



EAVES DETAIL REFER:-
SHELD-CGA-00-RF-DR-A-2710


1 **BAY HEAD DETAIL**
Scale: 1:5

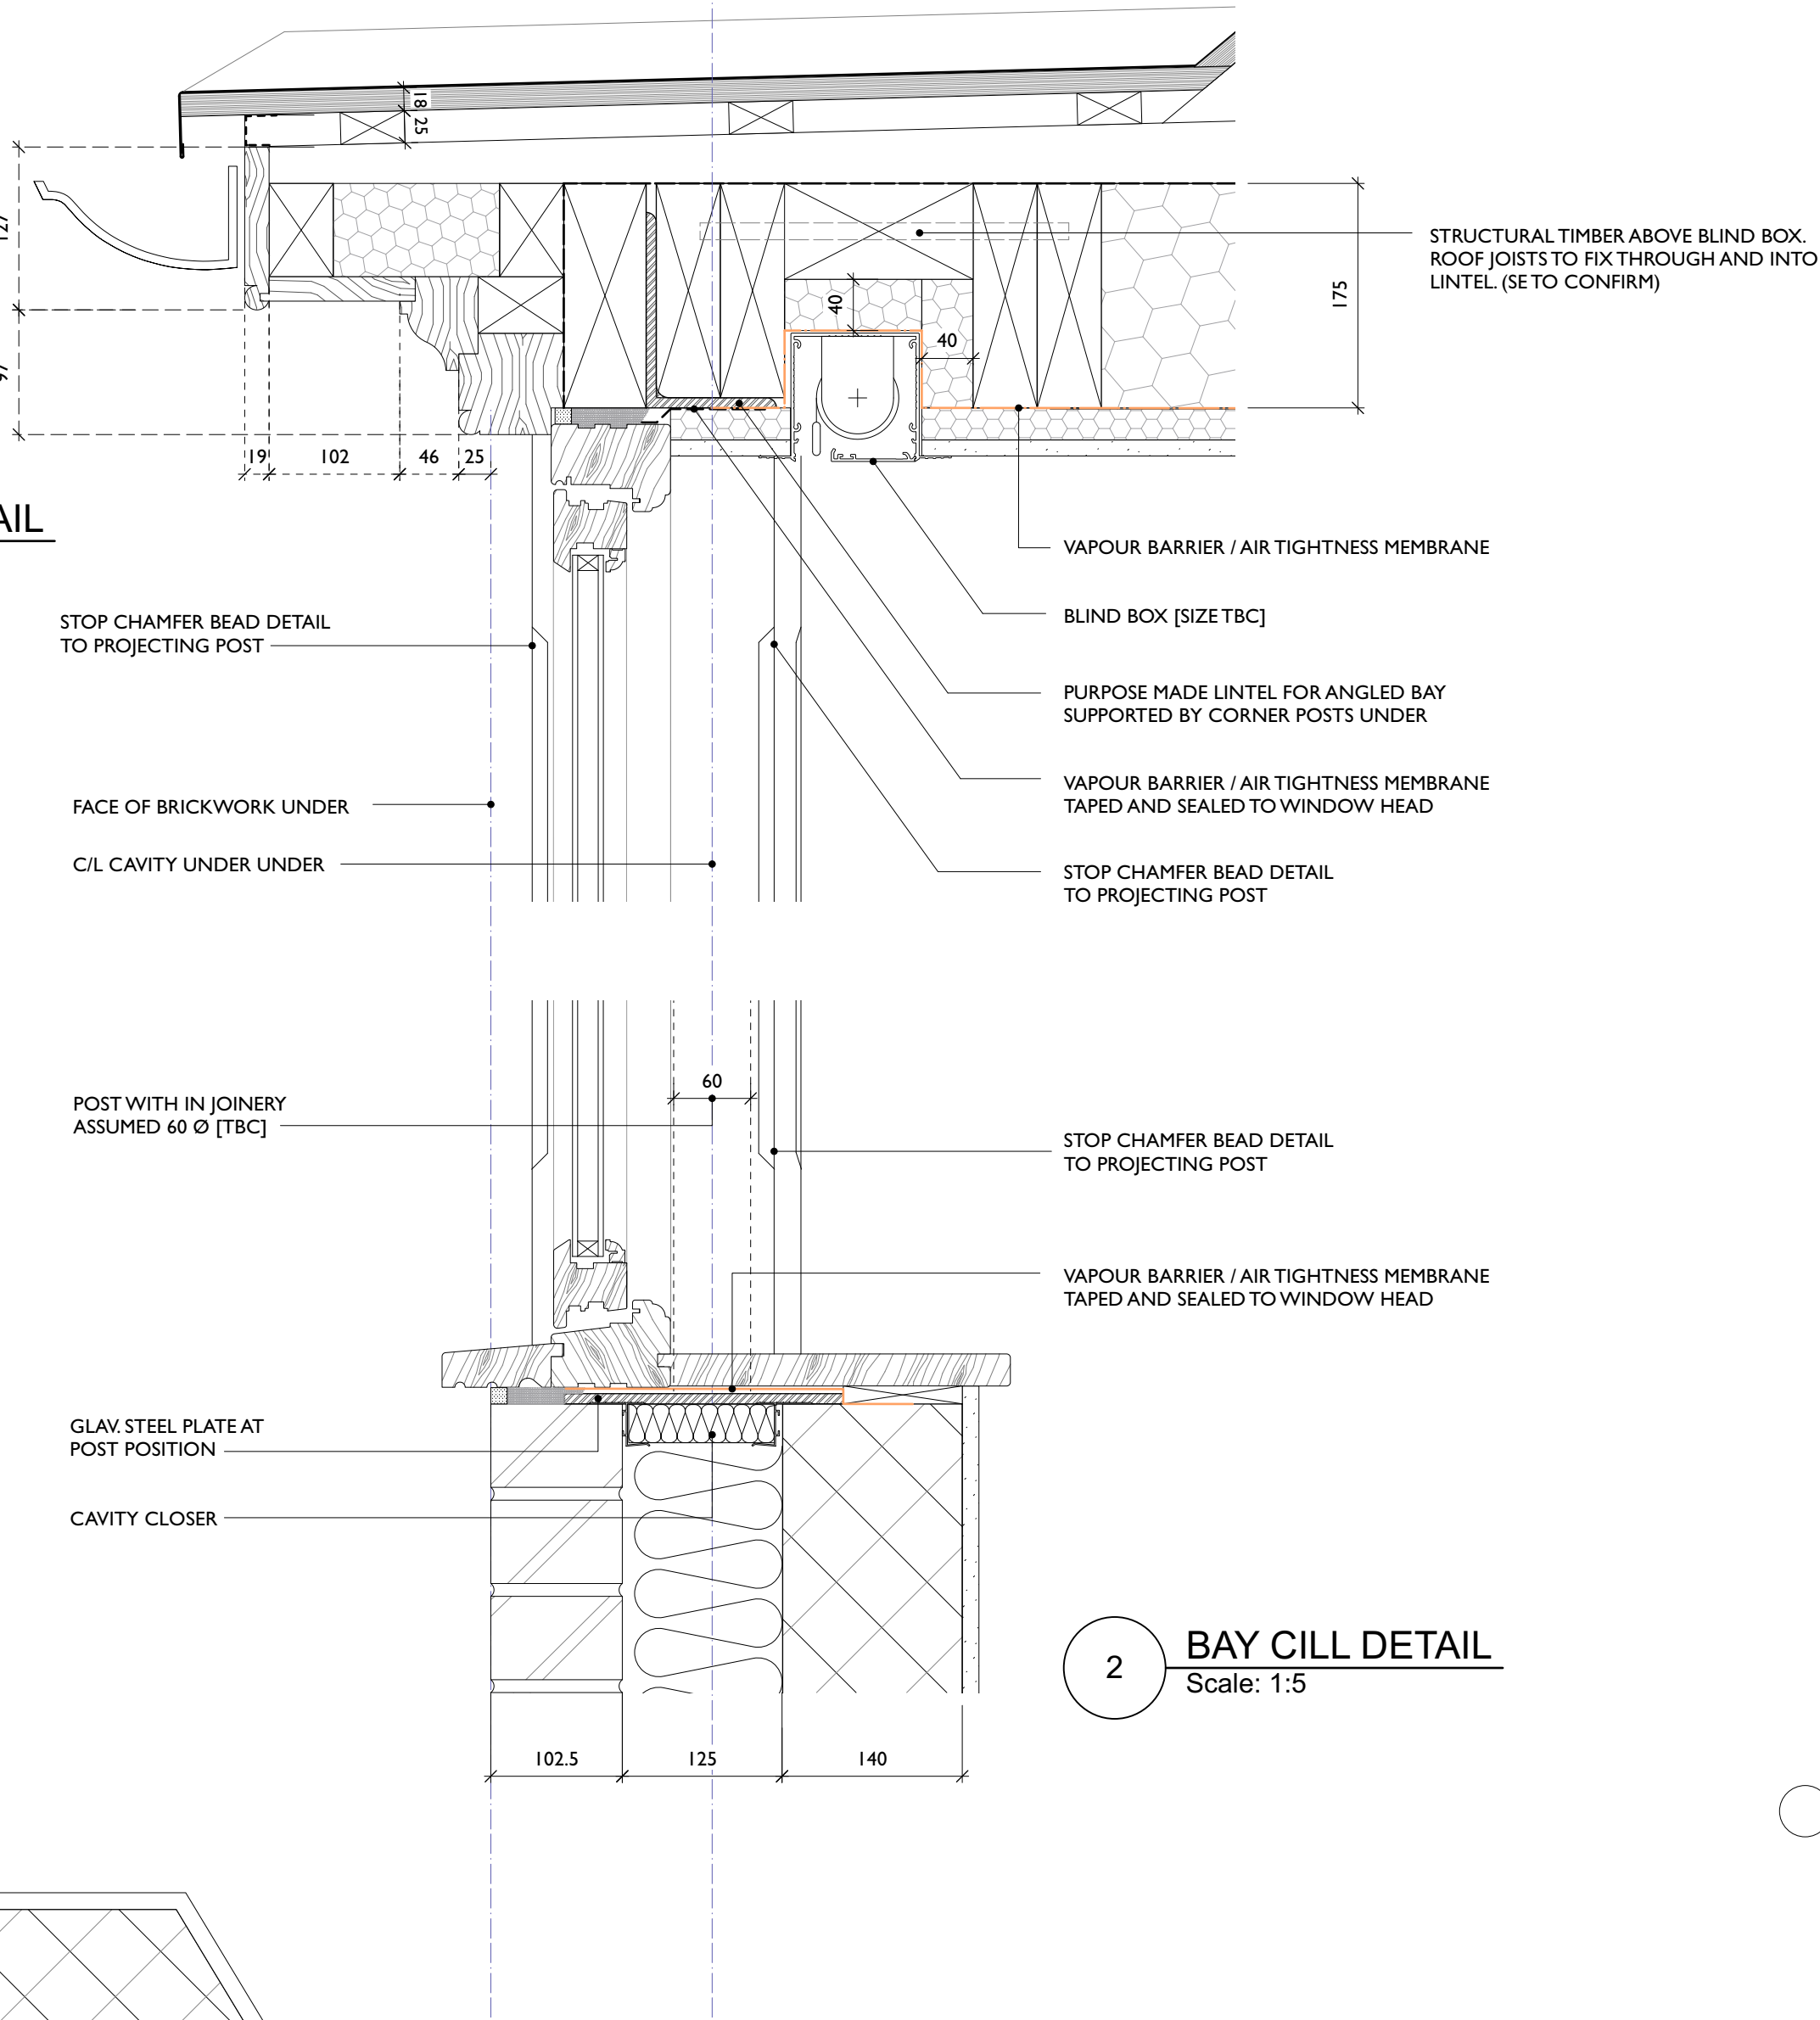



2 **BAY CILL DETAIL**
Scale: 1:5

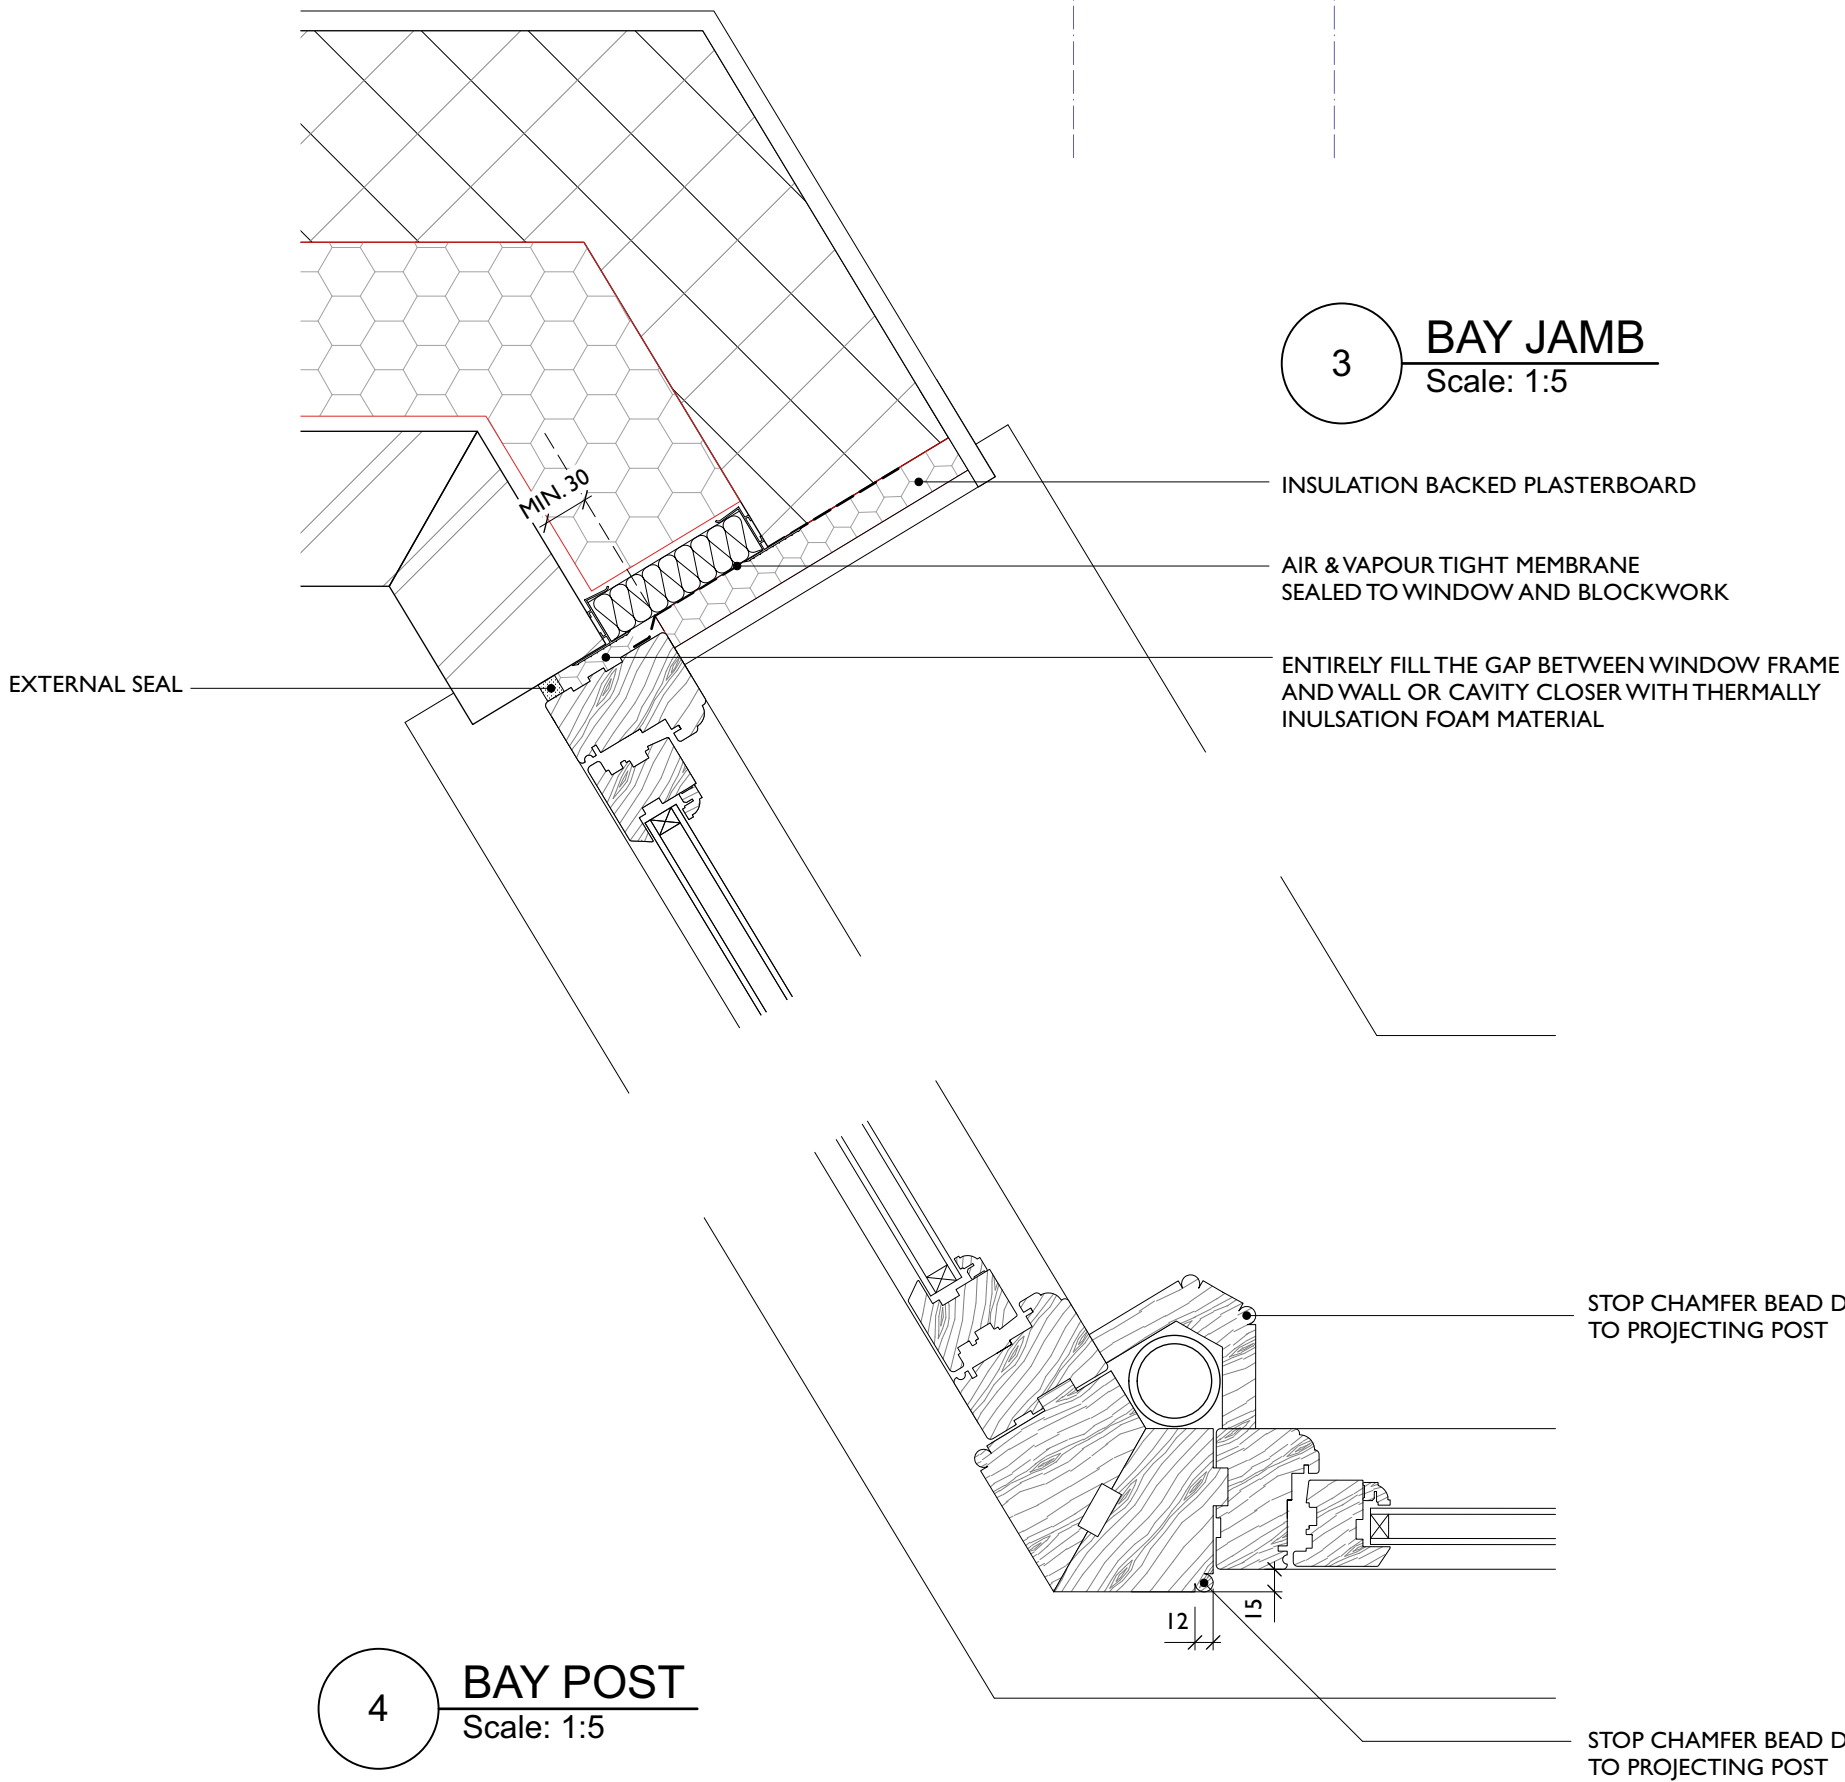

4 **BAY POST**
Scale: 1:5

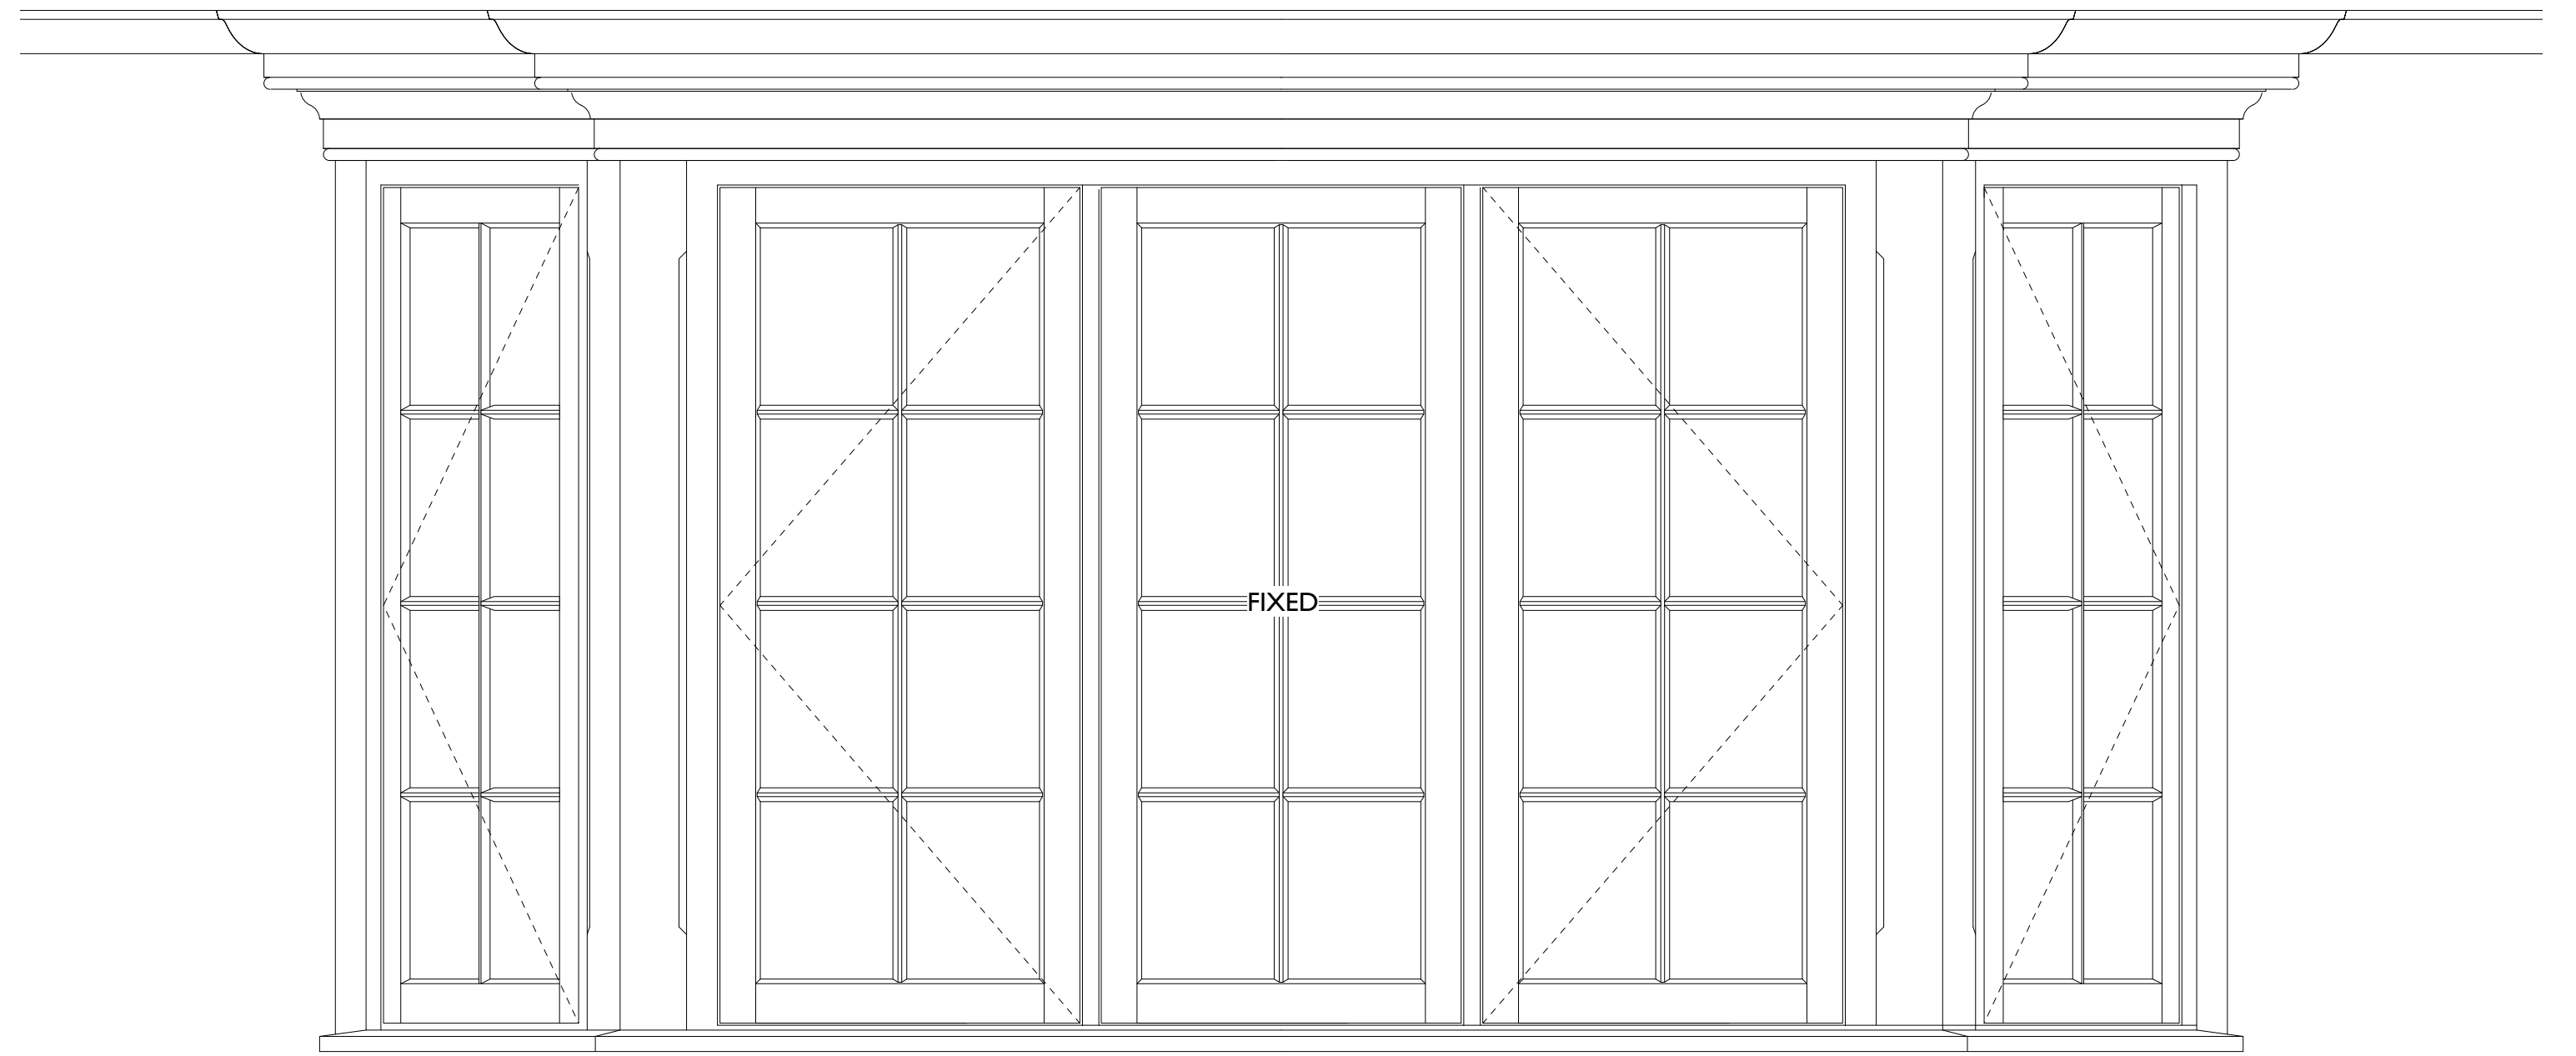

ELEVATION 1:10

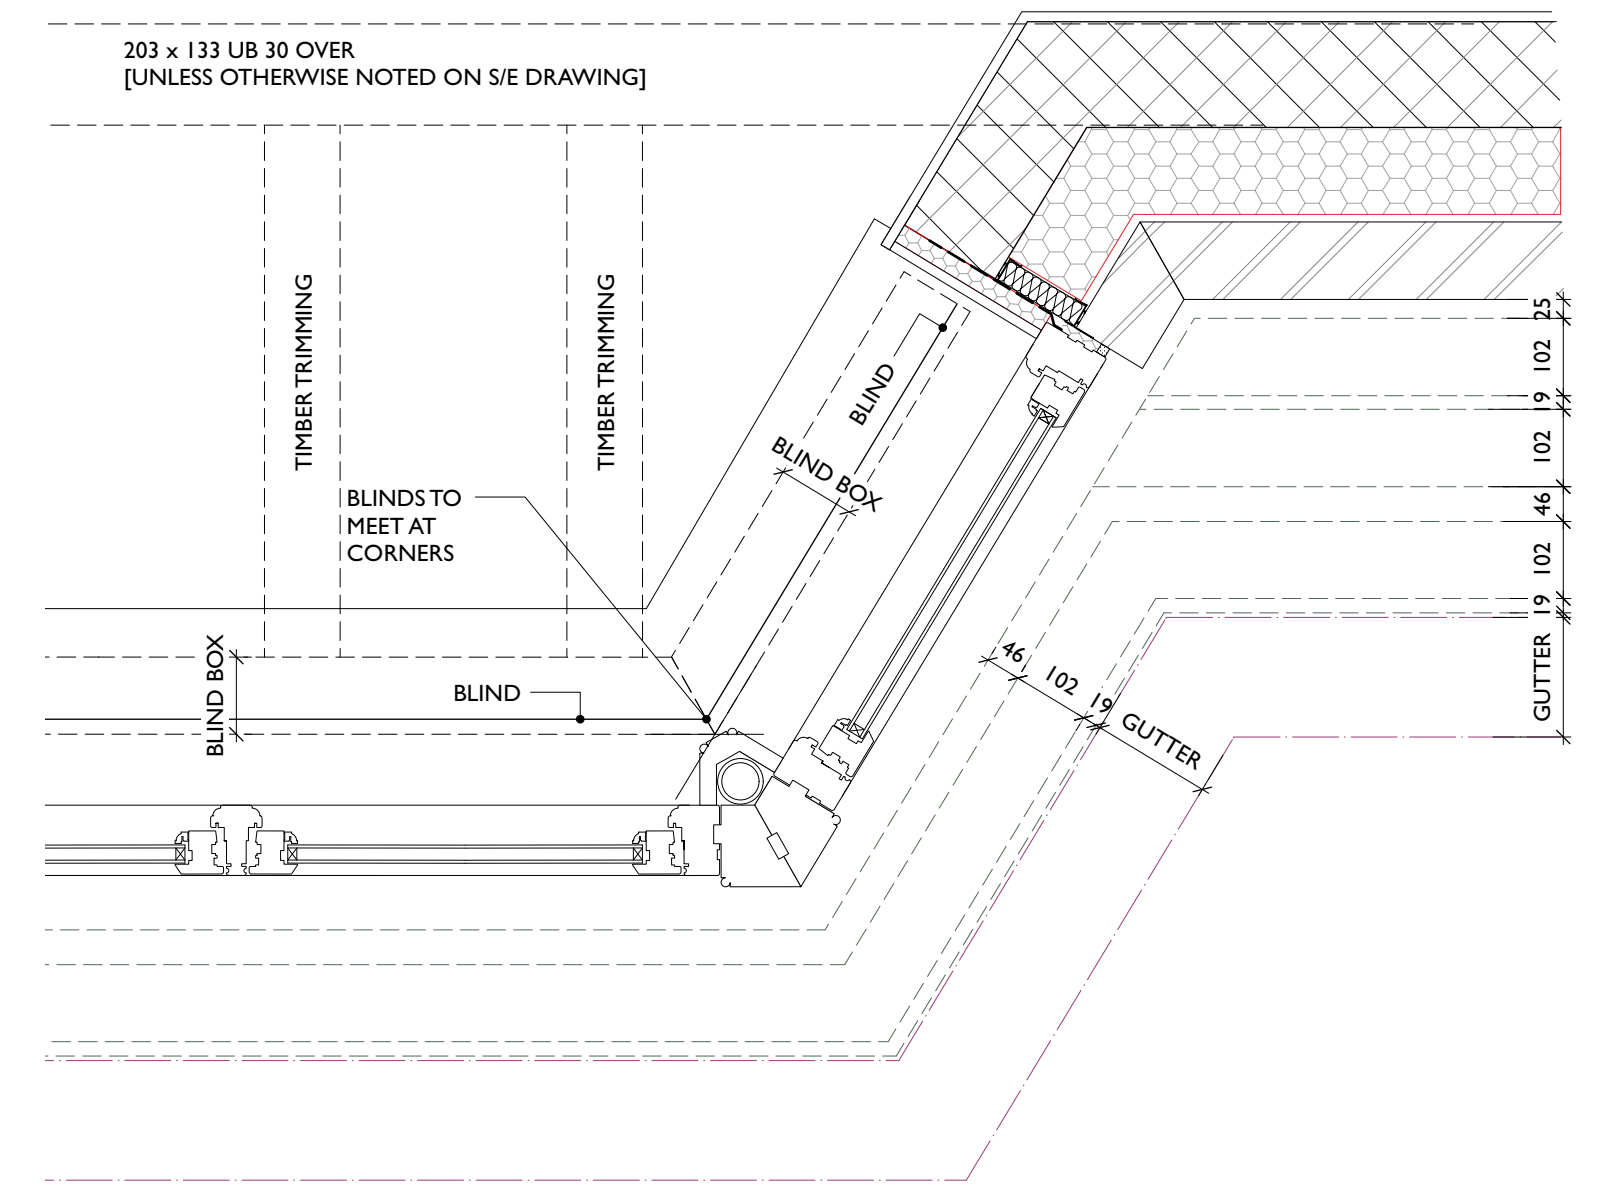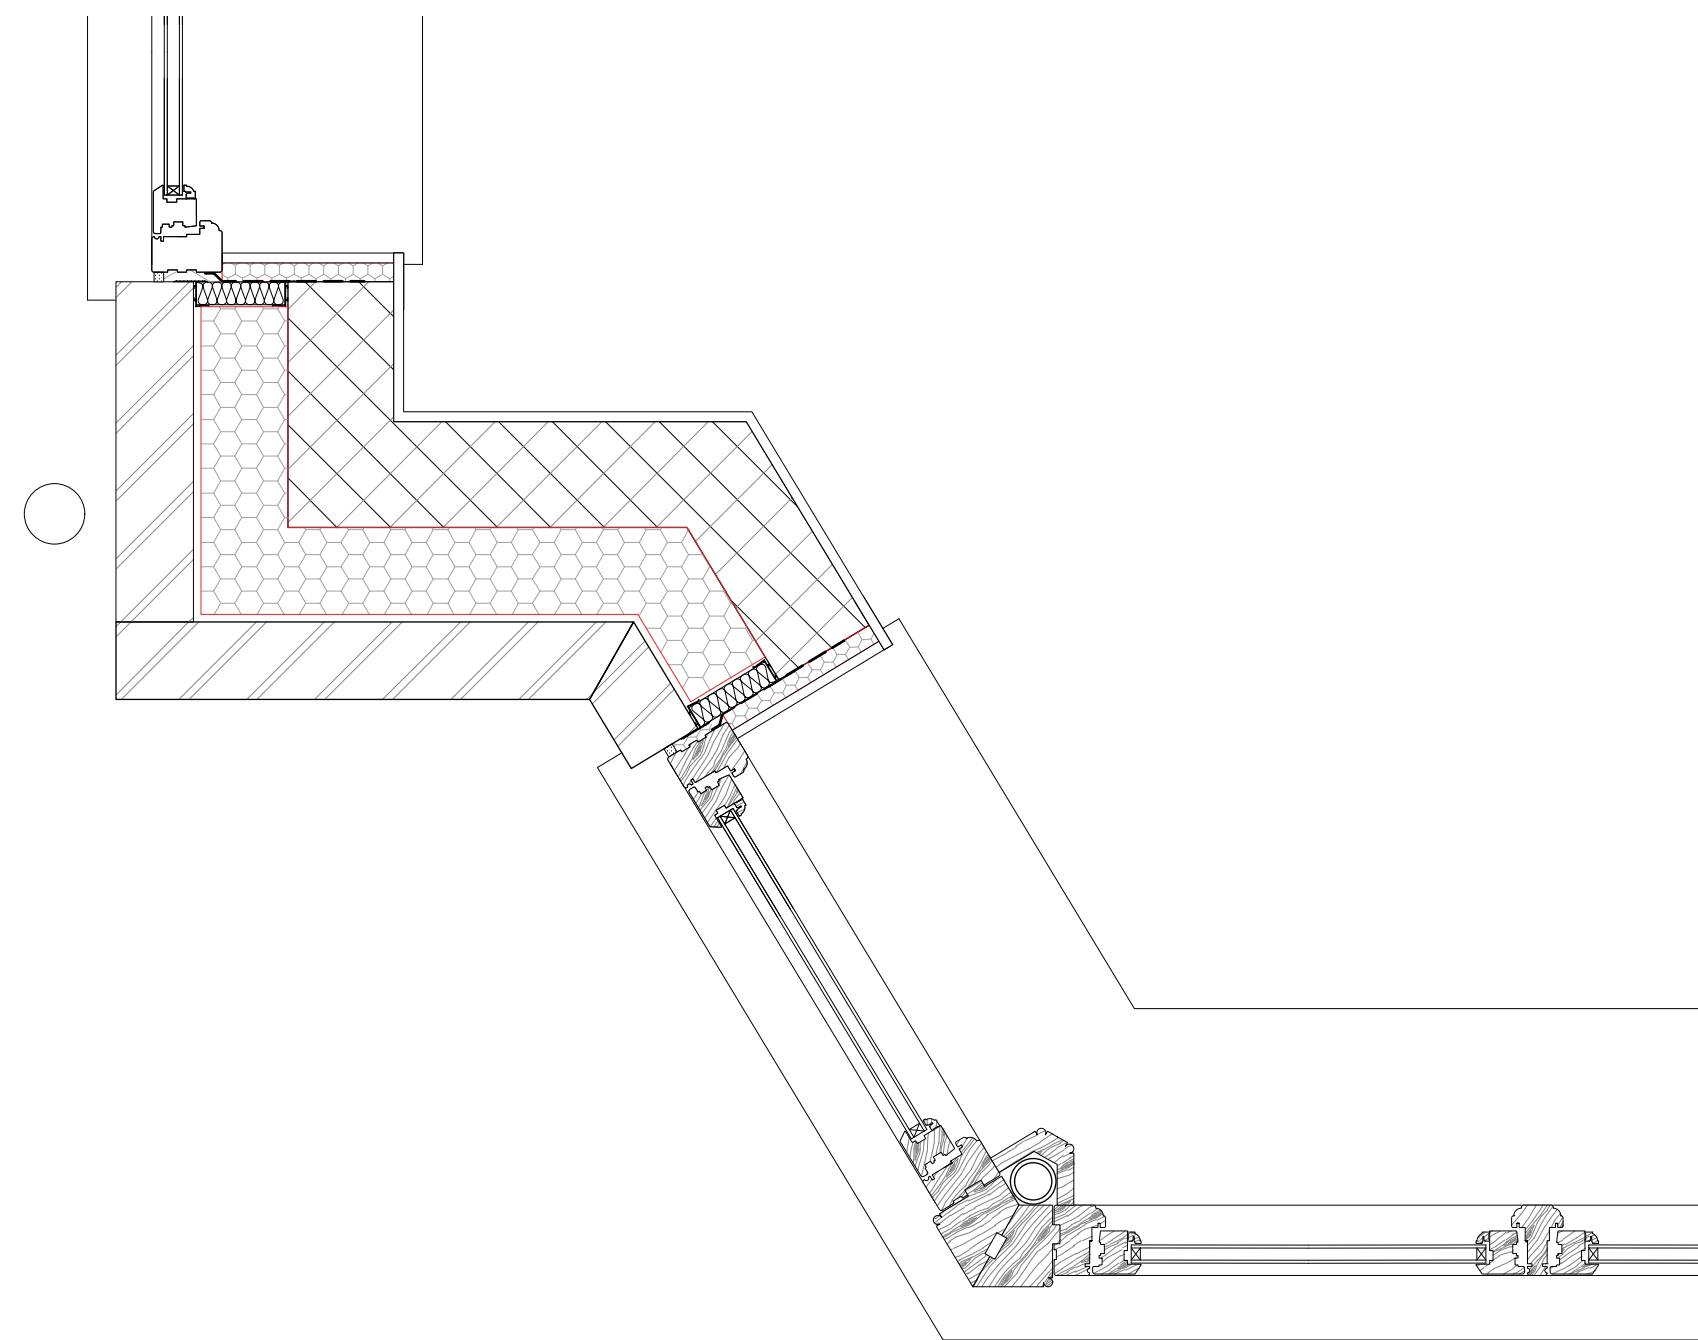

PLAN WITH SOFFIT
DOTTED 1:10

NOTES:

READ IN CONJUNCTION DRAWING
SHELD-CGA-00-ZZ-RF-A-2710

STRUCTURAL DESIGN TO BE CONFIRMED BY SE.

DO NOT SCALE FROM THIS DRAWING AND CHECK ALL DIMENSIONS ON SITE.
THIS DRAWING IS TO BE READ IN CONJUNCTION WITH ALL OTHER RELEVANT INFORMATION FROM OTHER CONSULTANTS

REV	DATE	NOTES
D1	14/11/2023	Preliminary issue to S/E for comment
D2	07/12/2023	Brick size updated. Bay roof structure altered.

DRAWN	PROJECT	TITLE	SCALE	DATE	NO	REV
RM	25 Sheldon Avenue	Bay Window 1st Floor	@ A1 1:10/5 @ A3 1:20/10	June 2023	SHELD-CGA-00-01-DR-A-3192	D2
CHECKED						
TPR	N6 4JS					

cowper griffith architects

COWPER GRIFFITH ARCHITECTS LLP
15 HIGH STREET WHITTLESFORD CAMBRIDGE CB22 4LT
www.cowpergriffith.co.uk