




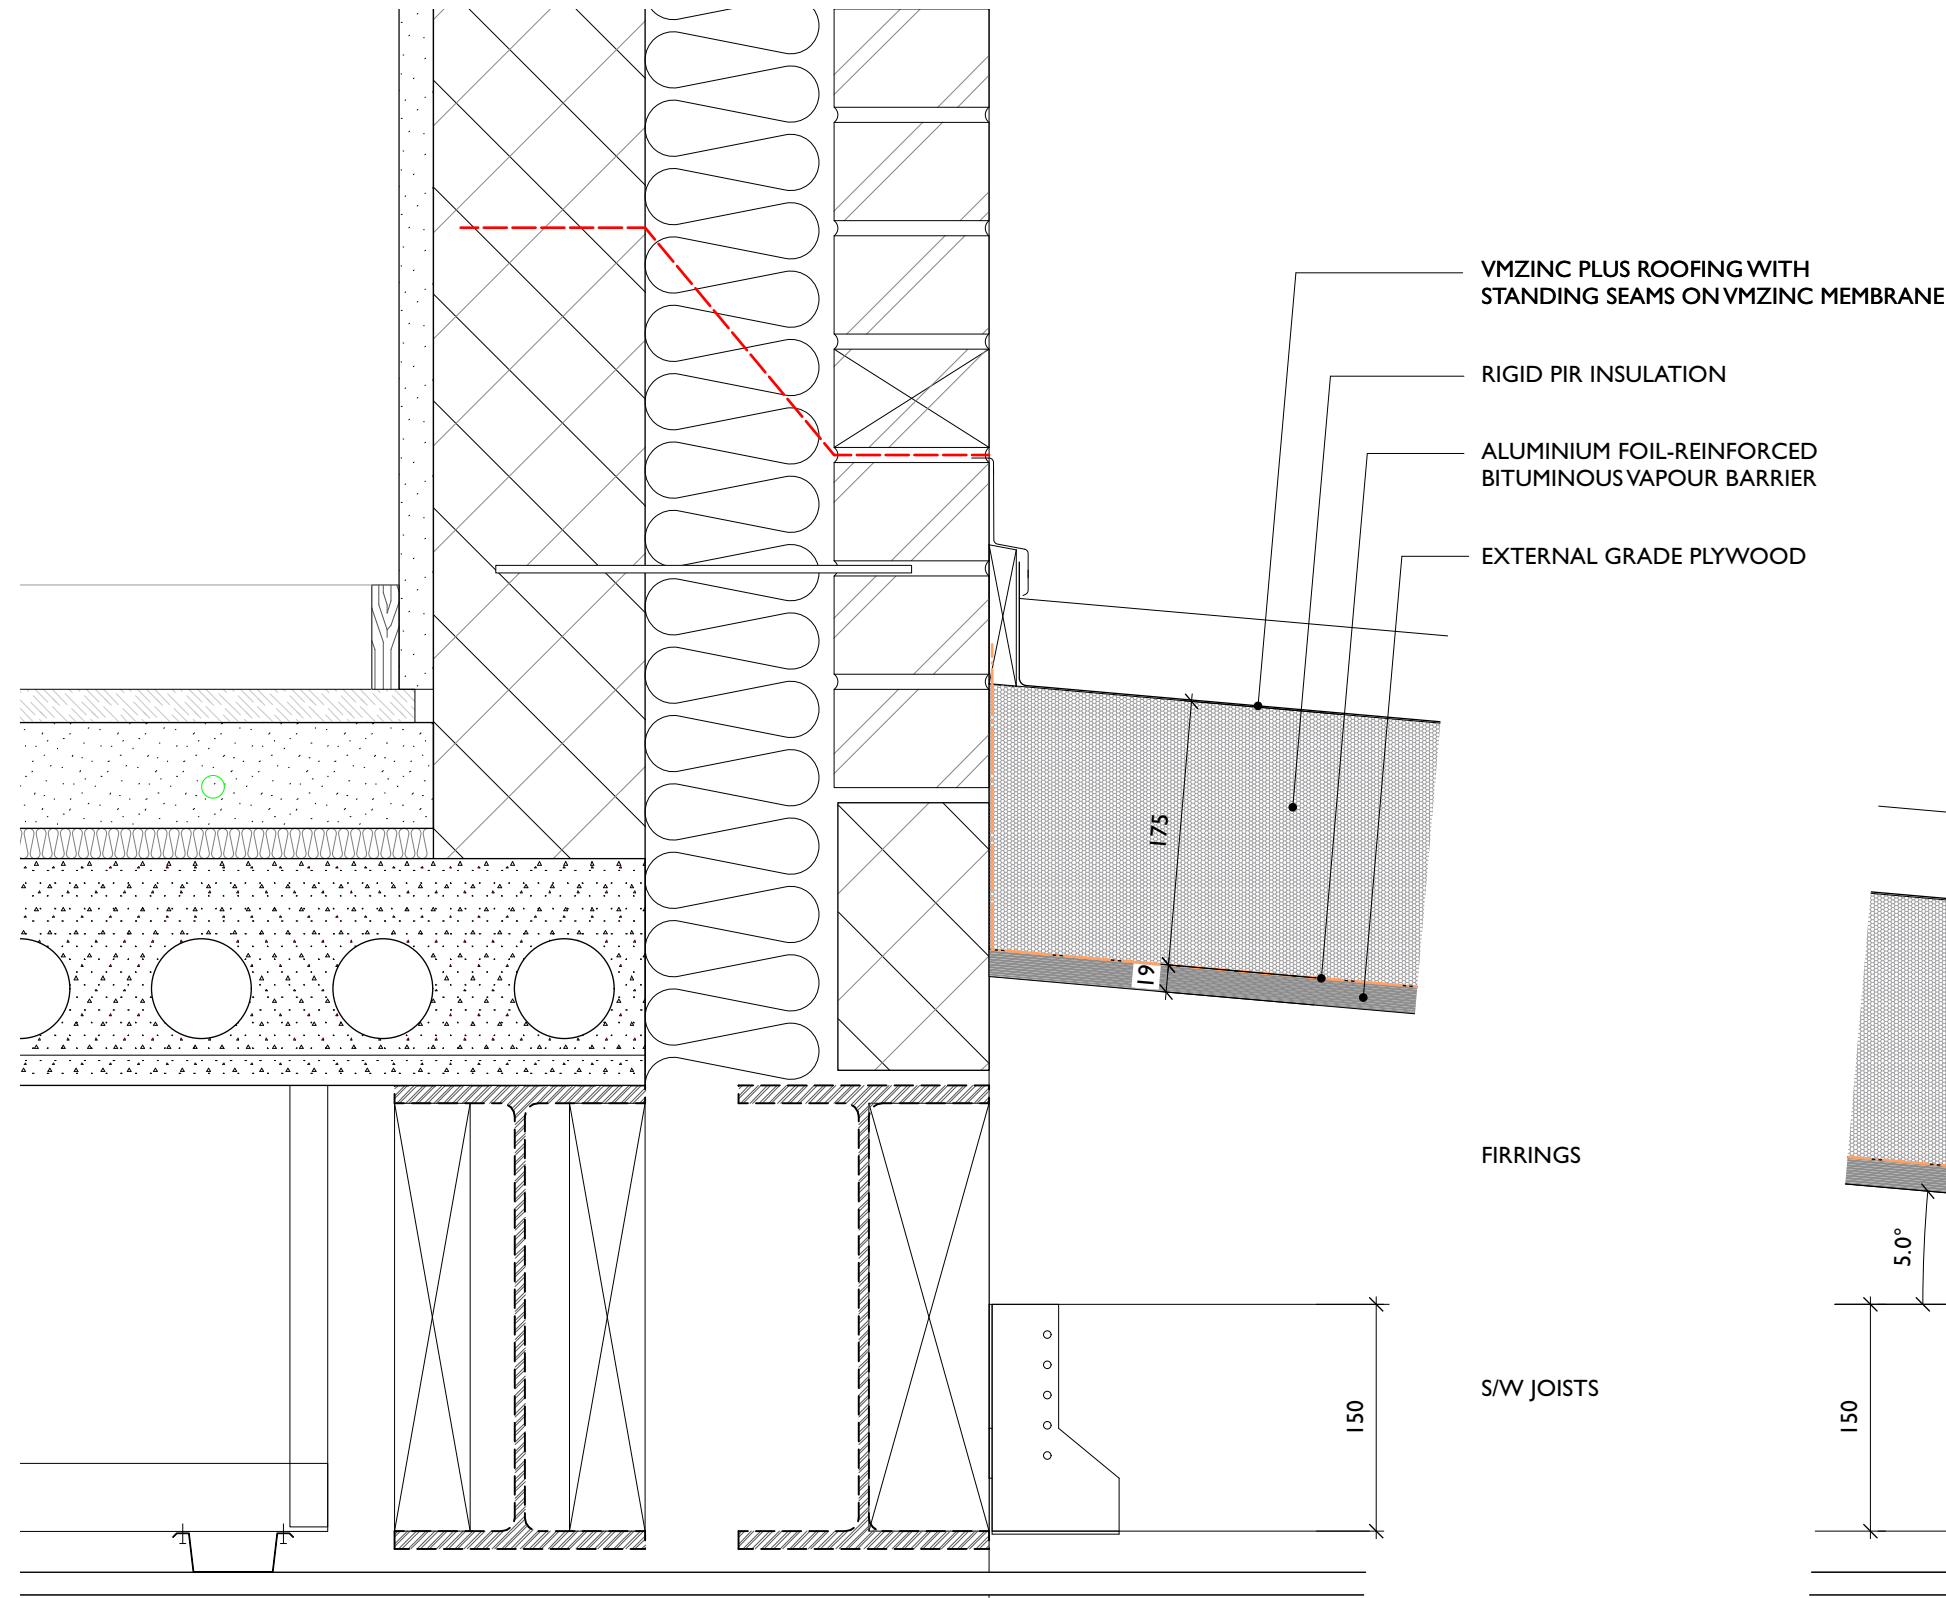


1 **ABUTMENT CAVITY WALL**  
Scale: 1:5

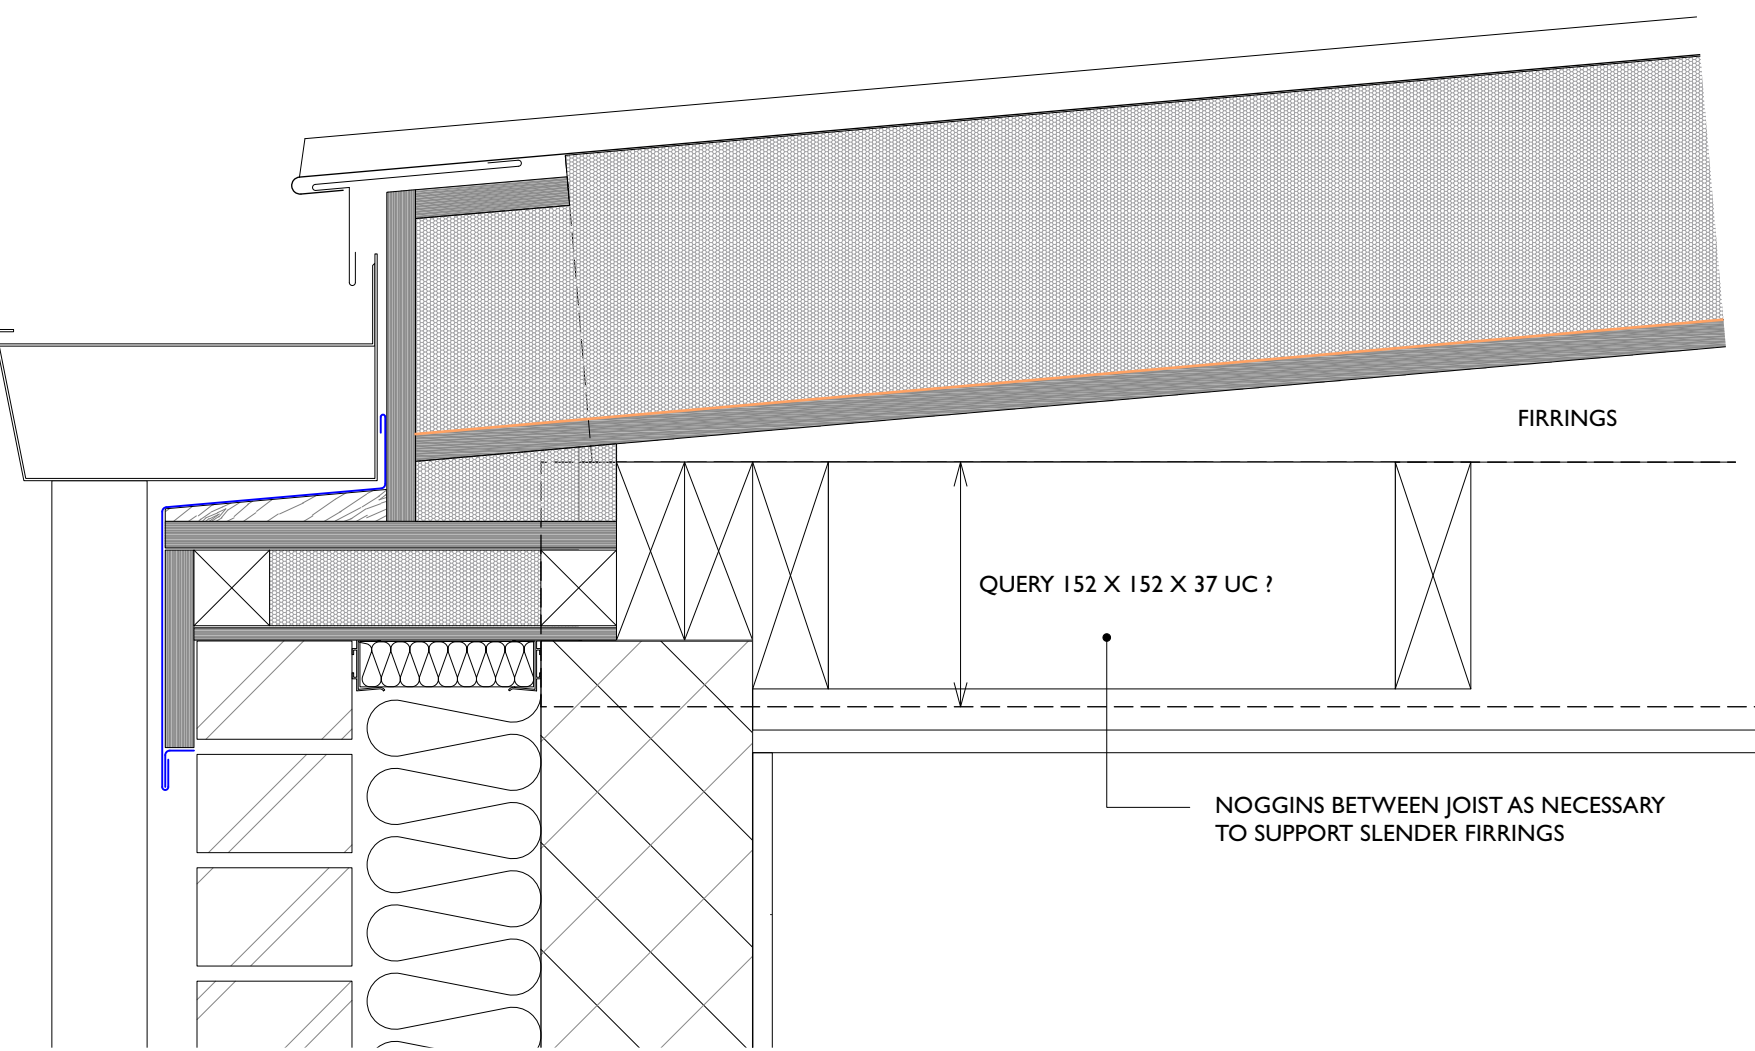


3 **EAVES AT MASONRY WALL**  
Scale: 1:5

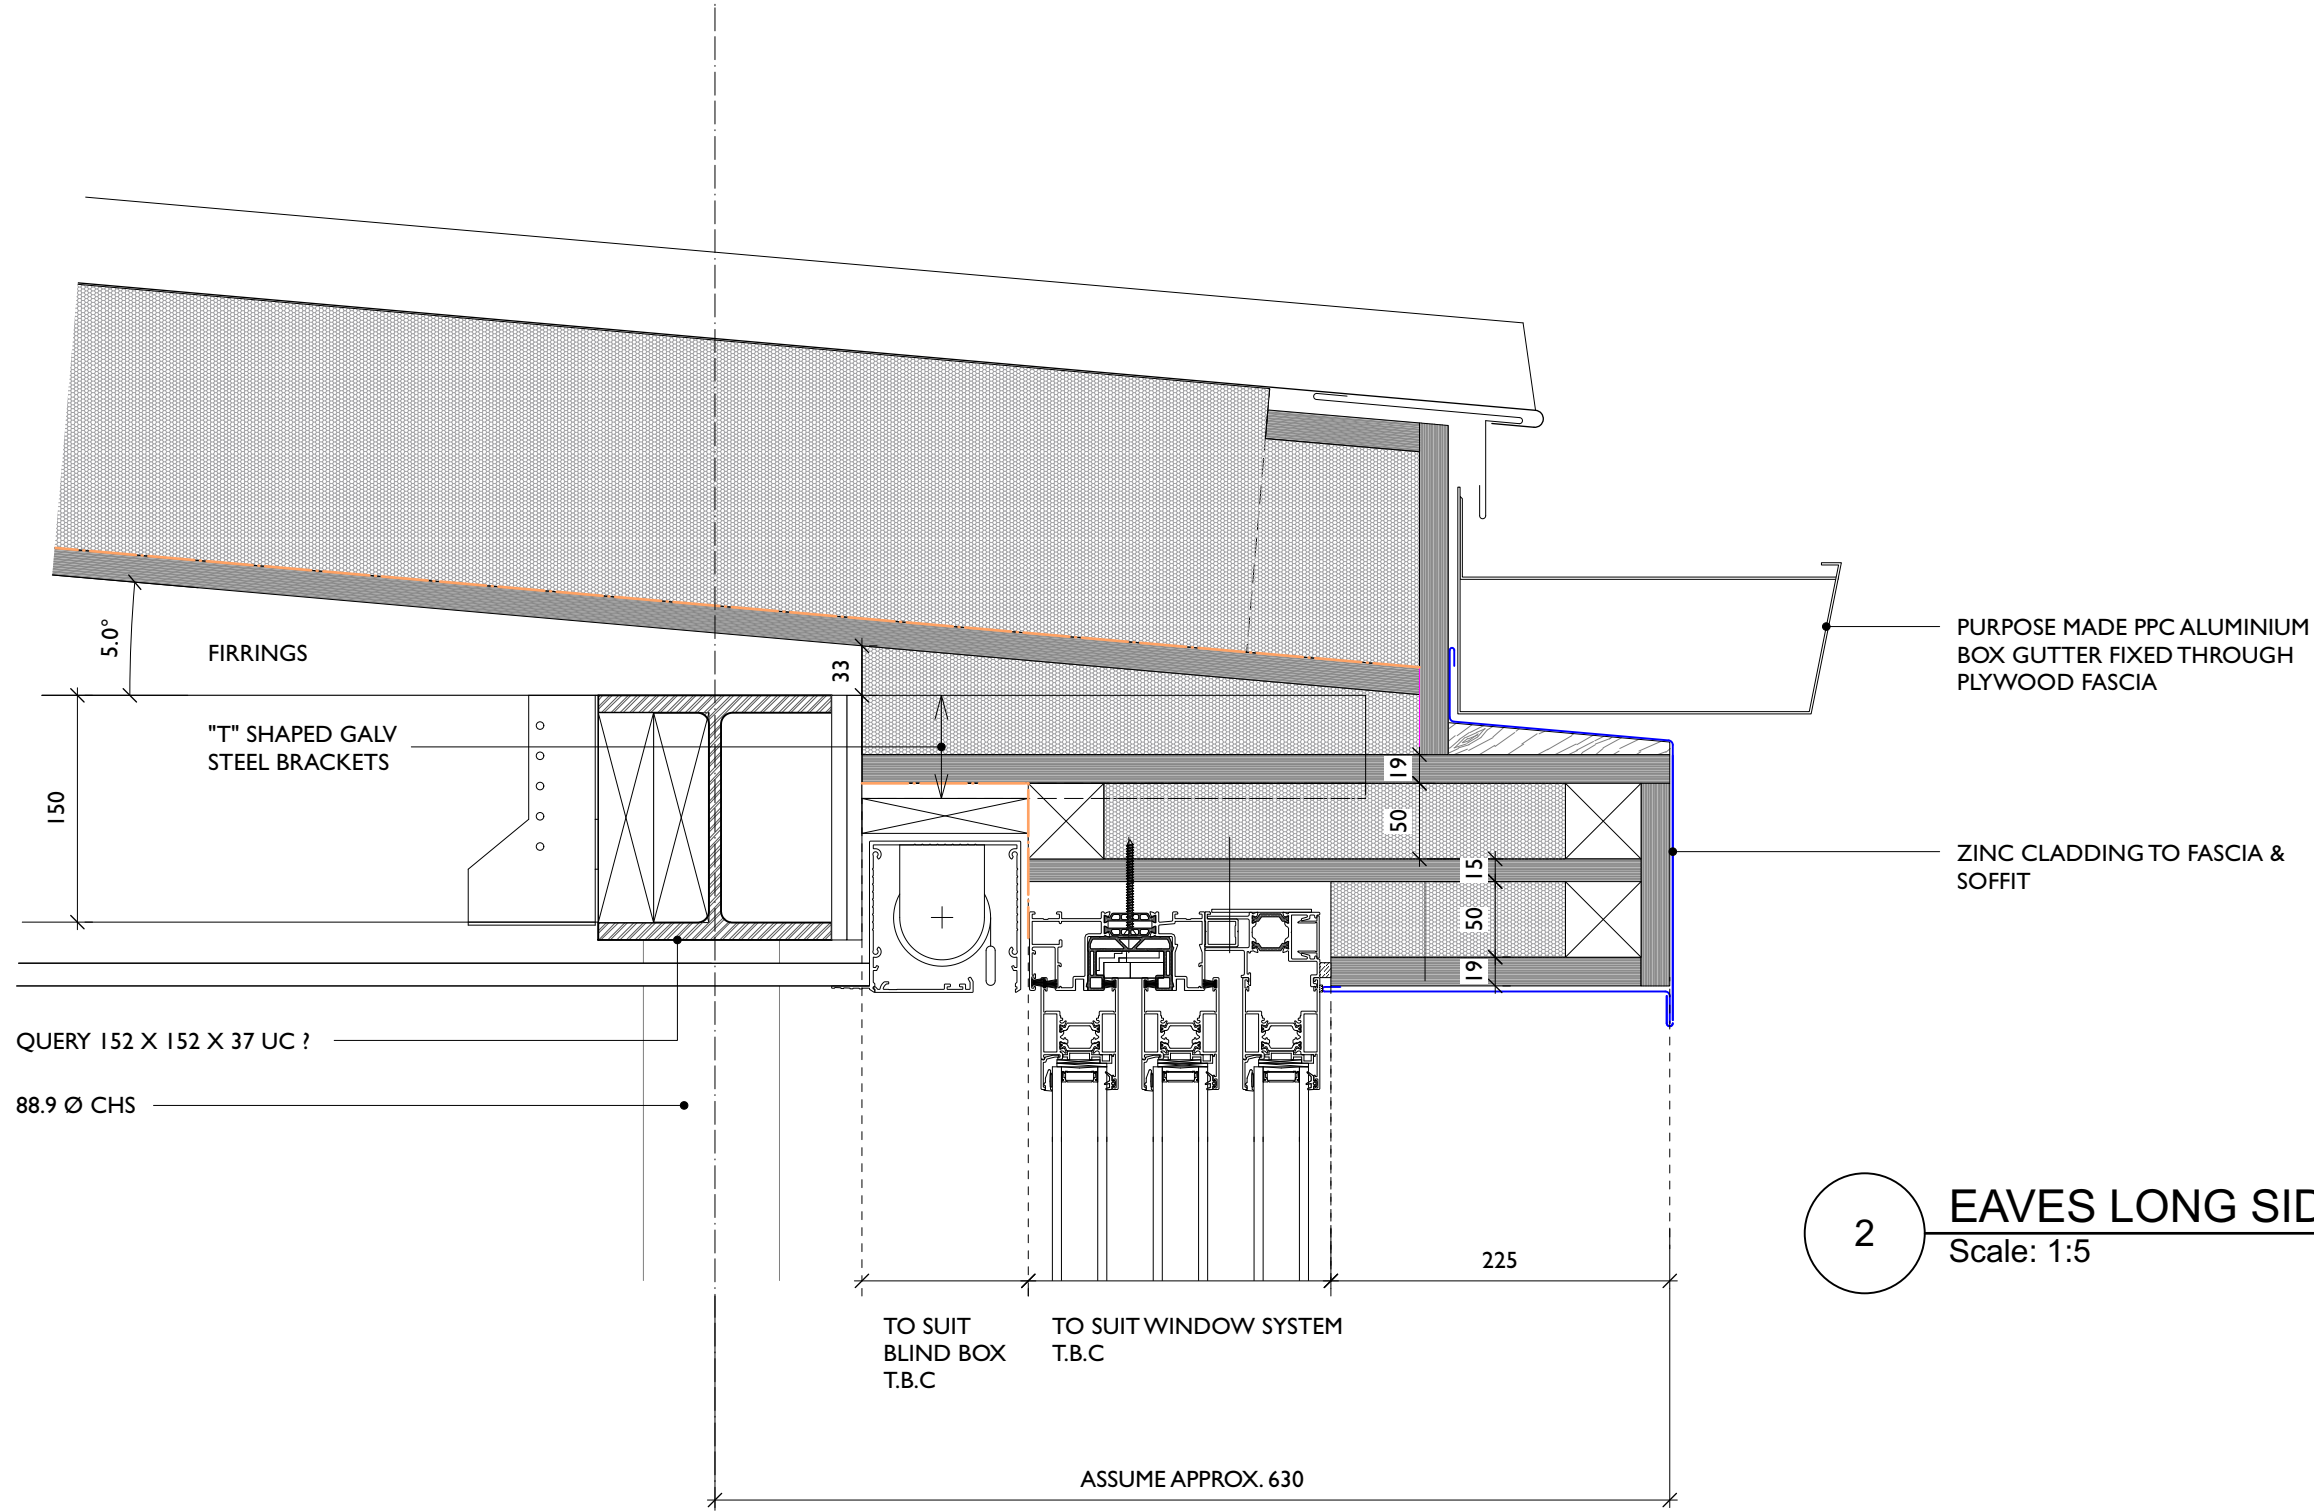


2 **EAVES LONG SIDE**  
Scale: 1:5

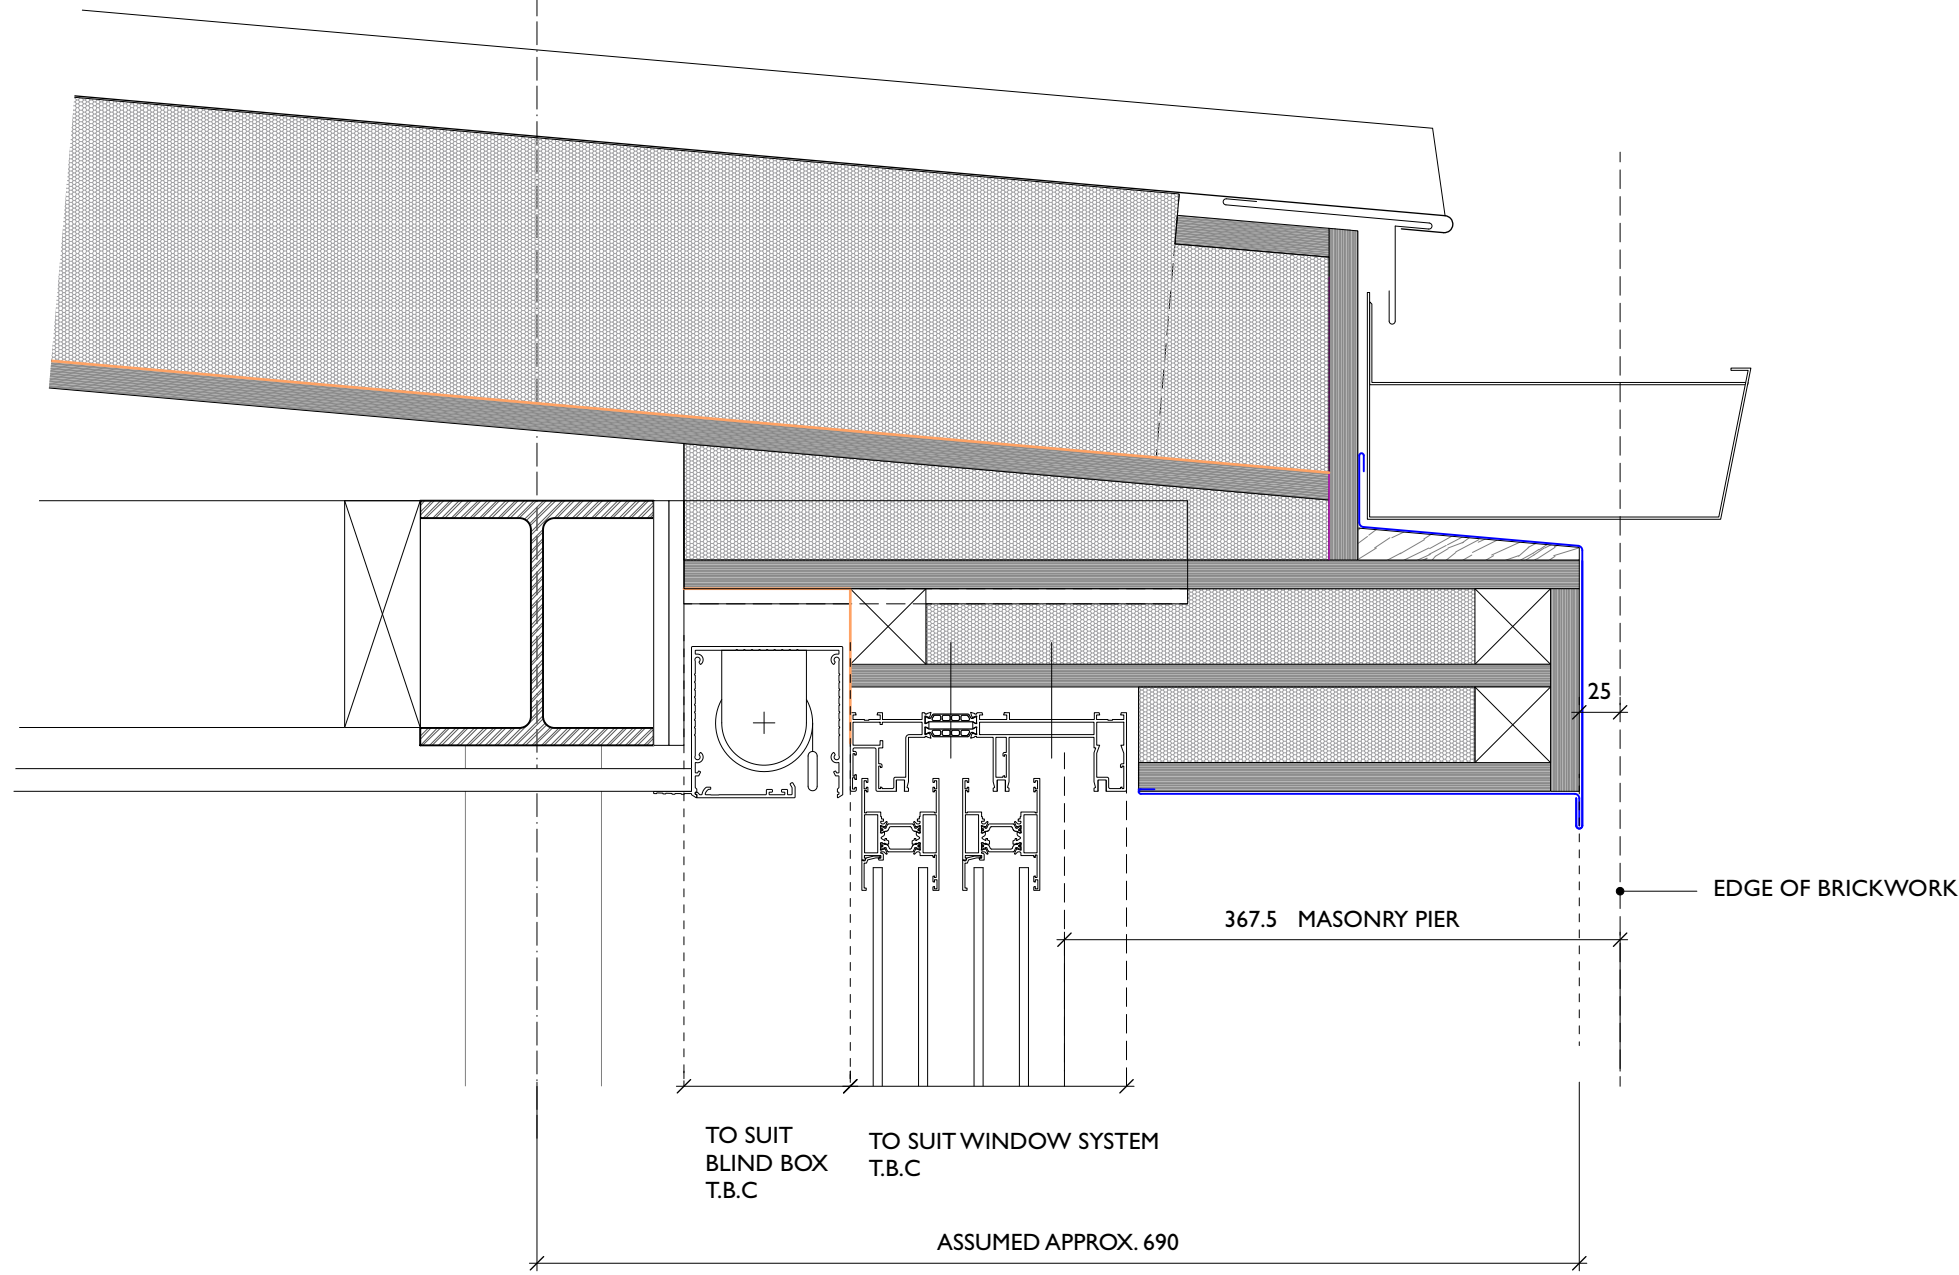

4 **EAVES SHORT SIDE**  
Scale: 1:5

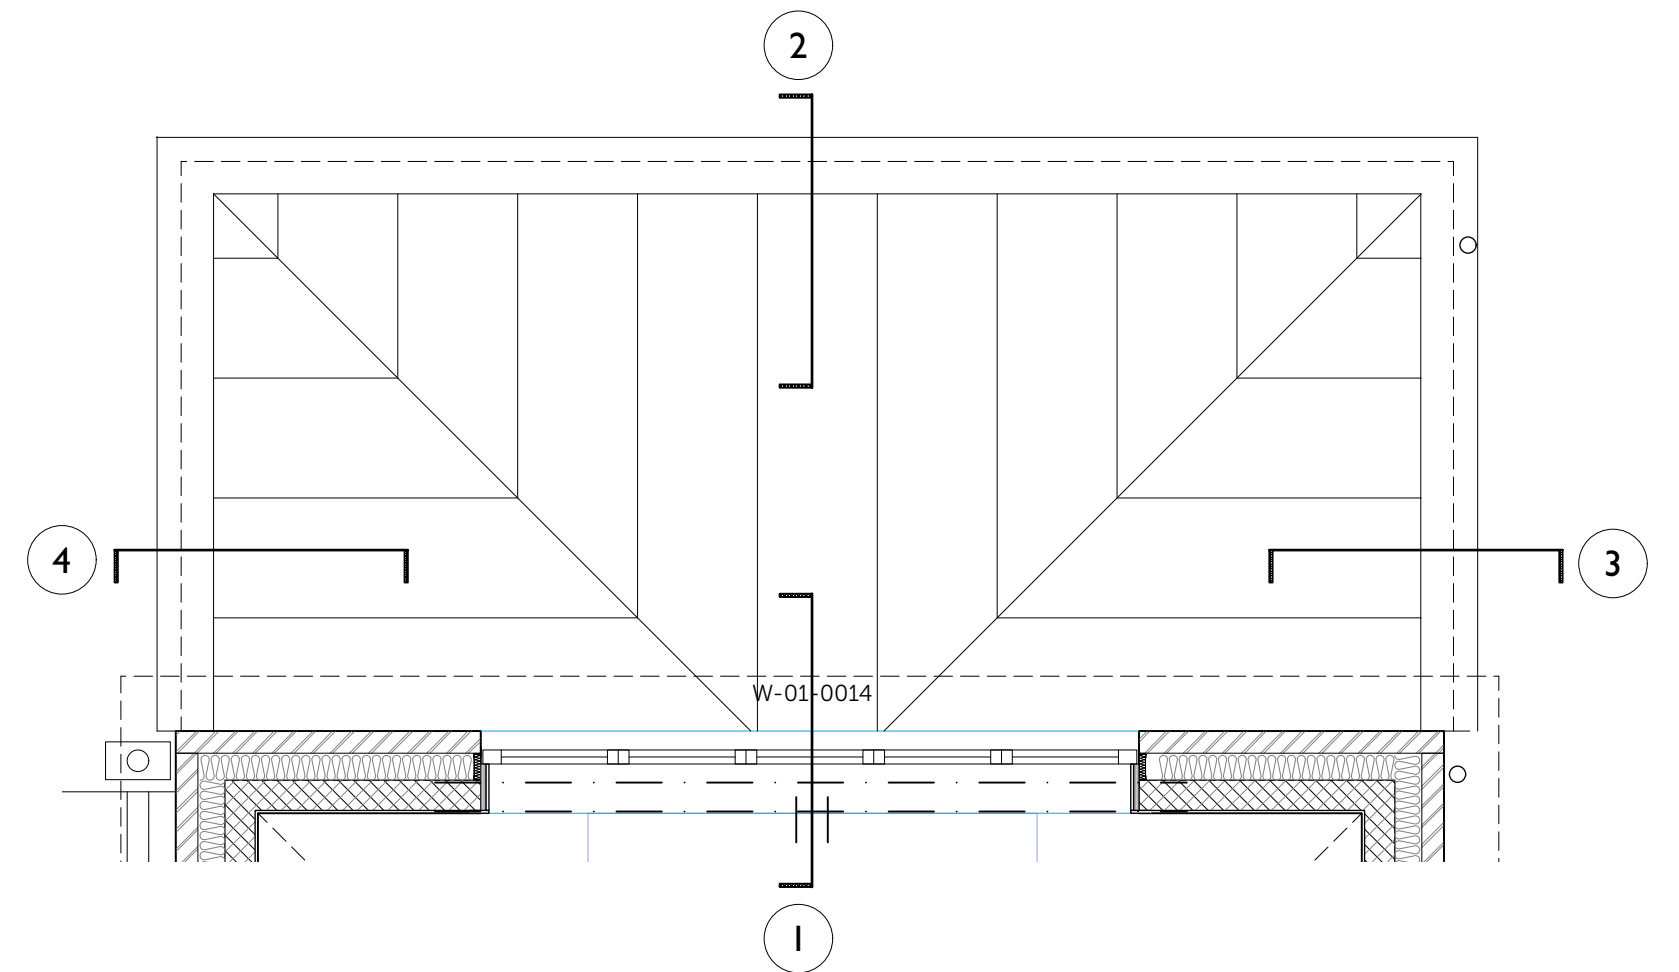

KEY TO DETAILS (FF)

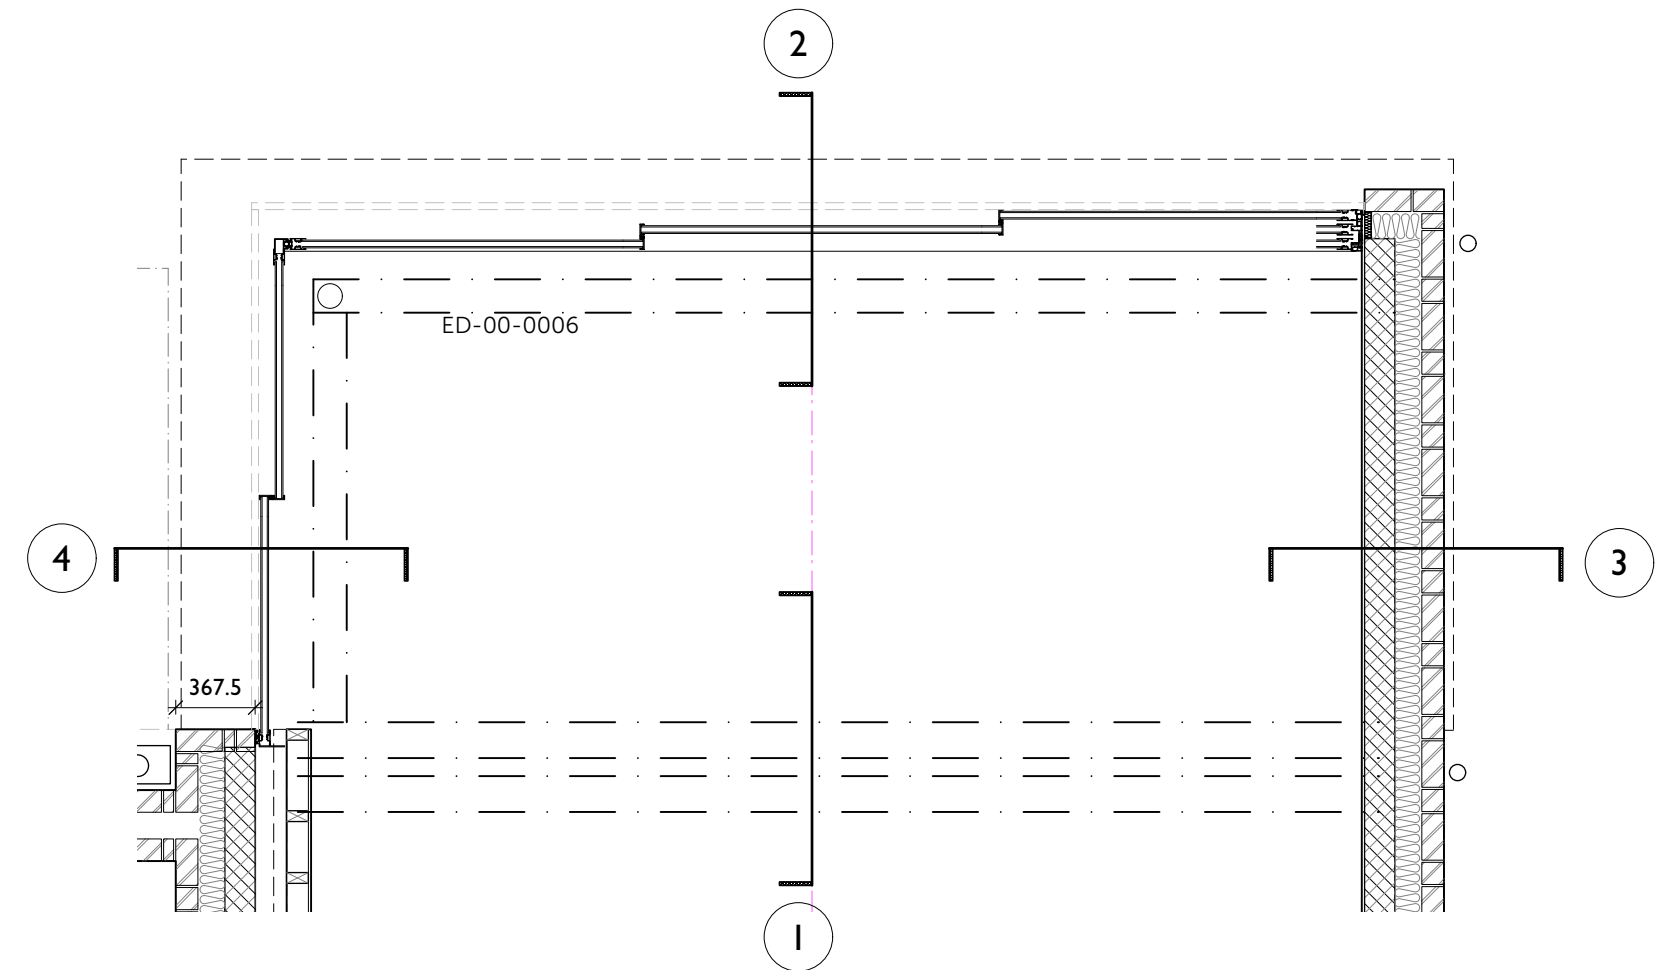

KEY TO DETAILS (GF)

NOTE:  
STEELWORK SIZES AND LOCATIONS TO BE  
CONFIRMED BY STRUCTURAL ENGINEER.

SLIDING DOOR SYSTEM TO BE CONFIRMED.

DO NOT SCALE FROM THIS DRAWING AND CHECK ALL DIMENSIONS ON SITE  
THIS DRAWING IS TO BE READ IN CONJUNCTION WITH ALL OTHER RELEVANT INFORMATION FROM OTHER CONSULTANTS

| REV | DATE       | NOTES                                |
|-----|------------|--------------------------------------|
| D1  | 10/11/2023 | Preliminary issue for discussion     |
| D2  | 07/12/2023 | Sliding doors updated. FF key added. |

| DRAWN | PROJECT           | TITLE               |
|-------|-------------------|---------------------|
| RM    | 25 Sheldon Avenue | Roof Details - Zinc |
|       | N6 4JS            |                     |

| CHECKED | SCALE                  | DATE      | NO                        | REV |
|---------|------------------------|-----------|---------------------------|-----|
| TPR     | @ A1 1:50 / @ A3 1:100 | June 2023 | SHELD-CGA-00-RF-DR-A-2730 | D2  |

cowper griffith architects

COWPER GRIFFITH ARCHITECTS LLP  
15 HIGH STREET WHITTLESFORD CAMBRIDGE CB22 4LT  
www.cowpergriffith.co.uk