

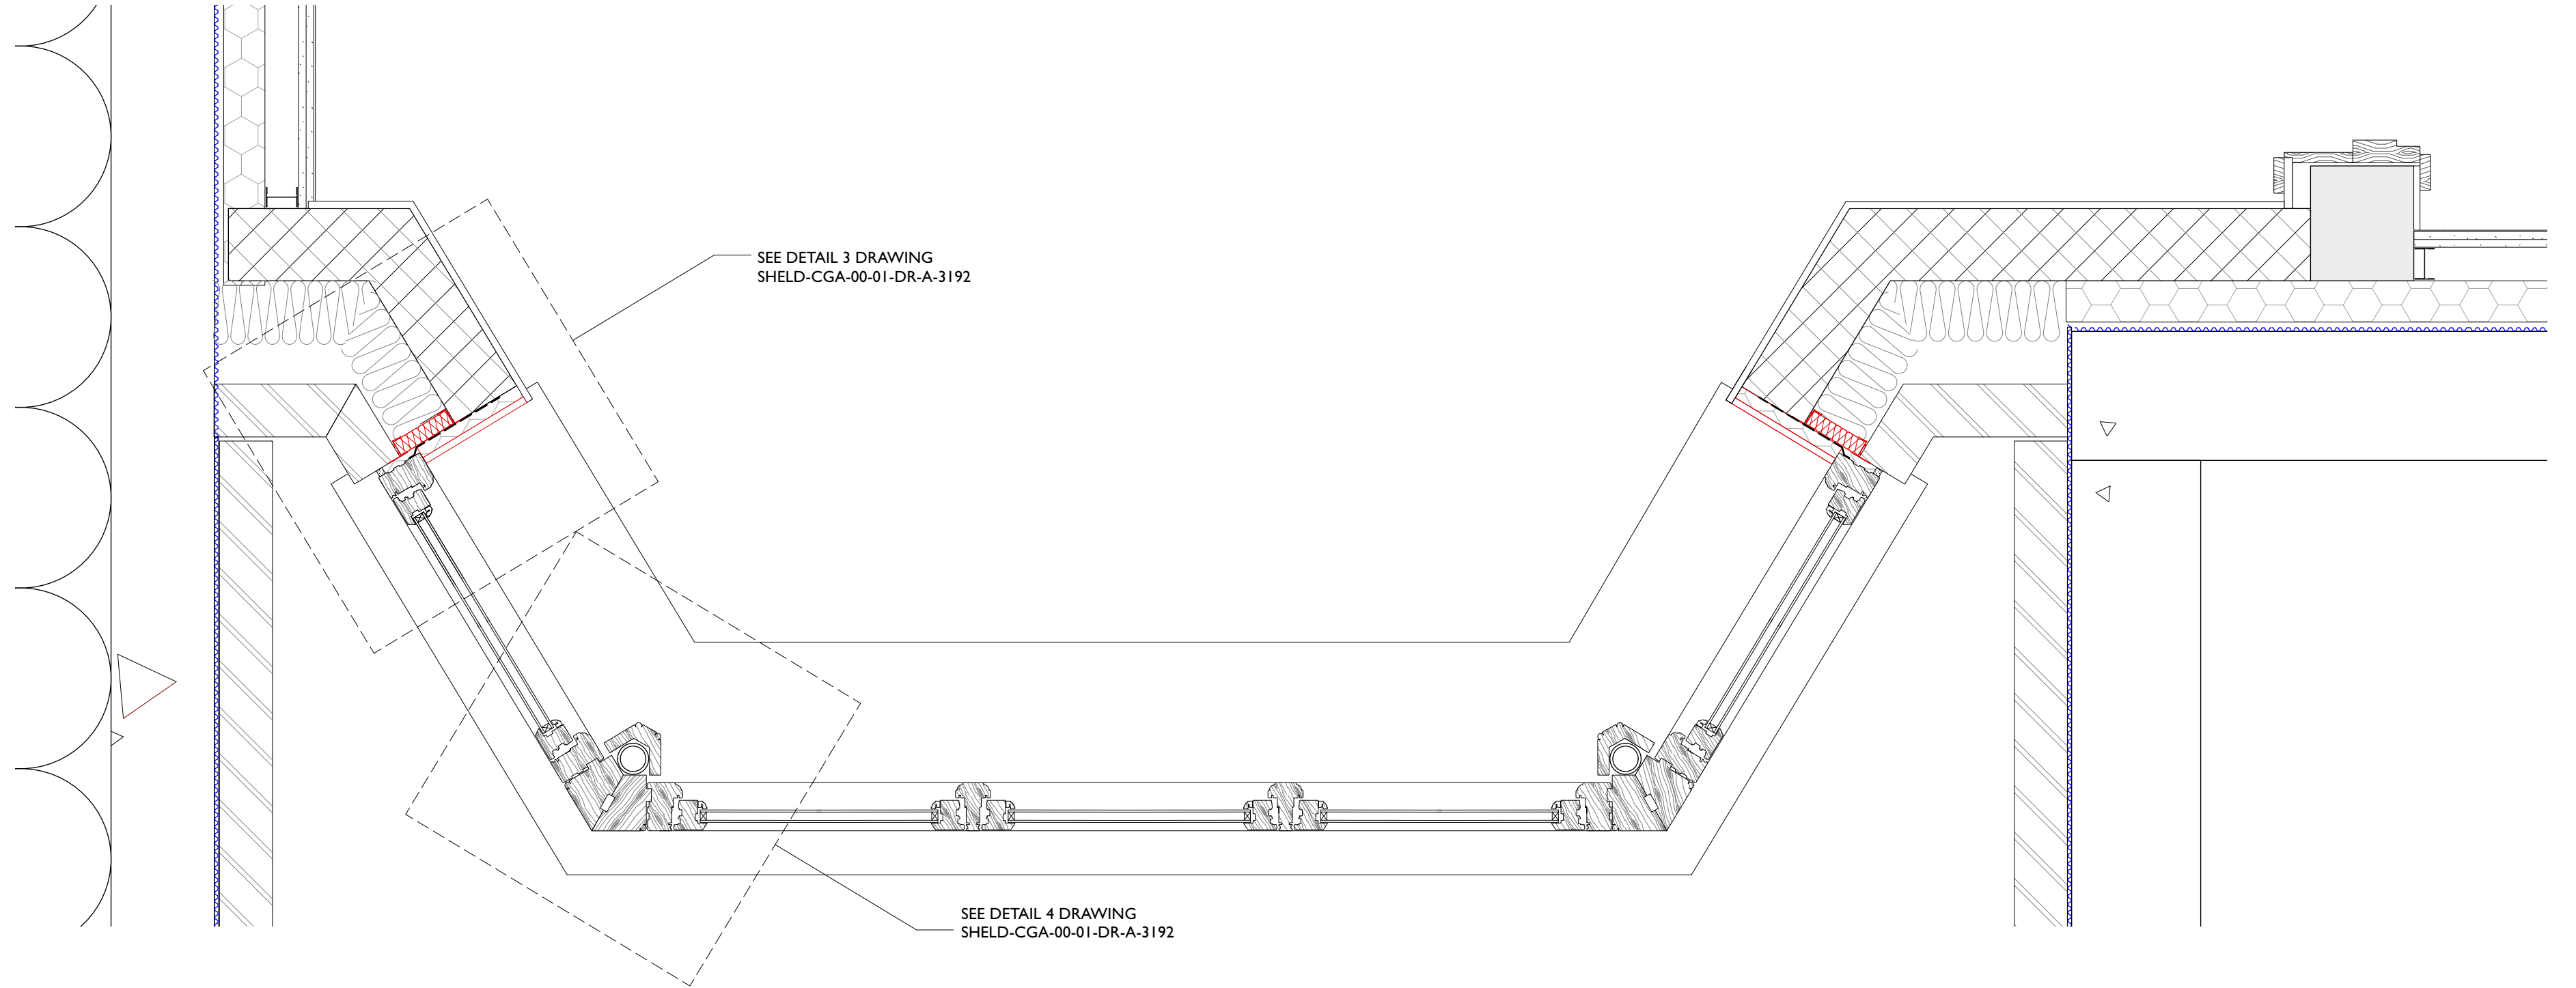
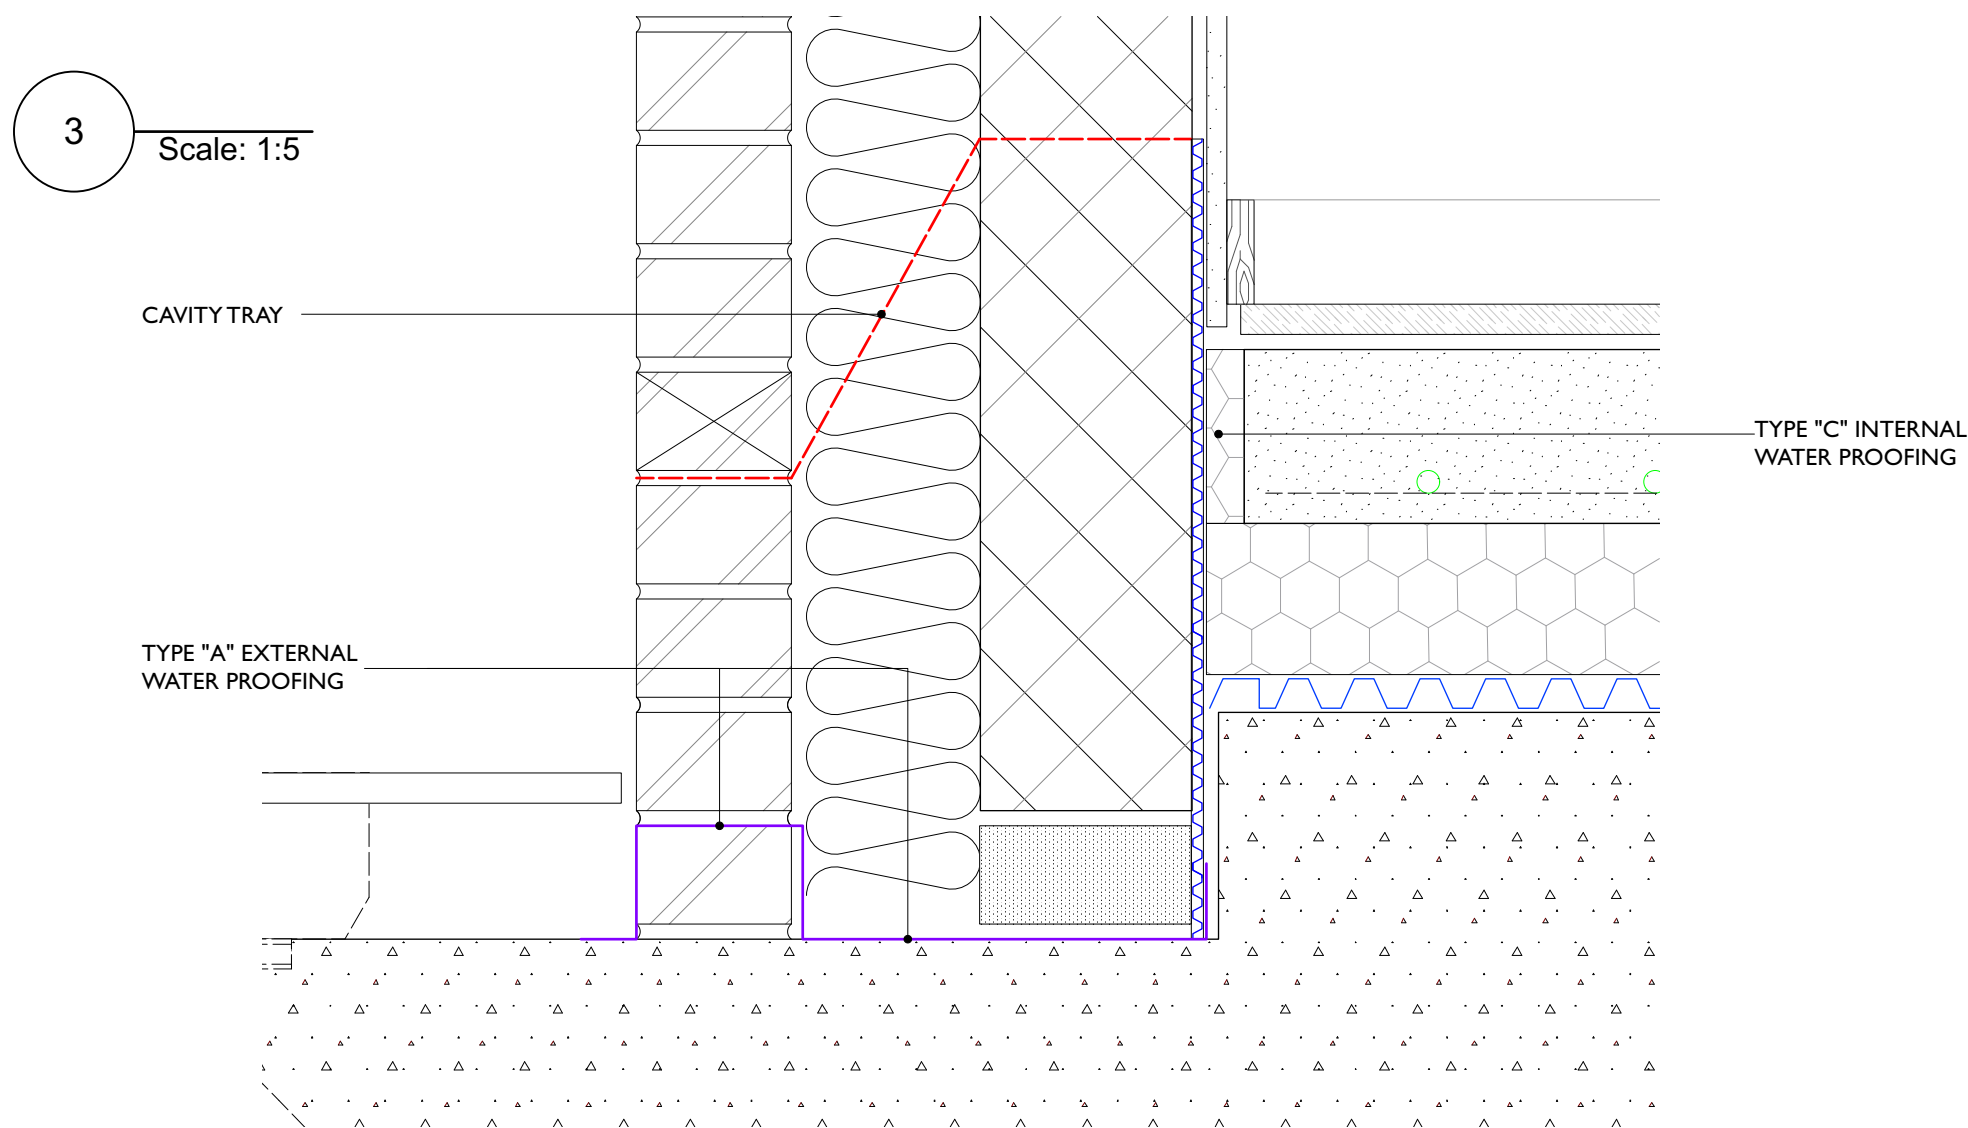
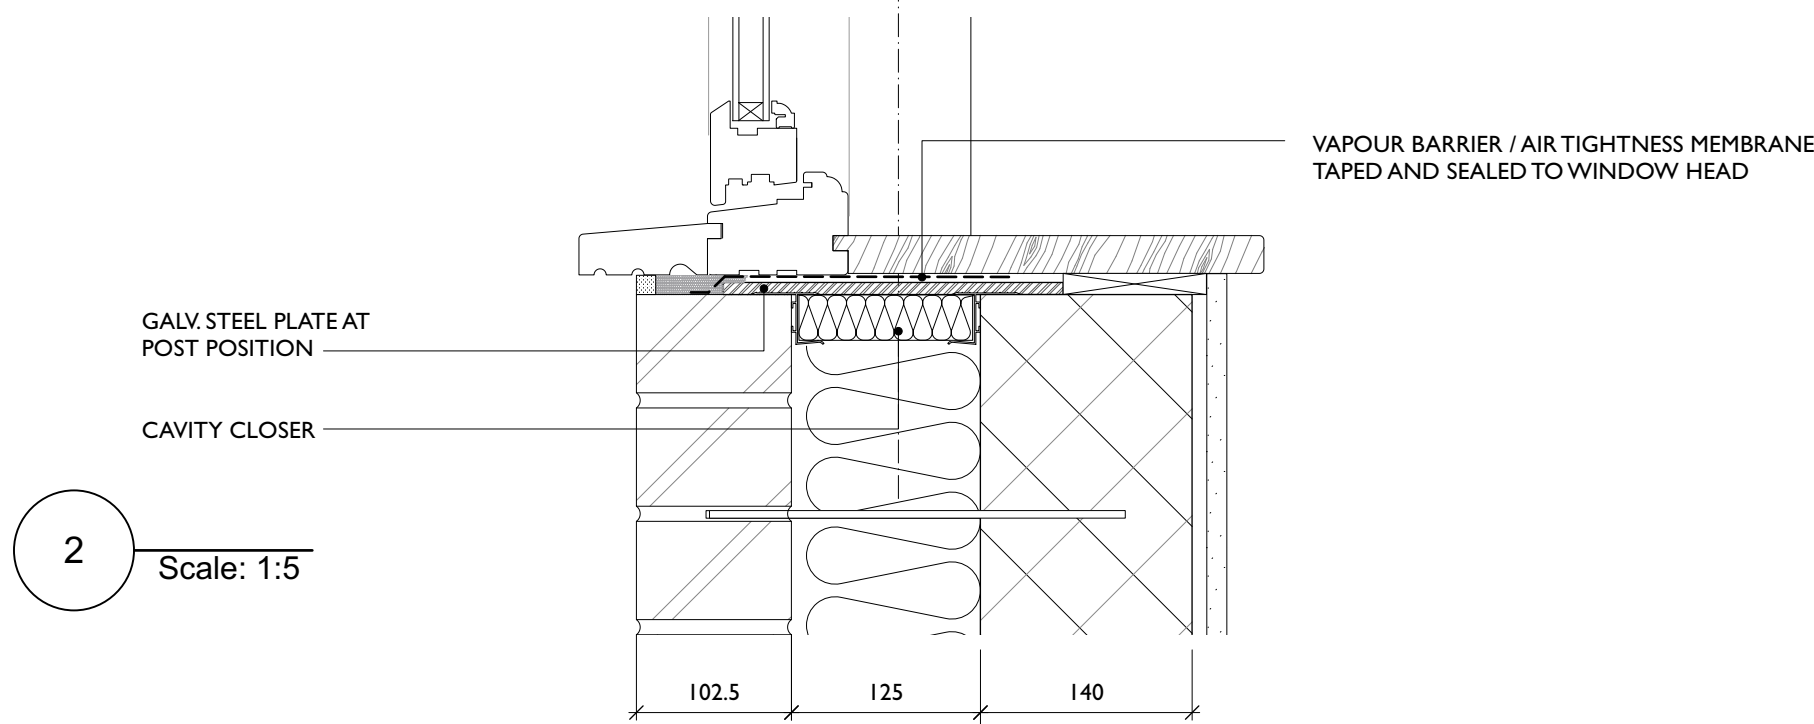
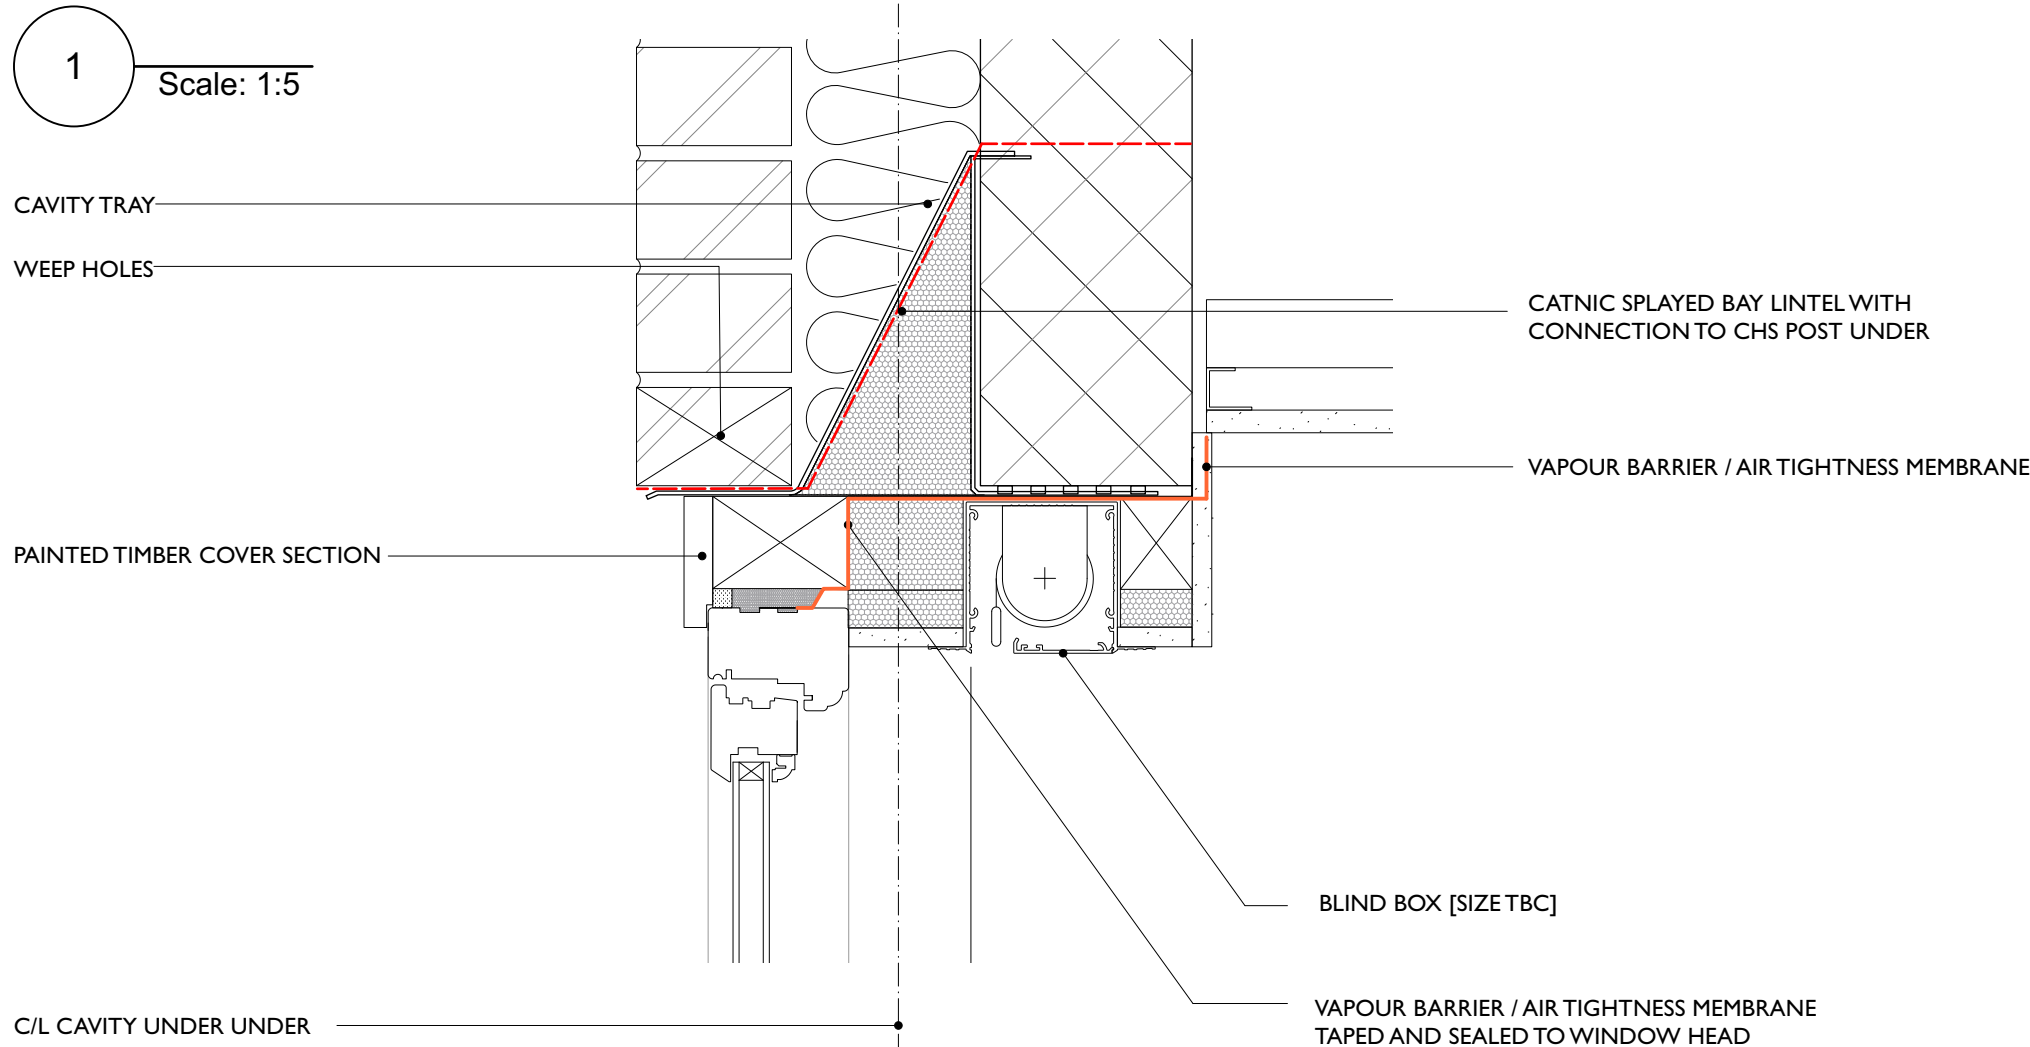


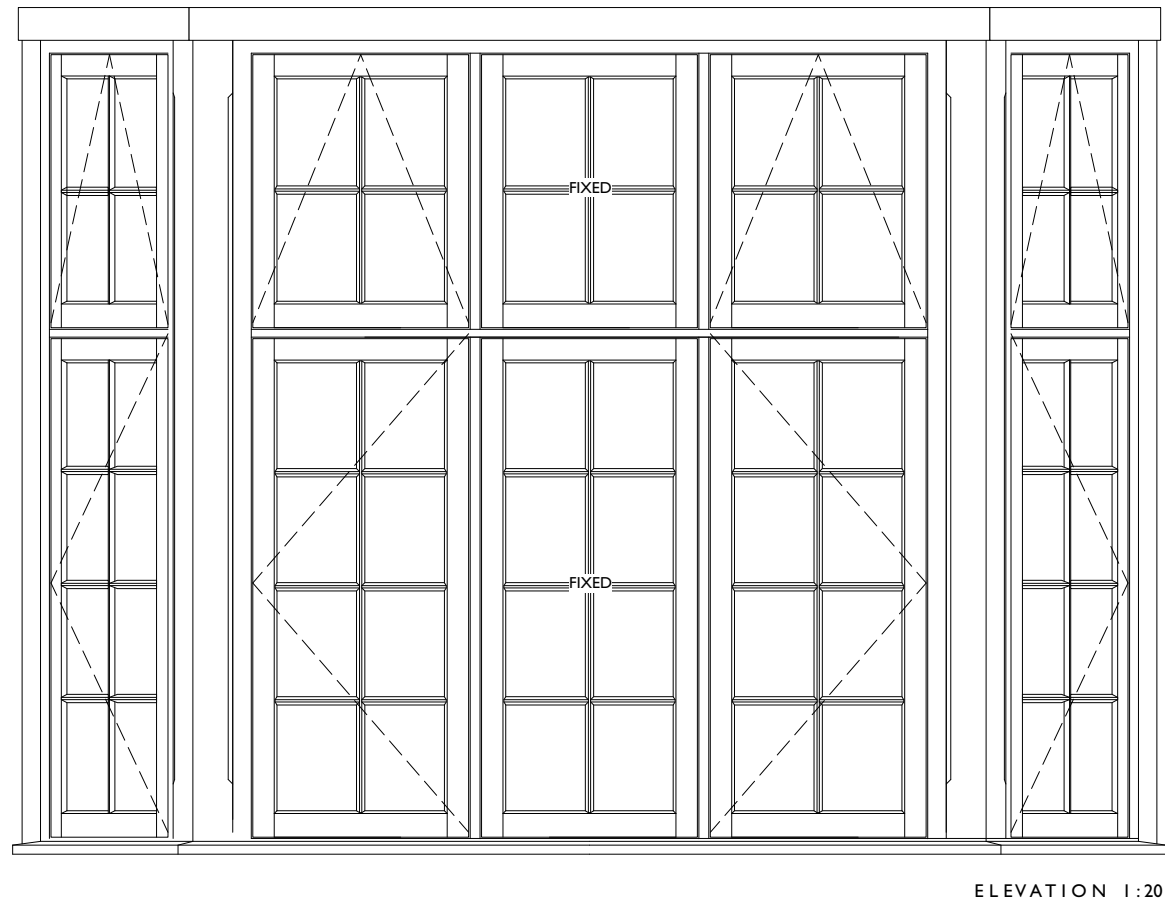

PLAN ABOVE CILL 1:10

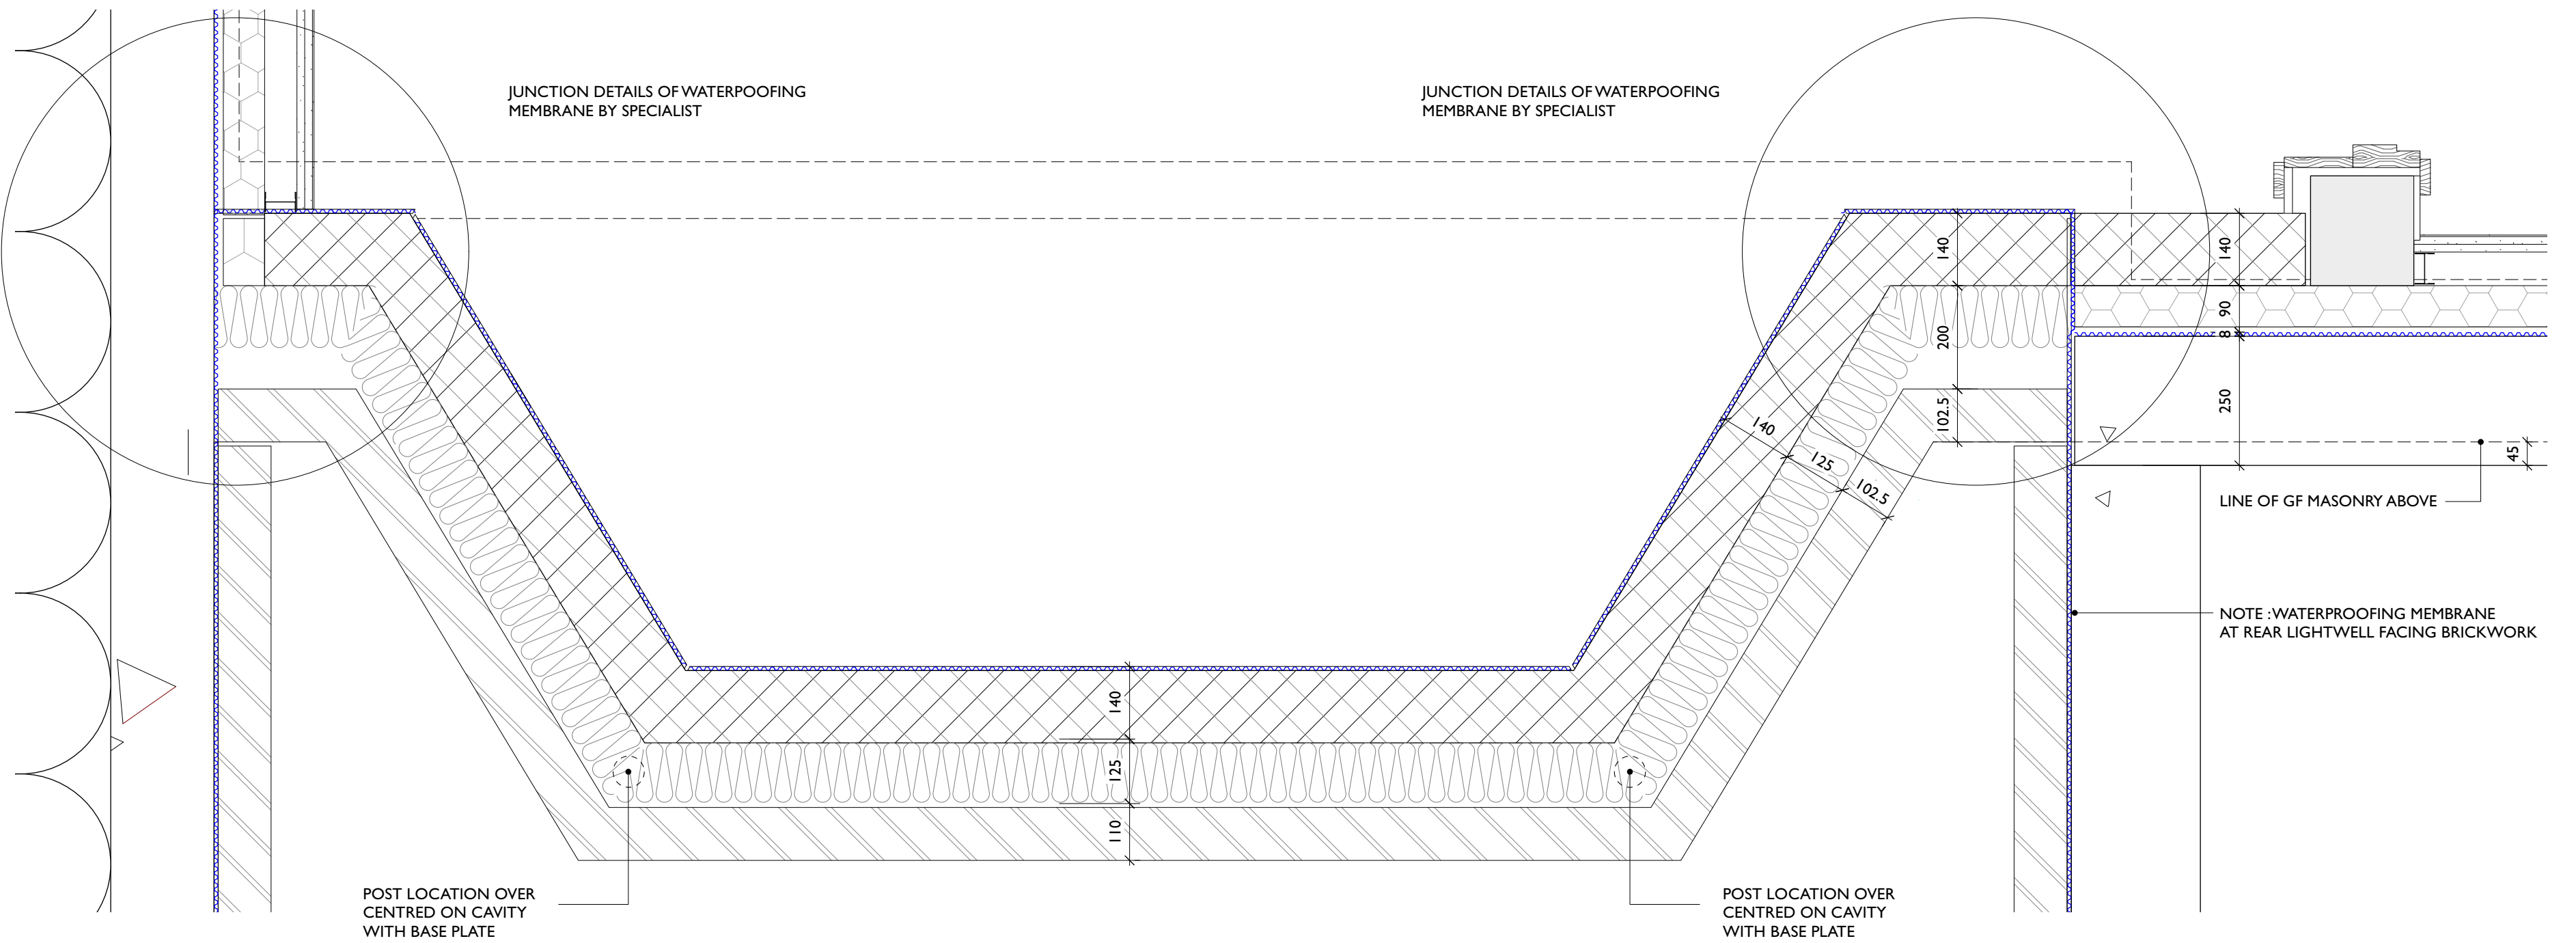

PLAN BELOW CILL 1:10

DO NOT SCALE FROM THIS DRAWING AND CHECK ALL DIMENSIONS ON SITE.
THIS DRAWING IS TO BE READ IN CONJUNCTION WITH ALL OTHER RELEVANT INFORMATION FROM OTHER CONSULTANTS

REV	DATE	NOTES
D1	14/11/2023	Preliminary issue to S/E for comment
D2	07/12/2023	Brick size updated.
D3	15/12/2023	Window changed to timber type.

DRAWN	PROJECT	TITLE	REV
RM	25 Sheldon Avenue N6 4JS	Bay Window Basement	D3
CHECKED	SCALE @ A1 1:10/5 @ A3 1:20/10	DATE June 2023	NO SHELD-CGA-00-B1-DR-A-3192
TPR			

NOTES:
READ IN CONJUNCTION DRAWINGS
SHELD-CGA-00-01-DR-A-3192
SHELD-CGA-00-00-DR-A-3192
DRAINAGE DESIGN BY OTHERS.