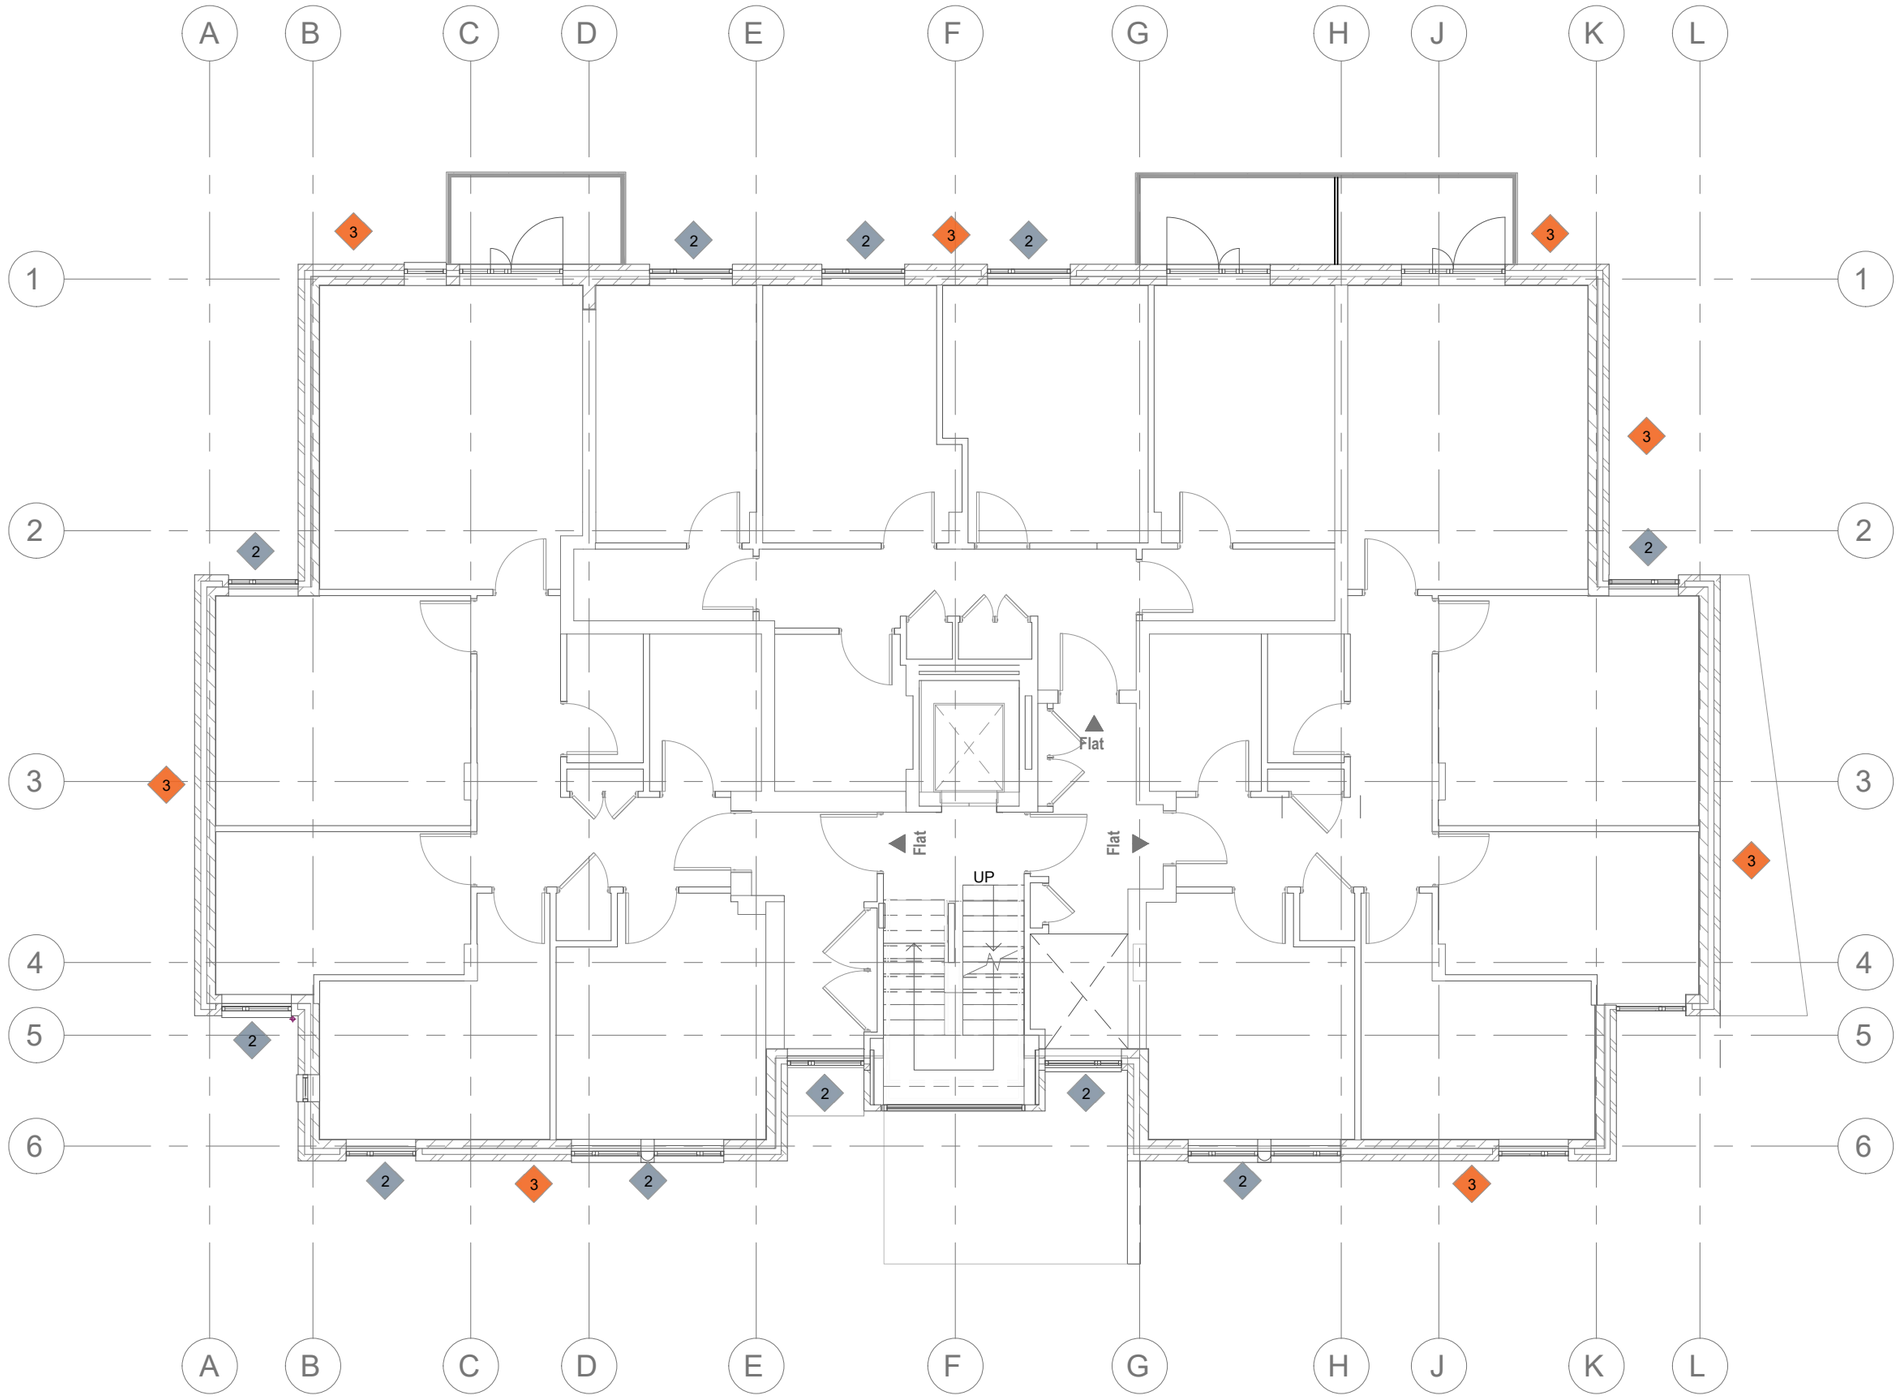

0 1 2 3 4 5 10

Scale in Metres @ 1:100

Material Legend		
Wall Type Ref	Wall Type Description	Location
1	Existing metal panel with combustible backing	4rd Floor
2	Existing metal panel with combustible backing	Spandrel panel
3	Existing Brick cavity wall	Ground floor to 3nd Floor

ORIGINAL SIZE **A 3**

GENERAL NOTES

IF IN DOUBT ASK. Any discrepancies in this drawing to be reported to the designer for clarification before proceeding.

This drawing is to be read in conjunction with and checked against all relevant drawings and project specification.

DO NOT SCALE THIS DRAWING. All dimensions as per site measurements of the installers.

All dimensions in mm unless stated otherwise.

REV	DESCRIPTION	BY	DATE

Client: Clarion Housing Group

Project: SYCAMORE GARDENS

Drawing Title: Existing First Floor Plan

DWG for: PLANNING | STATUS:

Project No	Originator	Functional	Spatial	Form	Discipline	Number	Rev
105315 LAW	ZZ	XX	DP	O		0502	P01

Drawn by: DB | Approved by: DL

Scale: 1:100 | Paper: A3 | Date: DEC 23

LAWTECH Building Greener Communities

Unit 11 Lakeside Park | Neptune Close |
Medway City Estate | Rochester | Kent | ME2 4LT
Tel: 01634 290 500
Web: www.lawtechgroup.co.uk
E-mail: reception@lawtechgroup.co.uk