


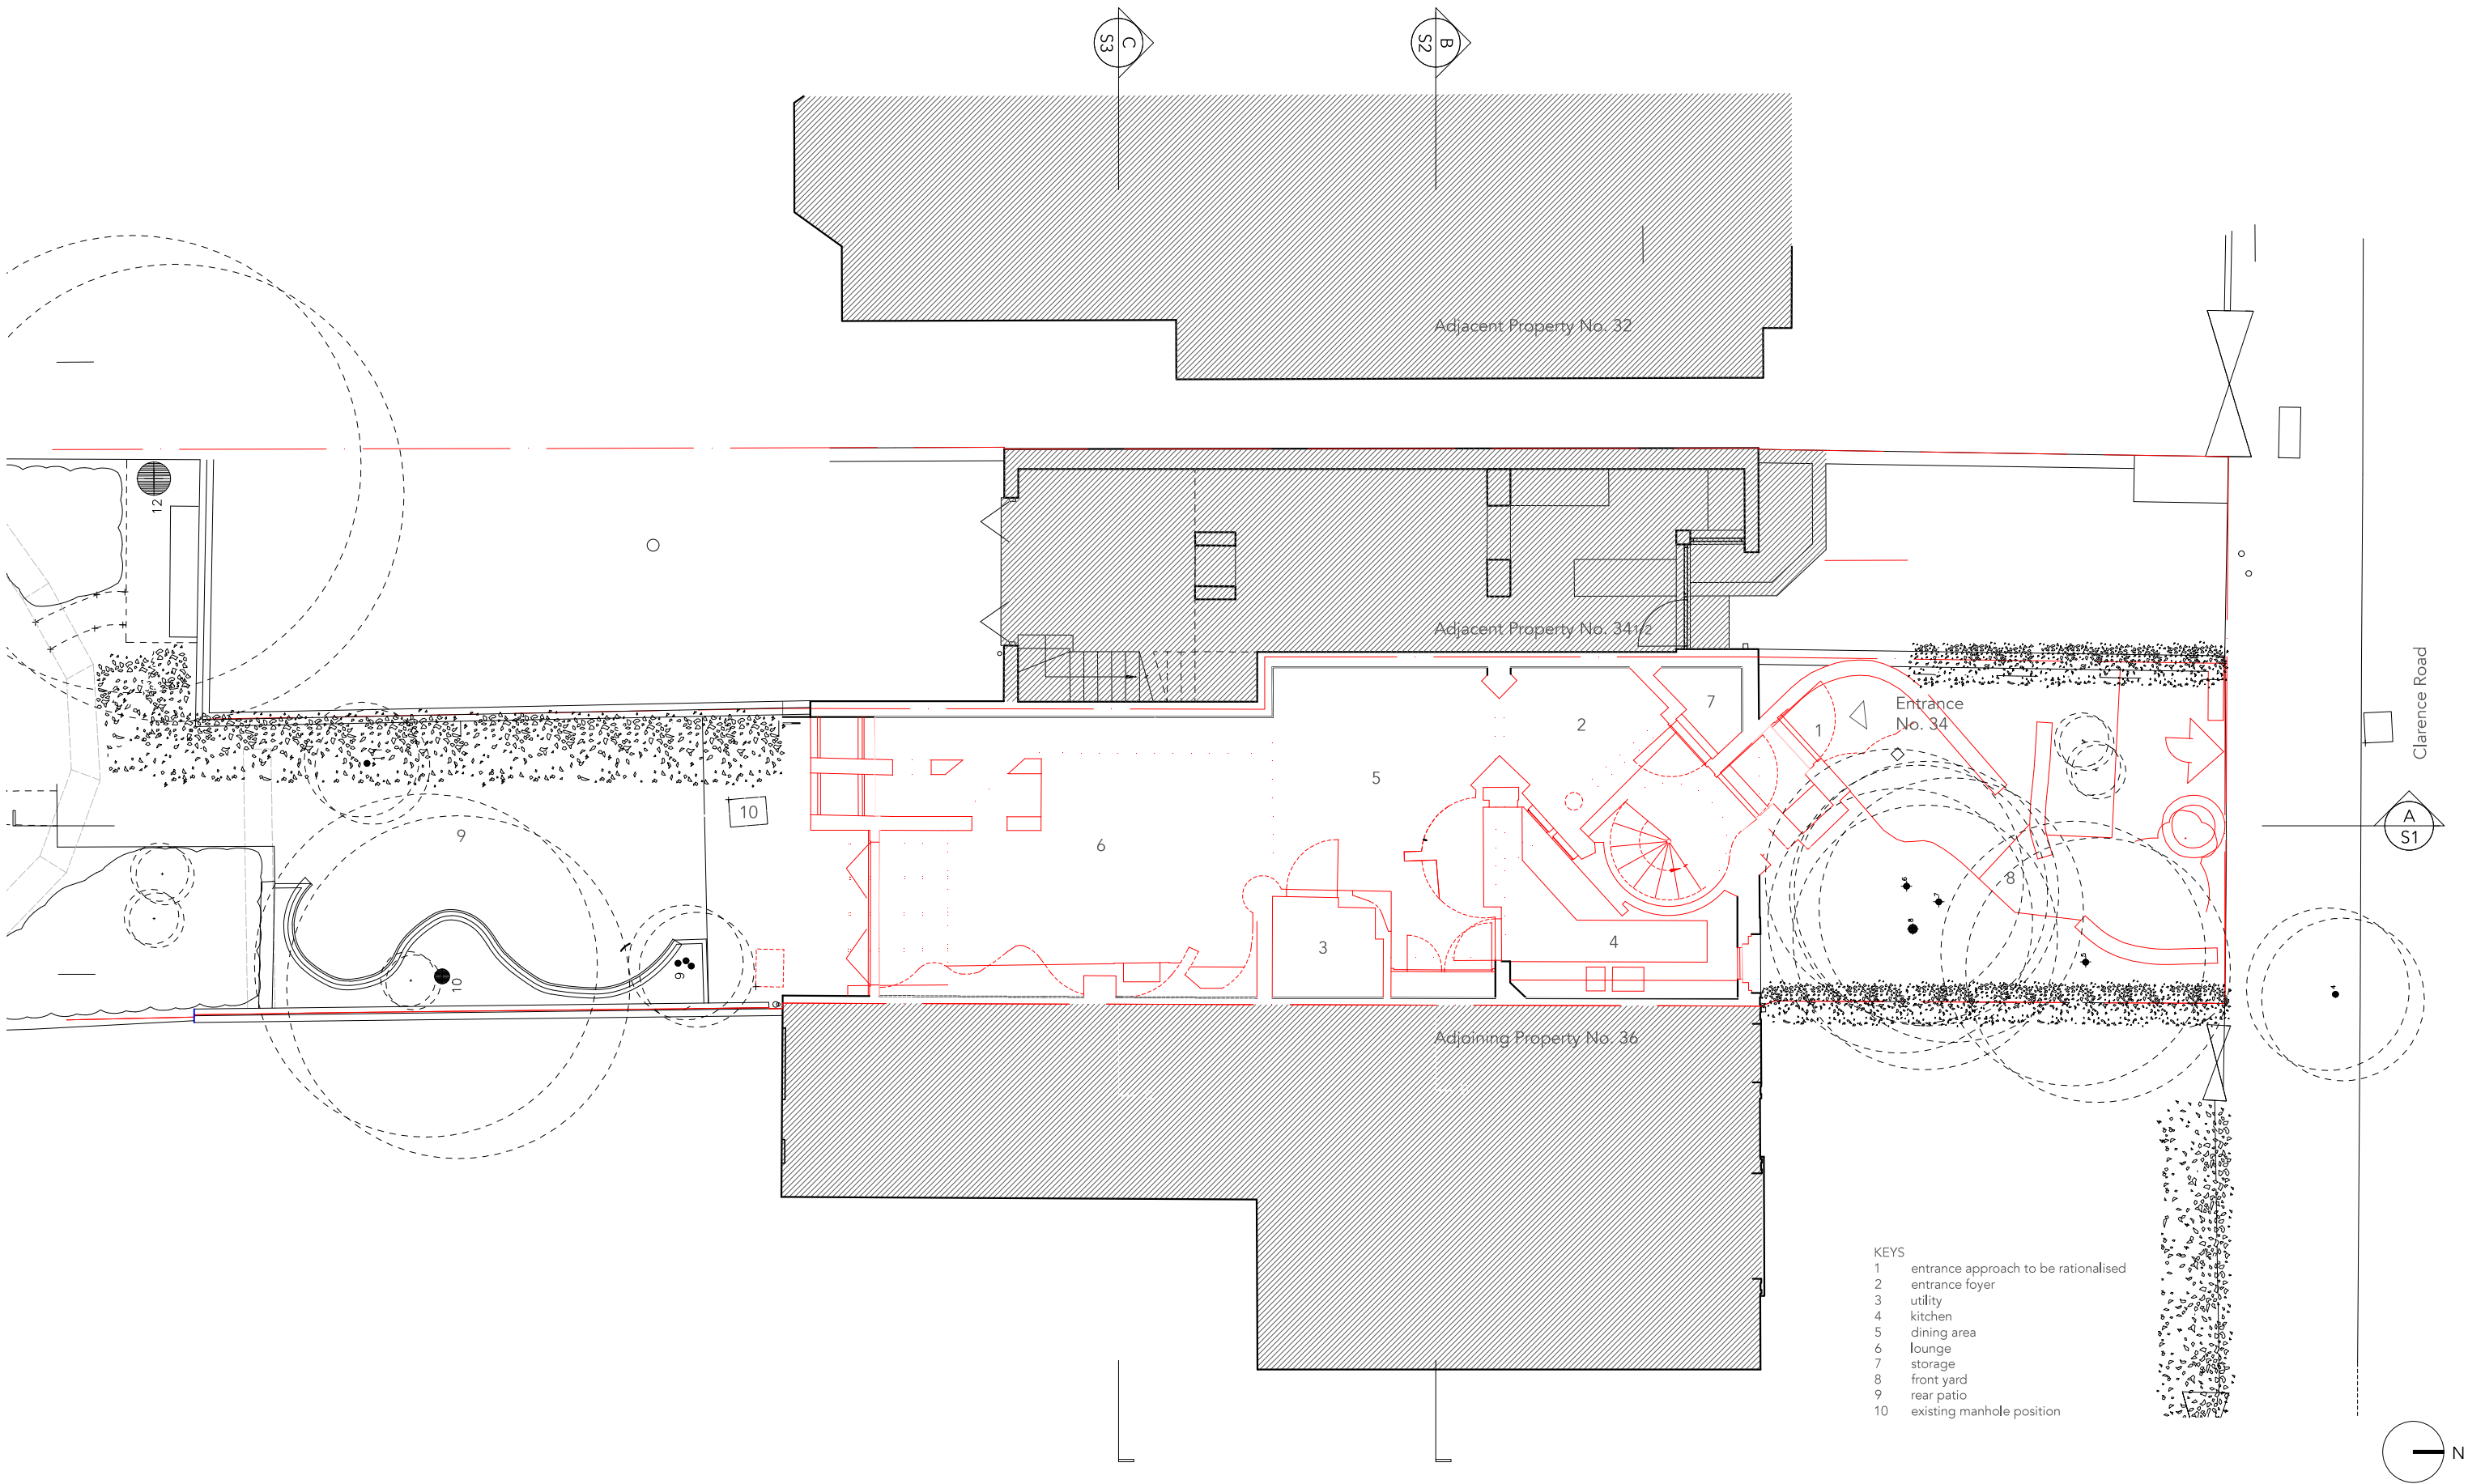

- KEYS
- 1 entrance approach to be rationalised
 - 2 entrance foyer
 - 3 utility
 - 4 kitchen
 - 5 dining area
 - 6 lounge
 - 7 storage
 - 8 front yard
 - 9 rear patio
 - 10 existing manhole position

rev	date	revision notes	drawn by	notes
B	02.07.18	issue for planning application	YL	- Existing information drawn based on the topological survey by APR Limited

- Boundary
- Existing elements to be demolished
- Existing tree retained