



# EXISTING

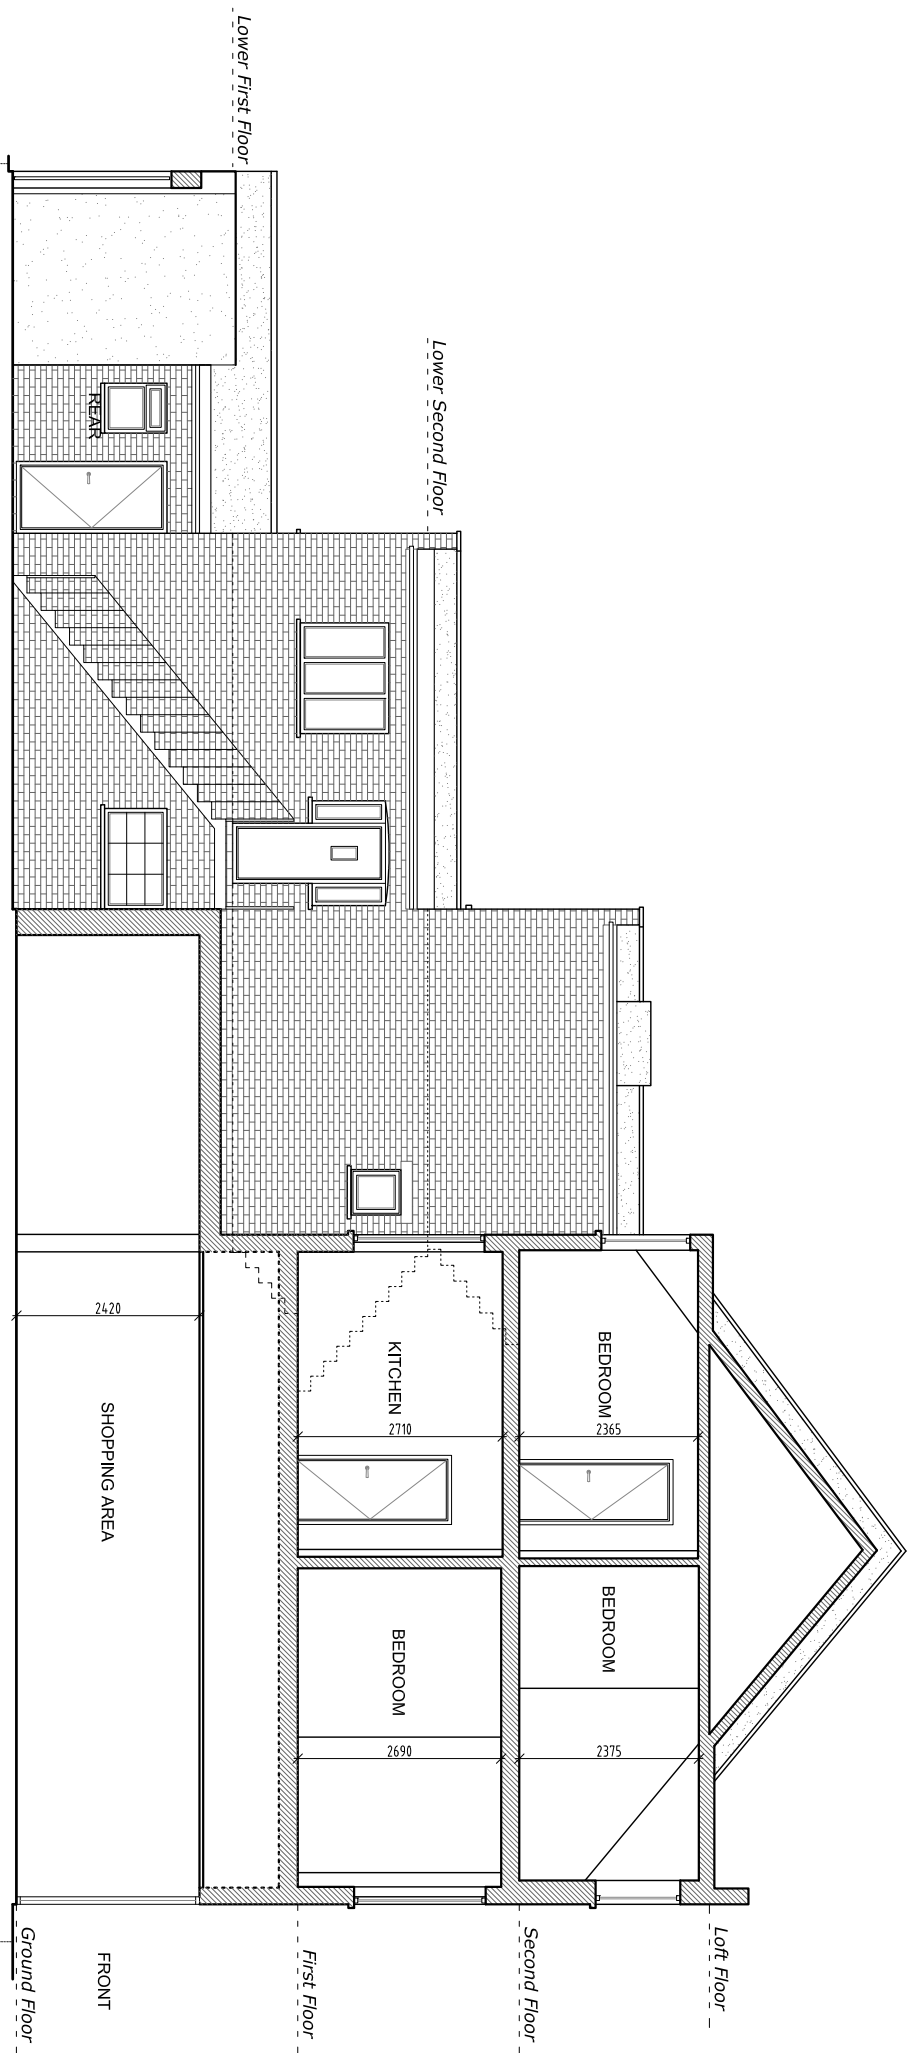

Existing Side Elevation

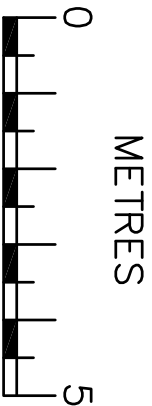

info@ajplans.co

**NOTES**  
The contractors are to check all the dimensions, levels, drain runs and general condition of the site before works commence.

All works are to be carried out in accordance with current Building Regulations, British Standards, Code of Practice and Local Authority Requirements.

Project:  
321 West Green Road,  
London N15 3PA

Title:  
EXISTING  
Section

Date: 22.03.21 Scale: 1:100 @ A3

Dwg. No. WGR.321.EX.03

Rev: