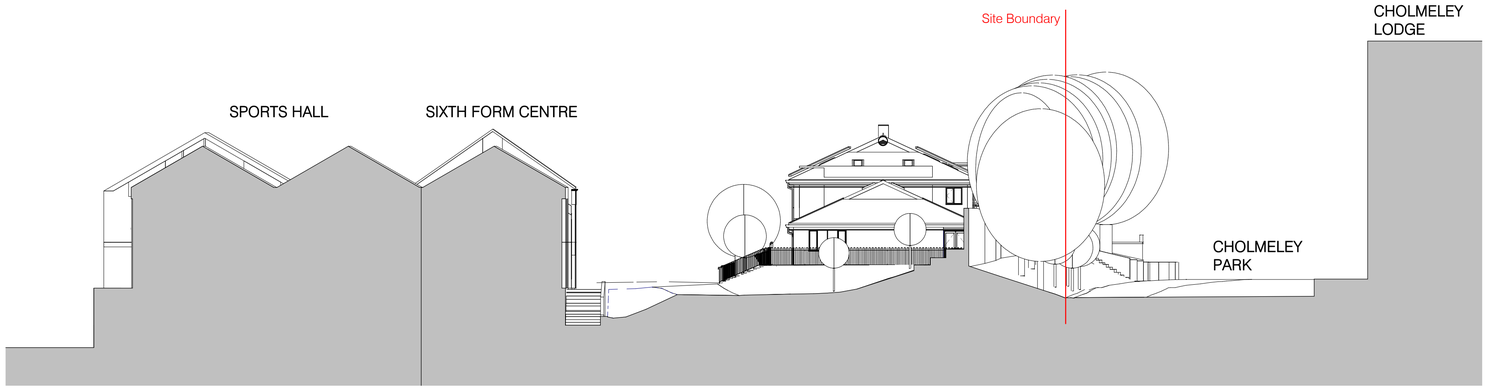

Existing Site Section A

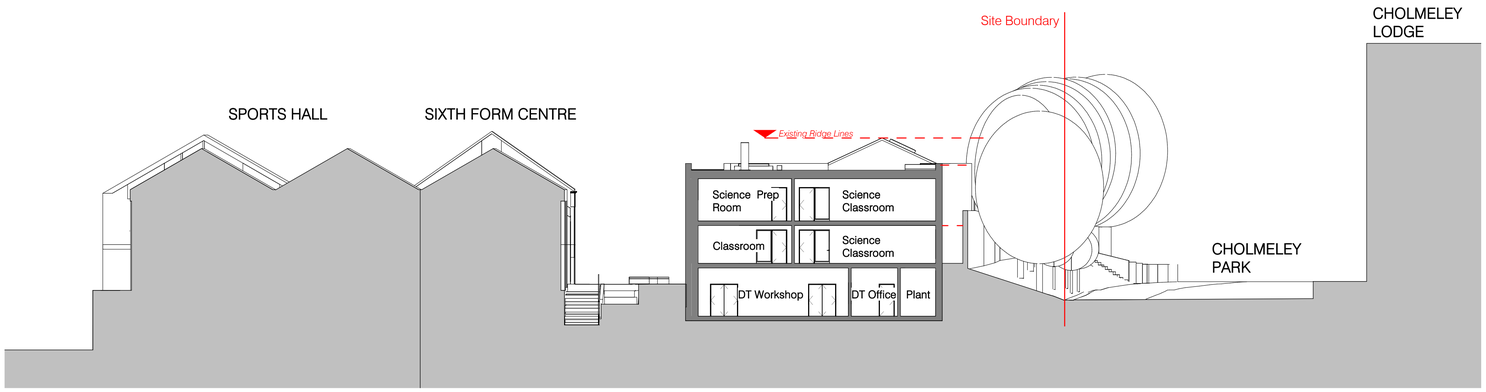

Proposed Site Section A

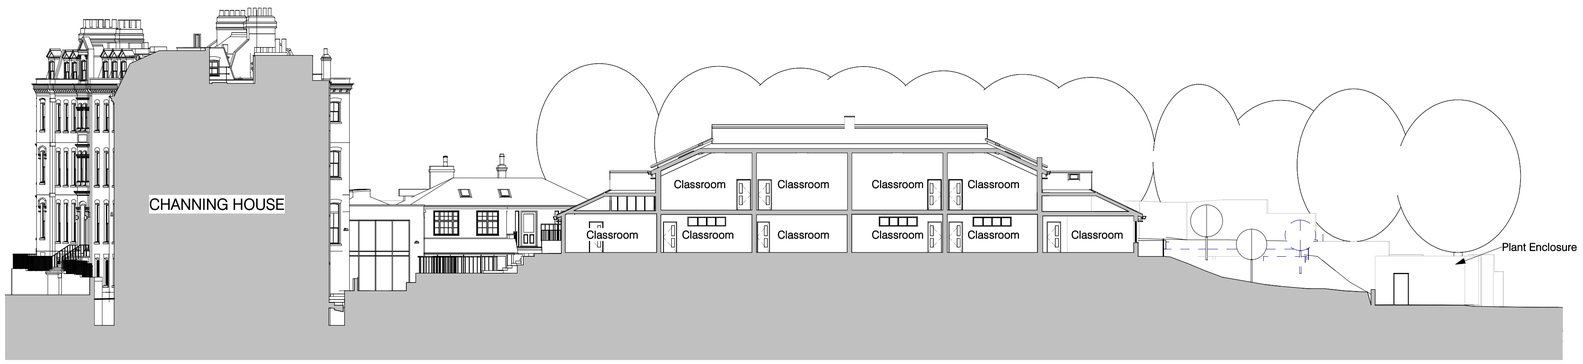

Existing Site Section B

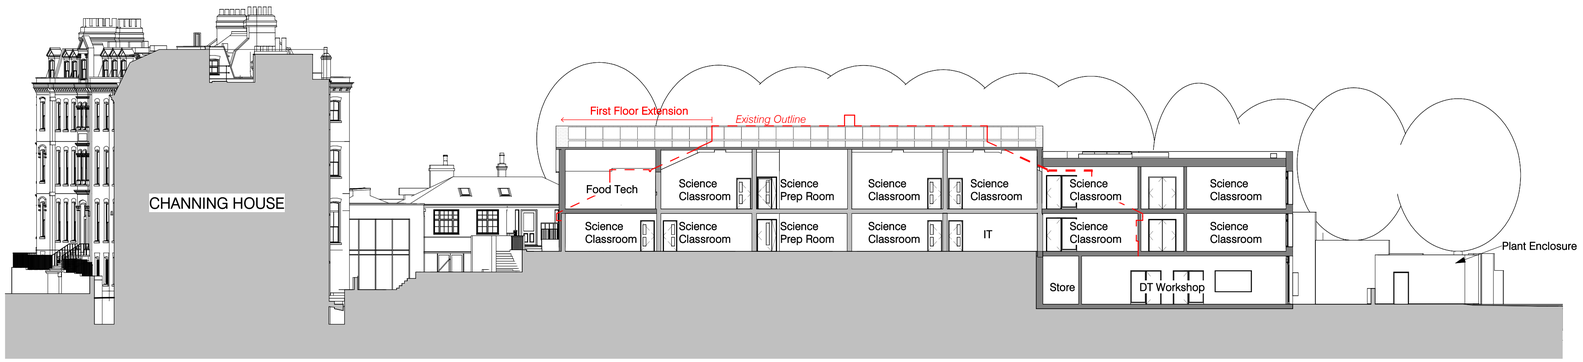

Proposed Site Section B

Copyright: Nugent Vallis Brierley LTD.
Trading As: NVB Architects and NVB Landscape
Registered: In the UK (2471929)

Address: Rook Lane Chapel, Bath Street
Frome, Somerset, BA11 1DN

Contact: 01373 468 030
mailbox@nvbarchitects.co.uk

Disclaimer Responsibility will not be accepted for errors made in scaling from this drawing. Figured dimensions only must be used

Scale 1:200 @ A1 (1:400 @ A3)

2	4	6	8	10	12	14	16	18	20m

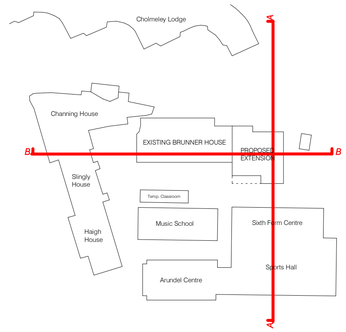

Rev.	Description	Date
P03	Planning Issue	15/12/2023

Client & Project
Channing School
Brunner House Redevelopment

Document Title
Brunner House Existing & Proposed Sections
- Site Sections A and B

Project Stage	Purpose	Scale
RIBA 3	PLANNING ISSUE	1:200 @A1

Document Reference	Revision	Status
CHA-NVB-BHR-ZZ-DR-A-2200	P03	S2

NVB Architects
ROOK LANE

NVB Project Ref. - 2231