Copyright: Nugent Vallis Brierley LTD.
Trading As: NVB Architects and NVB Landscape
Registered: In the UK (2471929)

Address: Rook Lane Chapel, Bath Street
Frome, Somerset, BA11 1DN

Contact: 01373 468 030
mailbox@nvbarchitects.co.uk

Disclaimer: Responsibility will not be accepted for errors made in scaling from this drawing. Figured dimensions only must be used

Scale: 1:100 @ A1 (1:200 @ A3)

1	2	3	4	5	6	7	8	9	10m

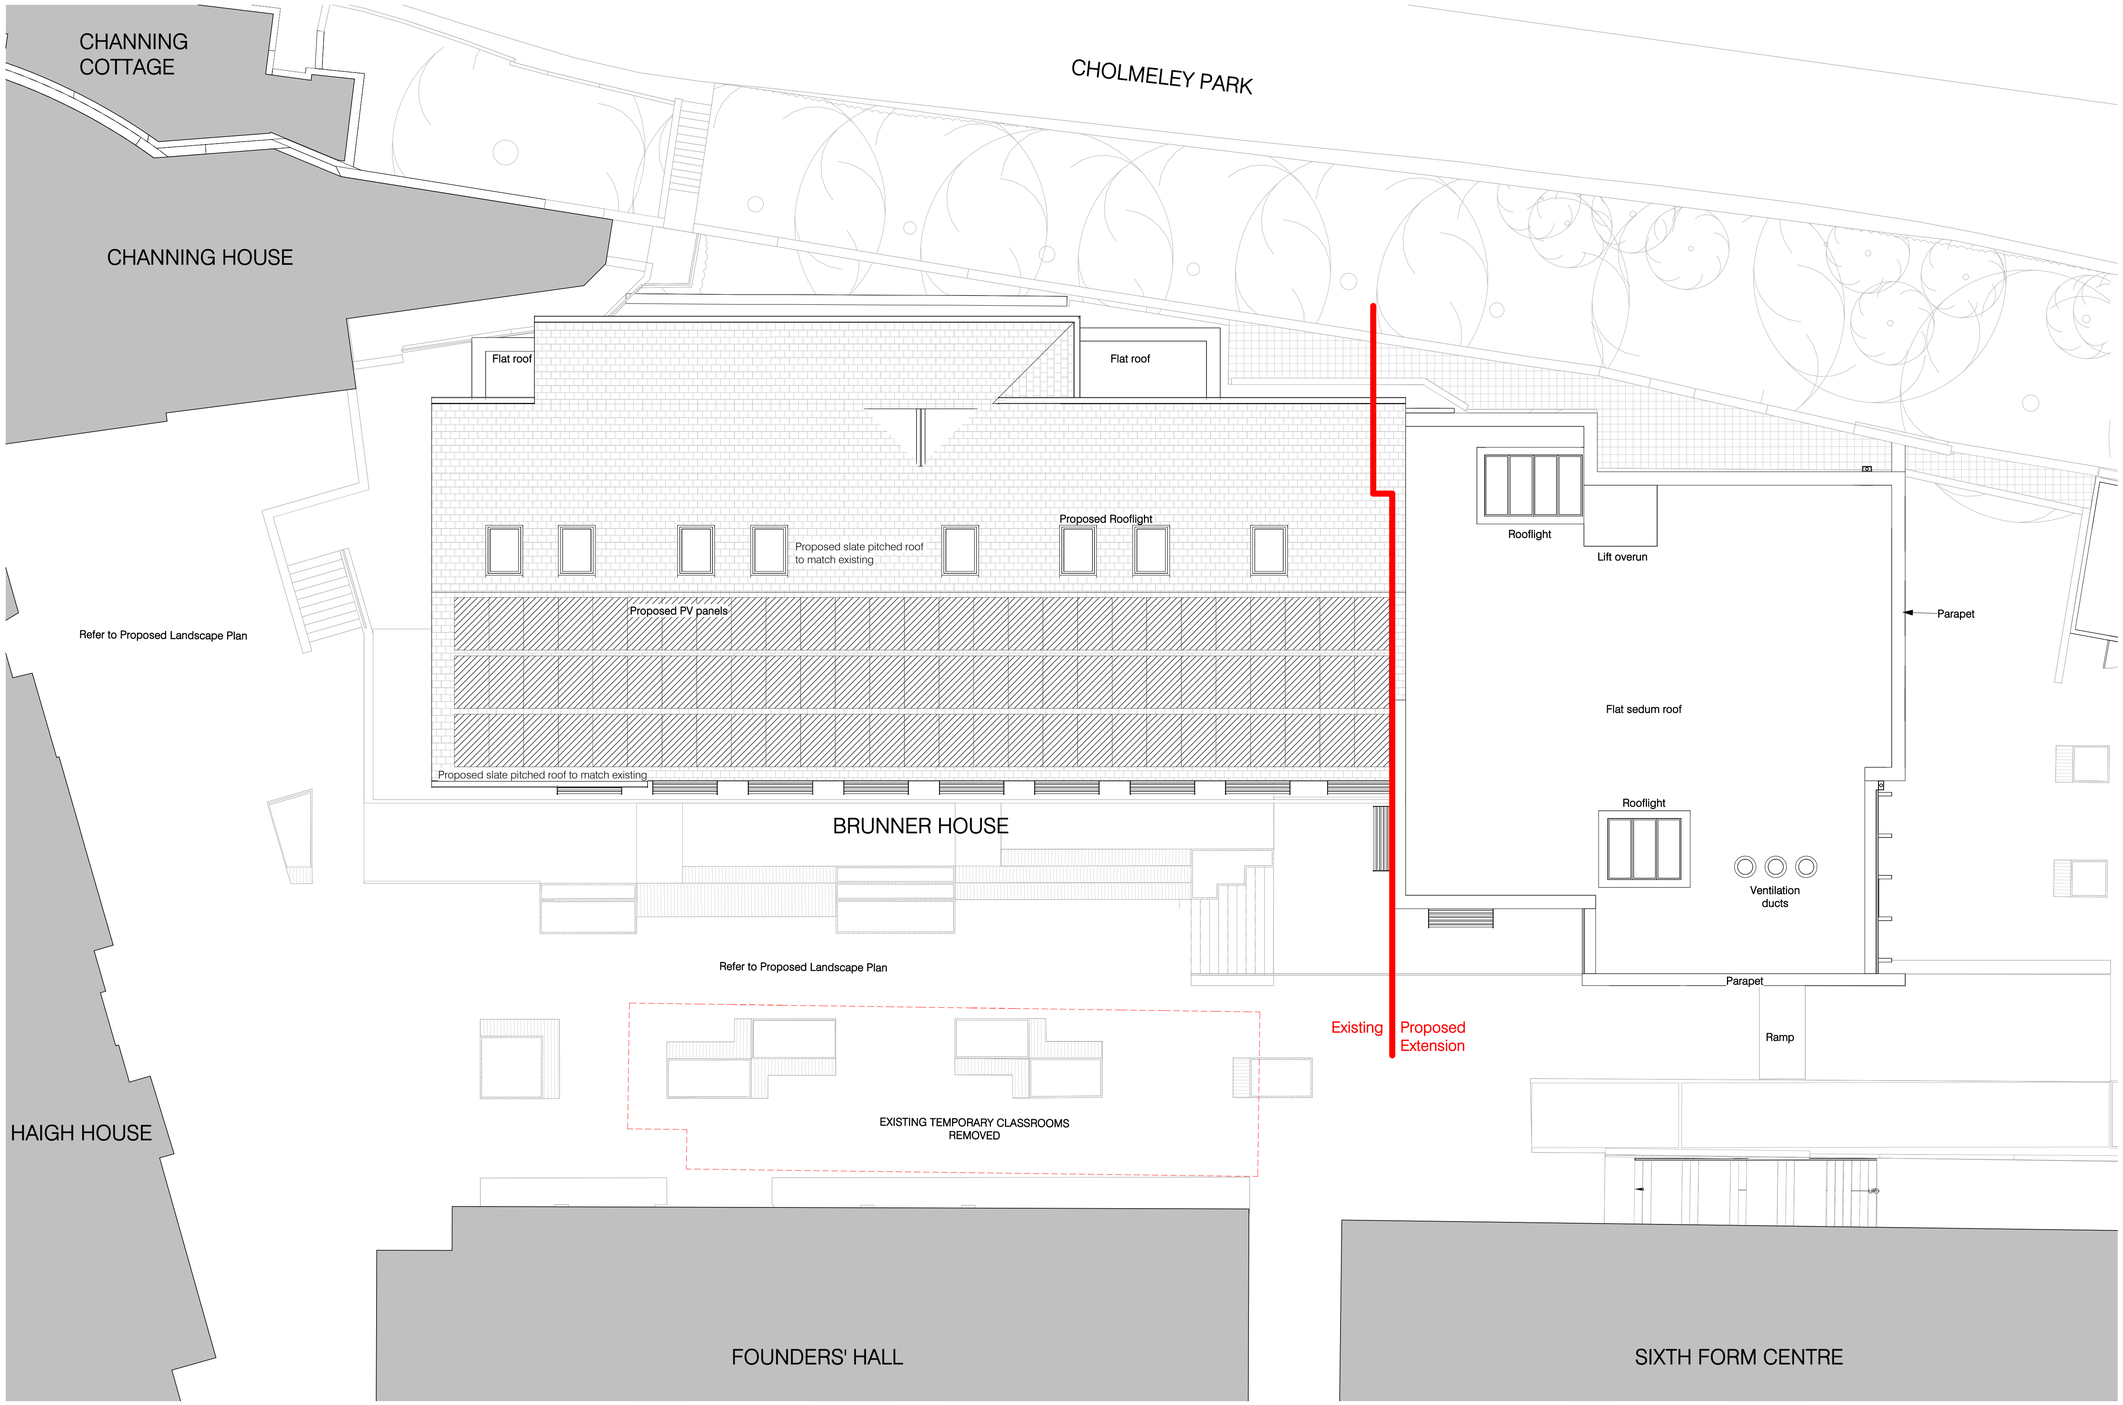

Rev.	Description	Date
P07	Planning Issue	15/12/2023

Client & Project
Channing School
Brunner House Redevelopment

Document Title
Brunner House
Proposed Plan - Roof

Project Stage	Purpose	Scale
RIBA 3	PLANNING ISSUE	1:100 @A1

Document Reference.	Revision	Status
CHA-NVB-BHR-RF-DR-A-2104	P07	S2

NVB Architects
ROOK LANE

NVB Project Ref. - 2231