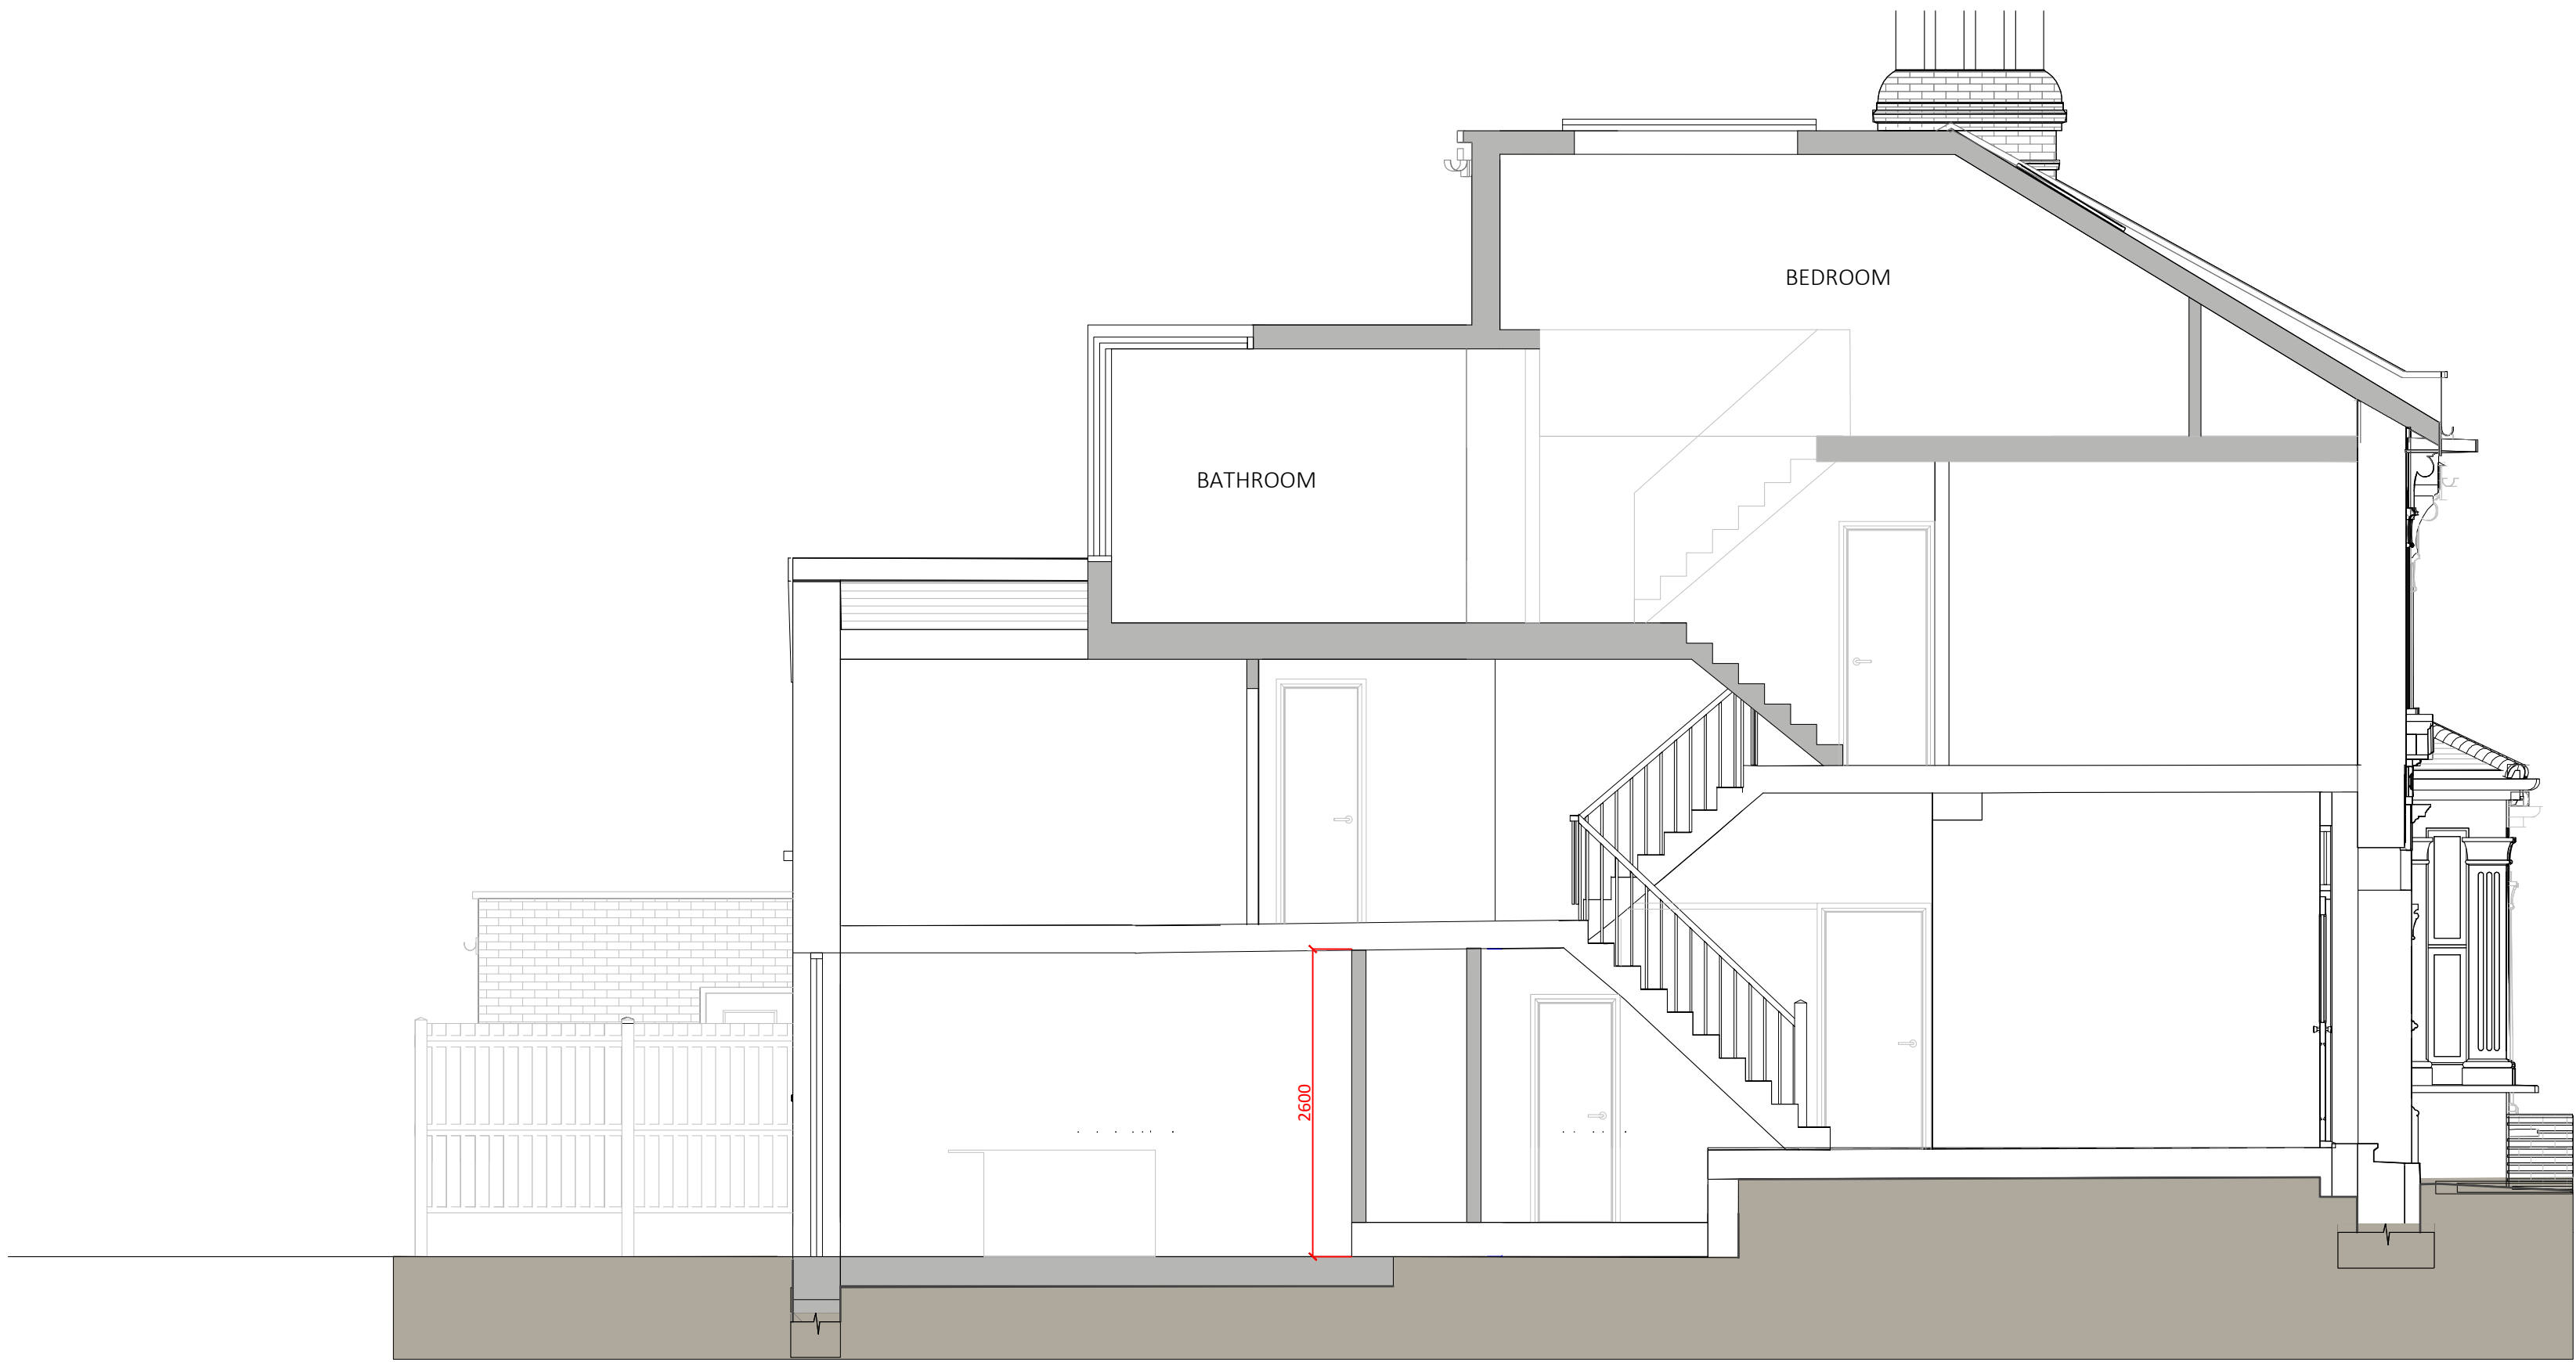


P1	23.12.2023	Issued for Permitted Development					KS	KS		
rev	date	description					revised by	audited by		
stage	drawing title		suitability code							
PLANNING	PROPOSED Section 1		S2							
CONTRACTORS ARE NOT TO SCALE DIMENSIONS FROM THIS DRAWING										
									client	
		Stanhope Surveyors Ltd		42 Lothair Road North London N4 1EW						
THIS DRAWING IS COPYRIGHT										
scale	drawn by	audited by	job no	originator	zone	level	type	role	dwg no	revision
1:50@A1	KS	KS	LOT	DBK	ZZ	XX	DR	A	33001	P1
1:100@A3										