



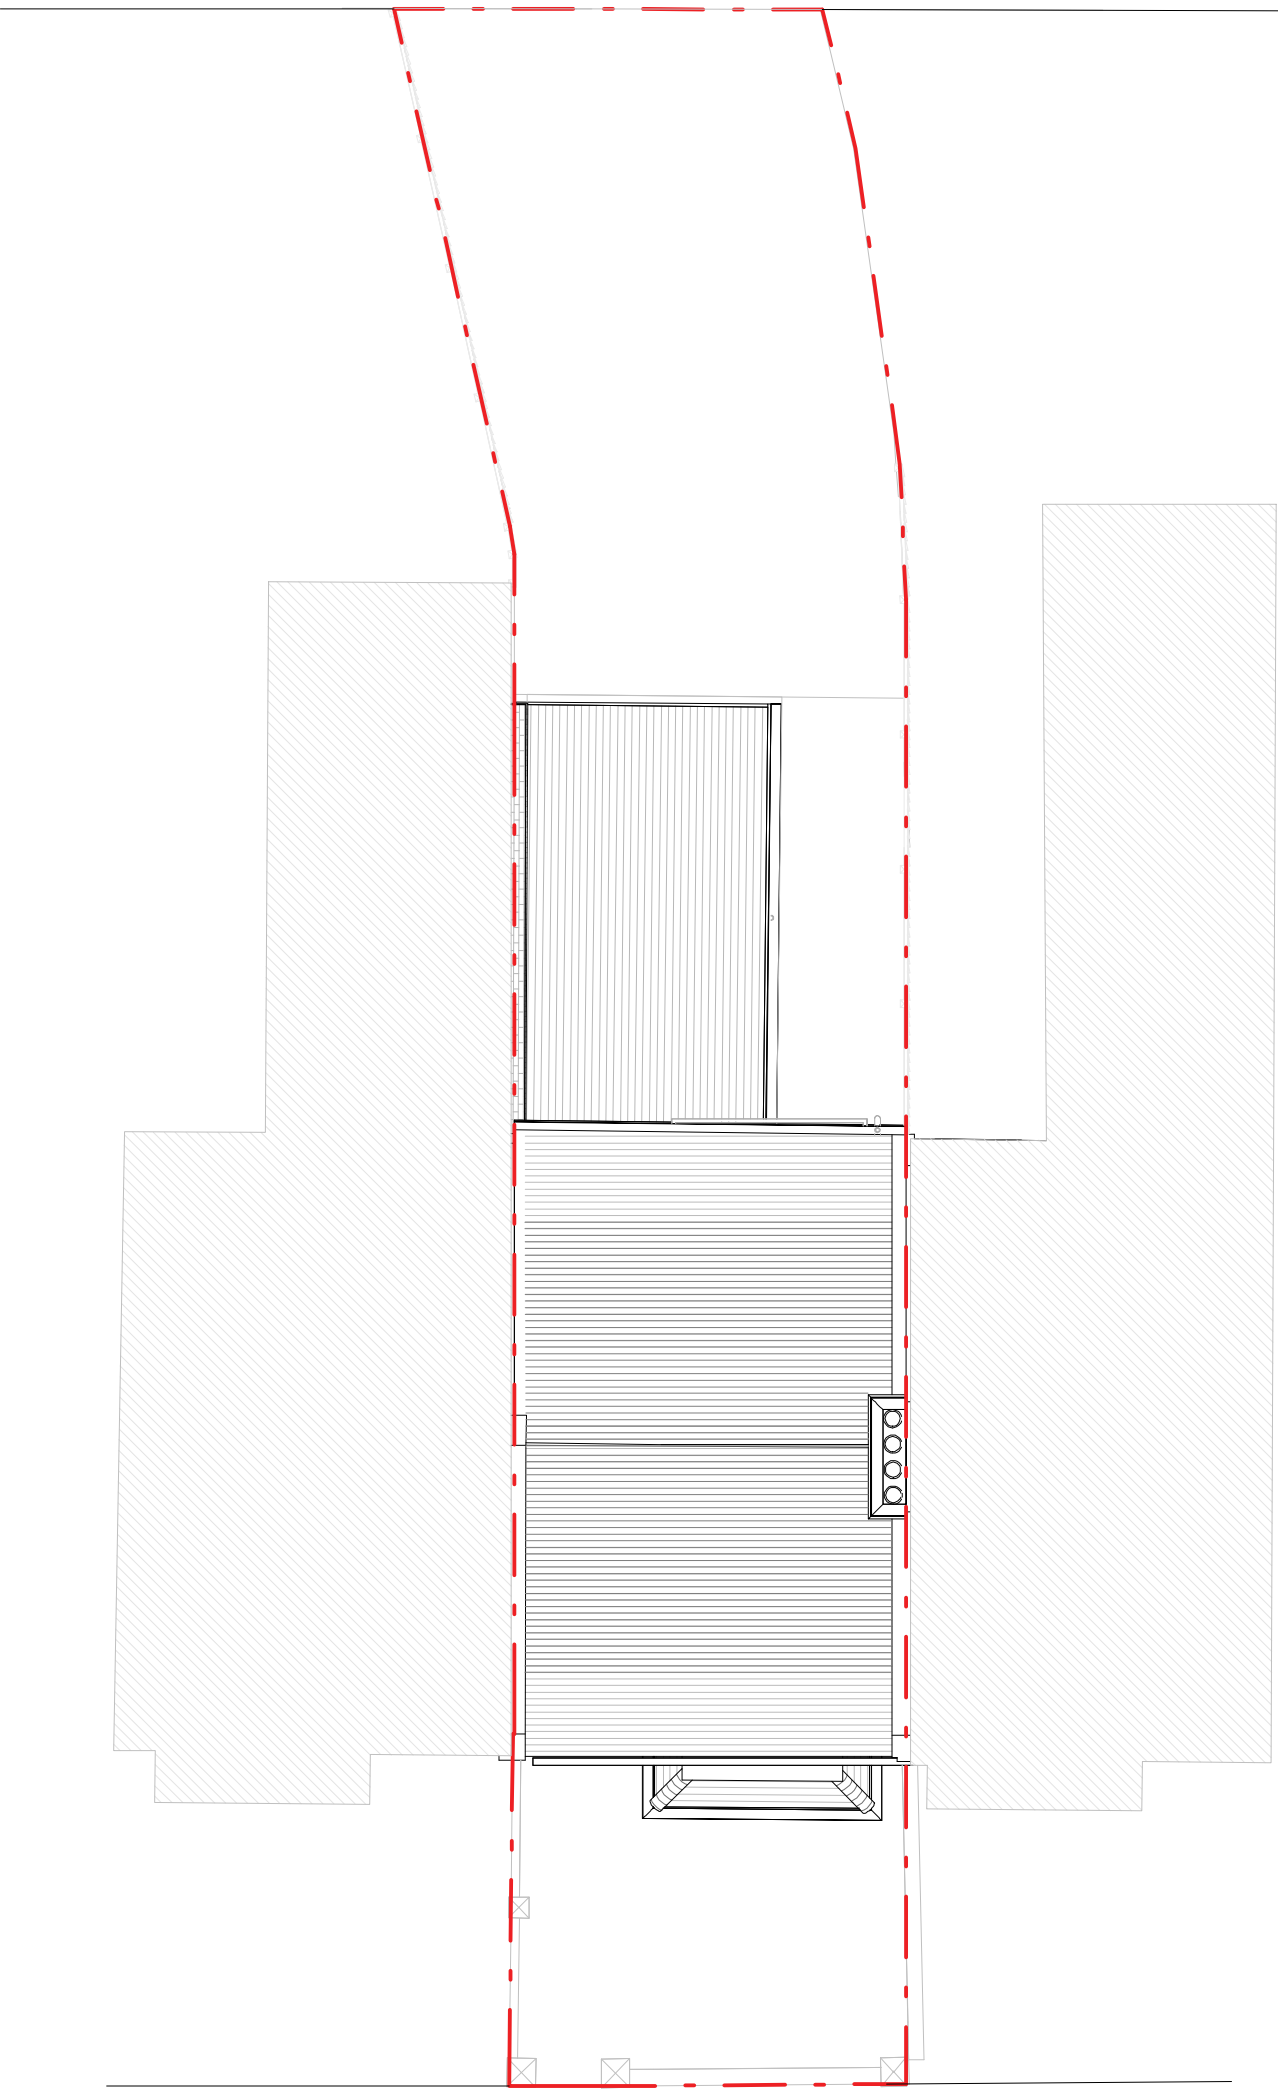

Existing Block Plan
1:200 A3

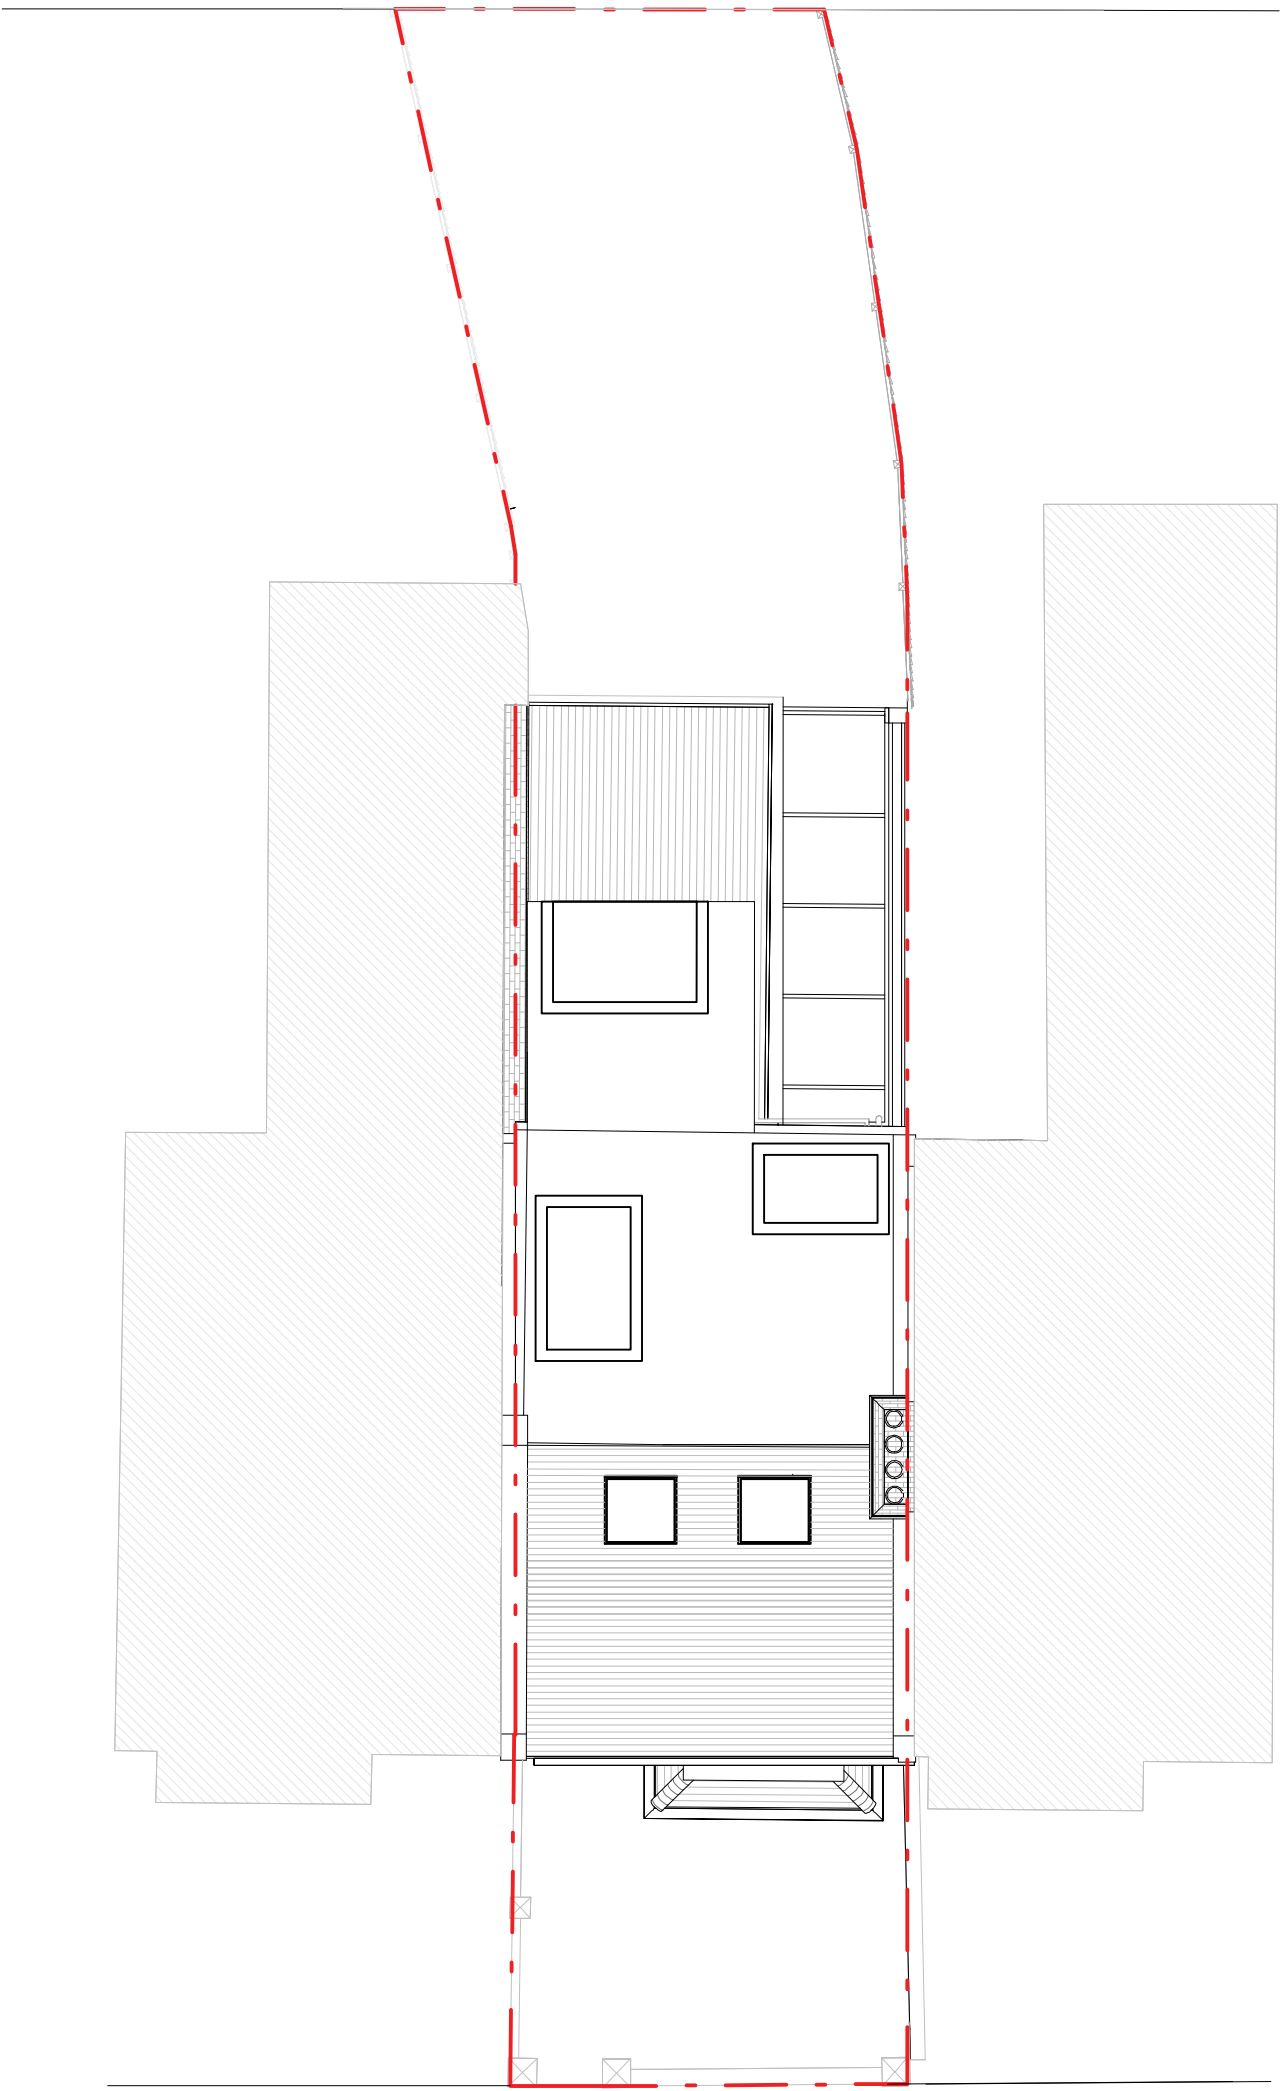

Proposed Block Plan
1:200 A3

23.12.2023		Issued for Permitted Development					KS		KS		
rev	date		description					revised by		audited by	
stage		PLANNING		drawing title EXISTING & PROPOSED Block Plan					suitability code S2		
CONTRACTORS ARE NOT TO SCALE DIMENSIONS FROM THIS DRAWING											
client Stanhope Surveyors Ltd					project 42 Lothair Road North London N4 1EW						
THIS DRAWING IS COPYRIGHT											
scale	drawn by	audited by	job no	originator	zone	level	type	role	dwg no	revision	
1:100@A1 1:200@A3	KS	KS	LOT -	DBK -	ZZ -	XX -	DR -	A -	30000	P1	