


KEY

DEMOLITION

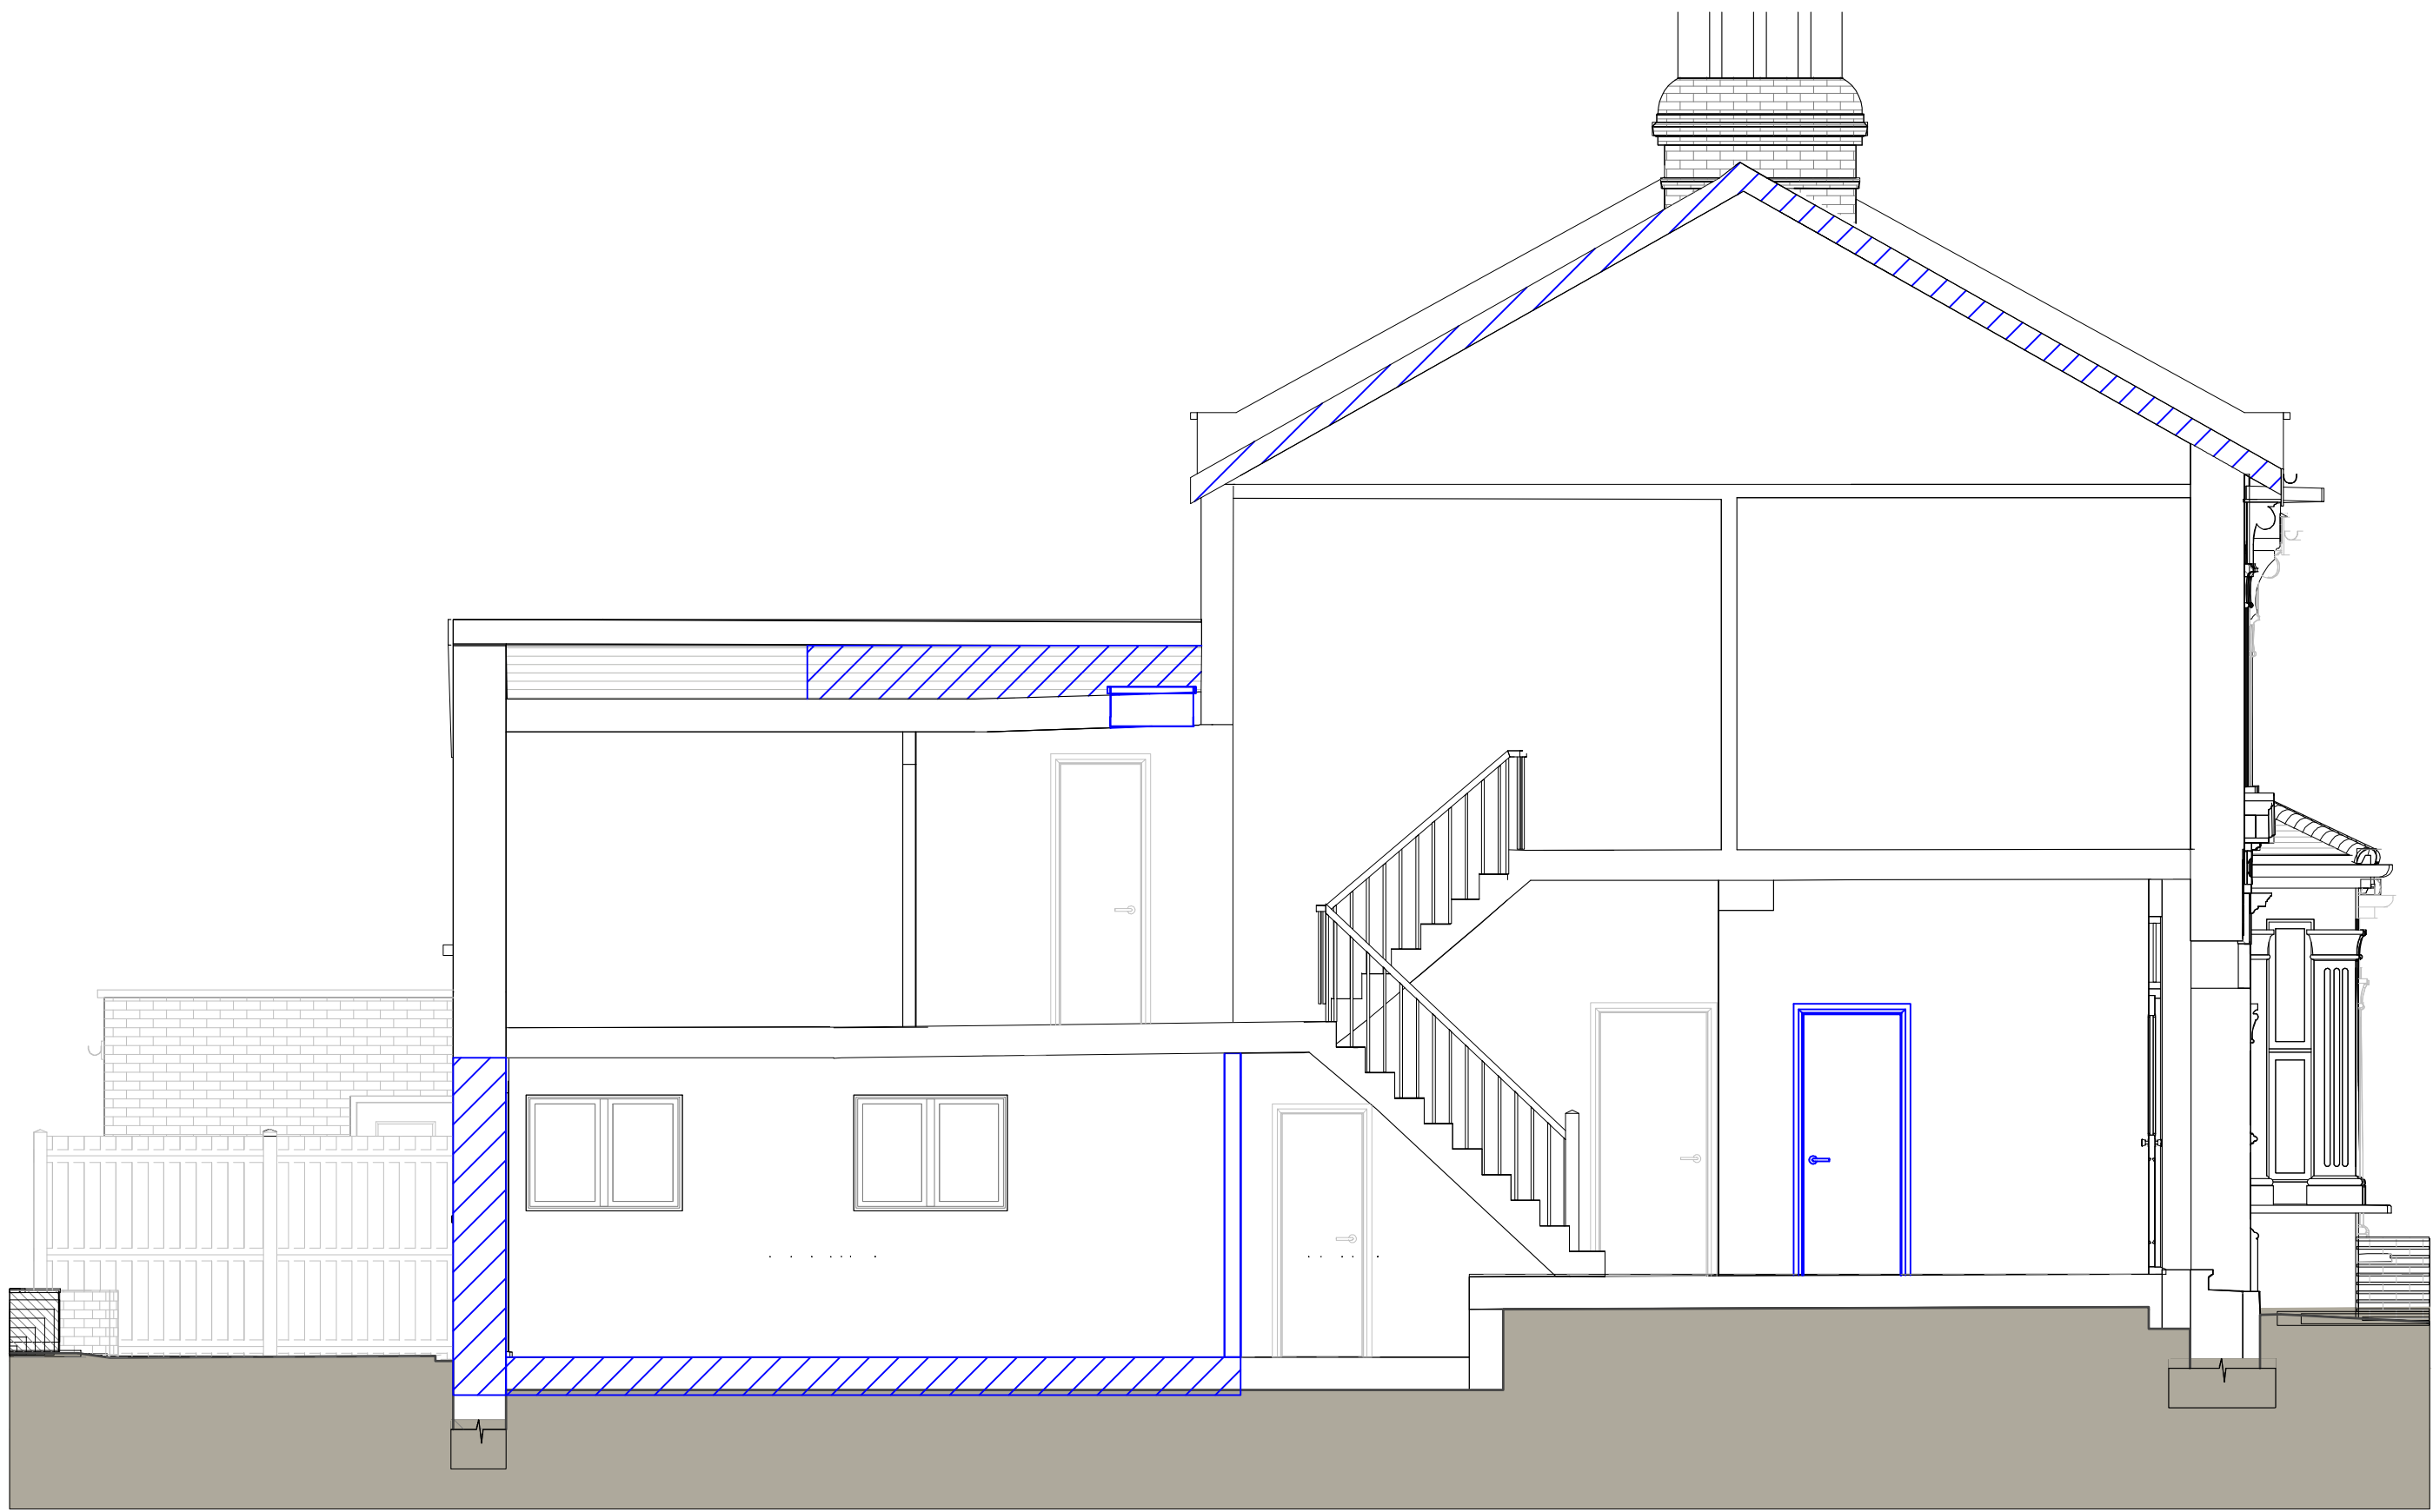

23.12.2023		Issued for Permitted Development				KS		KS			
rev	date	description					revised by		audited by		
stage		drawing title					suitability code				
PLANNING		EXISTING Section					S2				
						CONTRACTORS ARE NOT TO SCALE DIMENSIONS FROM THIS DRAWING					
						client		project			
						Stanhope Surveyors Ltd		42 Lothair Road North London N4 1EW			
THIS DRAWING IS COPYRIGHT											
scale	drawn by	audited by	job no	originator	zone	level	type	role	dwg no	revision	
1:50@A1 1:100@A3	KS	KS	LOT	DBK	ZZ	XX	DR	A	30004	P1	