
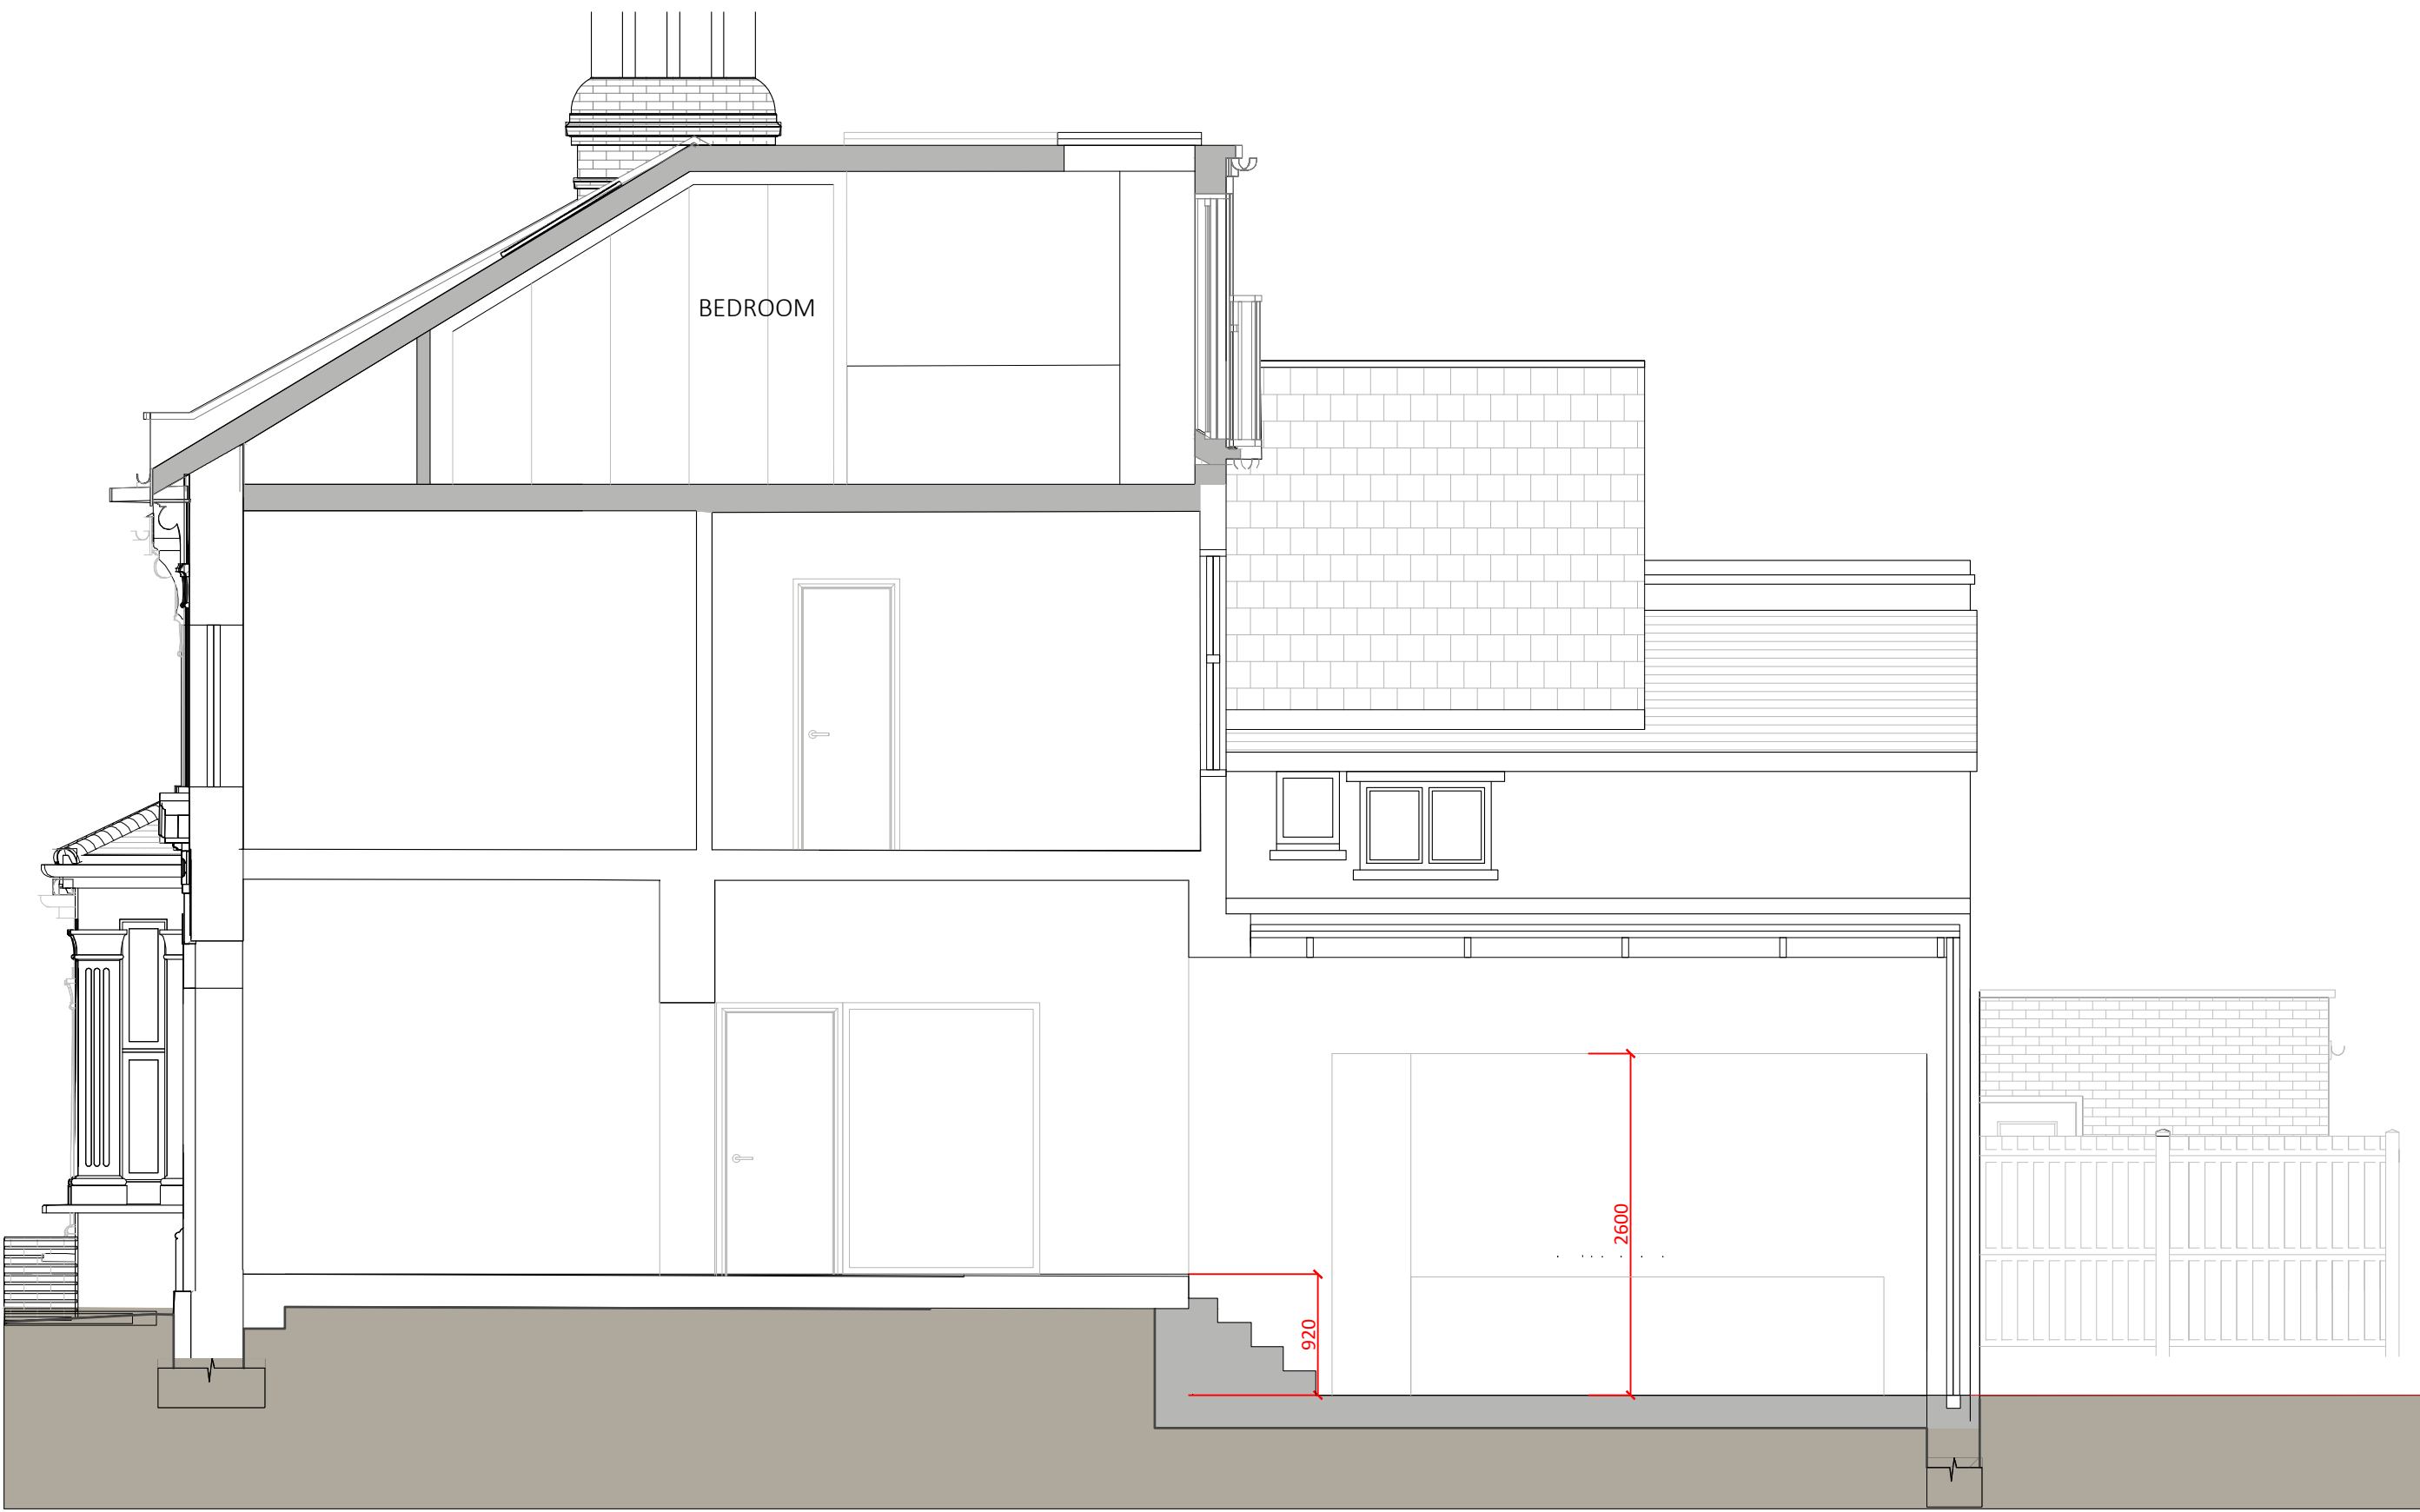


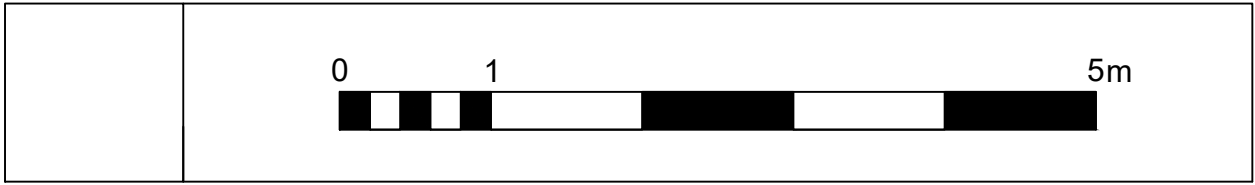

23.12.2023		Issued for Permitted Development					KS		KS				
rev	date	description					revised by		audited by				
stage		drawing title					suitability code						
PLANNING		PROPOSED Section 2					S2						
							CONTRACTORS ARE NOT TO SCALE DIMENSIONS FROM THIS DRAWING						
							client Stanhope Surveyors Ltd					project	
												42 Lothair Road North London N4 1EW	
THIS DRAWING IS COPYRIGHT													
scale	drawn by	audited by	job no	originator	zone	level	type	role	dwg no	revision			
1:50@A1 1:100@A3	KS	KS	LOT	DBK	- ZZ	- XX	- DR	- A	- 33002	P1			