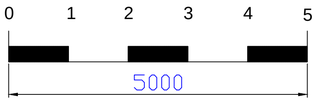

SCALE BAR @ 1:50

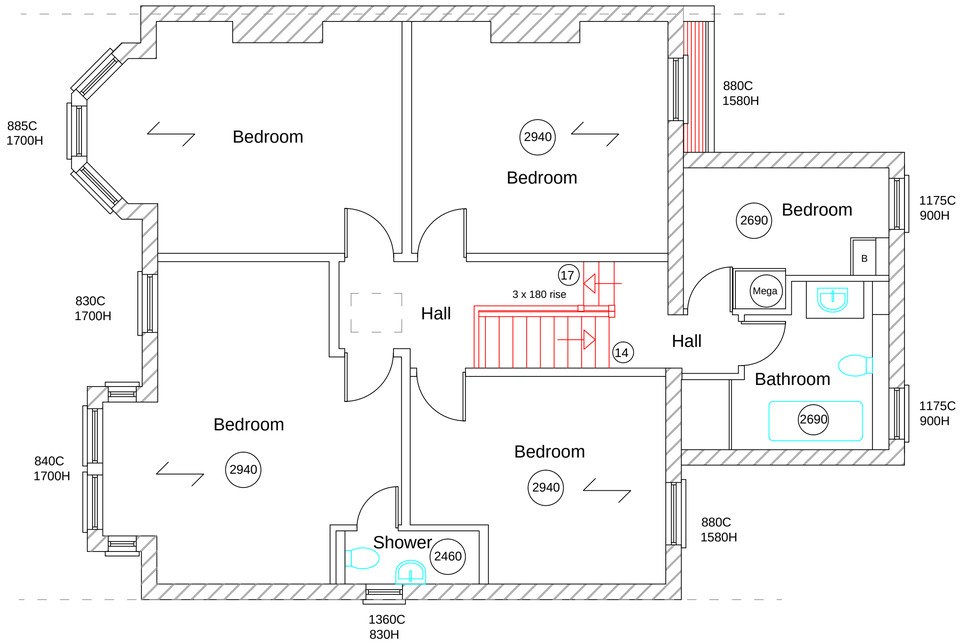

EXISTING FIRST FLOOR

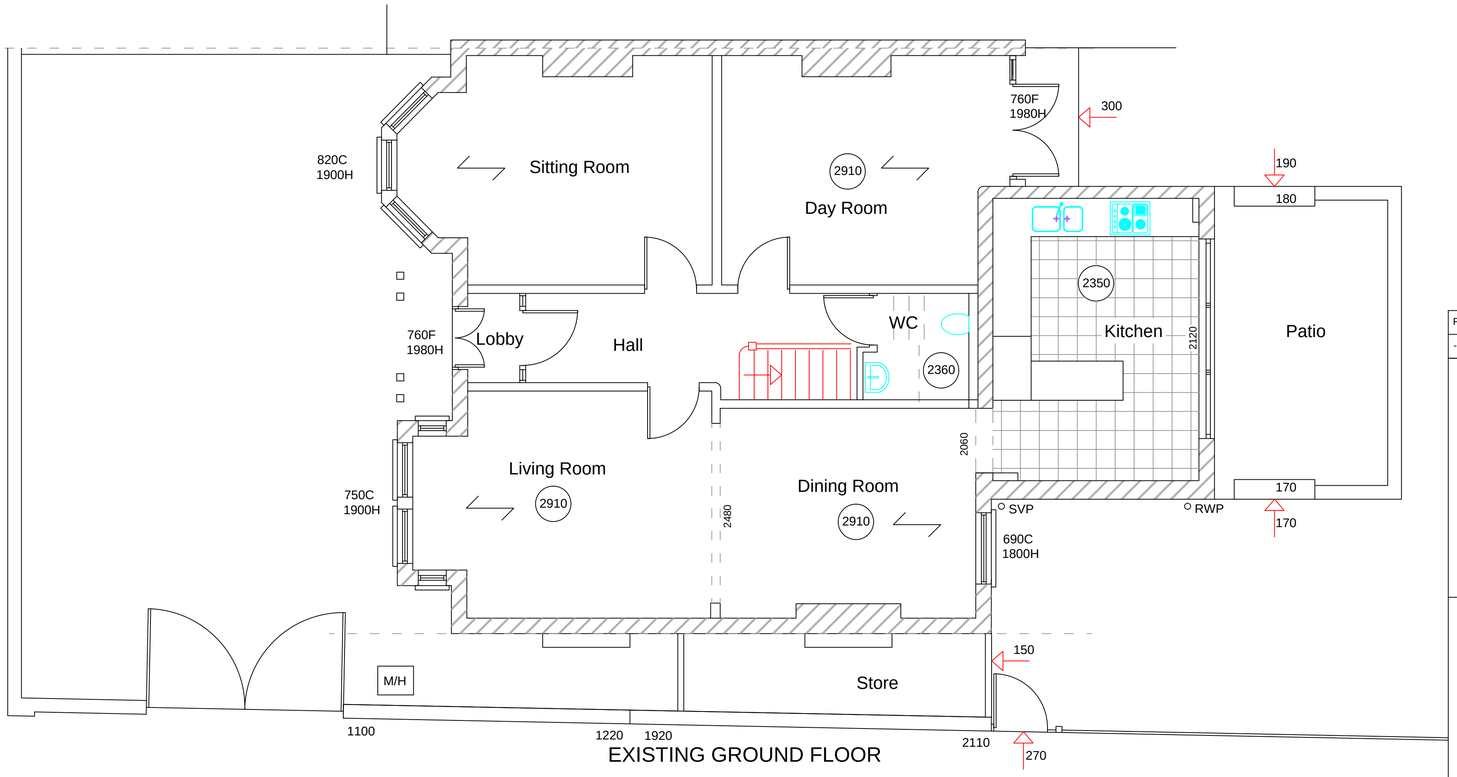

EXISTING GROUND FLOOR

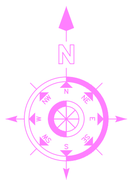

LOCATION PLAN

SCALE 1 : 1250

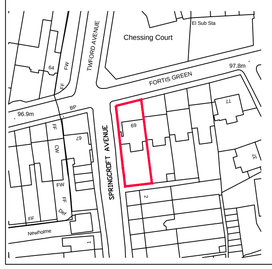

PLANNING ISSUE 01/01/2024

BUILDING REGULATIONS ISSUE -

REVISION No.	REVISION NOTES	DATE
-	-	-

PROJECT: 69 FORTIS GREEN LONDON N2 9JD

CLIENT: JOSH APPIGNANESI & DEVORAH BAUM

DESCRIPTION: EXISTING PLANS

DRAWING No. 2329-01 SCALE. 1:50 @ A1

REVISION. - DATE. 12/12/23

NO DIMENSIONS TO BE SCALED FROM THIS DRAWING.

BRYAN CONNOR ASSOCIATES LIMITED

DESIGN & PLANNING CONSULTANTS

2 TREGARON AVENUE LONDON N8 9EY Tel: 020 8340 9294 Mob: 07958738247

Email: bryan.connor@outlook.com Web: bca-design.net

THIS DRAWING IS THE PROPERTY OF BRYAN CONNOR ASSOCIATES LTD AND MAY NOT BE REPRODUCED WITHOUT WRITTEN CONSENT