

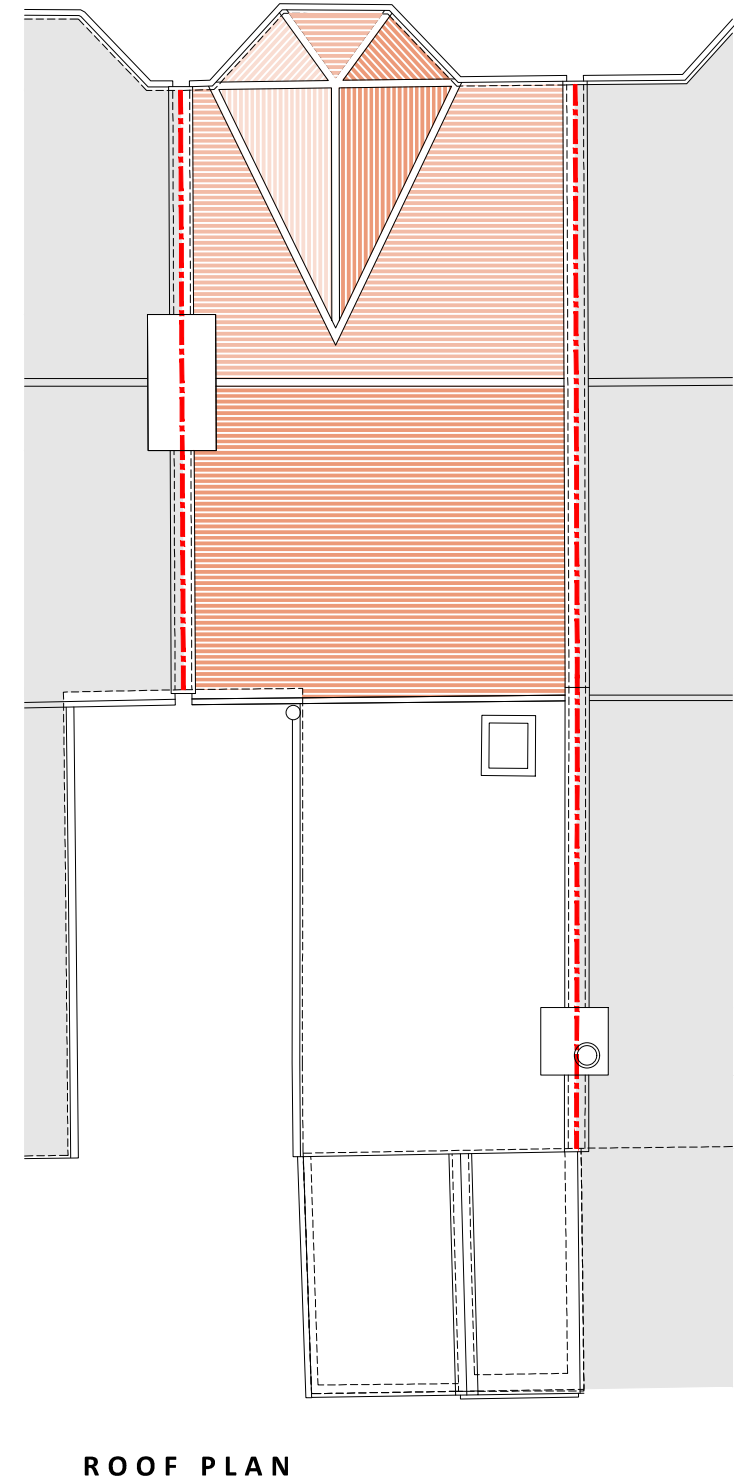


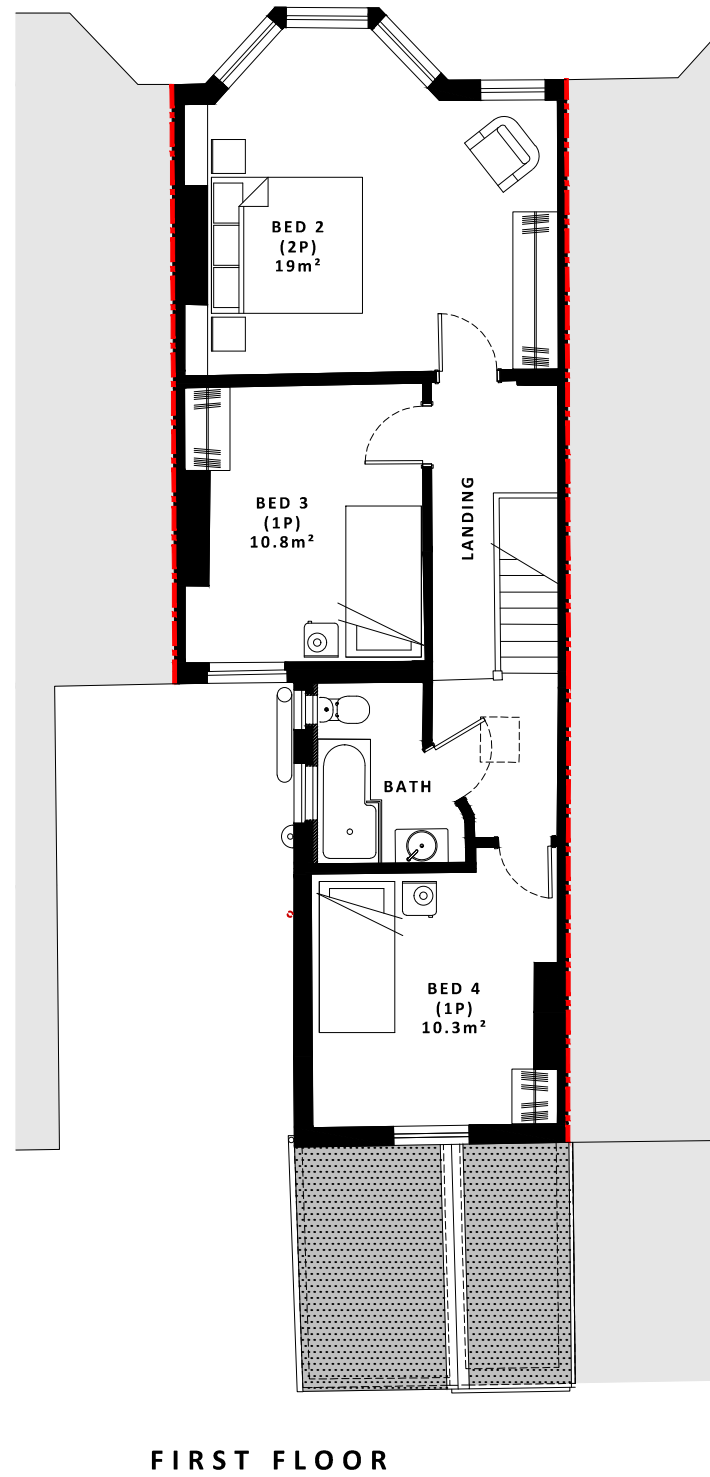

GROUND FLOOR GROSS INTERNAL	67.5m²
FIRST FLOOR GROSS INTERNAL	57.0m²
TOTAL GROSS INTERNAL AREA	124.5m²

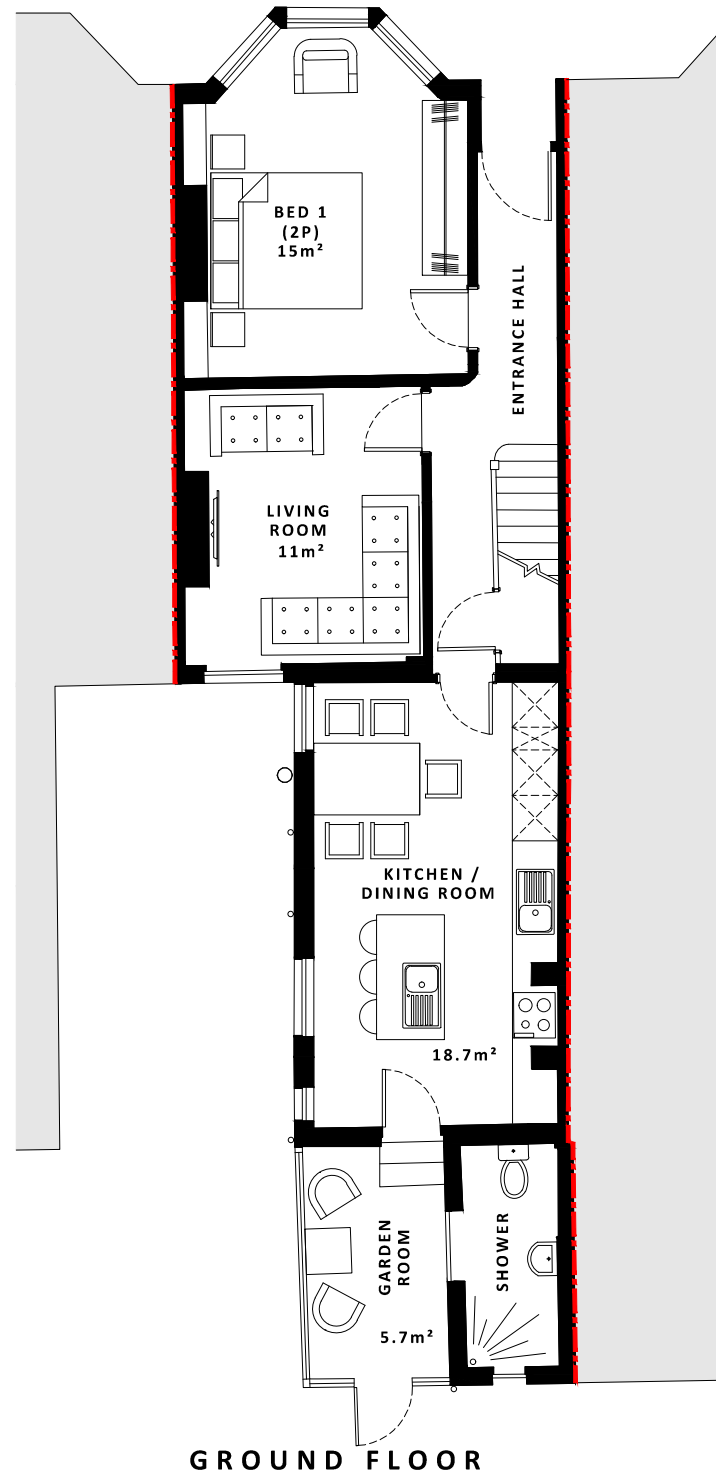

A	Single Beds shown in bedrooms 3 & 4	CW	A
Date	Description	Initial	Rev.
109	Project Title		
M-3	41 Whymark Avenue, Wood Green		
A	Drawing Title		
	Proposed Plans		
	HMO Application		
	Scale		
	1:100 @ A3		

PLEASE NOTE:
 Drawings based on CAD MAP survey drawings CM/21268
 Proposals subject to detailed design development, structural design, & statutory approvals.
 Not to be reproduced in part or whole, without consent.
 Contractors to verify all dimensions & sizes on site.
 Any discrepancies MUST be reported to the architect.



PROPOSED PLANS

peapod
 design ltd
 07932 624 647
 www.peapod.design
 peapod.design.ltd@gmail.com
 18 Chedworth Road, BS7 9RZ