




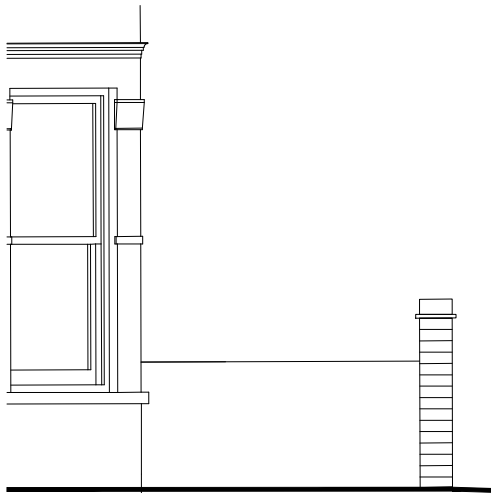

EXISTING

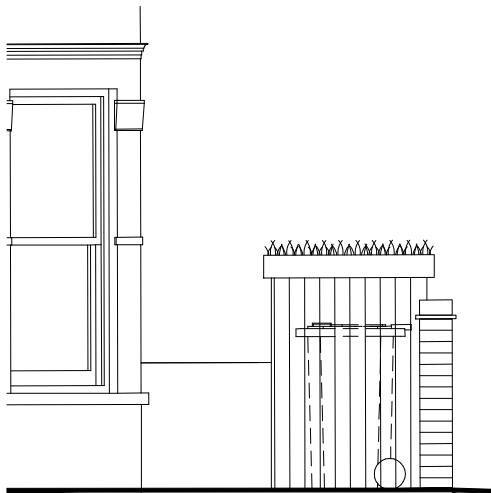

PROPOSED

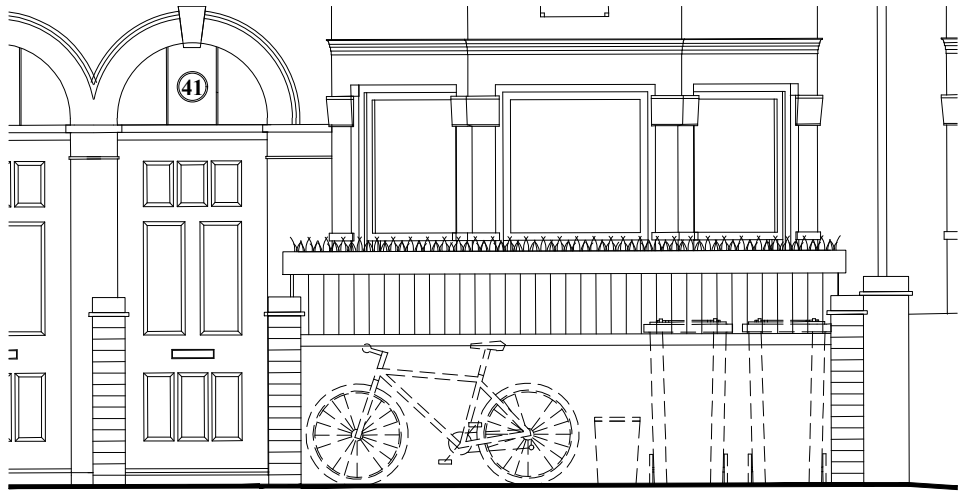

"Cycle storage on front gardens should be of high quality design, should not be visually intrusive and should not harm the amenity of surrounding properties."

The existing wall & brick pier are to remain, with timber cladding & a green (sedum or wildflower) roof over.

The store is to be large enough for 2no. bicycles, & a full set of kerbside collection bins.

COMPARATIVE (Front garden) ELEVATIONS REFUSE, RECYCLING & CYCLE STORE



Date	Description	Initial	Rev.
109	Project Title 41 Whymark Avenue, Wood Green		
M-5	Drawing Title Comparative Elevations HMO Application		
-	Scale 1:100 @ A3		

0 5 10 15 20 25



PLEASE NOTE:
Drawings based on CAD MAP survey drawings CM/21268
Proposals subject to detailed design development, structural design, & statutory approvals.
Not to be reproduced in part or whole, without consent.
Contractors to verify all dimensions & sizes on site.
Any discrepancies MUST be reported to the architect.

peapod
design ltd
07932 624 647
www.peapod.design
peapod.design.ltd@gmail.com
18 Chedworth Road, BS7 9RZ