
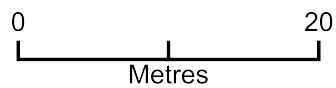


20 SOUTHWOOD LANE N6 5EE

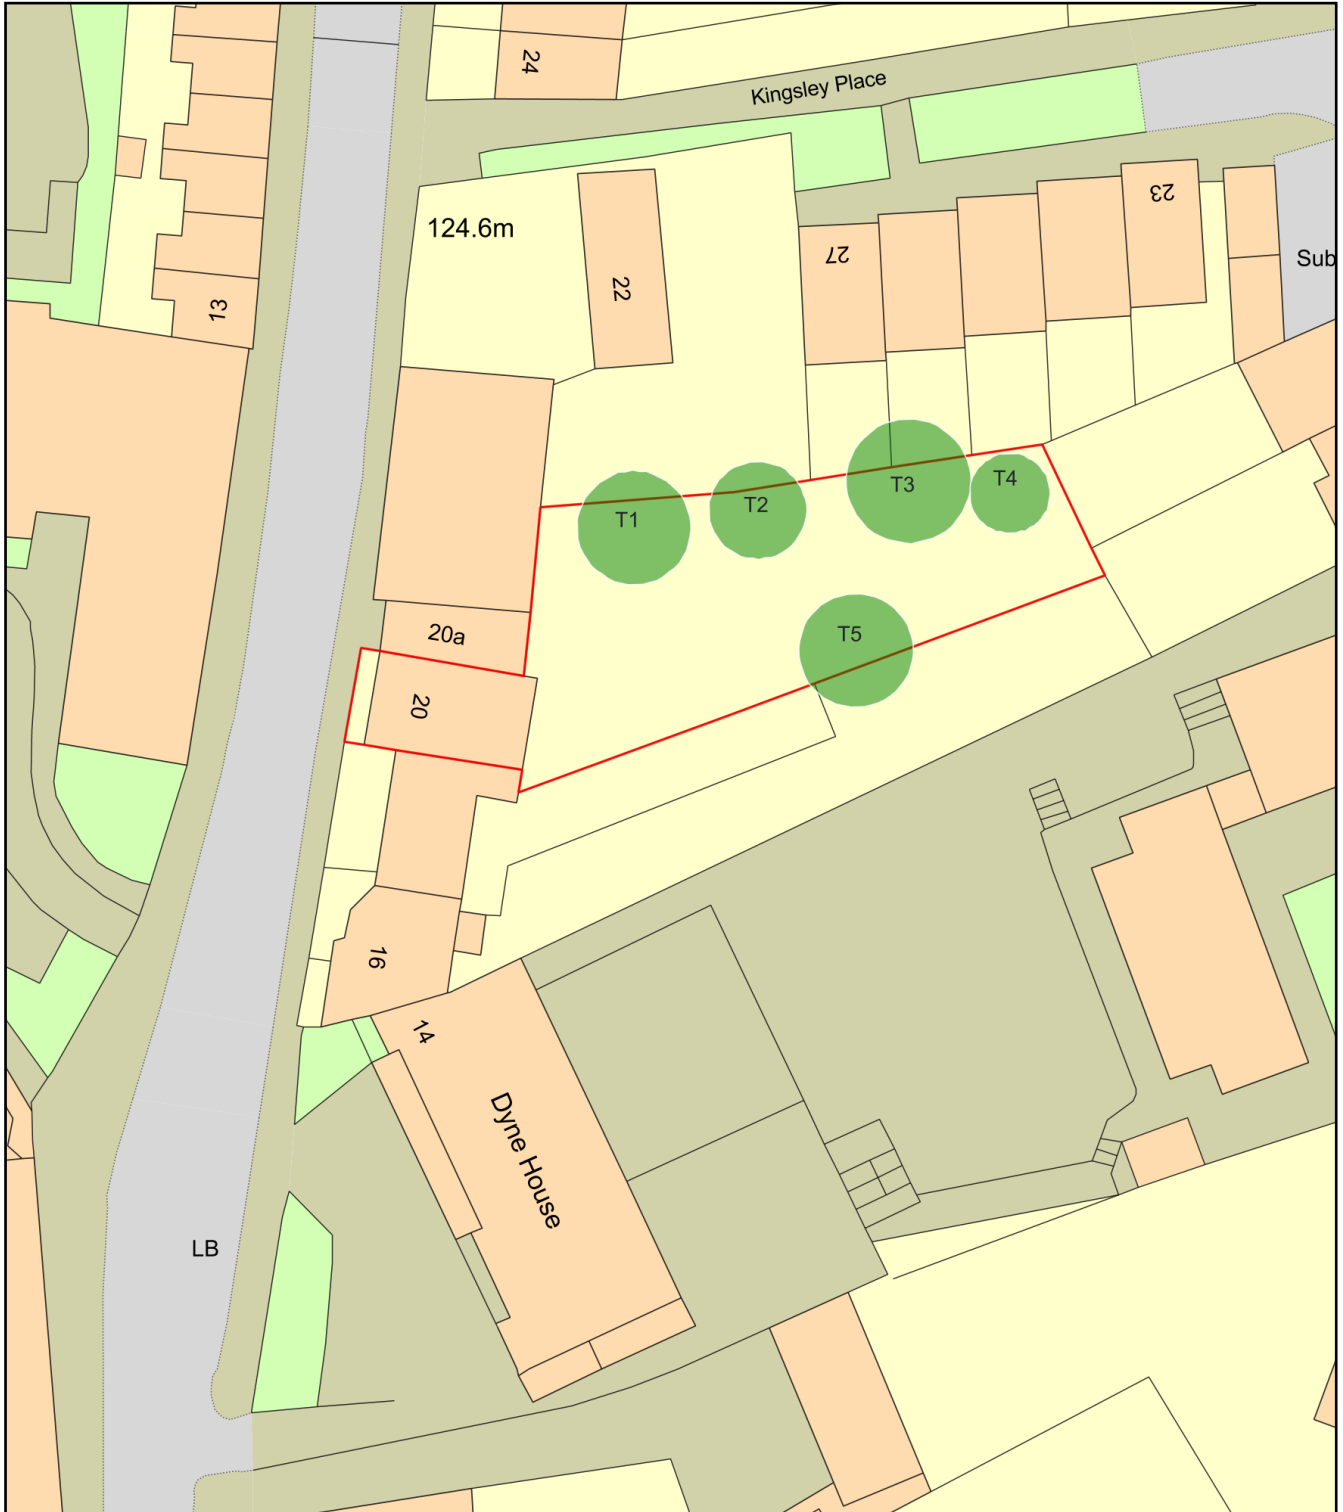

Plan Produced for: L.B. HARINGEY

Date Produced: 02 Jan 2024

Plan Reference Number: TQRQM24002100724246

Scale: 1:500 @ A4