




Existing

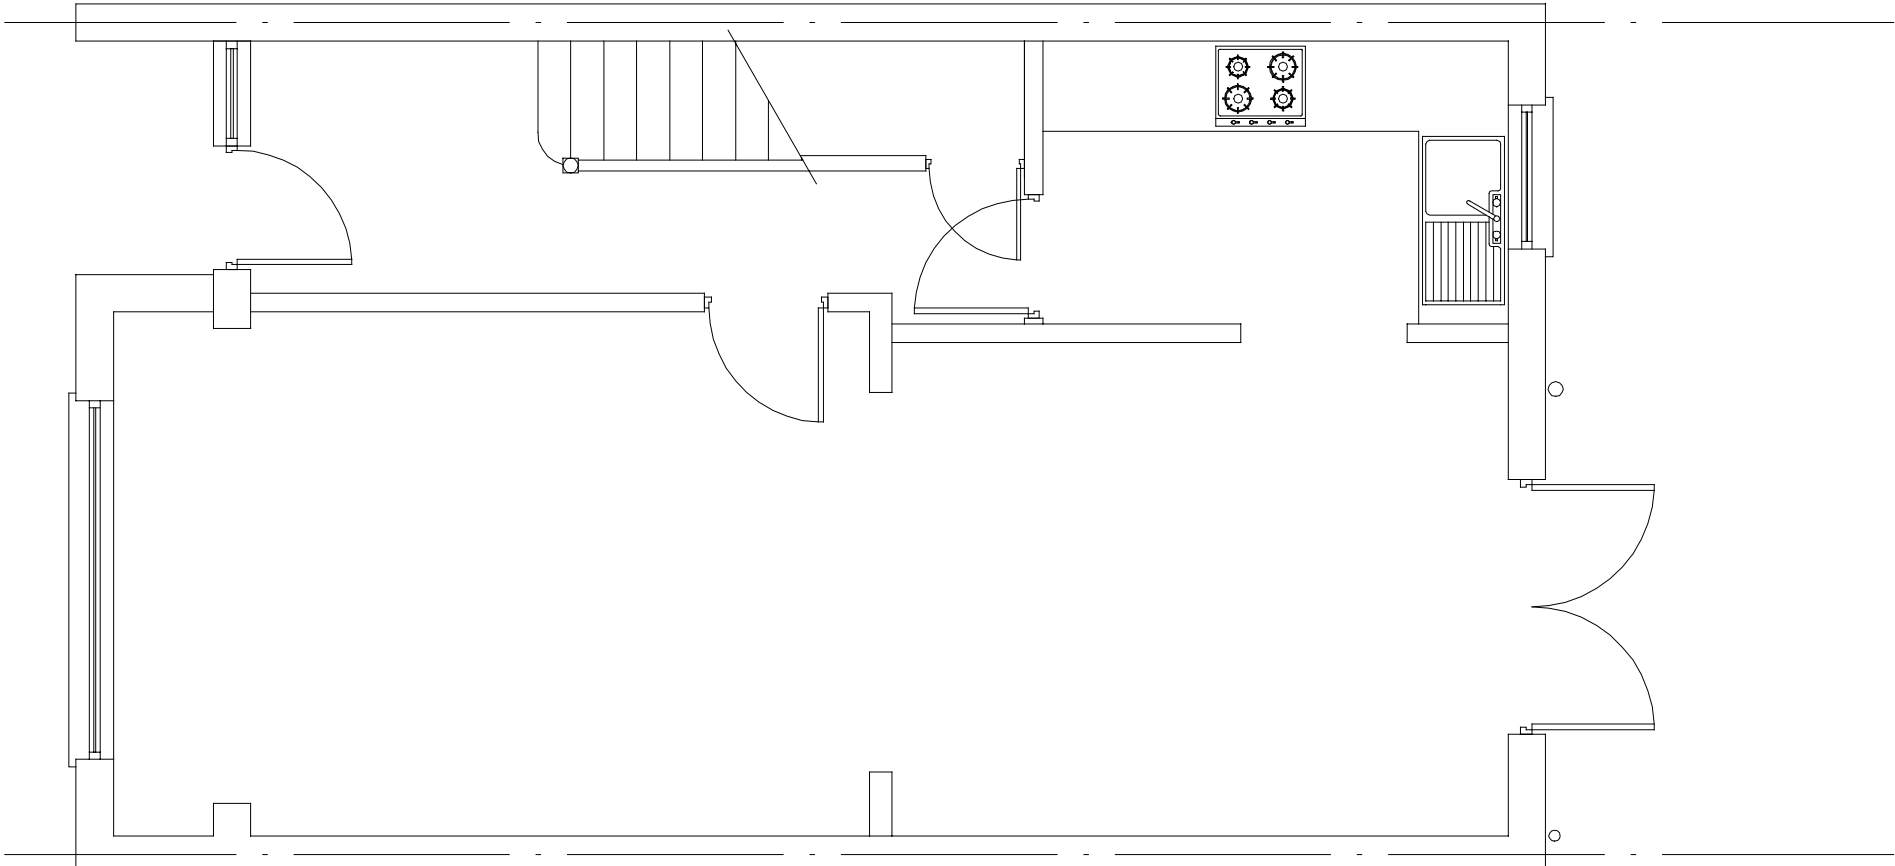


Ground

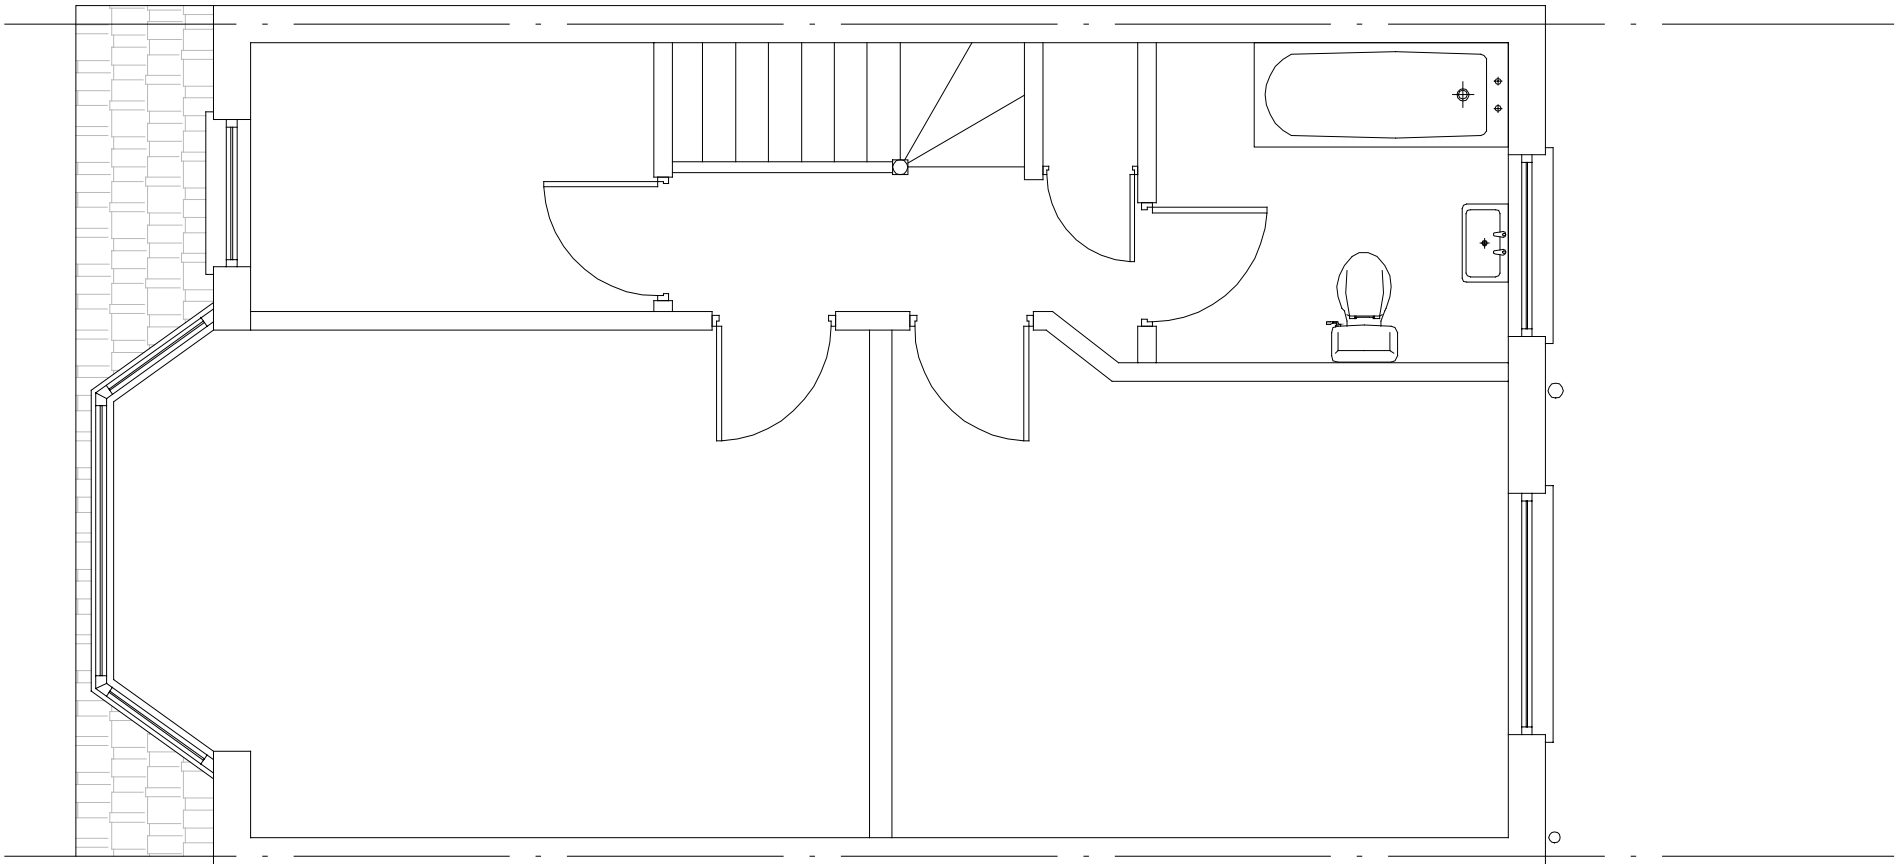

First

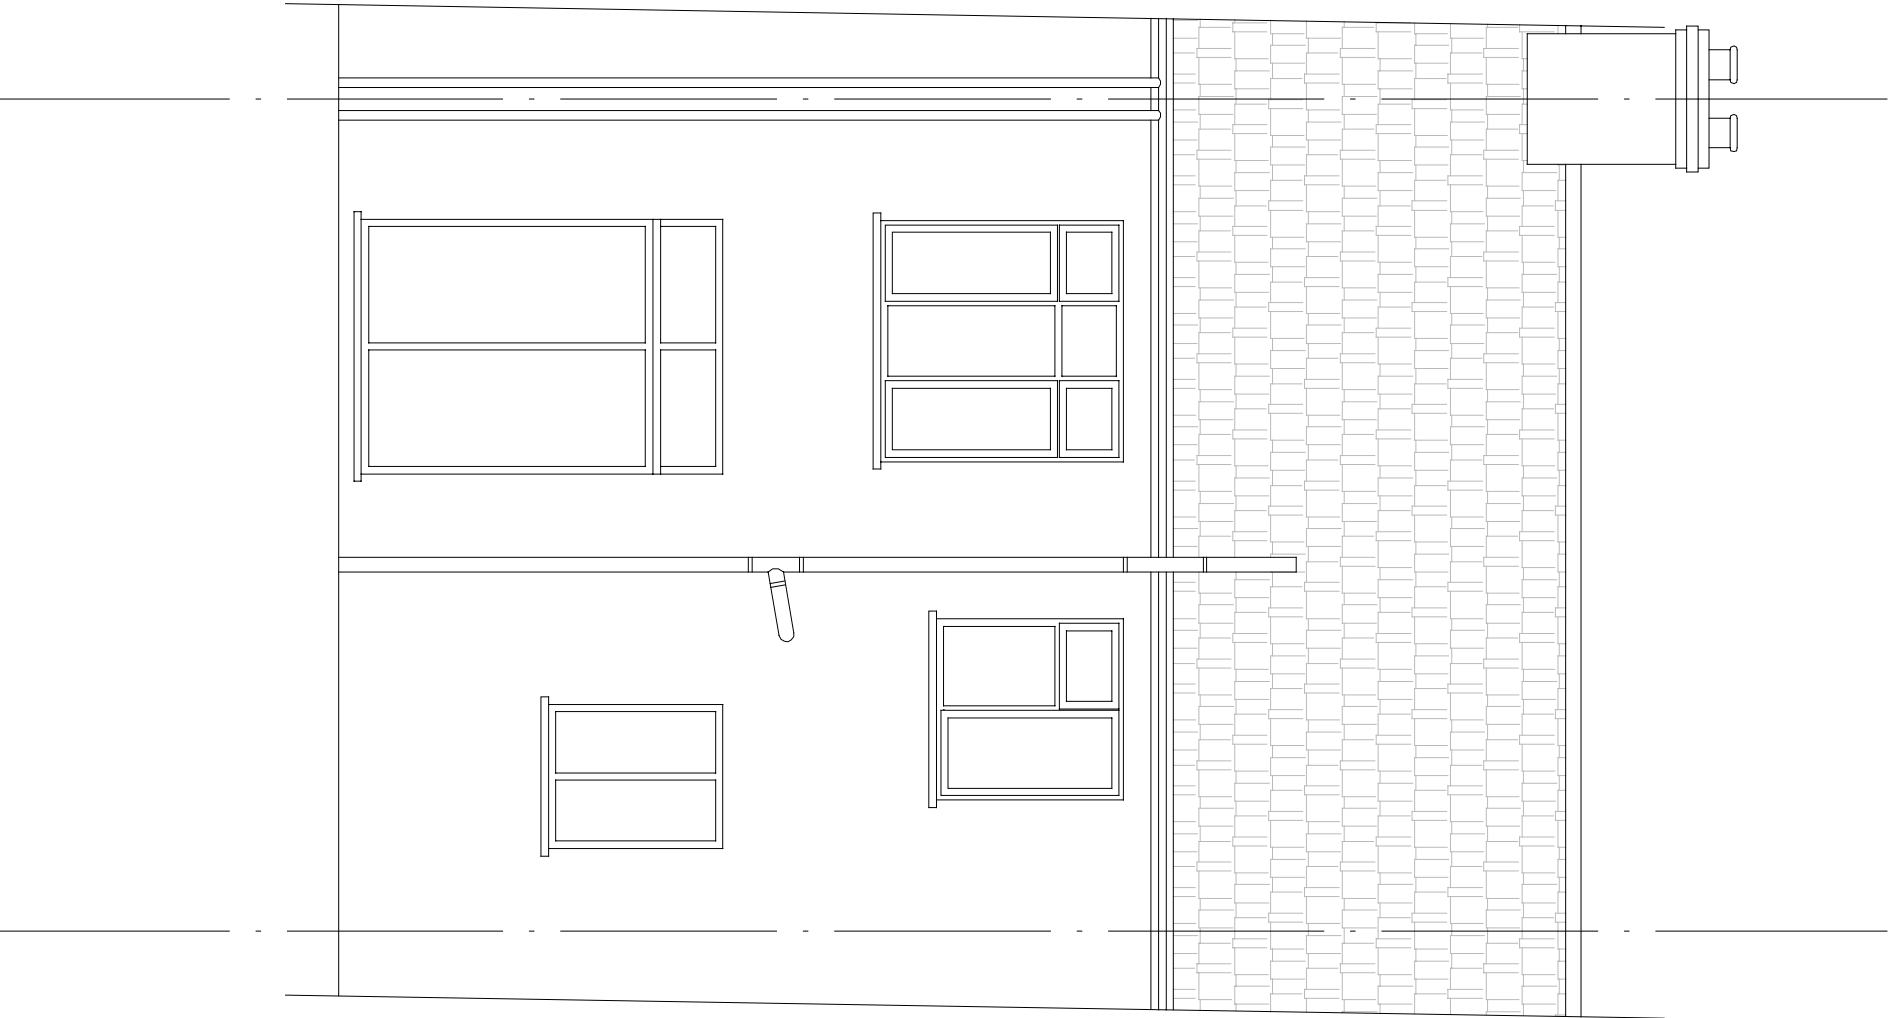

Rear

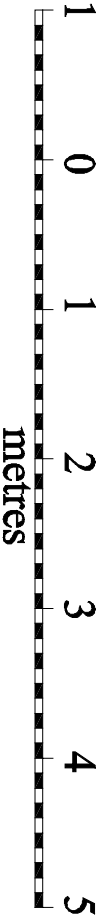

Client:
Mr Lin Chen & Mrs Li Ping Zheng

188 Westbury Avenue
London
N22 6RU

No.	Revision/Issue	Date

From Name and Address
P & A Design Consultants Ltd
4 Hagarth Road
Dagenham
Essex RM8 2NU
Tel: 020 8595 6070
Mobile: 07956 181 363
M Pemie BSc Hons, MRICS, MCIOB

Project Name and Address
188 Westbury Avenue
London
N22 6RU

Project	Sheet
Date	1
Scale	1:50 (A1)