

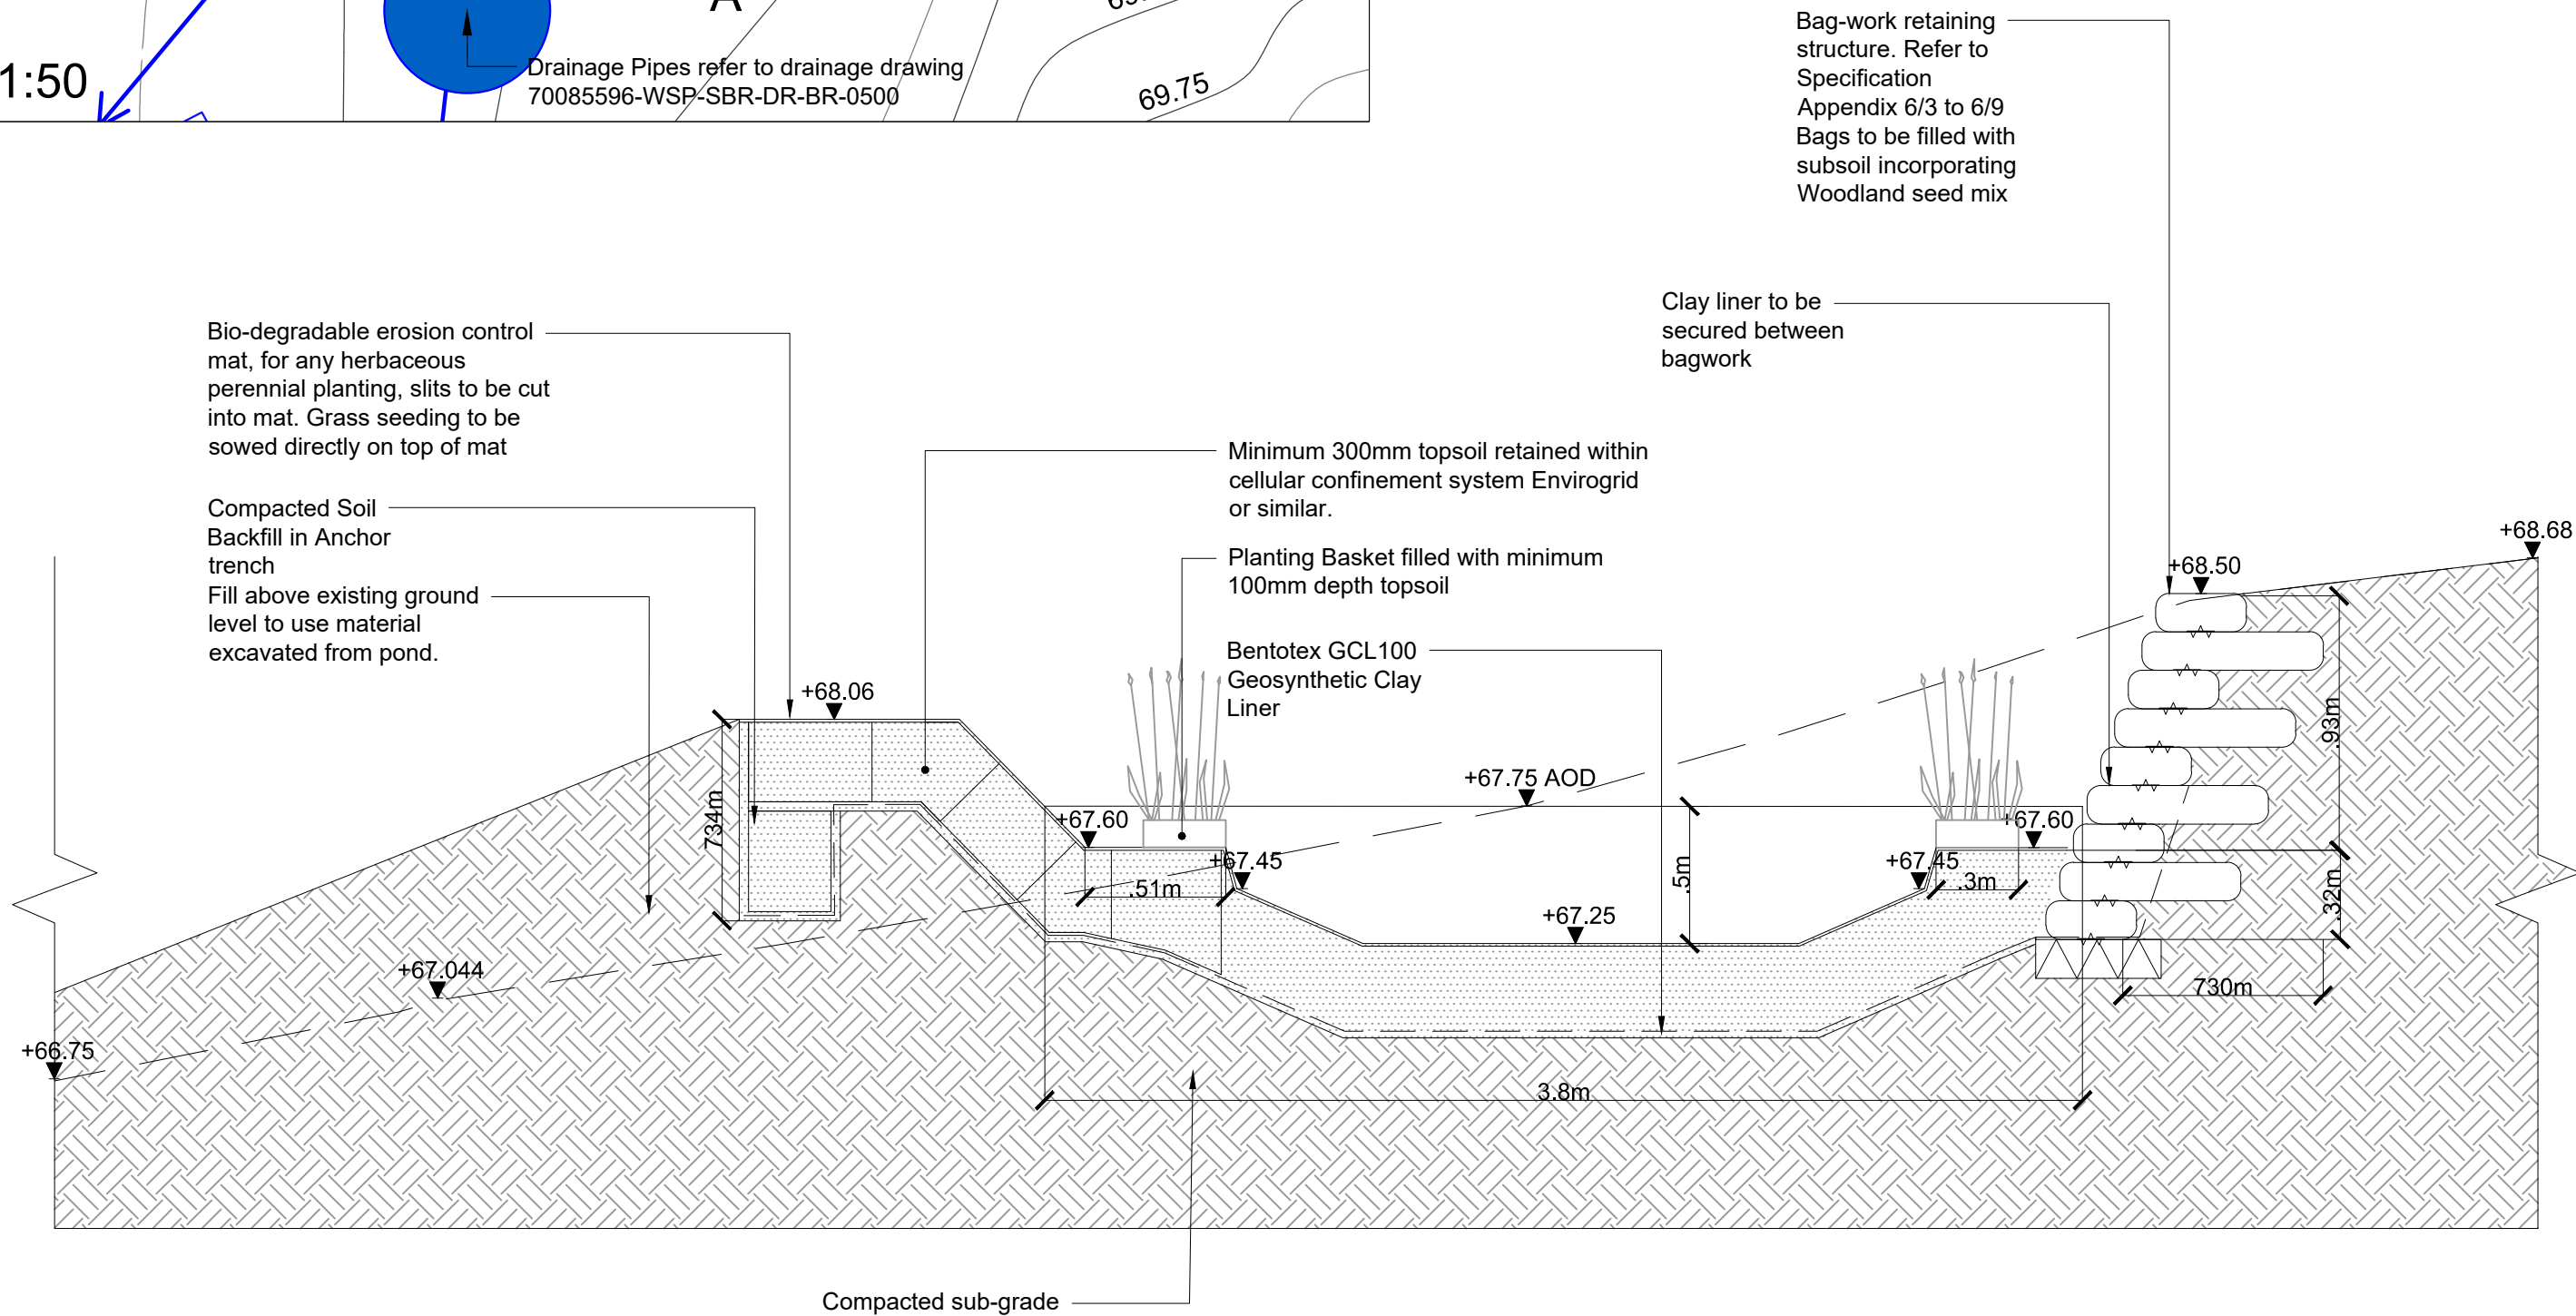


File name \\UK\WSPGROUP\COM\CENTRAL DATA\PROJECTS\70085596\STANHOPE RIBA 4 TO 603\WPLA LANDSCAPE ARCHITECT\02 CAD-BIM MODELS\70085596 POND SECTIONS LAYOUT.DWG, printed on 25 July 2023 11:25:11, by Taleeda, Seire

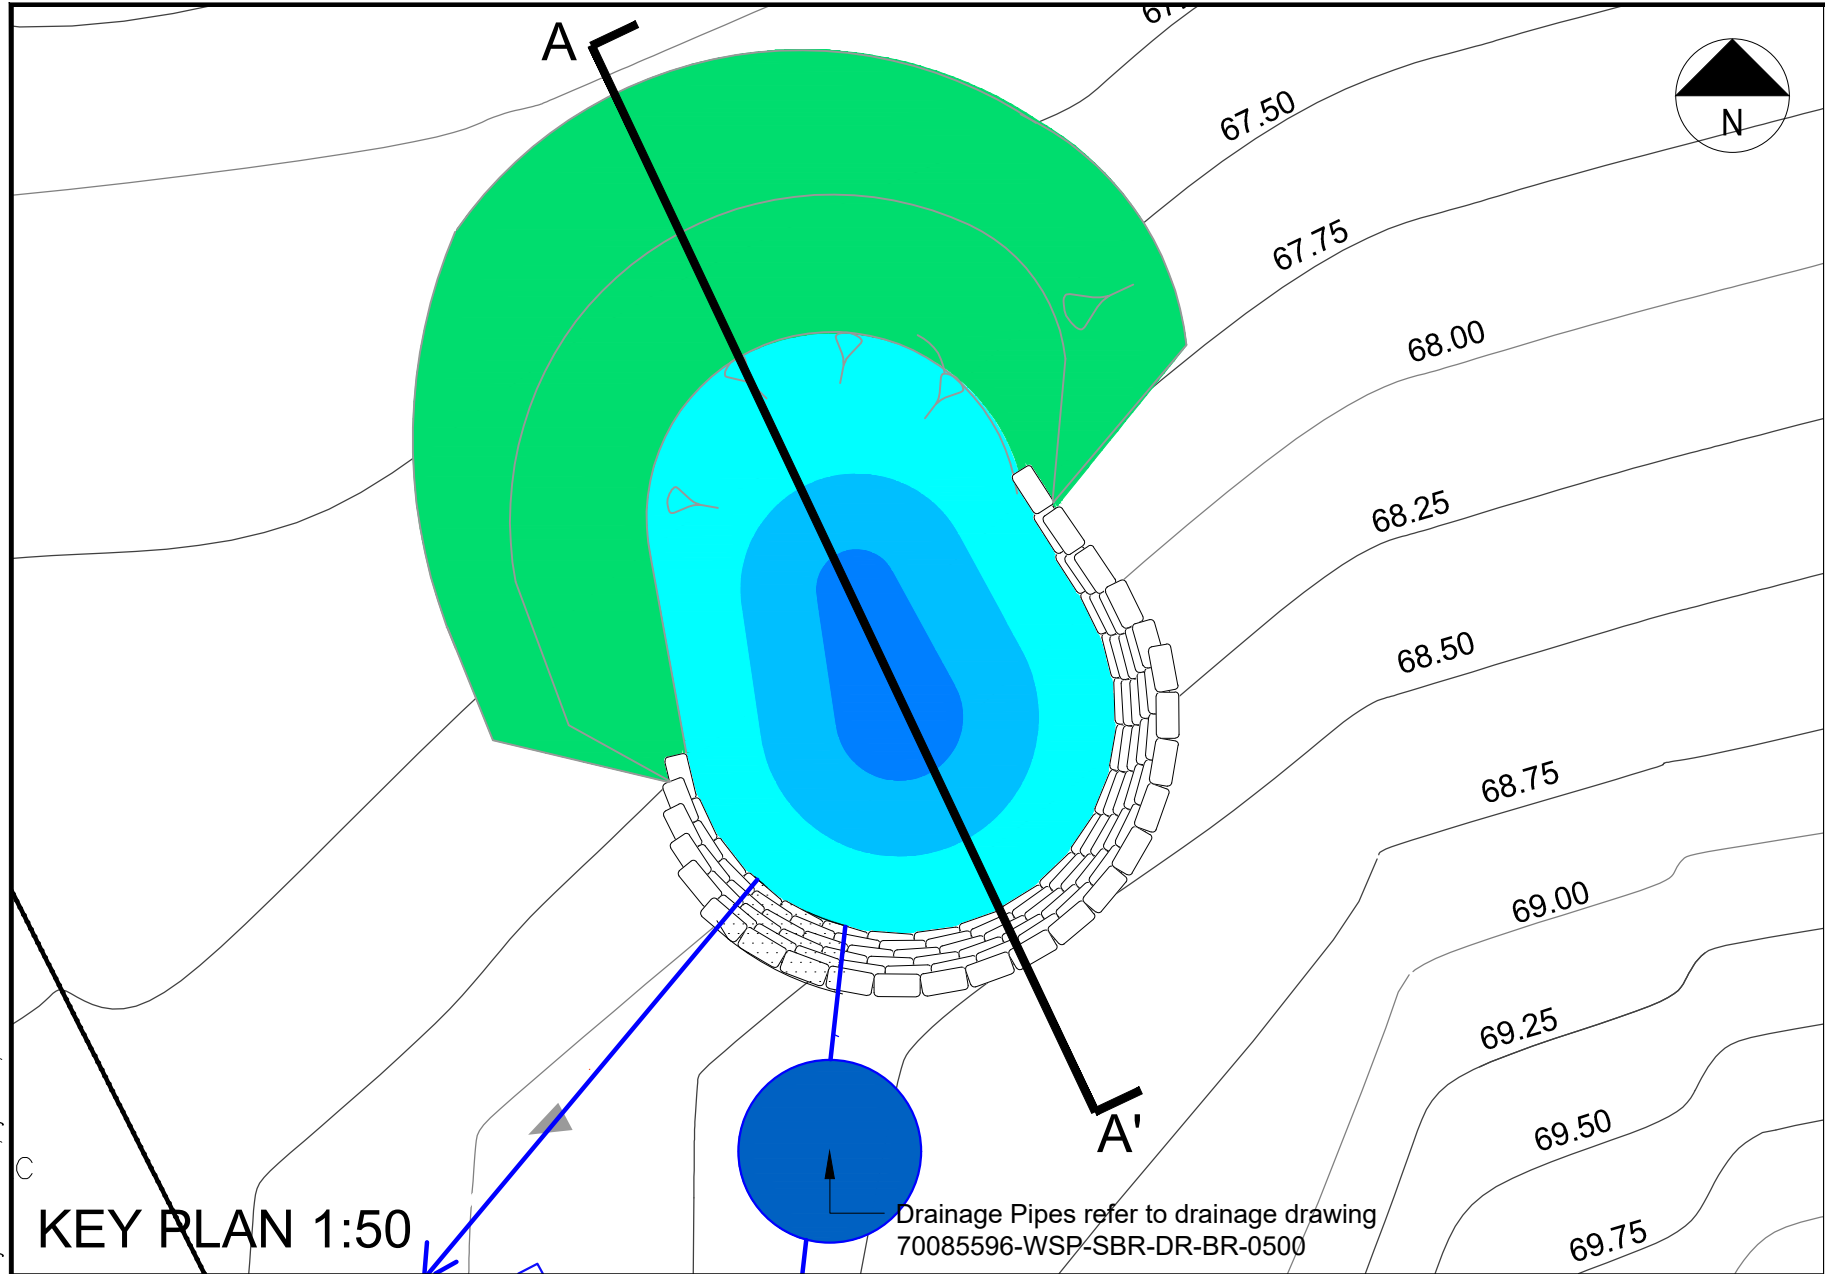

01 POND CONSTRUCTION AND PLANTING DETAIL - SECTION A-A'
Scale: 1:25 @ A2

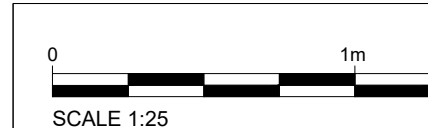

DO NOT SCALE

Note:
Section shows maximum height of bag-work retaining structure. The height reduces as wall extends around pond to suit changing ground levels, as shown on plan.

Root Protection Areas of nearby trees should not be affected.

C02	18.07.2023	ST	Further information added throughout	SL	PT
C01	30.06.2023	UT	For construction	SL	PT
REV	DATE	BY	DESCRIPTION	CHK	APP

DRAWING STATUS:
A - FIT FOR CONSTRUCTION



4th Floor, 6 Devonshire Square, London, EC2M 4YE, UK
T+ 44 (0) 207 337 1700, F+ 44 (0) 207 337 1701
wsp.com

CLIENT:
Haringey
LONDON
LONDON BOROUGH OF HARINGEY

PROJECT:
STANHOPE ROAD BRIDGE

TITLE:
POND CONSTRUCTION AND PLANTING DETAIL

SCALE @ A2: 1:25	CHECKED: SL	APPROVED: PT
PROJECT No: 70085596	DESIGNED: AC	DRAWN: AC
DRAWING No: 70085596-WSP-SBR-DE-LA-206		REV: C02

© WSP UK Ltd