



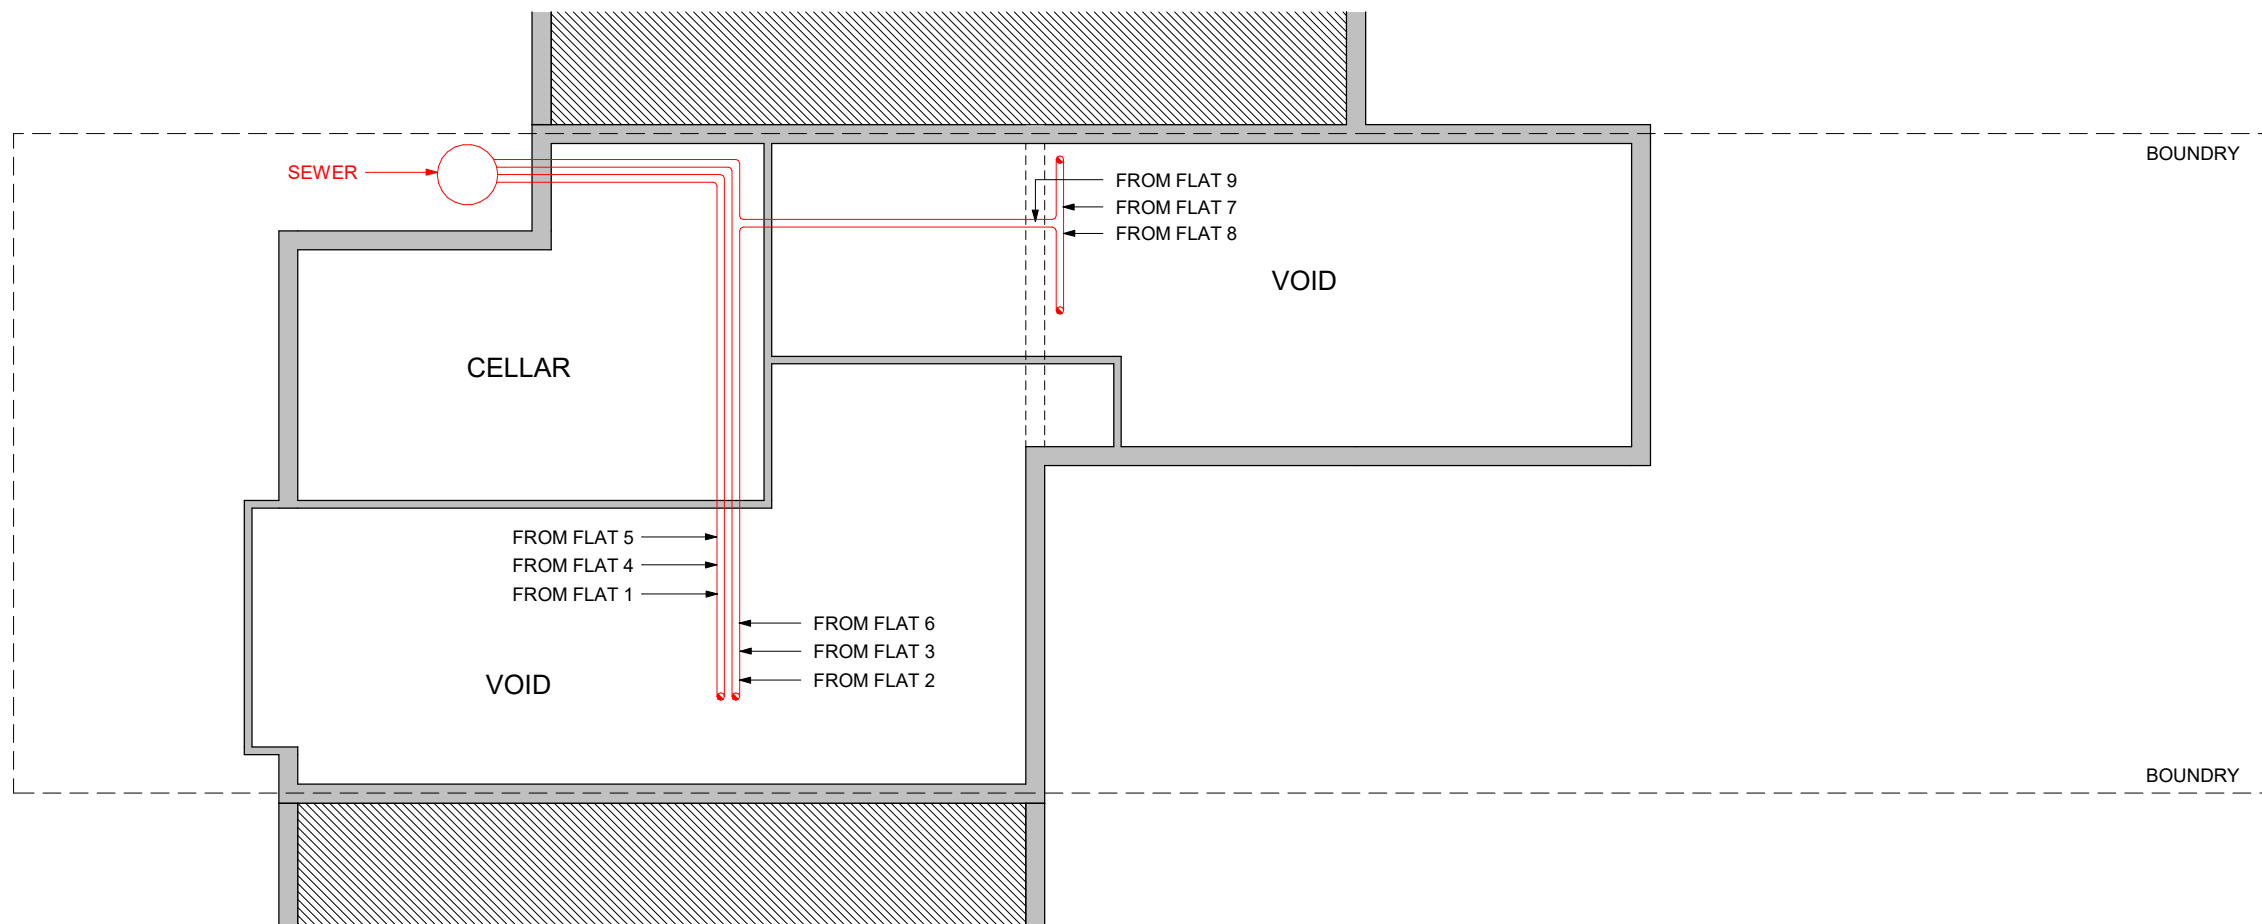


-1 FLOOR PLAN
1:50

-1 FLOOR PLAN	
Date	Issue Date
Scale	1 : 50

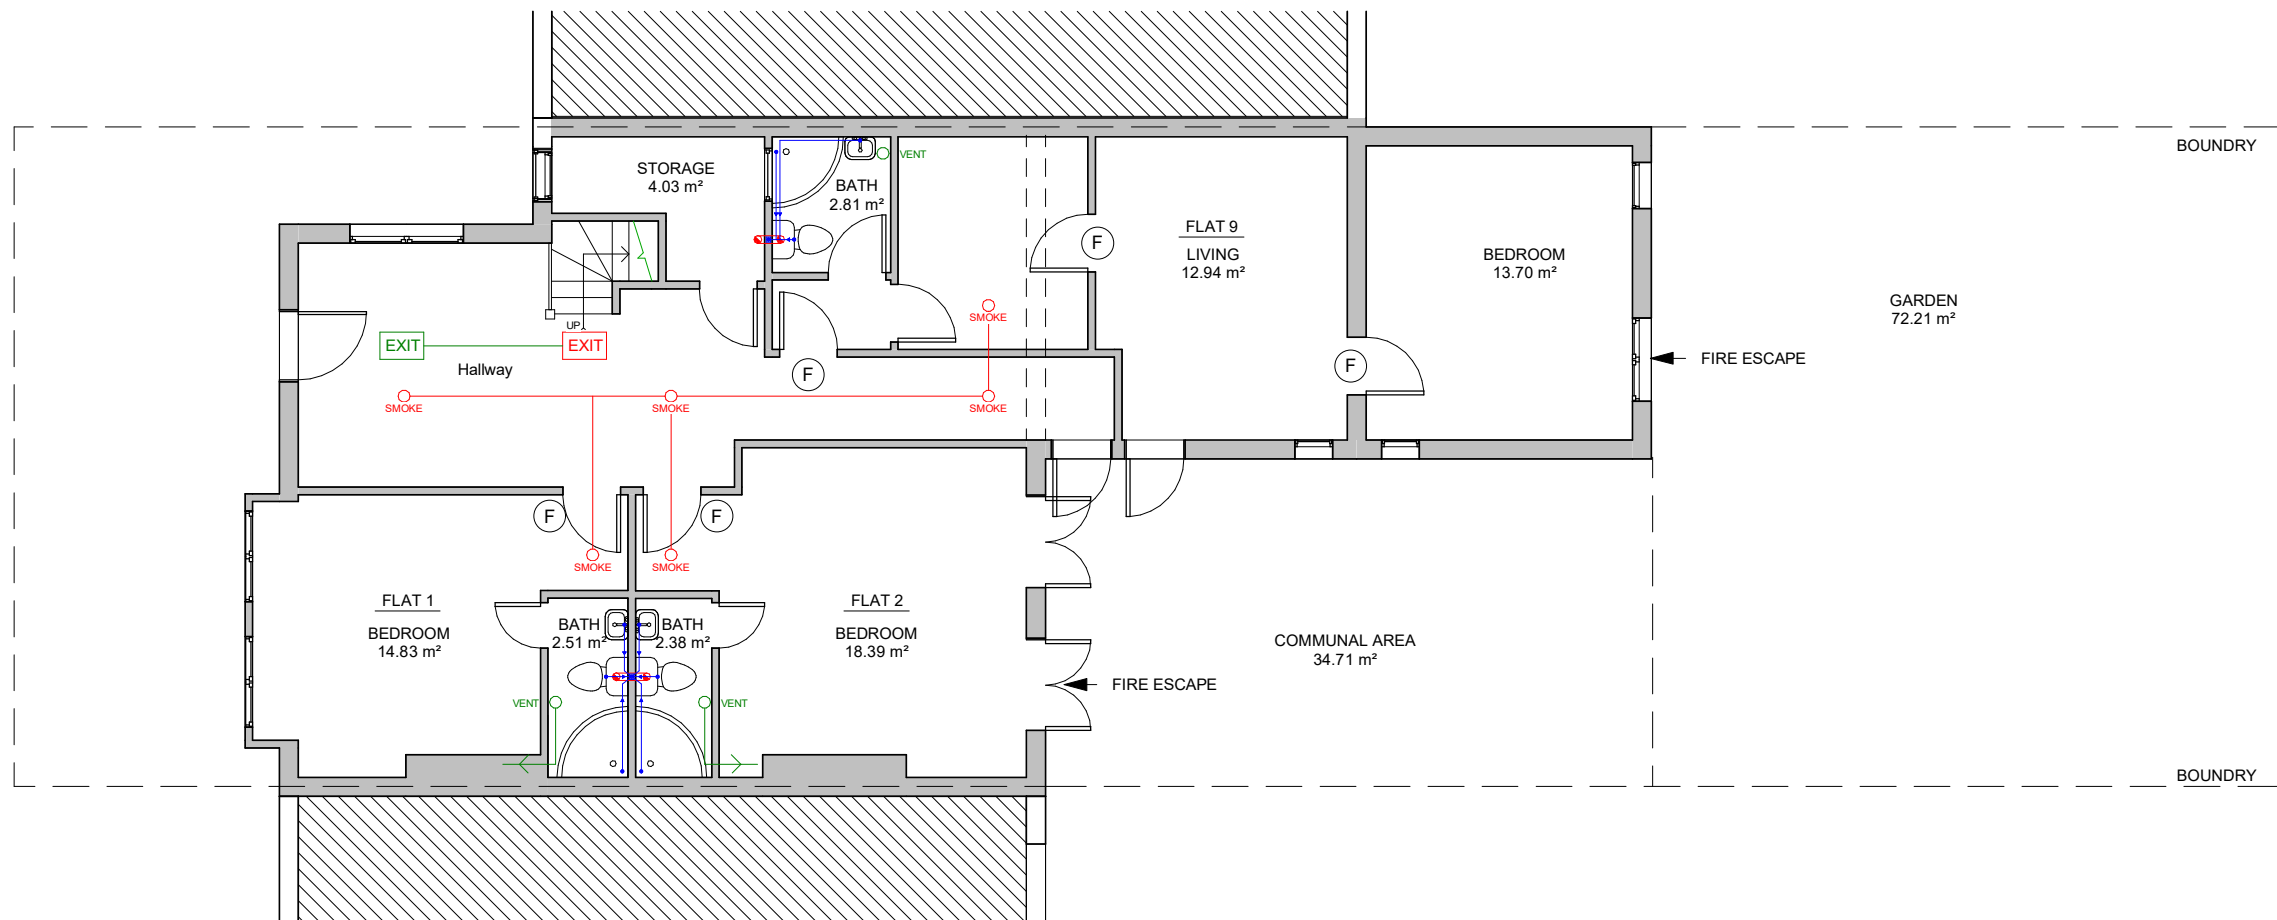

GROUND FLOOR PLAN


1 : 100

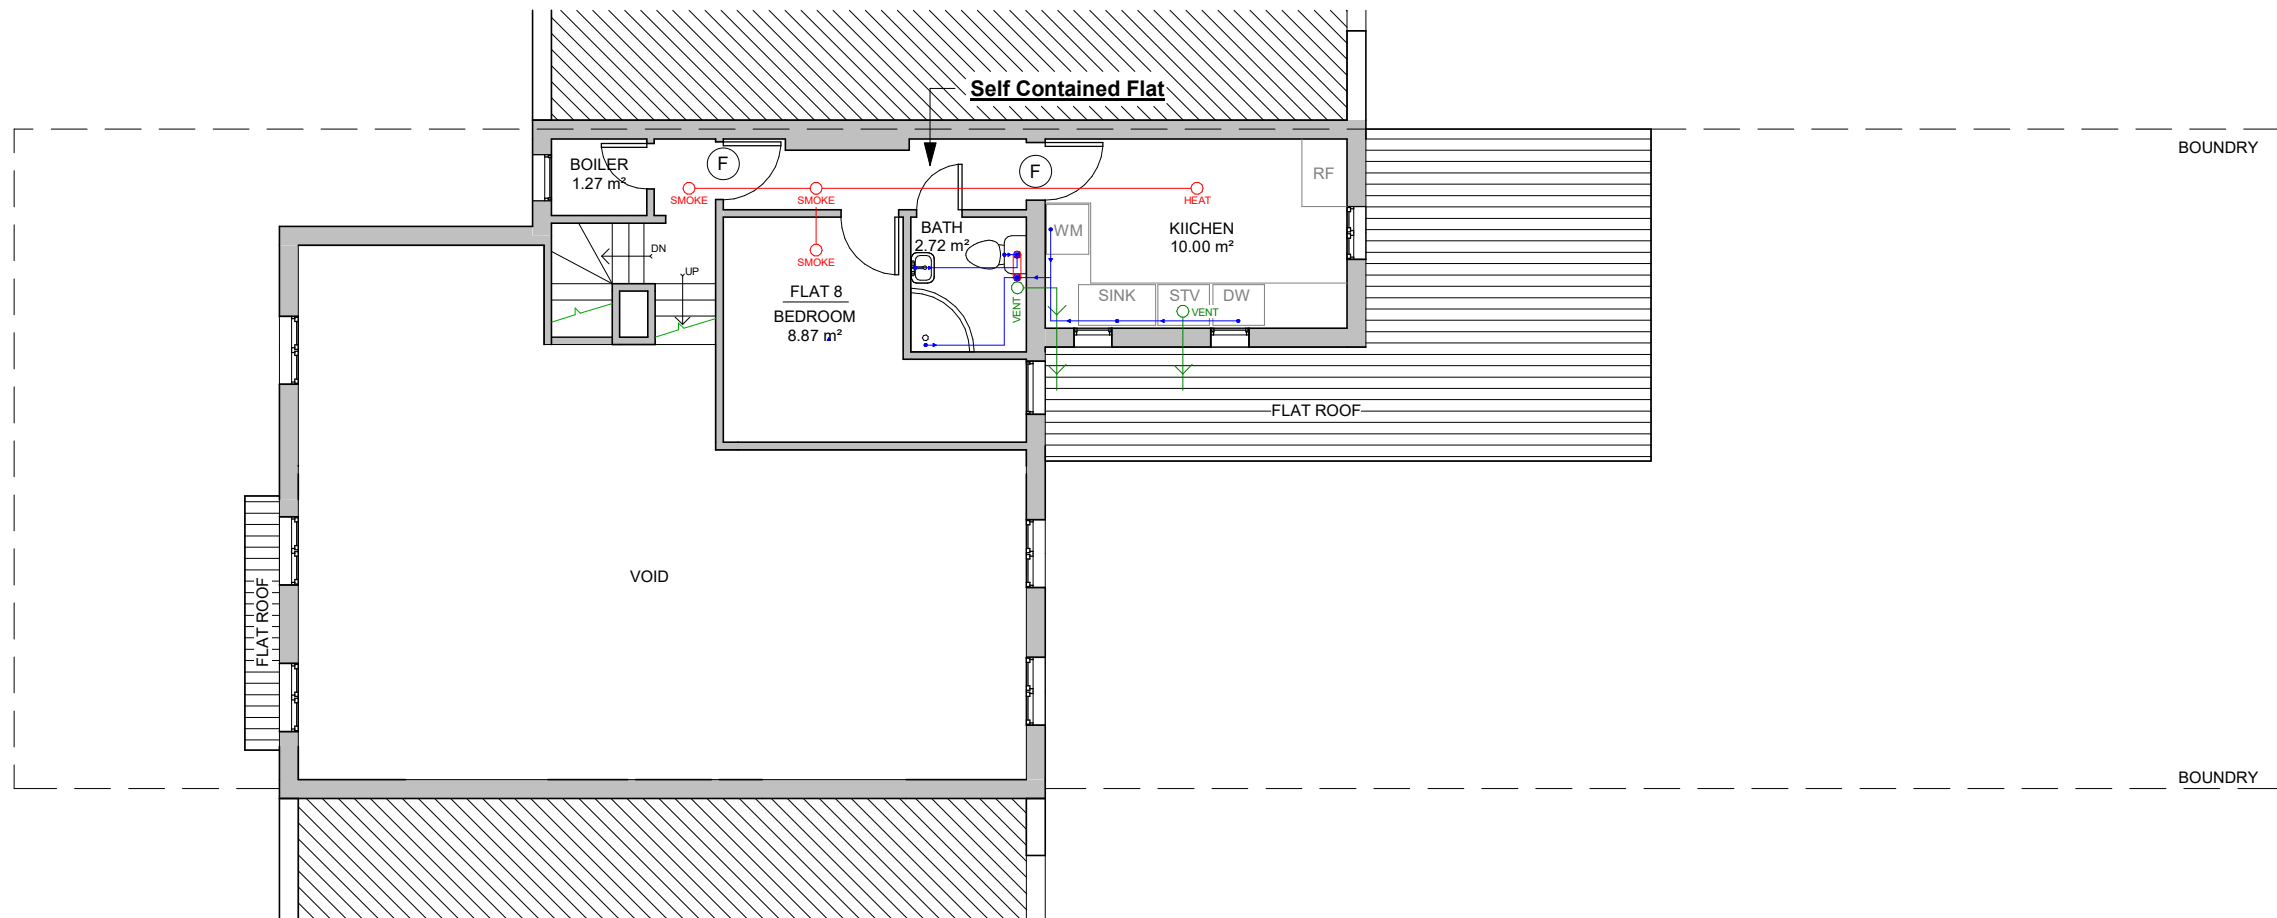

FIRST FLOOR PLAN


1 : 100

FLOOR PLAN 00-01	
Date	Issue Date
Scale	1 : 100

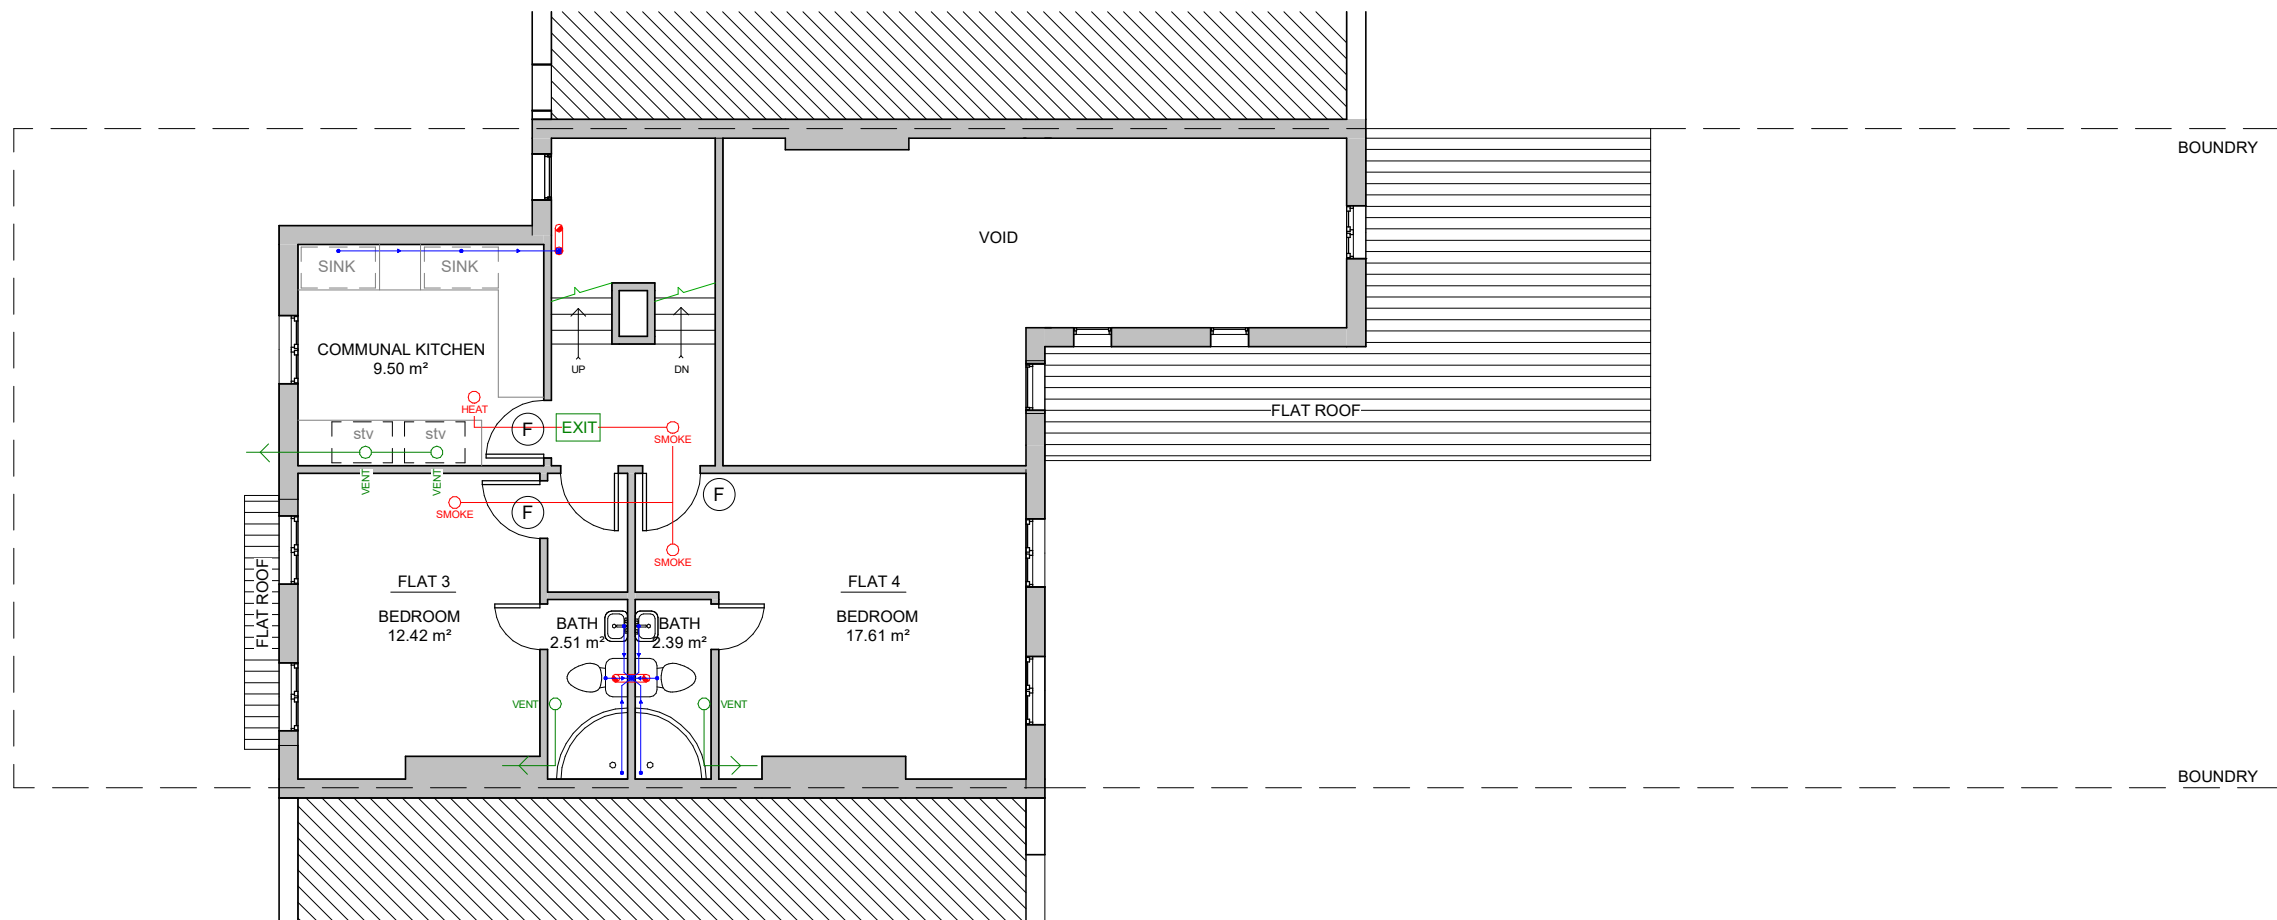

SECOND FLOOR PLAN


1 : 100

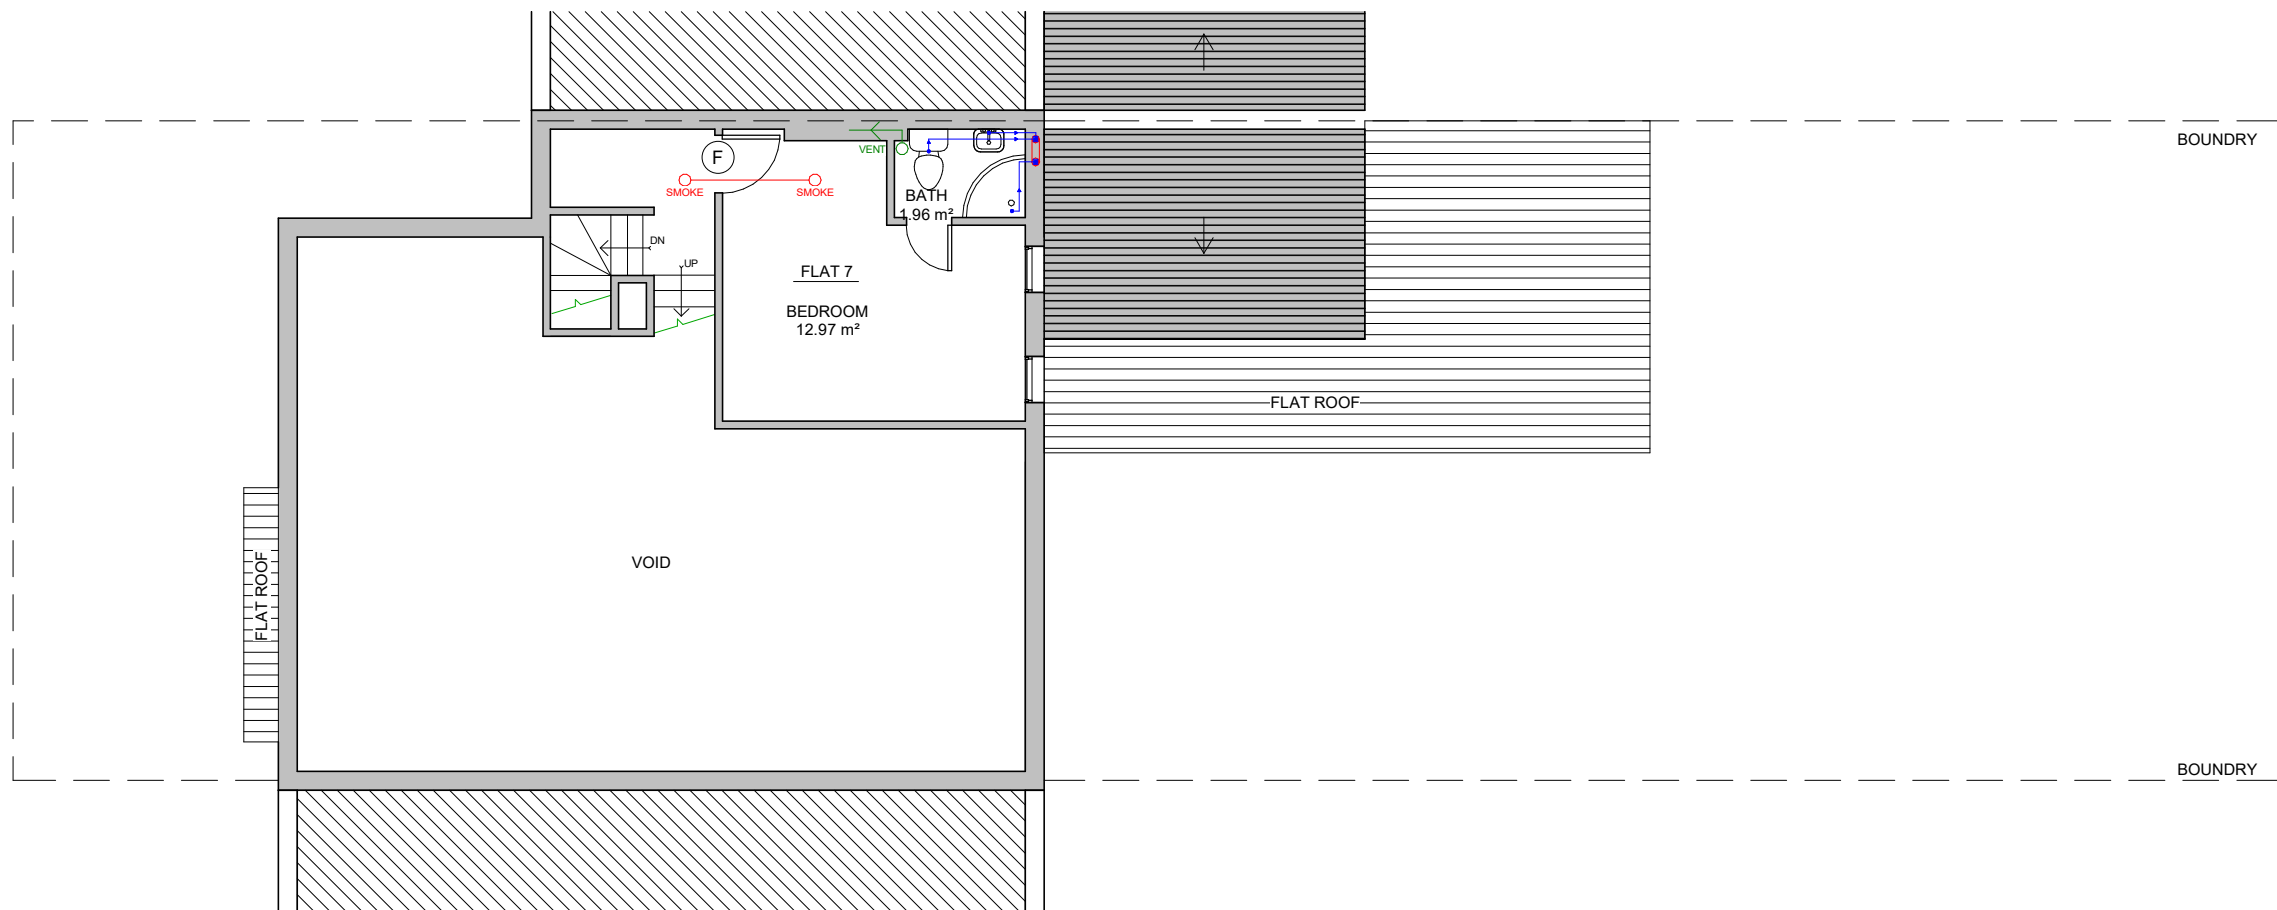

THIRD FLOOR PLAN


1 : 100

FLOOR PLAN 02-03	
Date	Issue Date
Scale	1 : 100

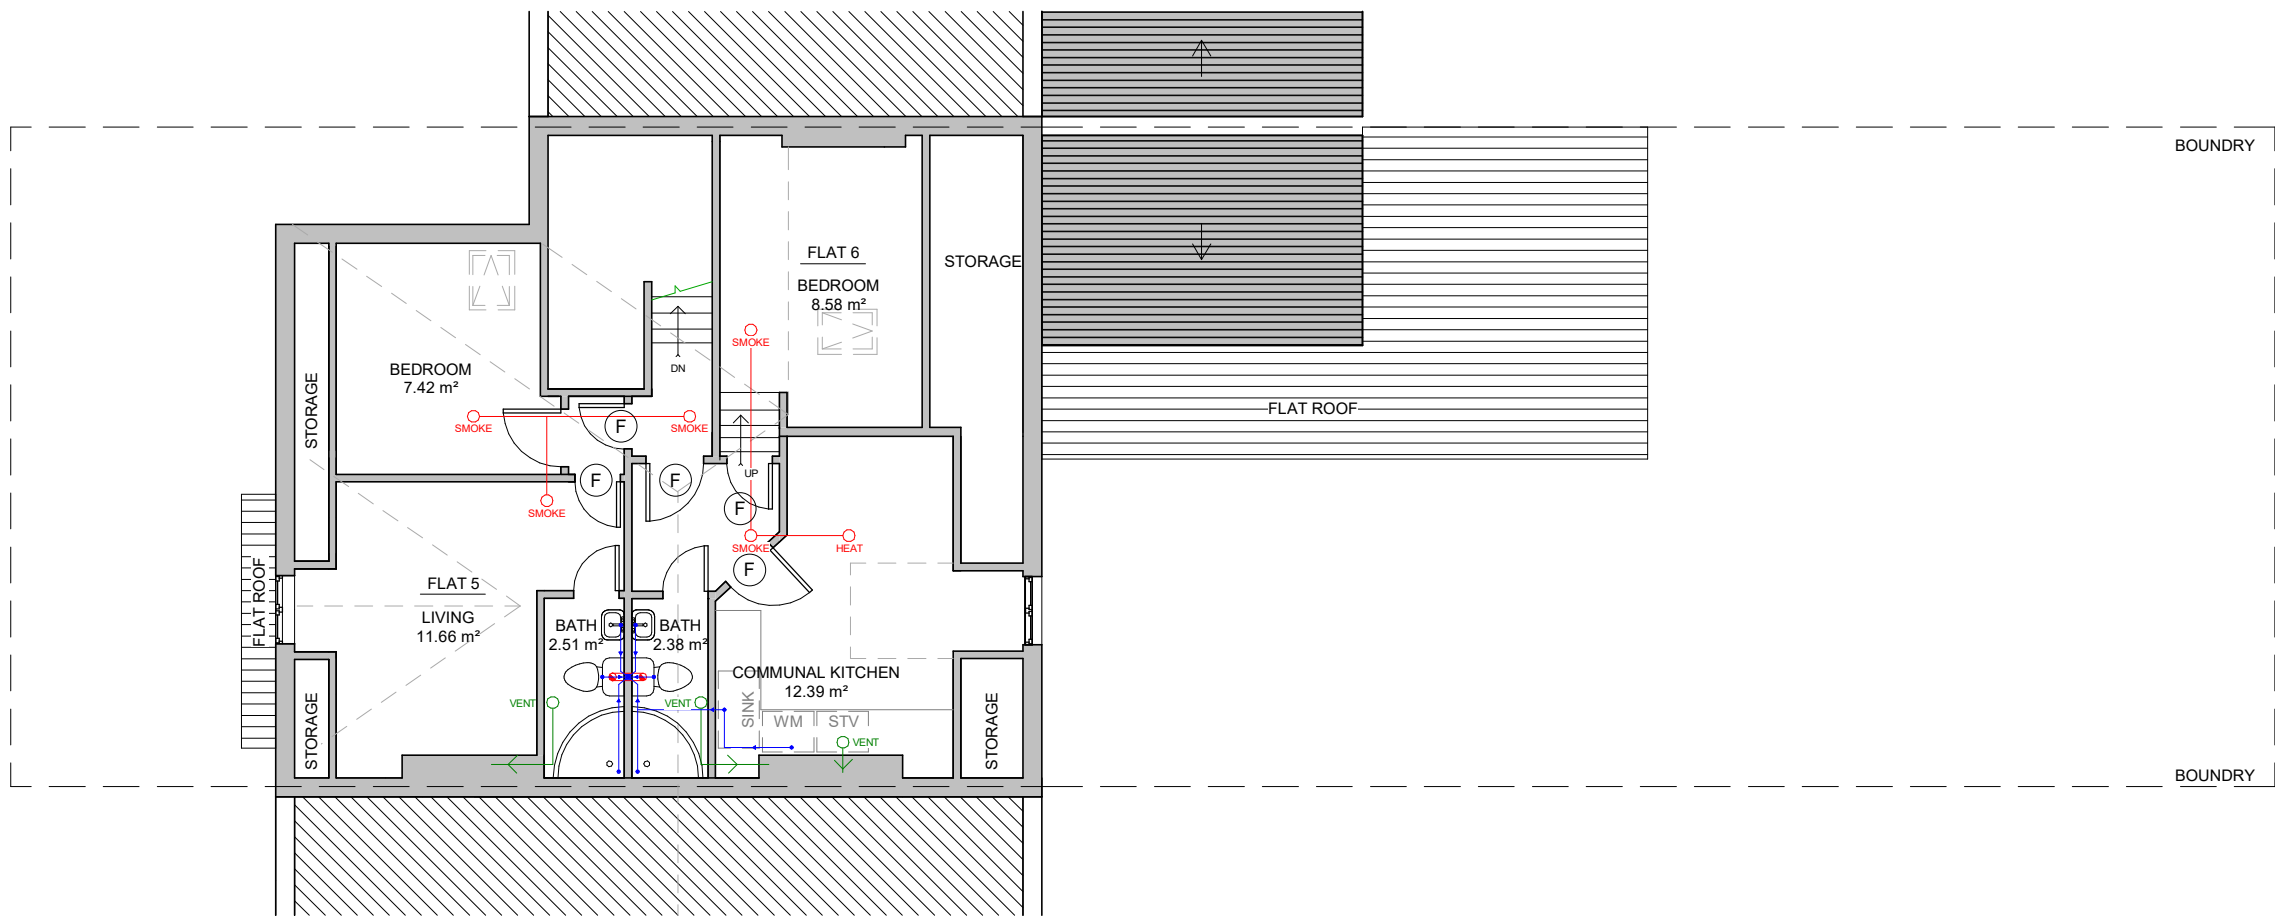

FORTH FLOOR PLAN

1 : 100

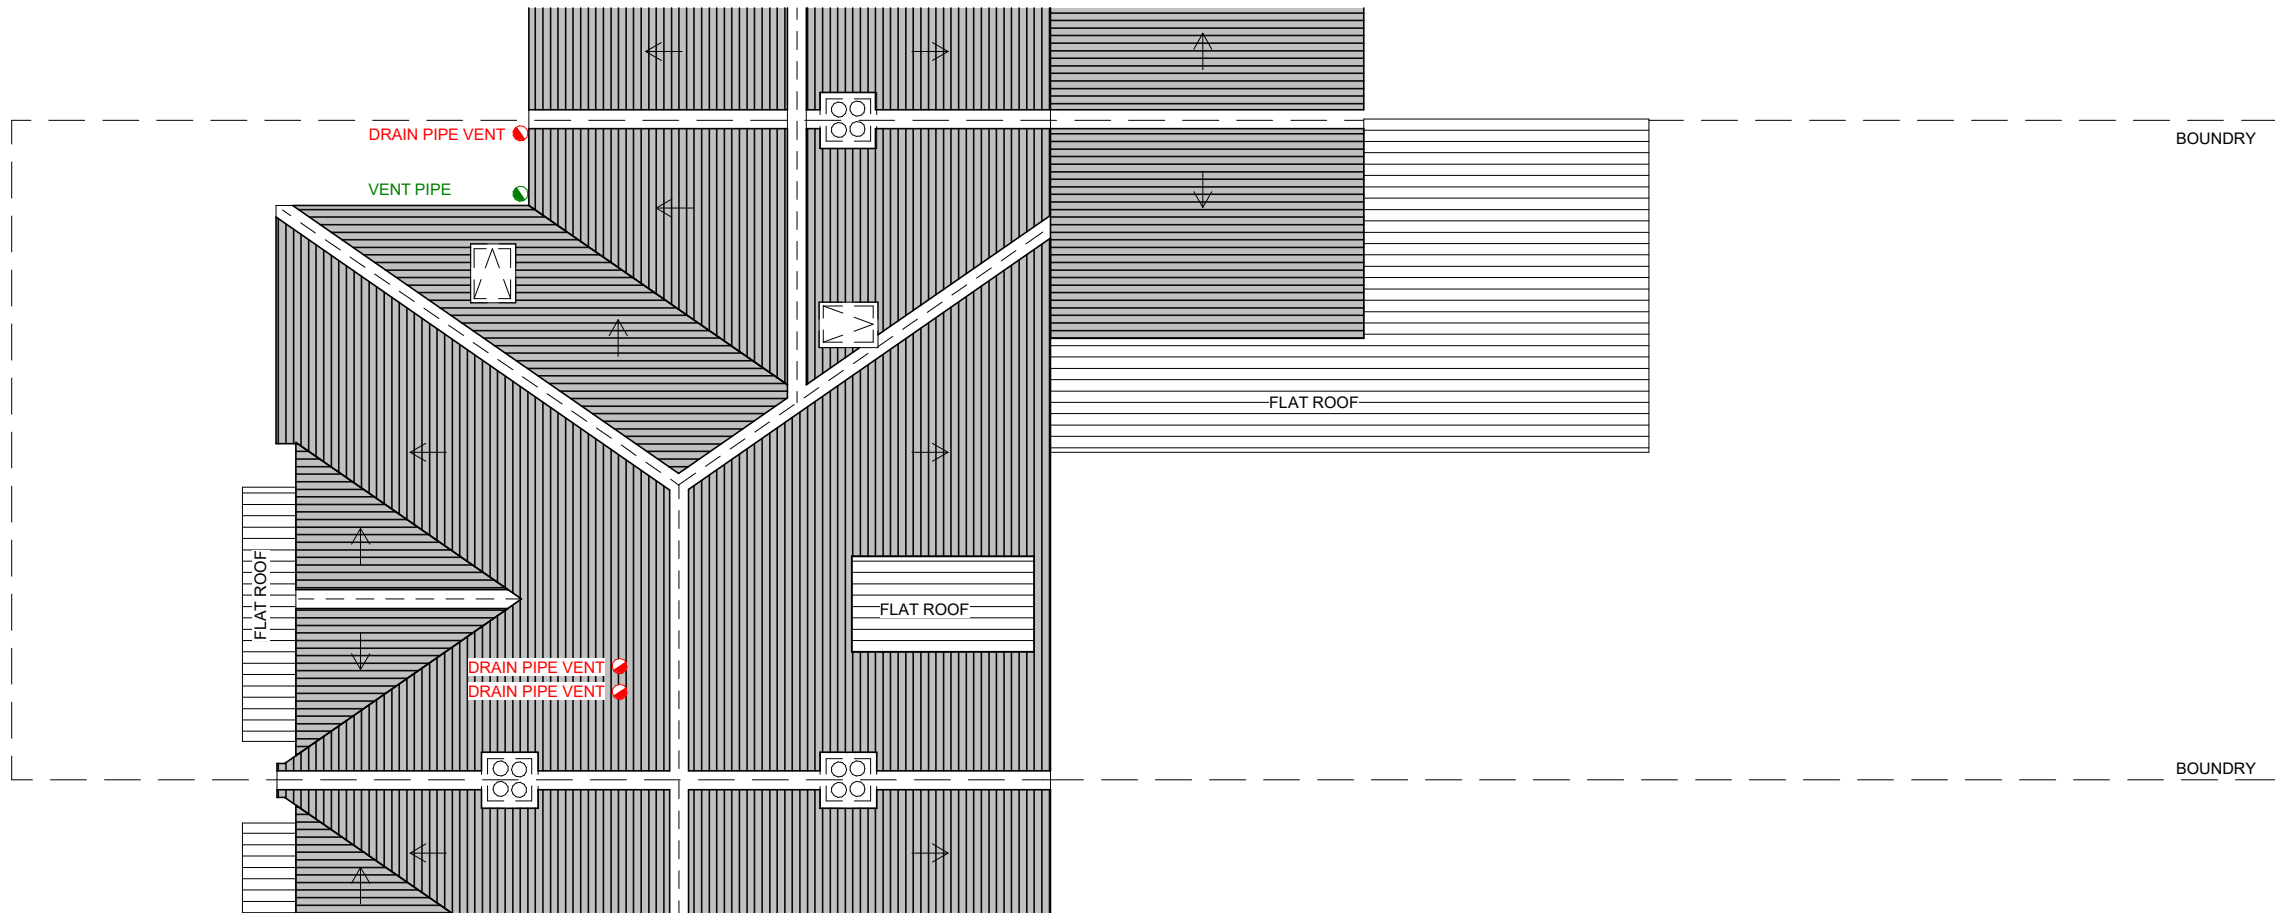

ROOF PLAN


1 : 100

FLOOR PLAN 04-ROOF	
Date	Issue Date
Scale	1 : 100




SIDE B

1 : 100

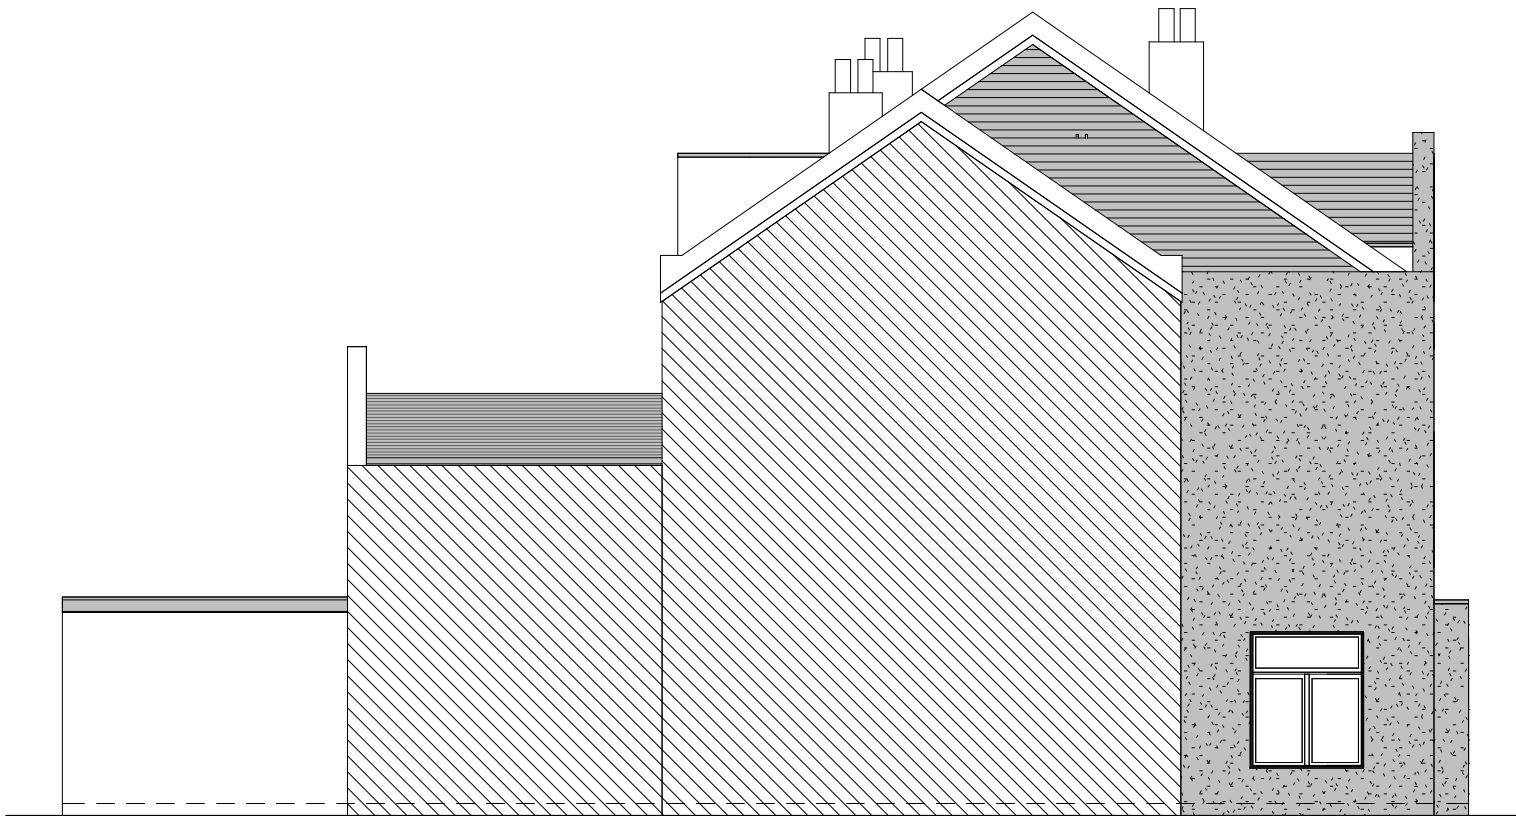


SIDE A

1 : 100

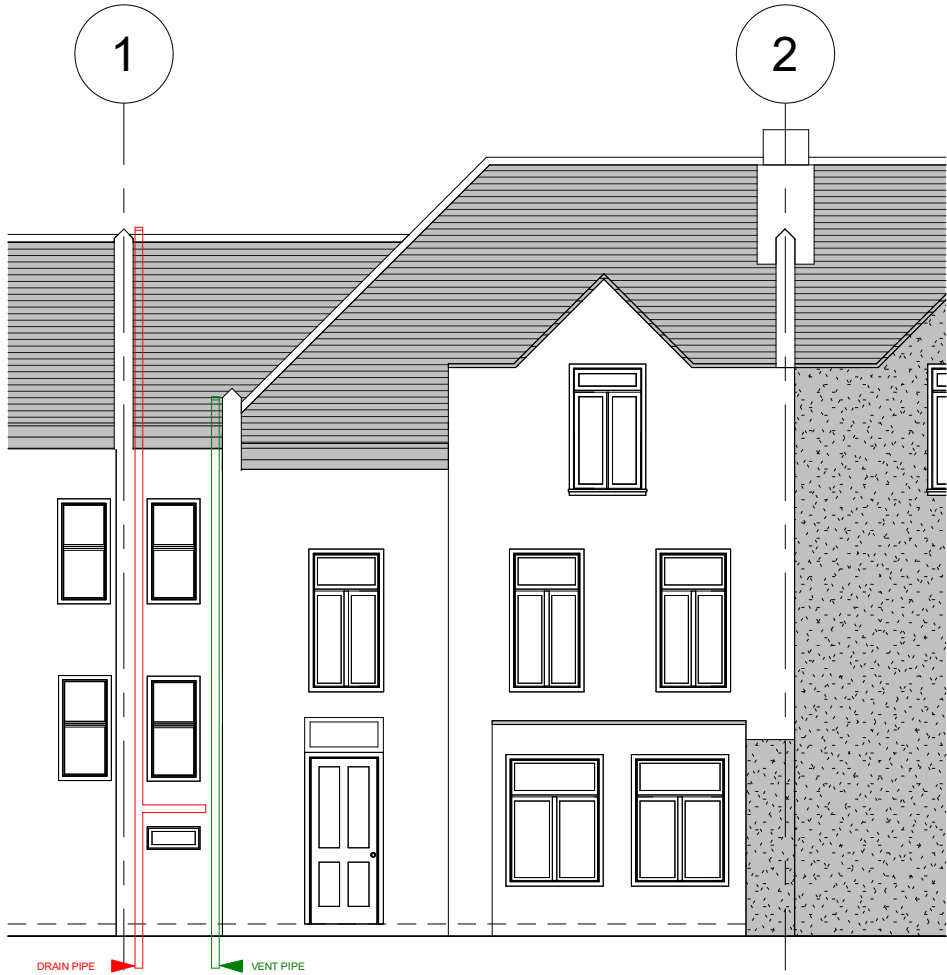

FRONT


1 : 100

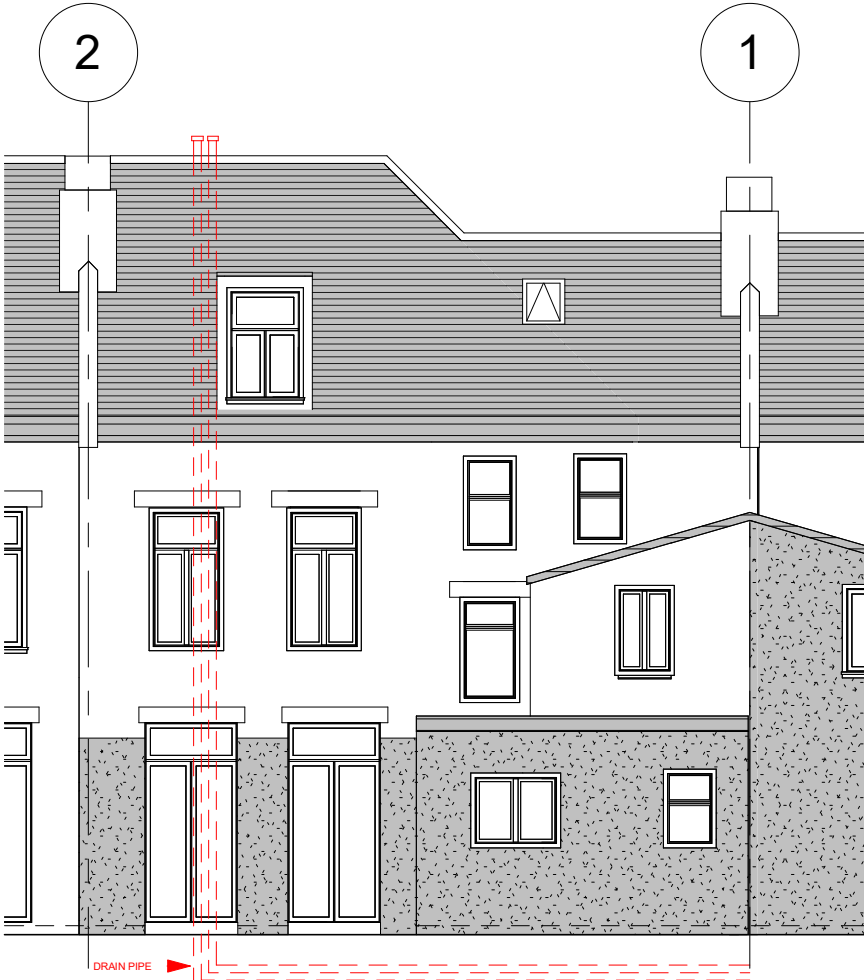

REAR

1 : 100

ELEVATION	
Date	Issue Date
Scale	1 : 100

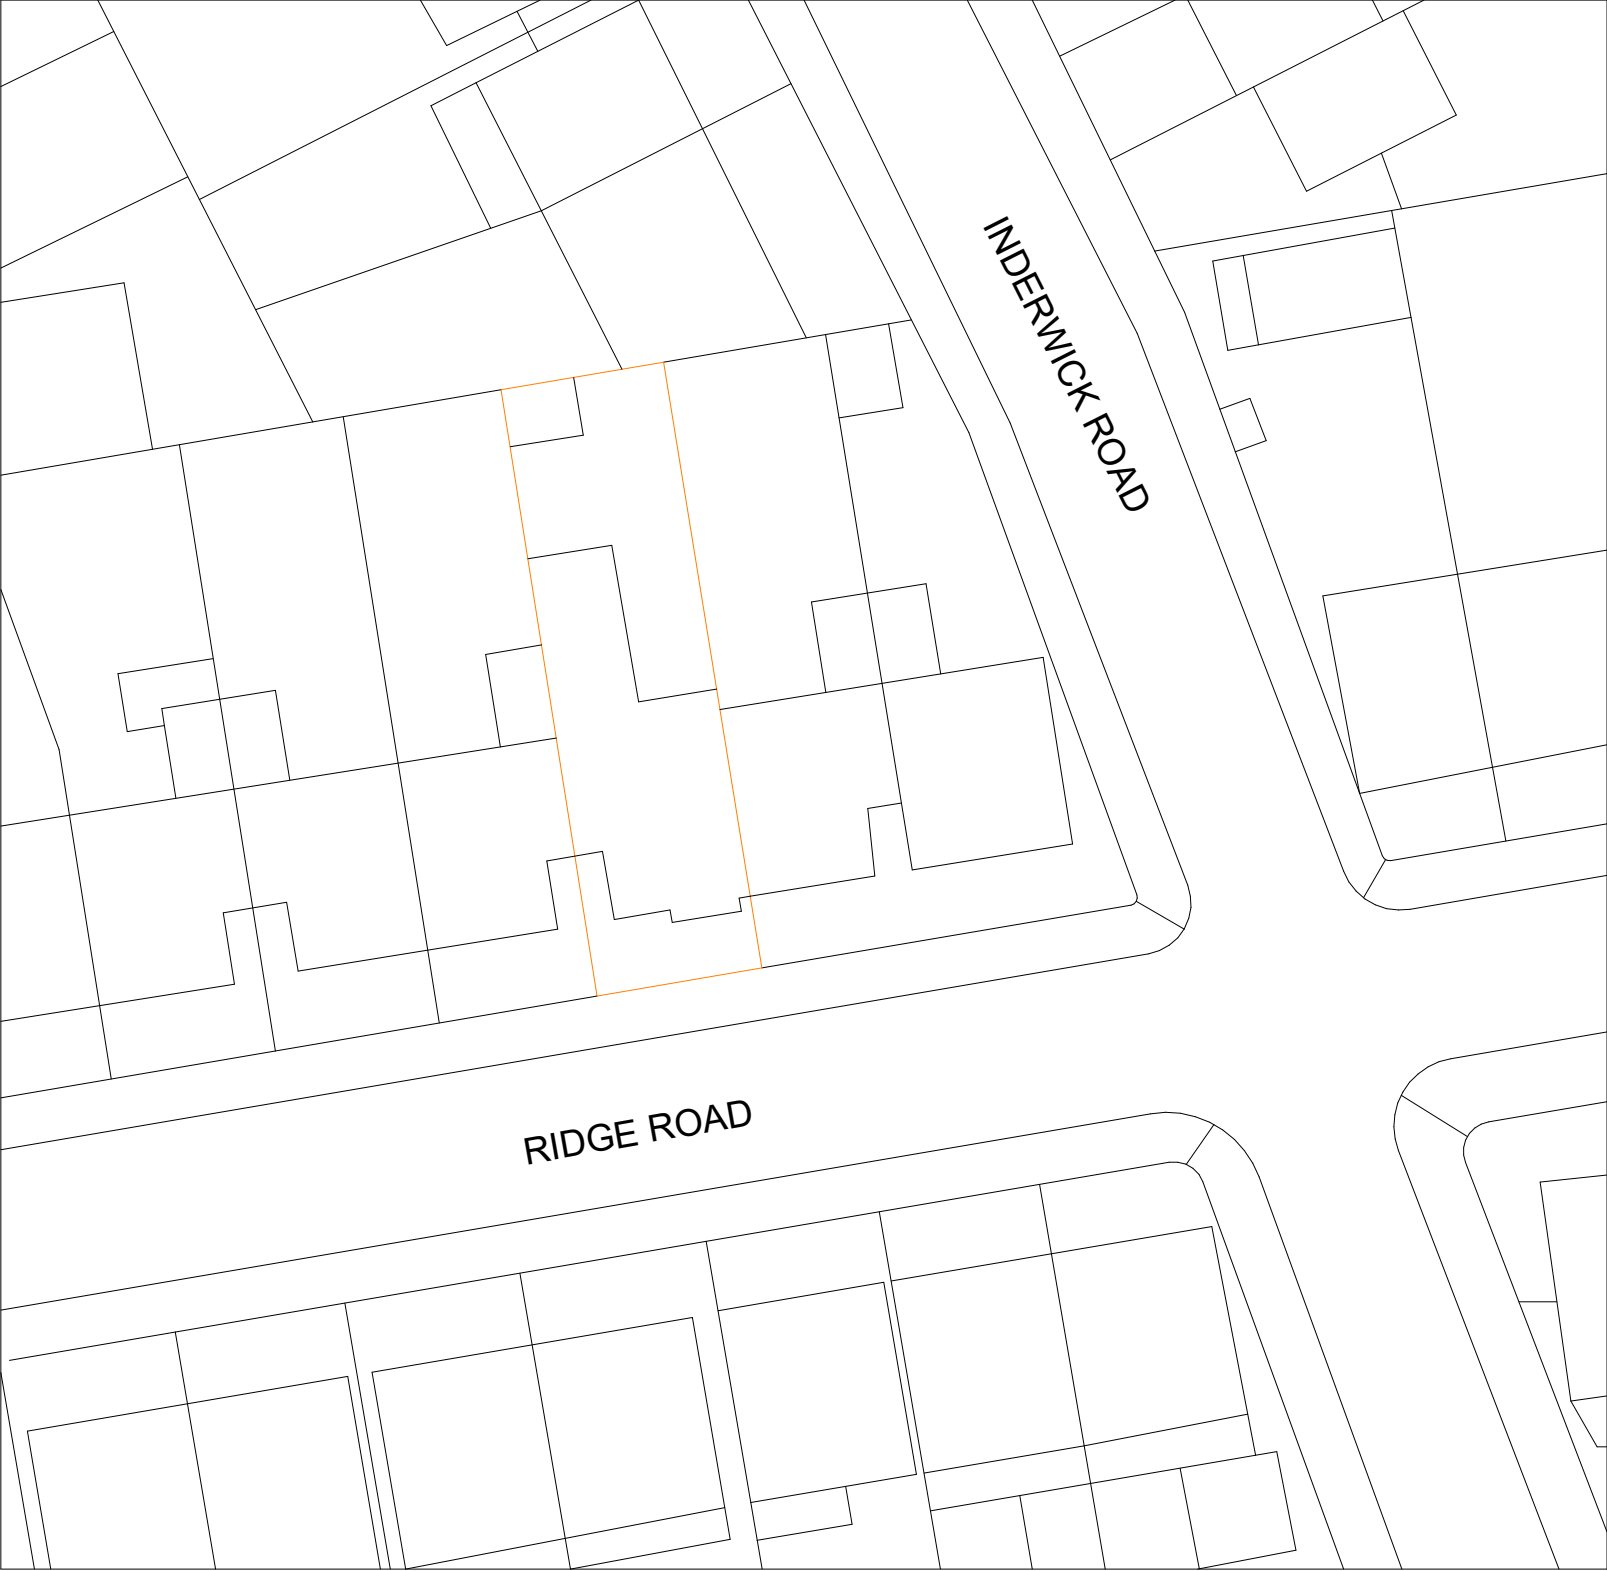

SITE
1:200

SITE	
Date	Issue Date
Scale	1 : 200