


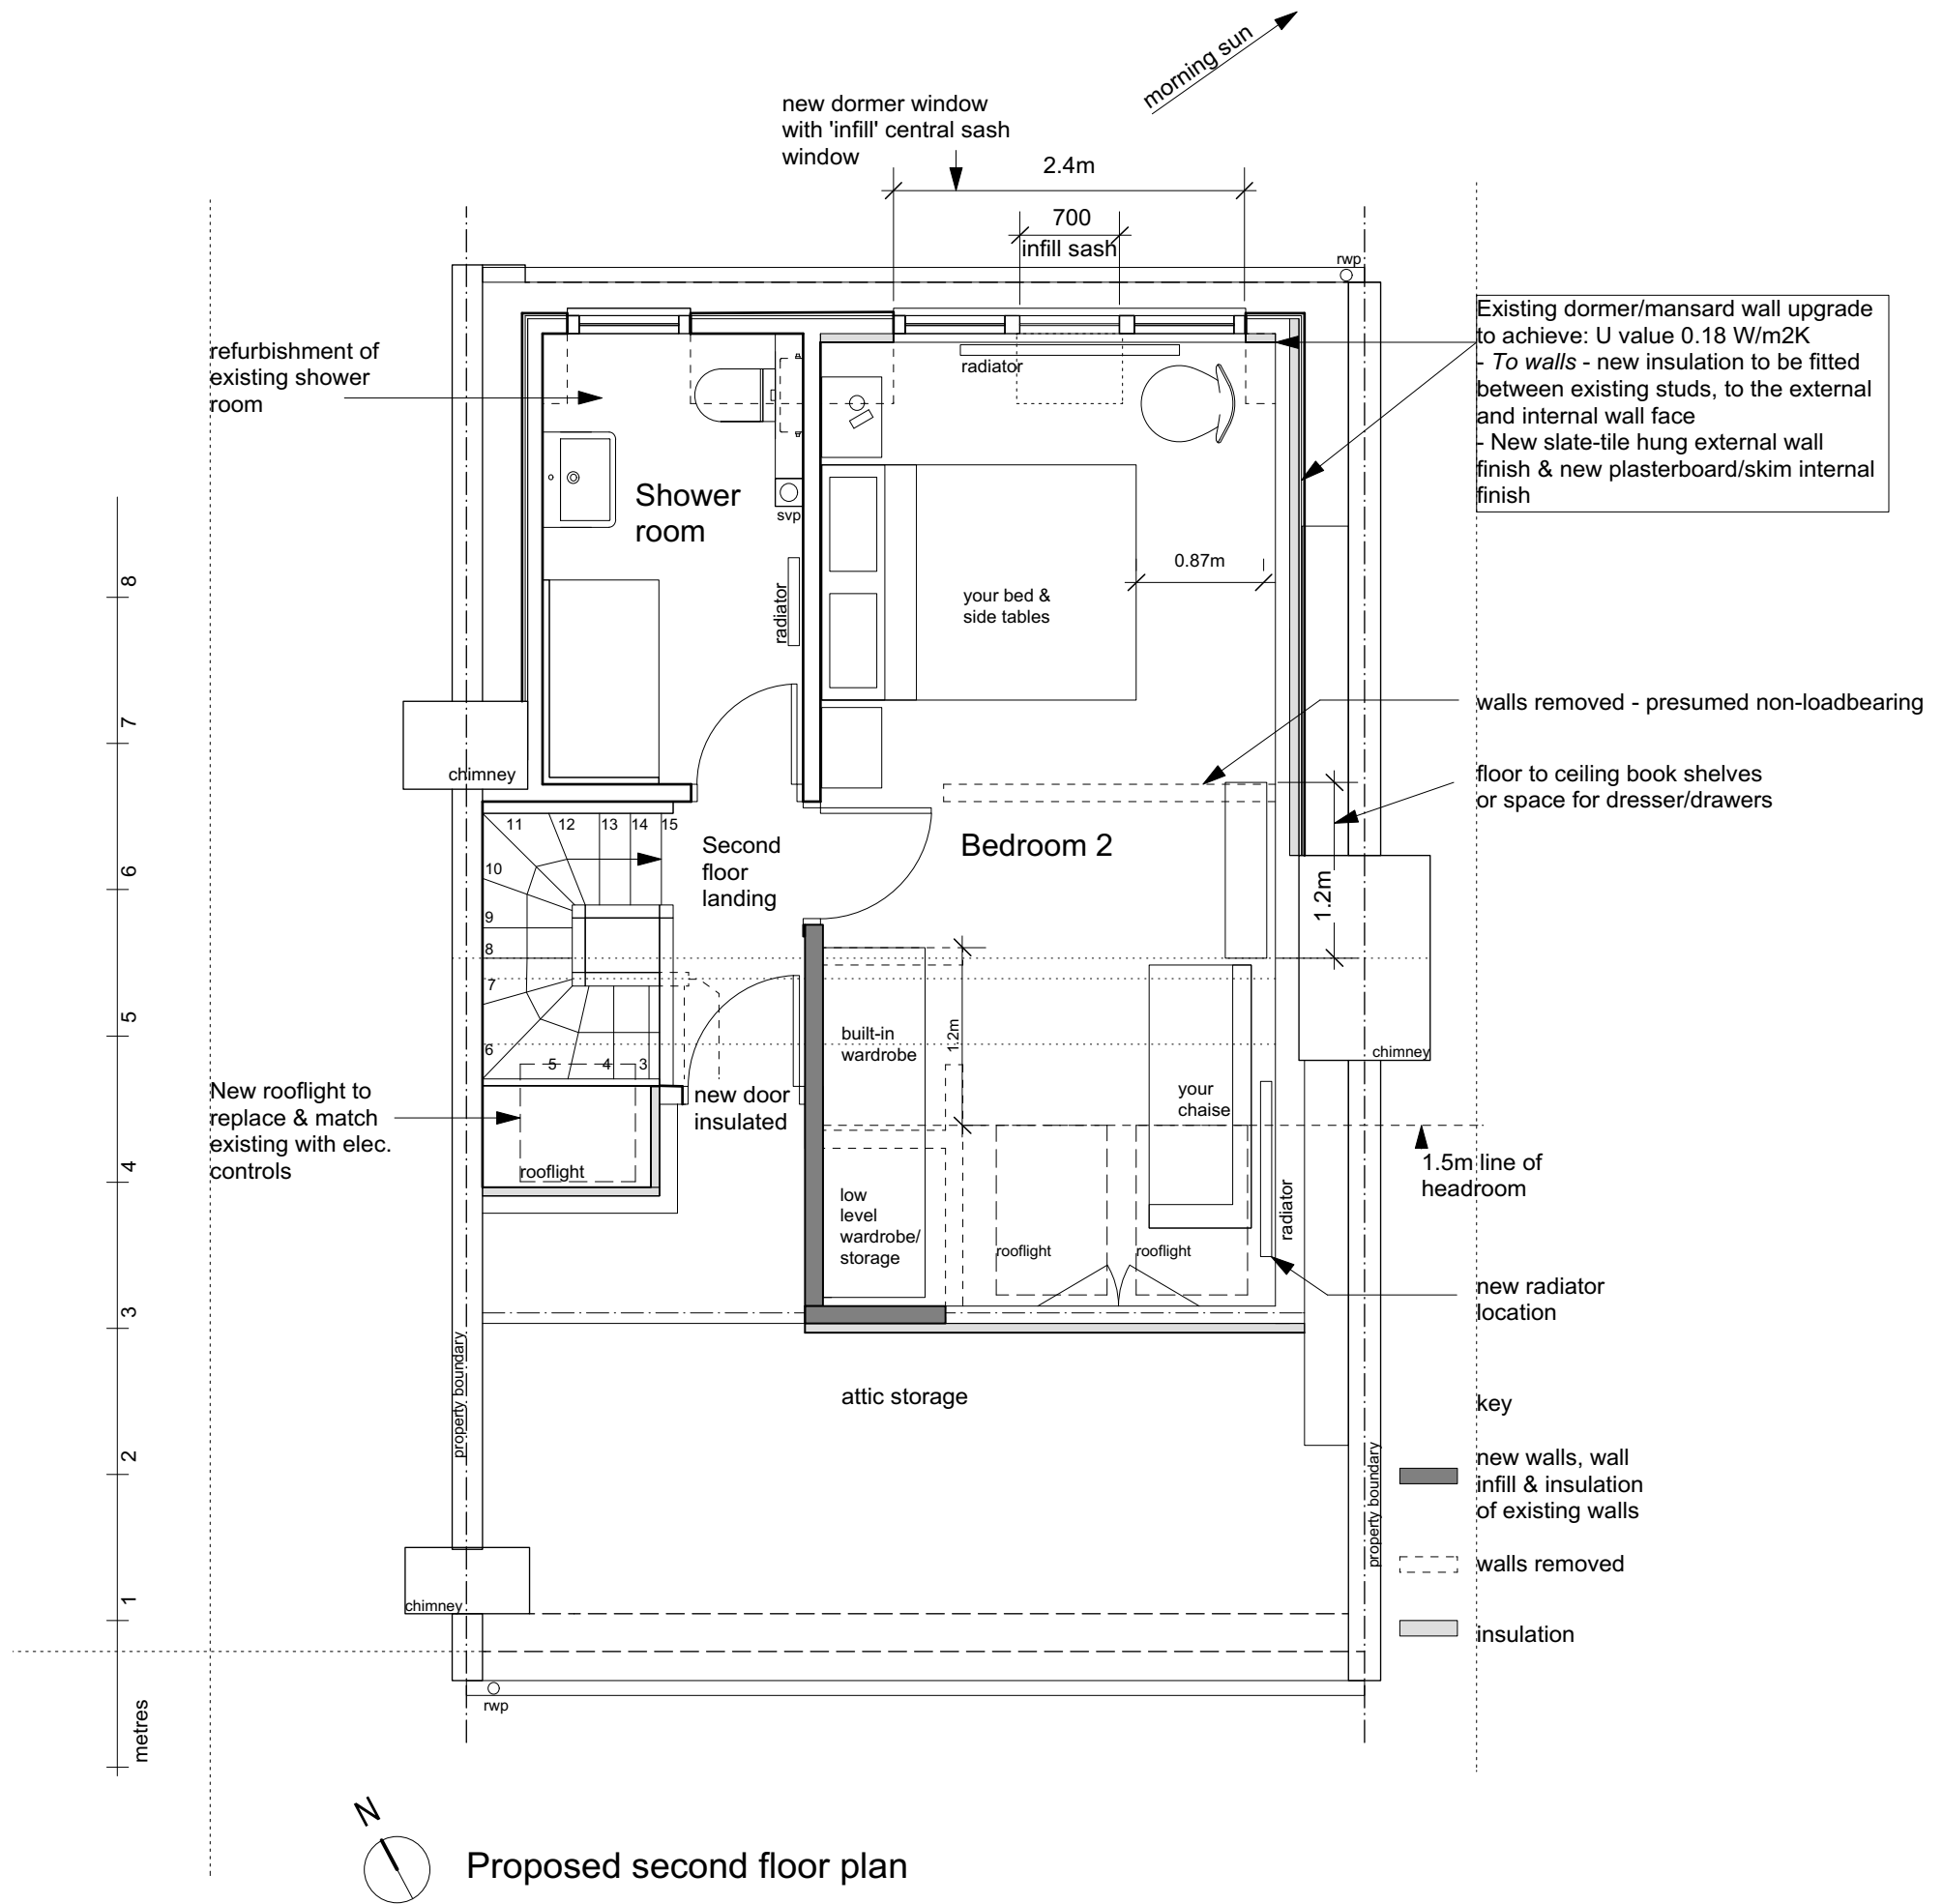

Client	Robert Adams and Anis Janmohamed 21 Elmfield Avenue, Crouch End, London N8 8QG		
Project	Extension and Alterations to 21 Elmfield Avenue, Crouch End, London N8 8QG		
Drawing	Proposed second floor plan		
Date	January 24	Scale	1:50
No.	310/P07		

john allen architecture

Unit 6 Links Yard
29a Spelman Street London E1 5LX

Tel. 07956 250916
john.jaarch@gmail.com
www.johnallenarchitecture.com
instagram johnallenarchitect

All dimensions to be checked on site. Do not scale off this drawing.
This drawing is copyright.