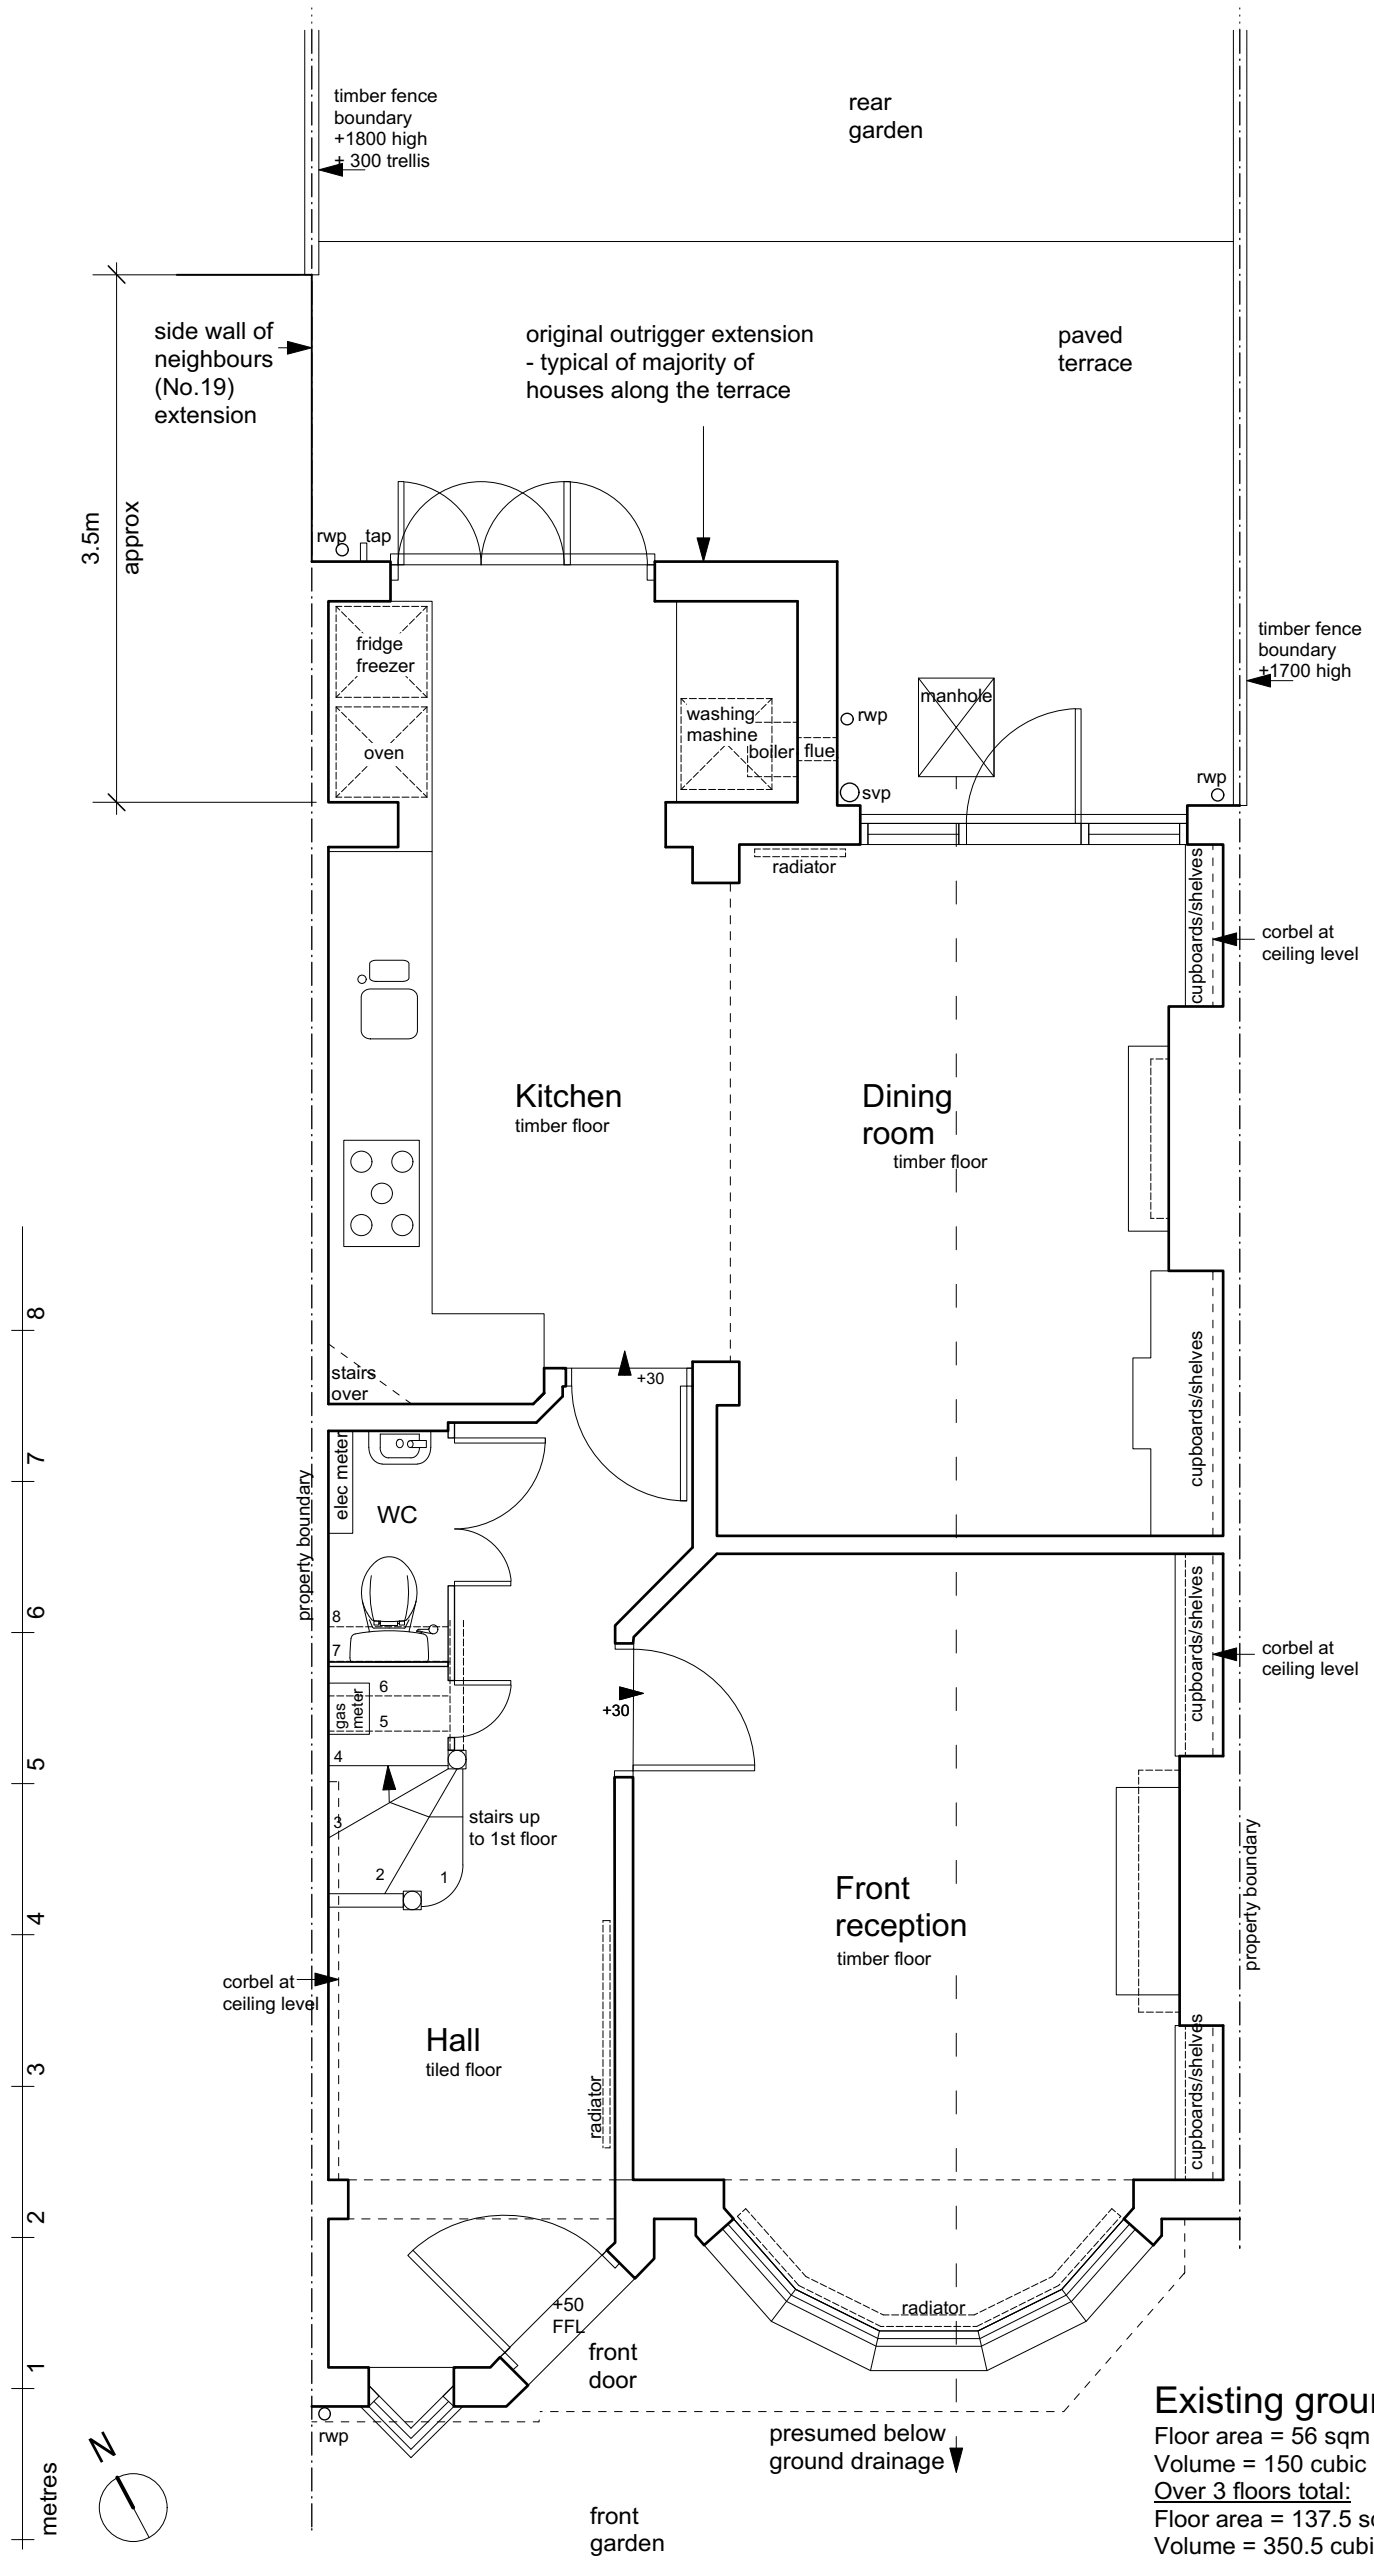

Existing ground floor plan

Floor area = 56 sqm
Volume = 150 cubic metres
Over 3 floors total:
Floor area = 137.5 sqm
Volume = 350.5 cubic metres

Client	Robert Adams and Anis Janmohamed 21 Elmfield Avenue, Crouch End, London N8 8QG		
Project	Extension and Alterations to 21 Elmfield Avenue, Crouch End, London N8 8QG		
Drawing	Existing ground floor plan		
Date January 24	**Scale** 1:50	**No.** 310/P02	

john allen architecture
Unit 6 Links Yard
29a Spelman Street London E1 5LX
Tel. 07956 250916
john.jaarch@gmail.com
www.johnallenarchitecture.com
instagram johnallenarchitect

All dimensions to be checked on site. Do not scale off this drawing.
This drawing is copyright.