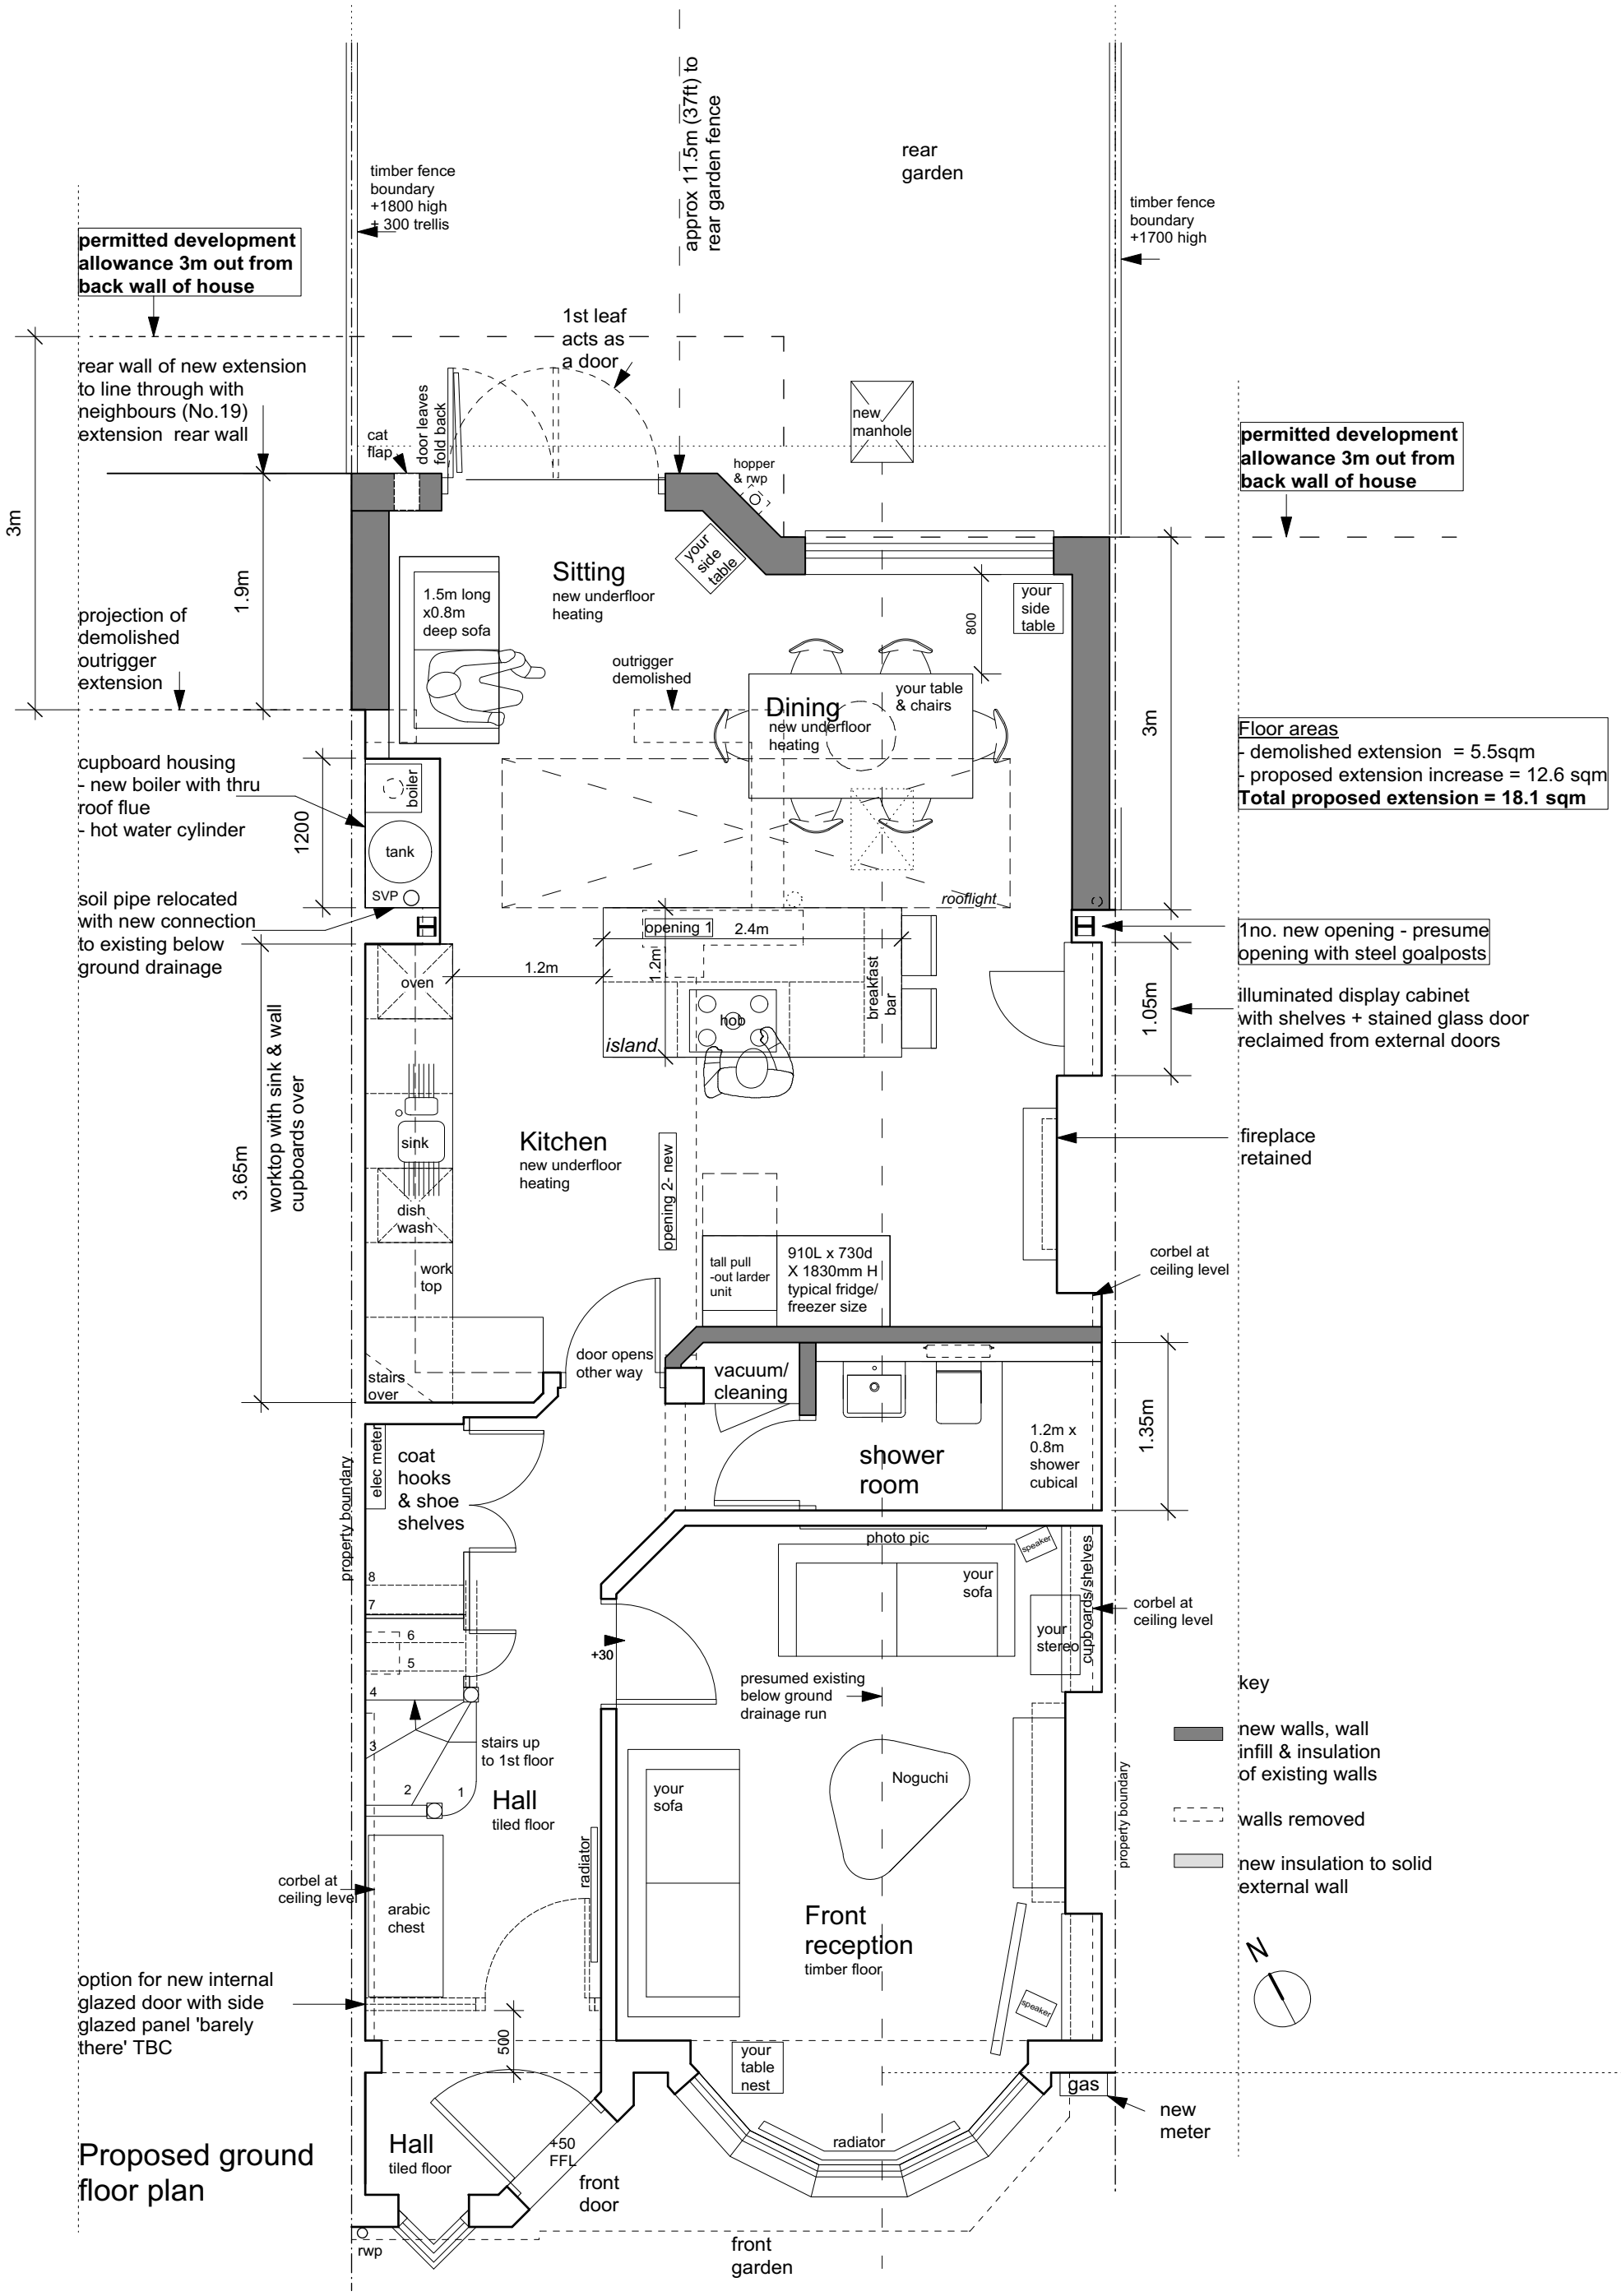


Proposed ground floor plan

Floor areas
- demolished extension = 5.5sqm
- proposed extension increase = 12.6 sqm
Total proposed extension = 18.1 sqm

Client	Robert Adams and Anis Janmohamed 21 Elmfield Avenue, Crouch End, London N8 8QG
Project	Extension and Alterations to 21 Elmfield Avenue, Crouch End, London N8 8QG
Drawing	Proposed ground floor plan
Date January 24	**Scale** 1:50	**No.** 310/P05

john allen architecture
Unit 6 Links Yard
29a Spelman Street London E1 5LX
Tel. 07956 250916
john.jaarch@gmail.com
www.johnallenarchitecture.com
instagram johnallenarchitect

All dimensions to be checked on site. Do not scale off this drawing.
This drawing is copyright.