


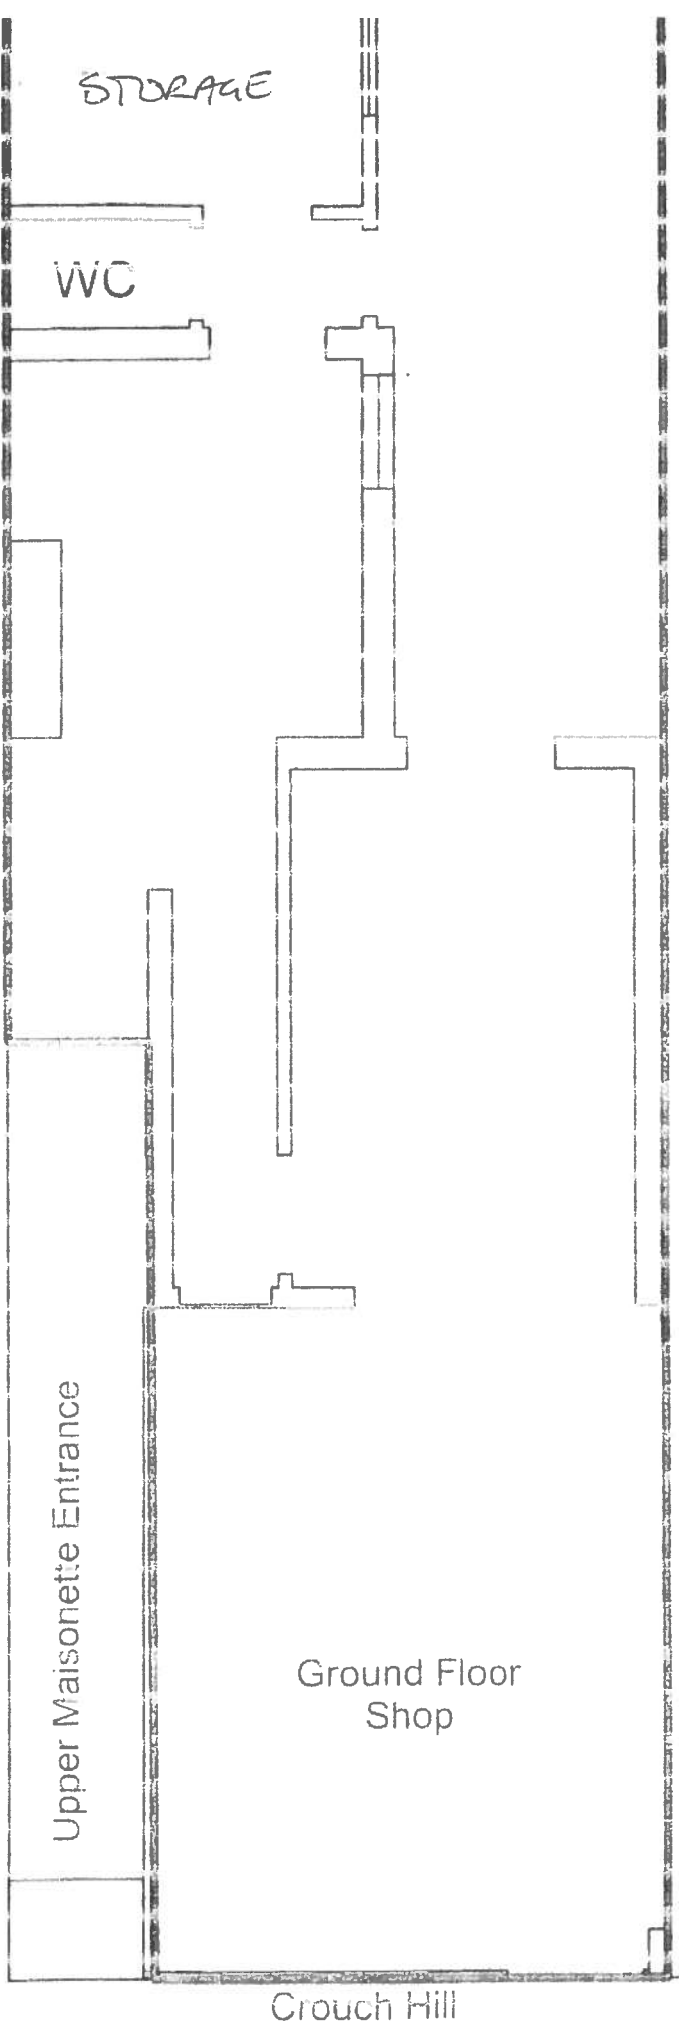

EXISTING

GROUND FLOOR SHOP
132 CROUCH HILL
LONDON N8 7DX

SCALE 1:50

