

Planting area P7: 9 m2 in total

KEY:

Planting mix

Planting 'Ferny glade' mix (8 m2);
7 plants/m2; 2l CG; 300mm c/c

9no. Dryopteris cristata (15%)
9no. Geranium nodosum (15%)
9no. Luzula nivea (15%)
9no. Luzula sylvatica (15%)
12no. Polypodium vulgare (20%)
12no. Tiarella cordifolia (20%)

Planting mix - general note:
Random mixed distribution of species
through planting mix area. To be
positioned between individual plants
shown as symbols

Individual plants - shrub species

Ch

2no. Choisya ternata; 5lCG;
allow for 1 plant per symbol

Hq

3no. Hydrangea quercifolia; 5lCG;
allow for 1 plant per symbol

Individual plants - herbaceous species

4no. Actaea racem. var. cordifolia; 2lCG;
allow for 1 plant per symbol

A

4no. Anemone x hybrida 'Honorine Jobert'; 2lCG;
allow for 1 plant per symbol

Planting area P9: 1.7 m2 in total

KEY:

Planting mix

Geranium underplanting (1.4 m2);
4 plants/each planter; 2l CG;

16no. Geranium nodosum (100%)

General note:
Even distribution of species in planter.
To be positioned between individual
plants shown as symbols

Individual plants - Climbing plants

Ca

5no. Clematis armandii; 3lCG;
allow for 1 plant per symbol

Cm

2no. Clematis montana var. grandiflora; 3lCG;
allow for 1 plant per symbol

© JCLA

This drawing is for planning purposes only. Any discrepancies or queries should be brought to the attention of the authors. Dimensions are to be verified on site prior to construction.

To be read in conjunction with all relevant Architects', Services and Structural Engineers' drawings.

All existing site, tree and building information has been compiled from different sources.

Refer to current revisions of all referenced files.

Notes:

Refer to Adams & Sutherland landscape architects information for:



- Landscape layout
- Hard Landscape
- Assembly drawings

Refer also to Soft landscape specification, including maintenance clauses; current JCLA document 0307-XX-SP-LA-0005

Key:

- Proposed trees; for species refer to plan 0307-SW-01-DR-LA-0510

Contours

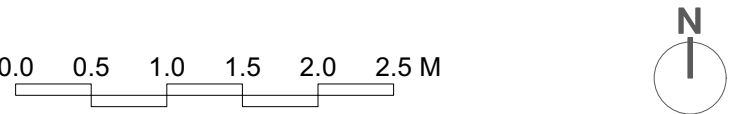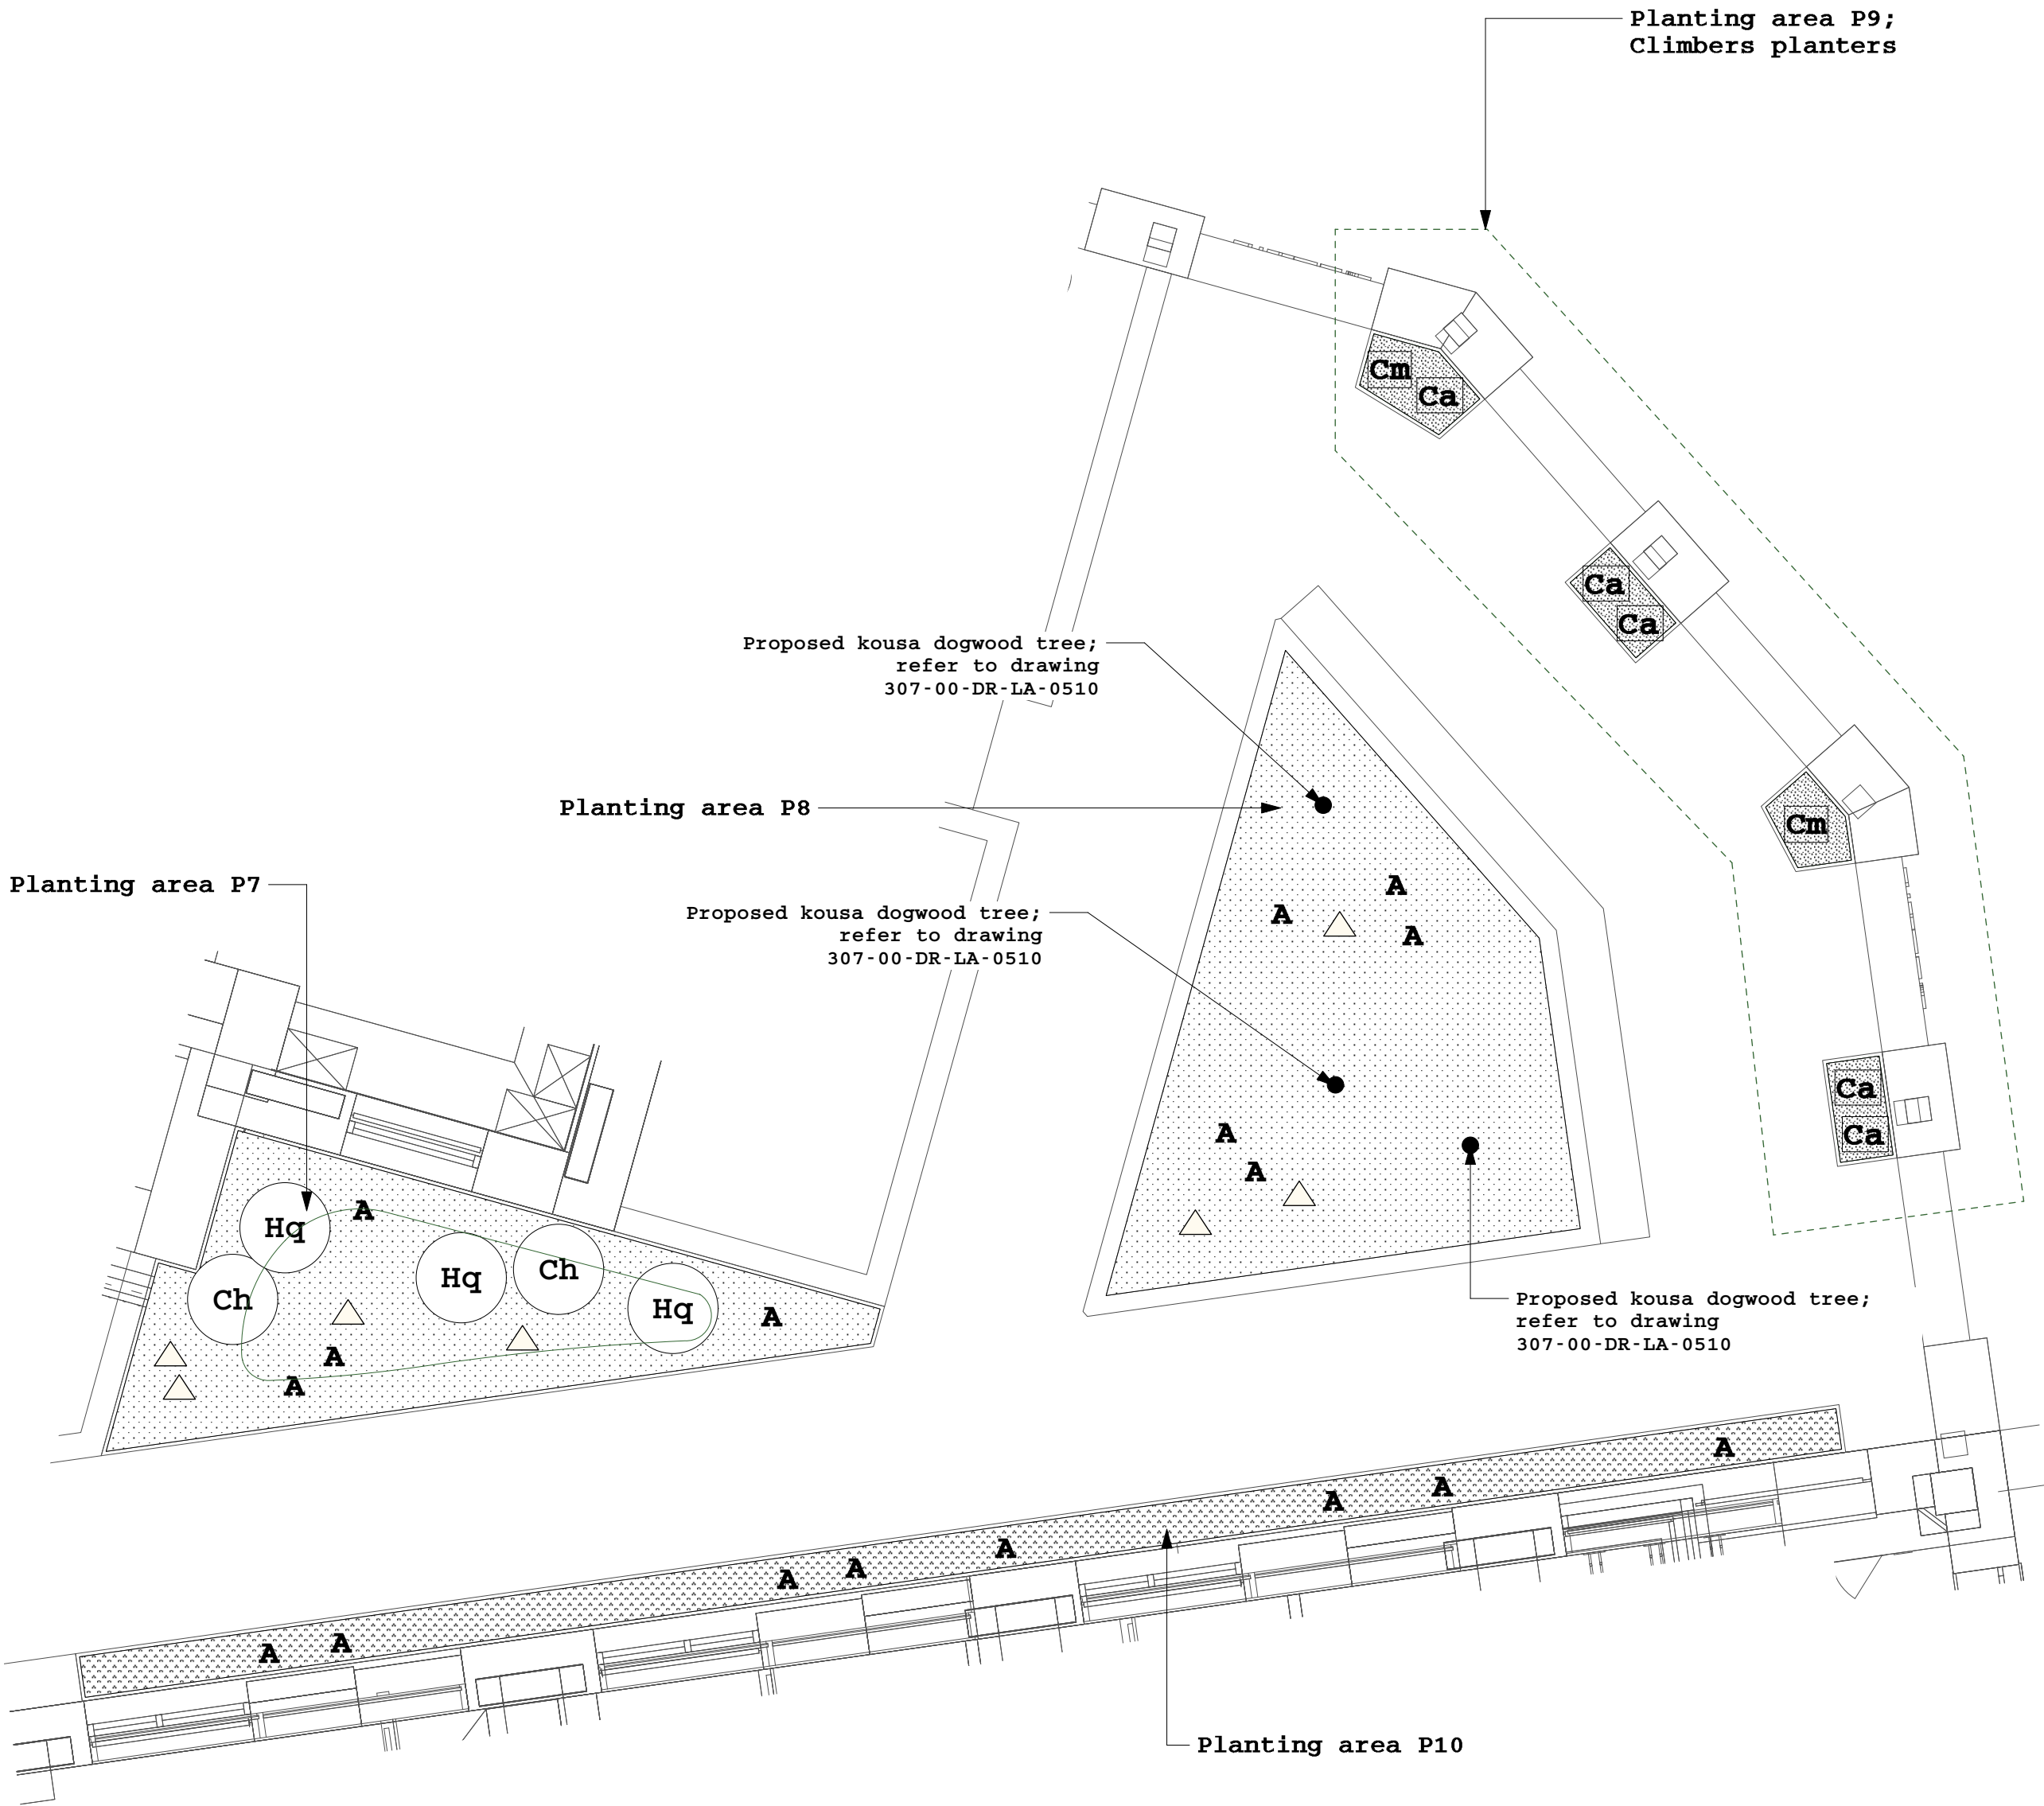

Rev	Date	Description
P1	19.03.21	First issue
P2	10.06.21	FOR APPROVAL
C1	02.07.21	ISSUED FOR CONSTRUCTION

Planting area P10: 5 m2 in total

KEY:

Planting mix

Planting 'Ferny glade' mix (4.7 m2);
7 plants/m2; 2l CG; 300mm c/c

5no. Dryopteris cristata (15%)
5no. Geranium nodosum (15%)
5no. Luzula nivea (15%)
5no. Luzula sylvatica (15%)
8no. Polypodium vulgare (20%)
8no. Tiarella cordifolia (20%)

Planting mix - general note:
Random mixed distribution of species
through planting mix area. To be
positioned between individual plants
shown as symbols

Individual plants - herbaceous species

A

8no. Anemone x hybrida 'Honorine Jobert'; 2lCG;
allow for 1 plant per symbol

Planting area P8: 12.3 m2 in total

KEY:

Planting mix

Planting 'Ferny glade' mix (12 m2);
7 plants/m2; 2l CG; 300mm c/c

13no. Dryopteris cristata (15%)
13no. Geranium nodosum (15%)
13no. Luzula nivea (15%)
13no. Luzula sylvatica (15%)
17no. Polypodium vulgare (20%)
17no. Tiarella cordifolia (20%)

Planting mix - general note:
Random mixed distribution of species
through planting mix area. To be
positioned between individual plants
shown as symbols

Individual plants - herbaceous species

3no. Actaea racem. var. cordifolia; 2lCG;
allow for 1 plant per symbol

A

5no. Anemone x hybrida 'Honorine Jobert'; 2lCG;
allow for 1 plant per symbol

JCLA

3A Iliffe Yard
LONDON SE17 3QA
Telephone
+44 (0)207 703 3270

www.jcla.co.uk

Client
United Living

Project
WB093: Welbourne plot

Drawing Title
**Podium planting plans -
Planting areas P7,P8,P9 & P10**

Drawing Status
Construction

Date
19.03.21

Scale
1:50 @ A1 / 1:100 @ A3

Drawing Number
0307-Z1-01-DR-LA-0513

Revision
C1