


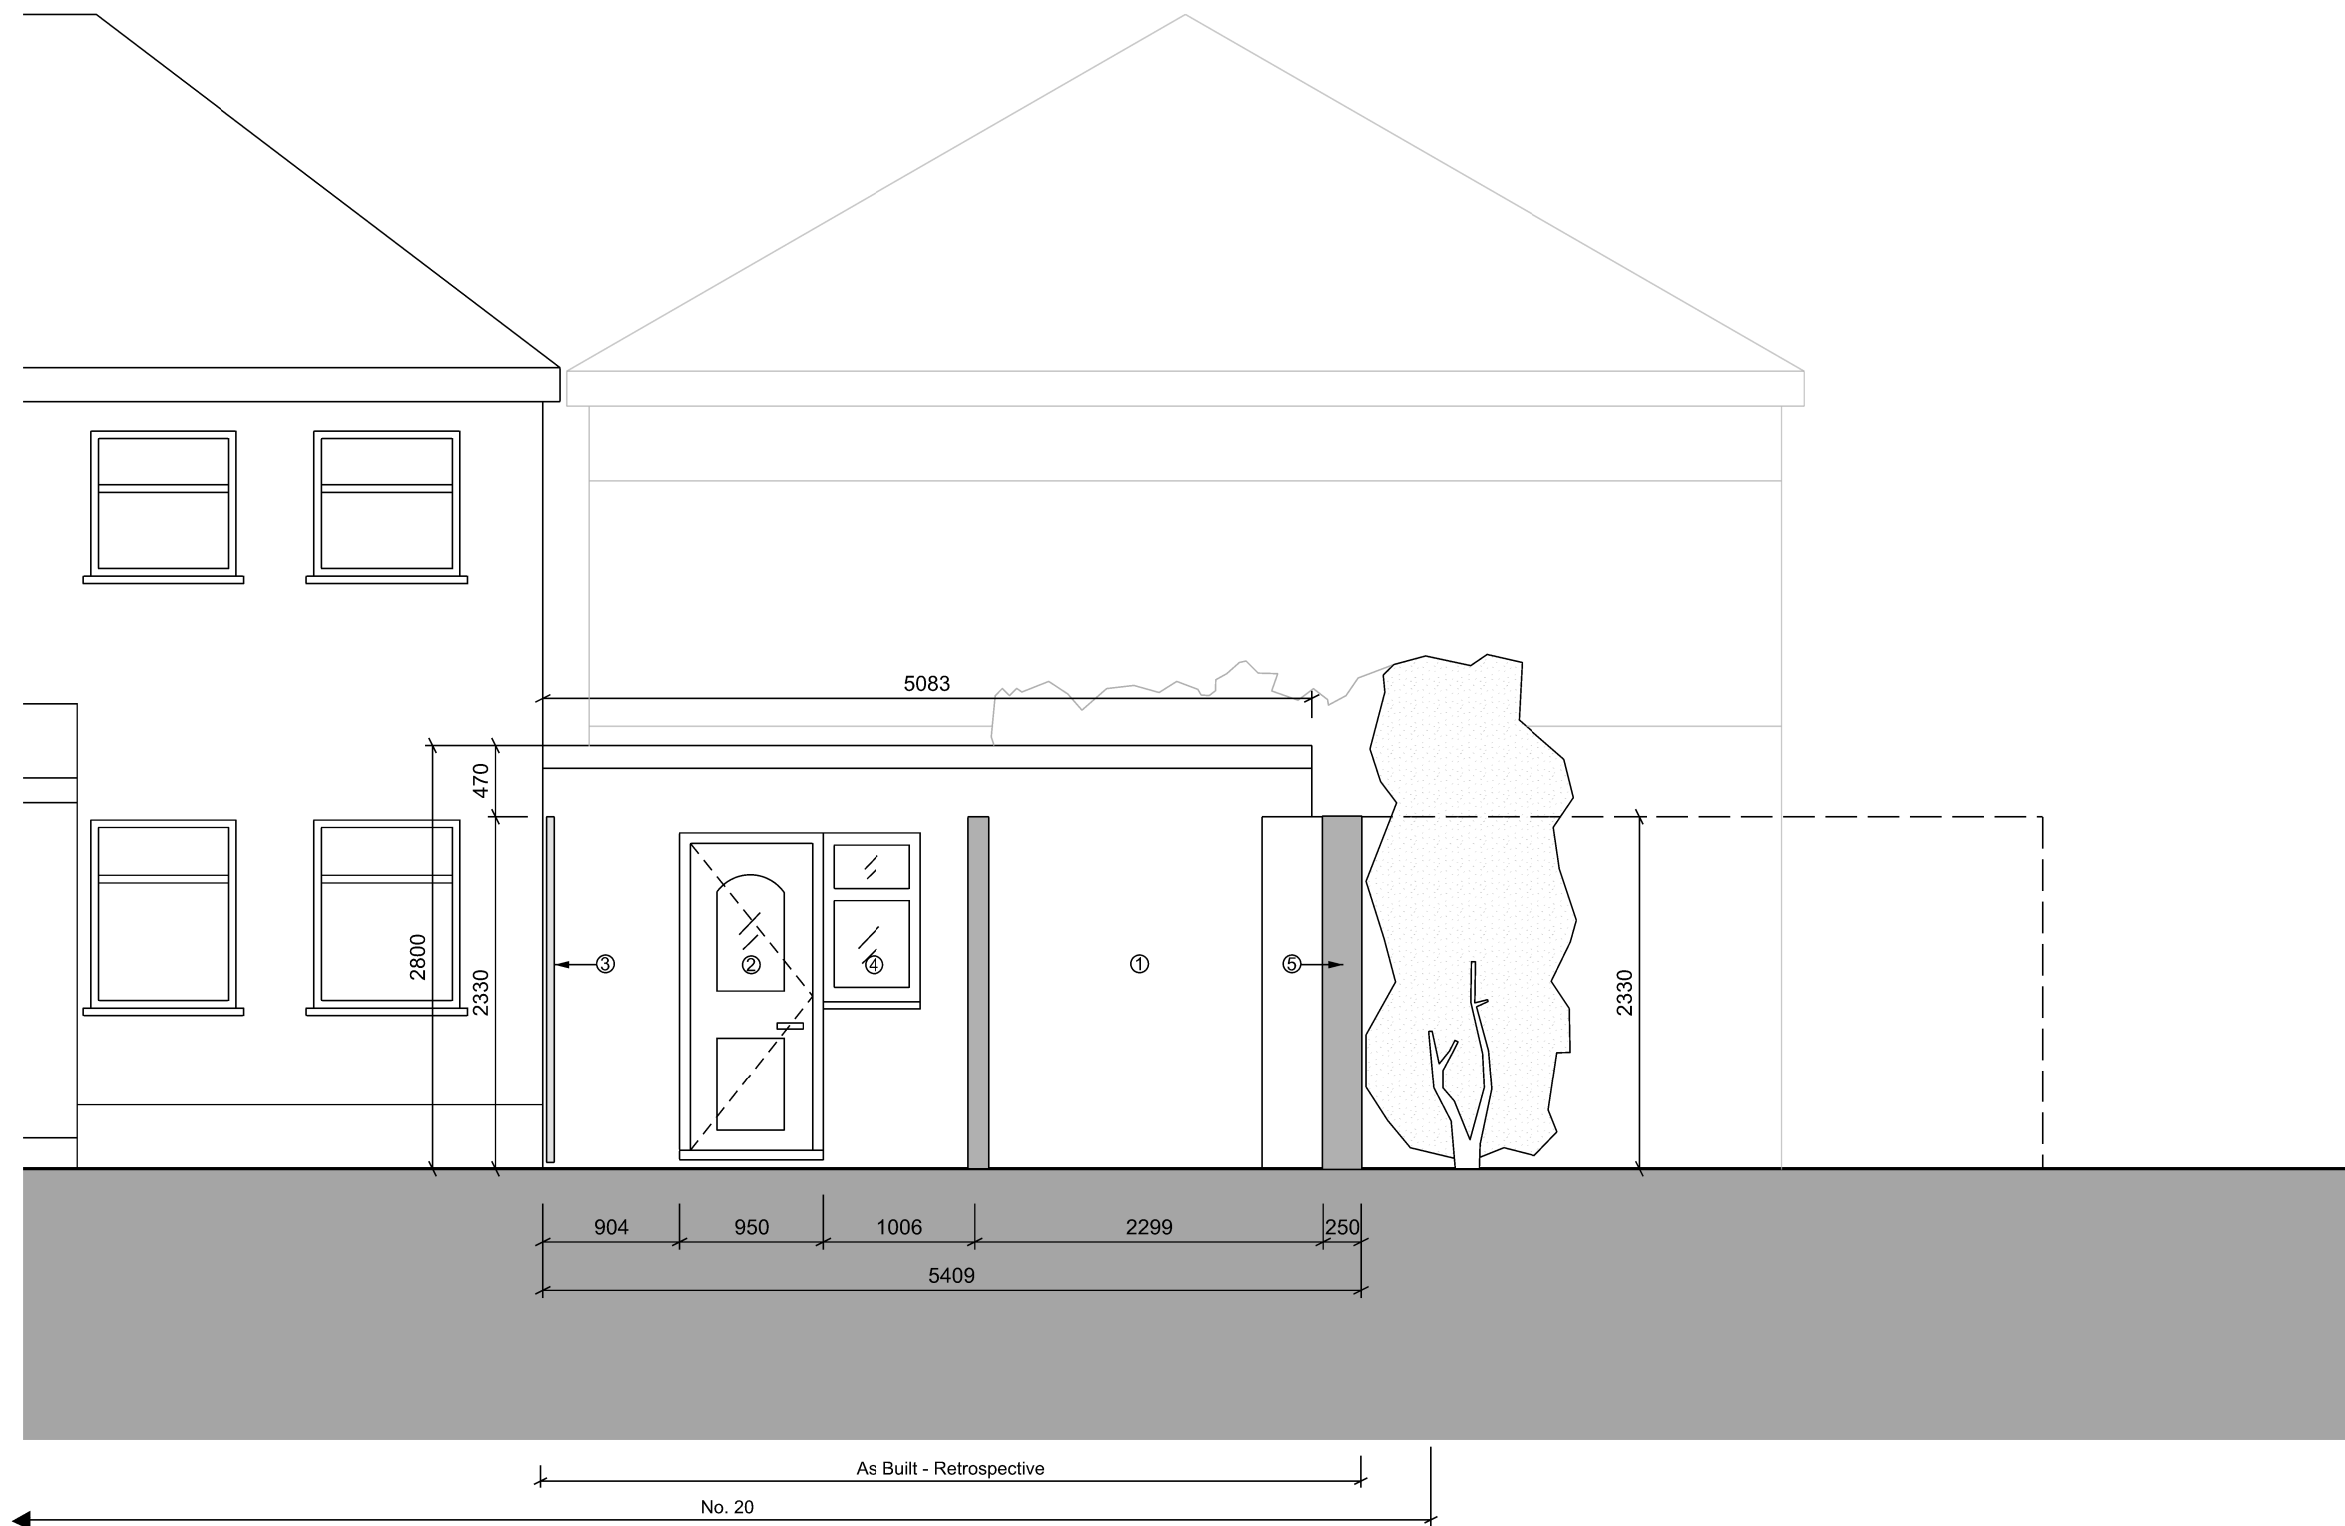

01 PROPOSED ELEVATION C-C
1:50

Area of consideration for retrospective planning application:

- storage room
- garden wall
- covered external storage

KEY PLAN

NOTES

- ① White render to match existing
- ② Door to storage room
- ③ Security gate
- ④ Window
- ⑤ Garden wall

REV.	NOTES	DATE
P00	RETROSPECTIVE PLANNING	07.12.23

TITLE
PROPOSED ELEVATION
C-C

DRAWING NO.	REVISION
030-PE03	P00

DATE 07.12.23 SCALE 1:50 @ A3

Tikari Works
Studio 4 6-8 Cole St. London SE1 4YH
studio@tikari.co.uk 020 300 52406

PROJECT
20 CROXFORD GARDENS

STATUS
PLANNING