



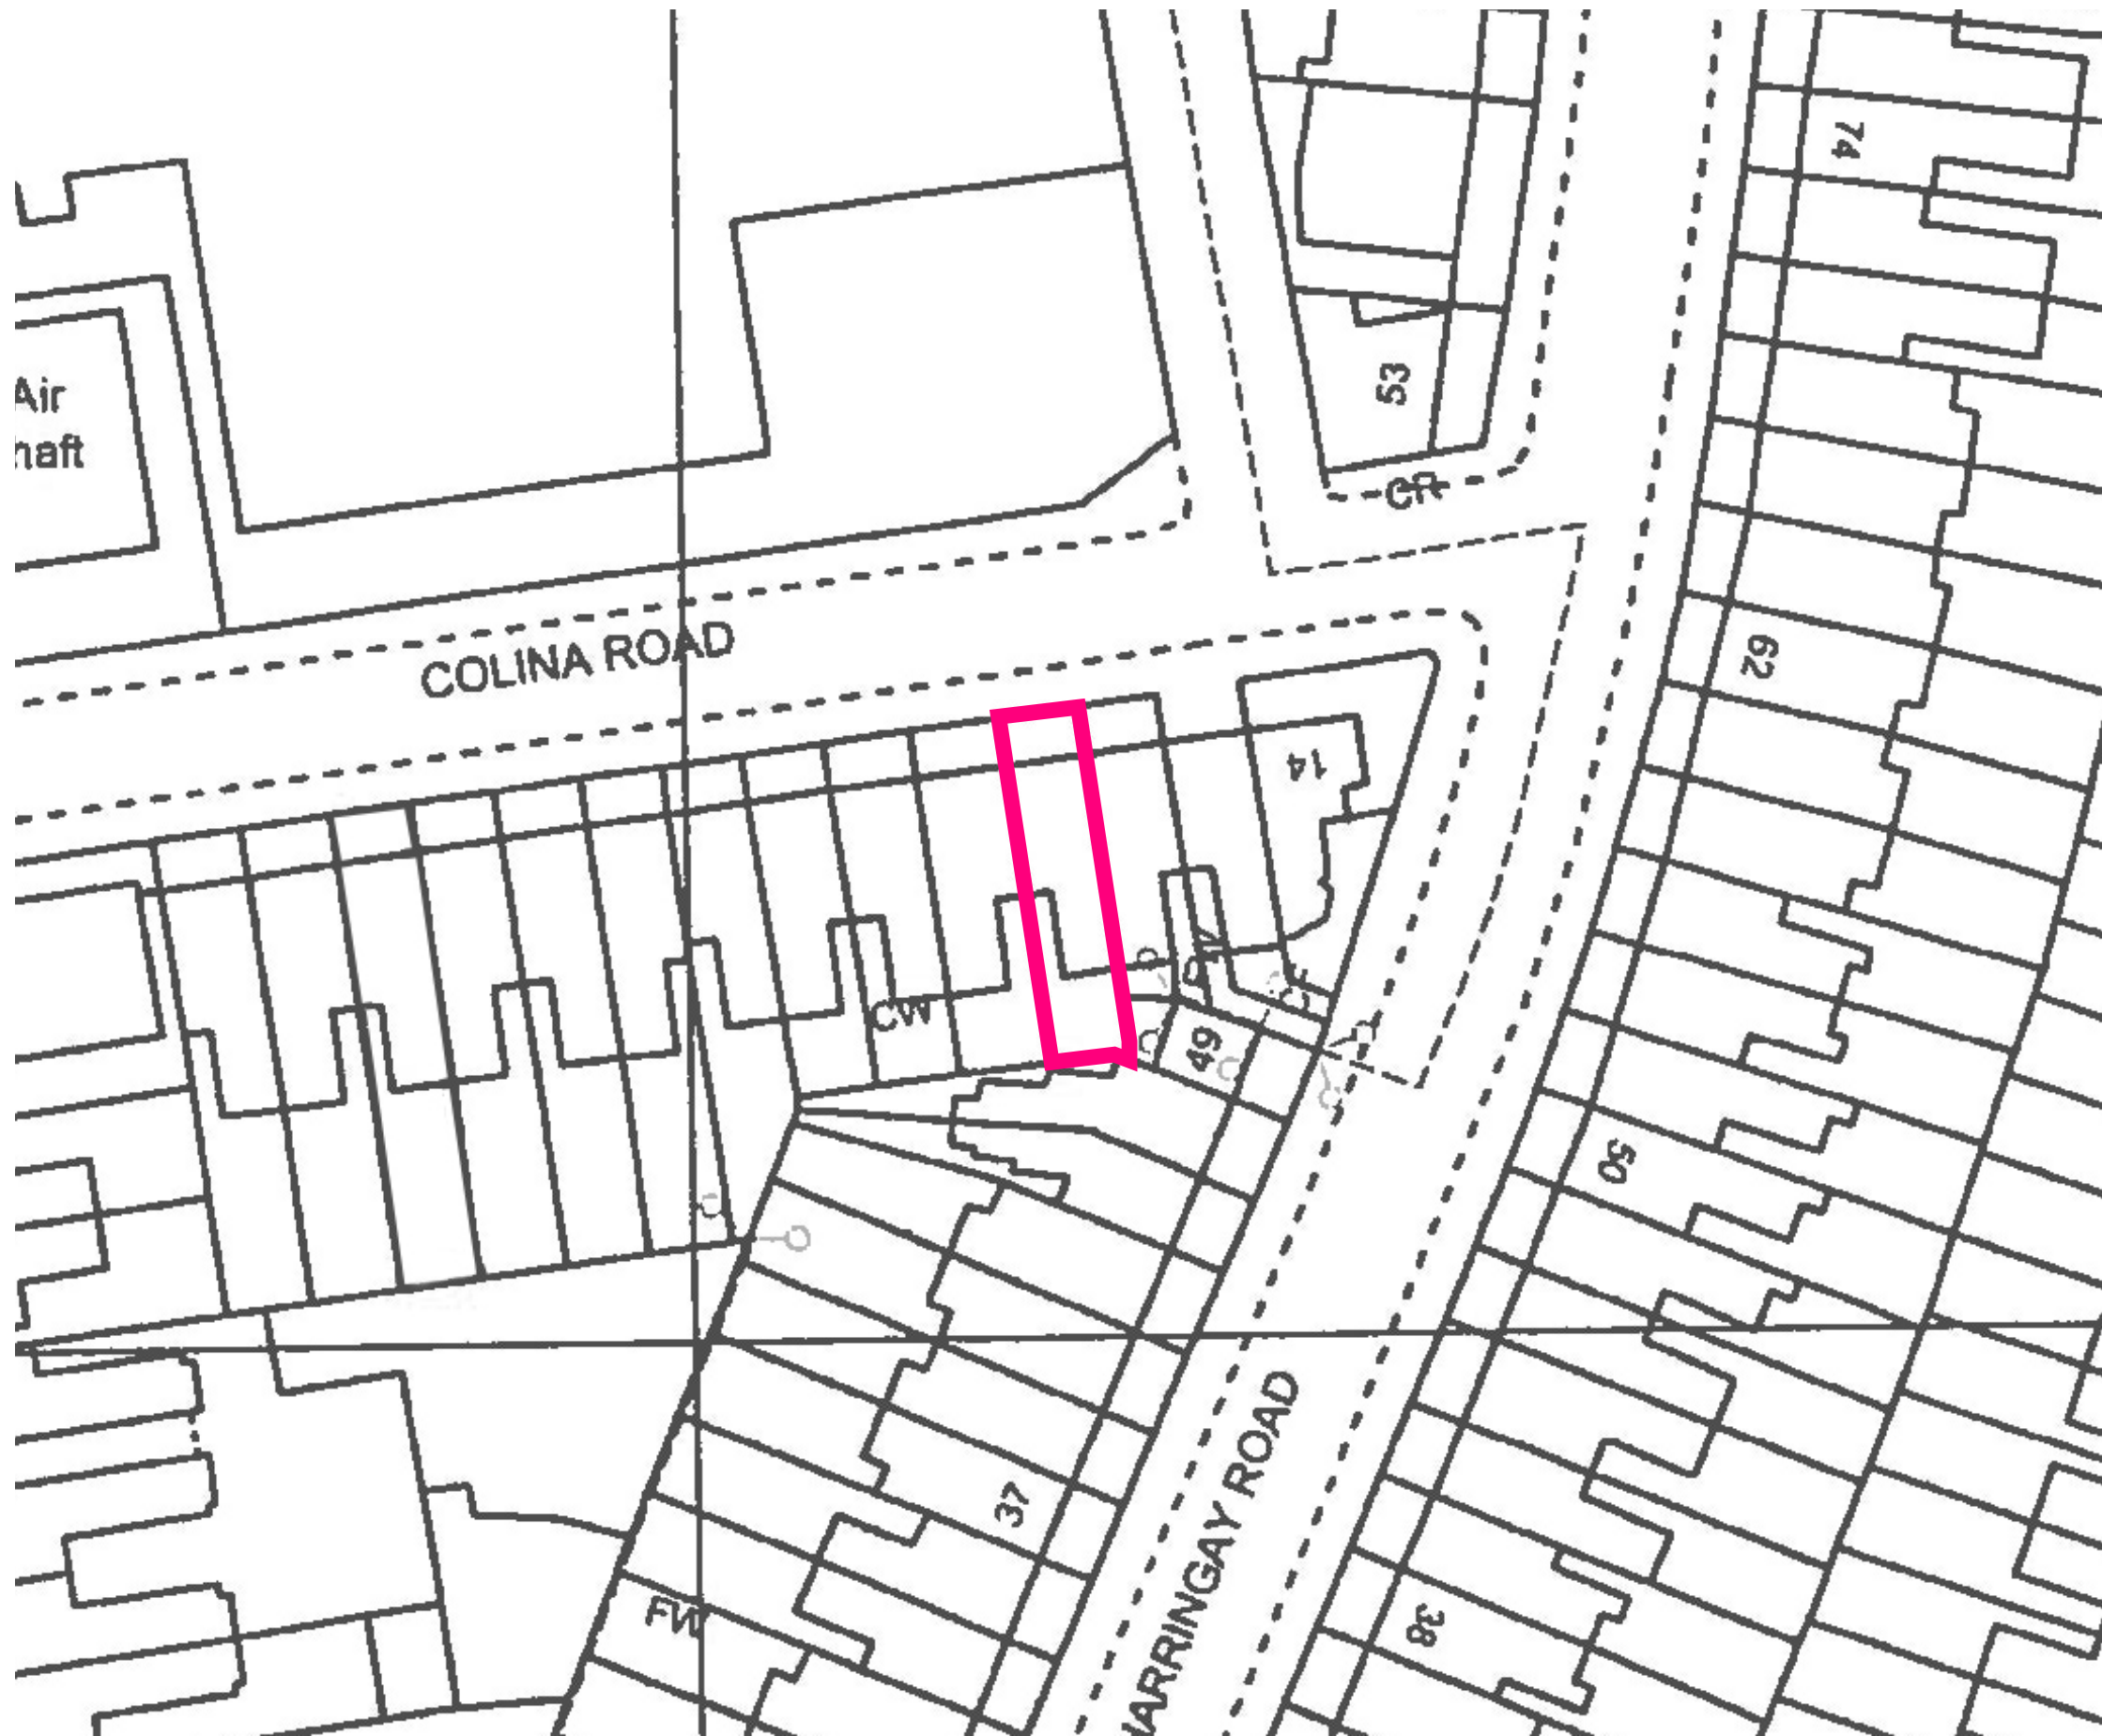

Scale 1:500 @A3

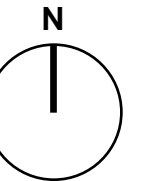

Architecture &
Interior Design

a. 1a Muswell Hill
London, N10 3TH
t. 0208 444 2070
w. crawfordpartnership.co.uk

Location Plan		SCALE:	1:500 @ A3	REV:
PROJECT:	11 Colina Road / Ground Floor Extension	CLIENT:	F Cummins	Updated:
DRAWING NO.:	2022-381/00	STATUS:	Planning	
DRAWN:	DM	CHECKED:	AC	
		DATE:	07 March 2023	

NOTES:
Report all errors or discrepancies to architect before proceeding with works. Boundary lines are based on input from Party Wall Surveyor and Client.

Do not scale from drawing. Figured dimensions to be worked to in all cases. We are not to be held responsible if this is deemed to be incorrect or changes are required at a later date as a result of inaccuracies with what is shown.
The contractor is responsible for checking dimensions, tolerances and references.
All structural information to be taken from the structural engineer's drawings. Drawings produced as instructed.