


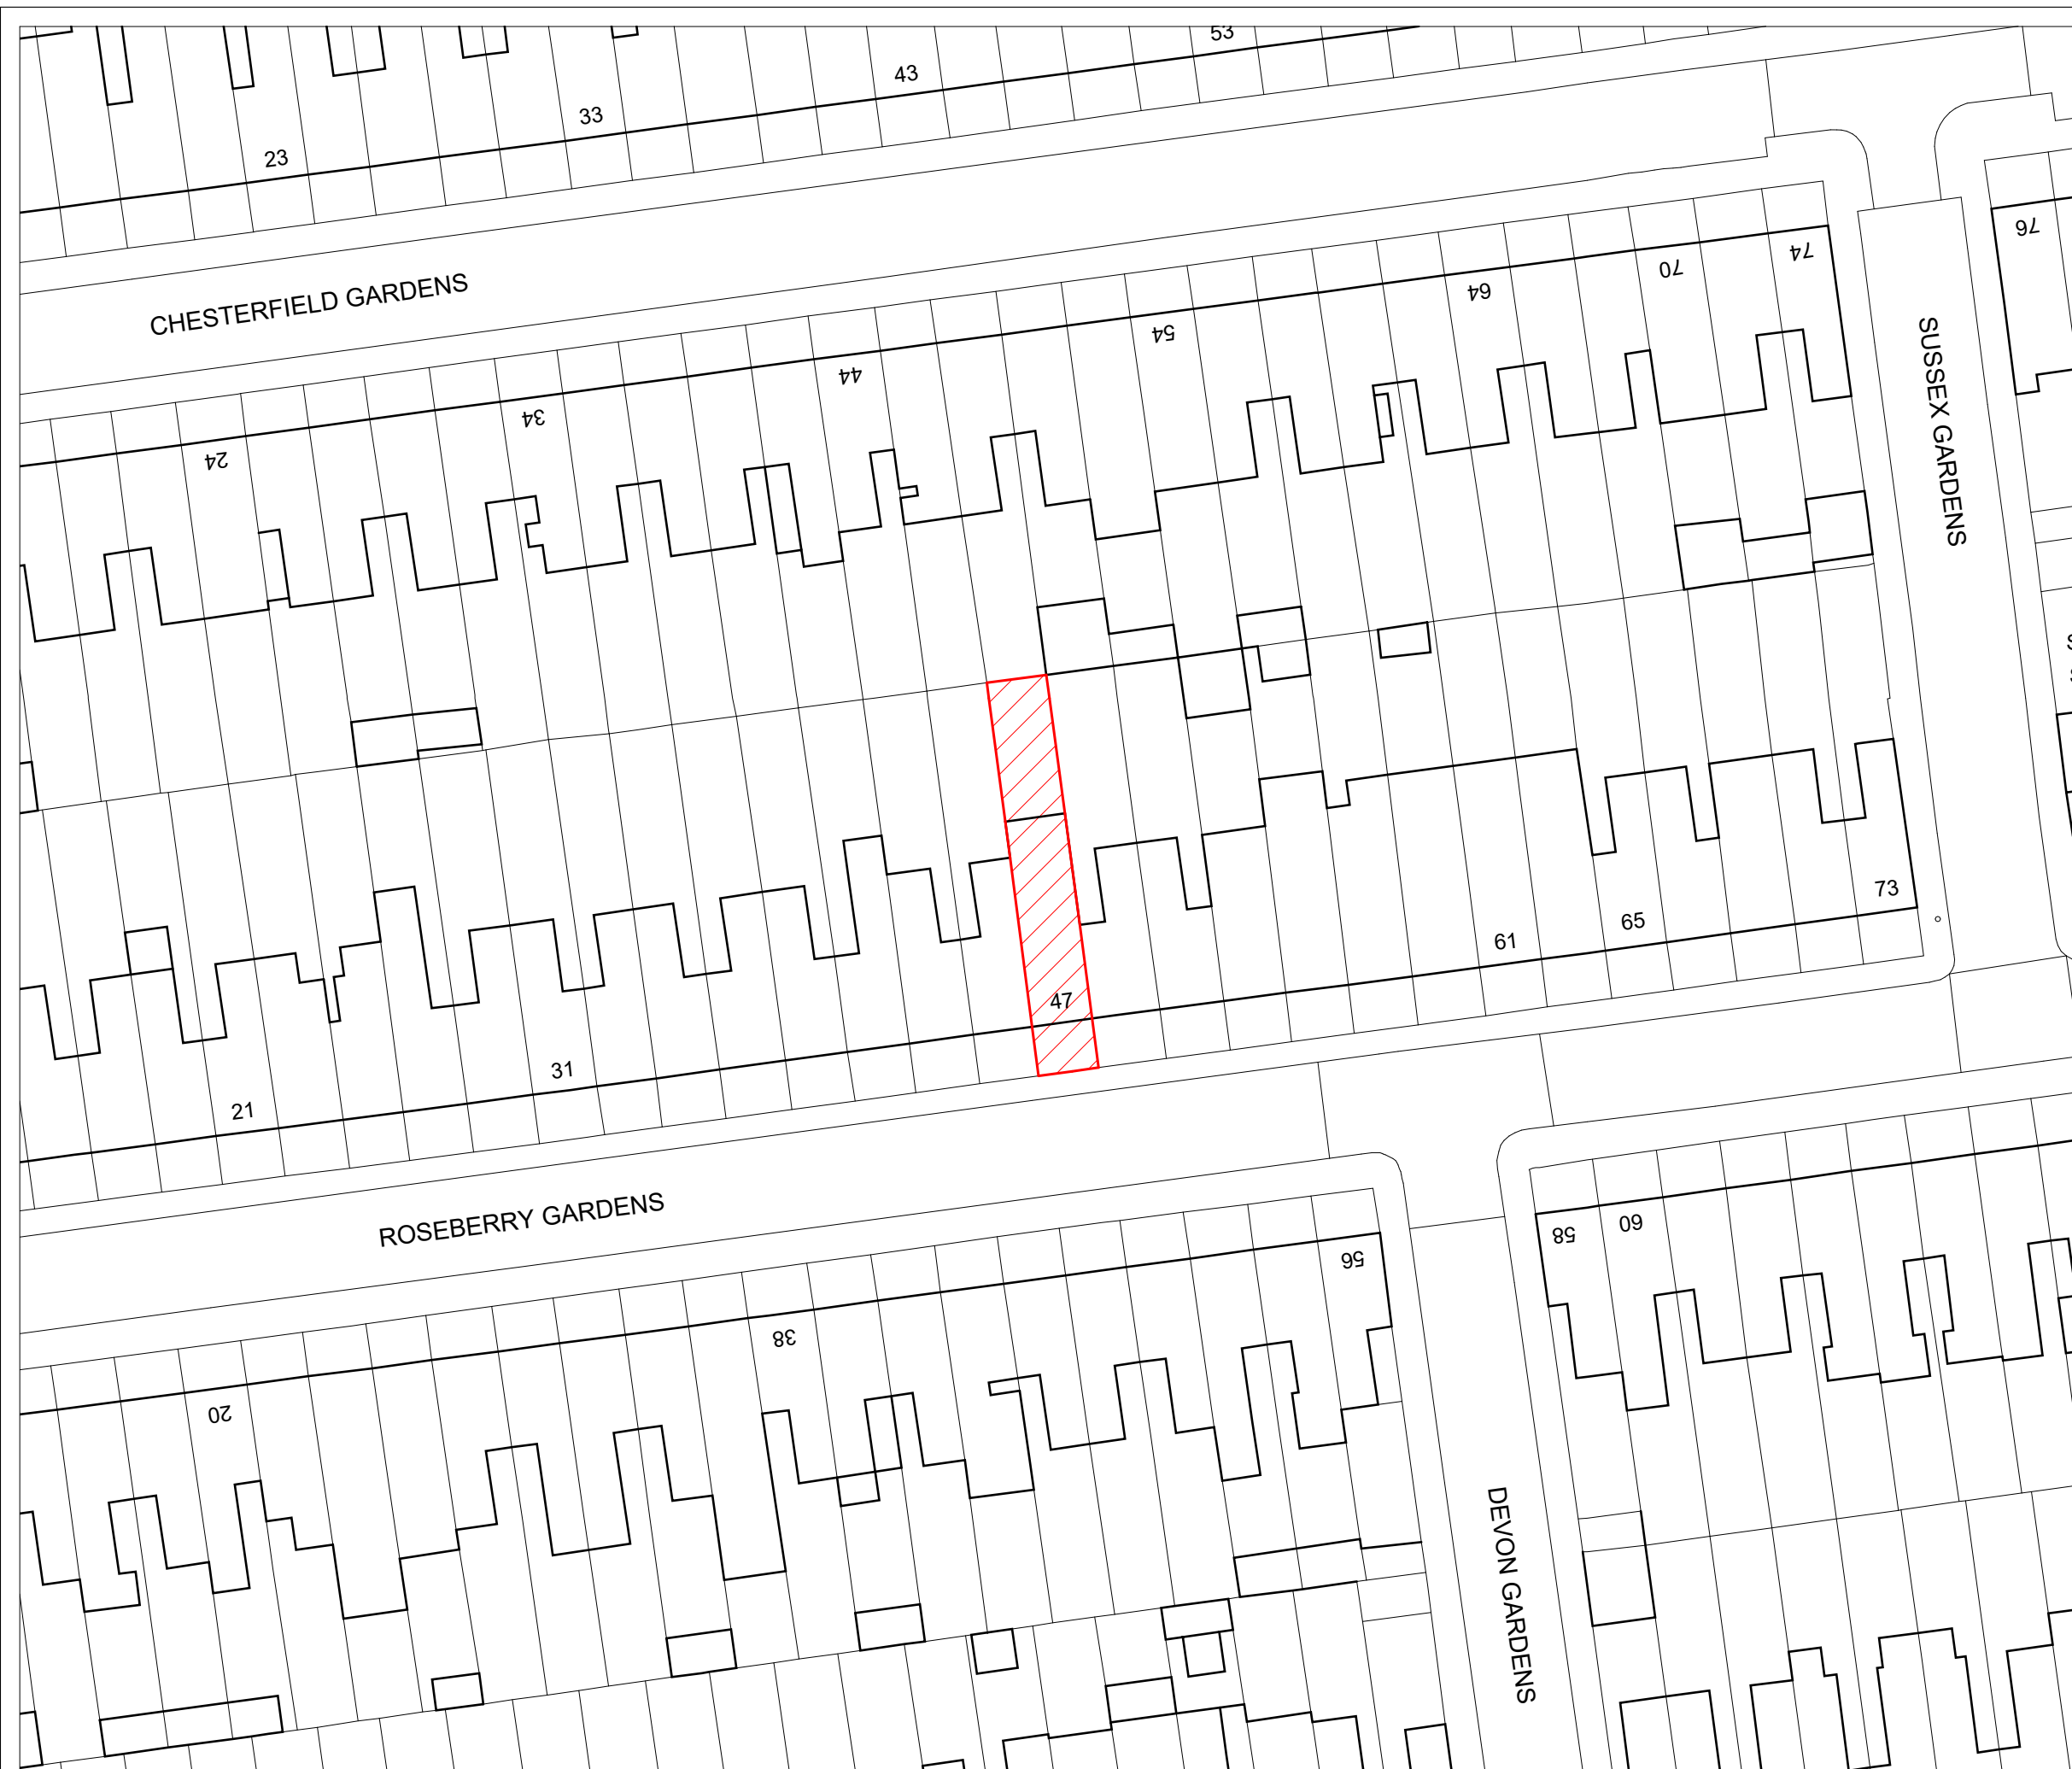

DO NOT SCALE


NOTES

TO BE READ IN CONJUNCTION WITH GA PLANS,
SECTIONS AND ELEVATIONS.

ALL WORKS TO BE CARRIED OUT IN ACCORDANCE
WITH CURRENT BUILDING REGULATIONS AND BRITISH
STANDARDS / RELEVANT CODES OF PRACTICE.

— PROPERTY BOUNDARY

PROPERTY EXTENTS

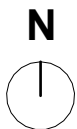

Scale 1:500

0 10000 25000

[illegible]

JOB	0000 47 Roseberry Gardens, N4 1JQ		
DRG	SITE LOCATION PLAN		
DRG No	0000-HTL-ZZ-00-DR-A-00500	REV	1
SCALE	1 : 500@A3	DATE	06/01/2024
DRAWN	Author	INSPECTED BY	NR
STATUS	S4 - PLANNING	STAGE	Stage 3