



DESIGN SQUARED
ARCHITECTS

Copyright in design and this drawing is the property of Resi and Design Squared.

Reproduction in whole or in part is forbidden without written sanction of Resi and Design Squared.

All dimensions to be cross-checked on site prior to completing a Building Regulations package, structural engineering, the party wall process and construction.

Print to scale (as actual size)

NOTES

Revision

Rev	Notes	Date
- A	Preliminary Issue Planning	25/10/2023 29/11/2023

KEY

	Boundary lines
	Proposed walls
	Existing walls
	Existing removed
	Proposed rooflight
	Proposed beam
	Proposed drainage
	1.8m head height
	1.5m head height

JOB TITLE

Proposed hip to gable loft conversion, complete with dormer and all associated works at 17 Rectory Gardens, London N8 7PJ

STATUS

Planning

DRAWING TITLE

Existing Block Plan

CLIENT

Ruth Eaton

SCALE

1:200 at A3

DRAWN

HD



DATE

Nov 2023

CHECKED

NS

DRAWING NO. 170731 - 02 - 401

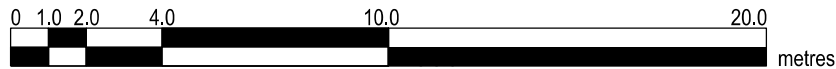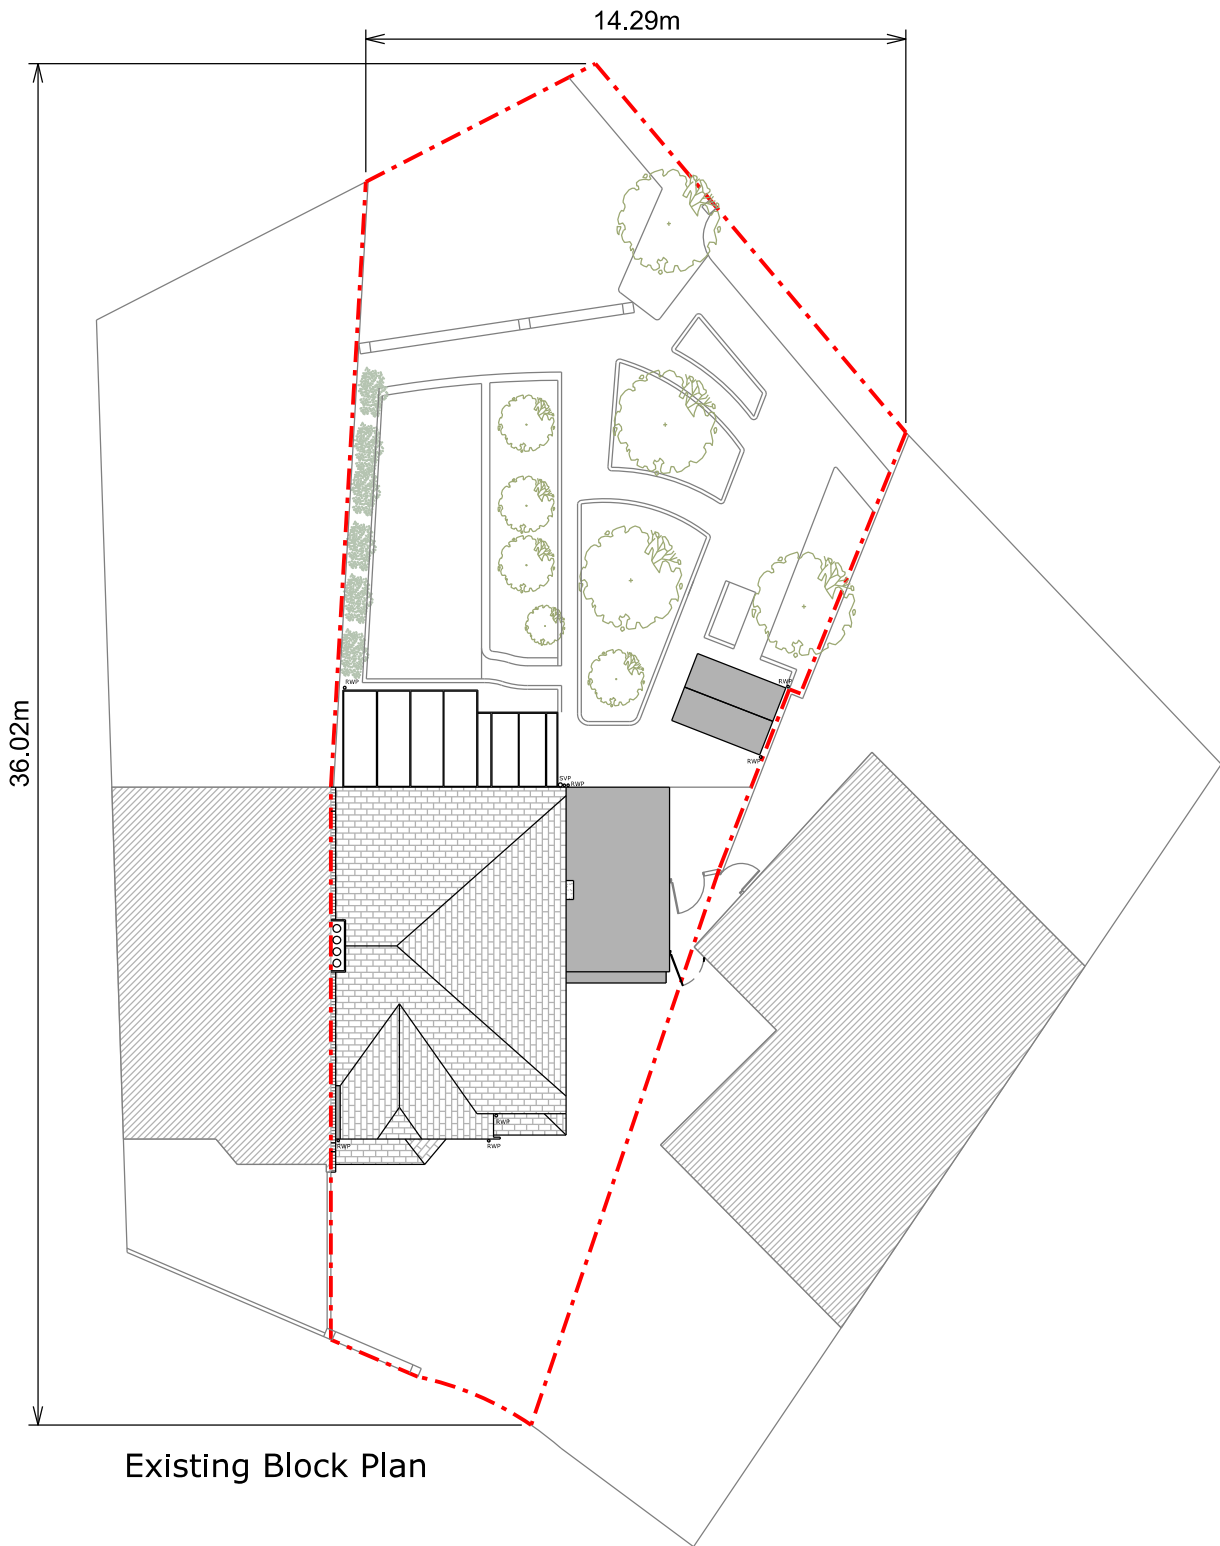

Copyright in design and this drawing is the property of Resi and Design Squared.

Reproduction in whole or in part is forbidden without written sanction of Resi and Design Squared.

All dimensions to be cross-checked on site prior to completing a Building Regulations package, structural engineering, the party wall process and construction.

Print to scale (as actual size)

NOTES

Revision

Rev	Notes	Date
-	Preliminary Issue	02/11/2023
A	Proposed Design	08/11/2023
B	Proposed Design	14/11/2023
C	Planning	29/11/2023

KEY

	Boundary lines
	Proposed walls
	Existing walls
	Existing removed
	Proposed rooflight
	Proposed beam
	Proposed drainage
	1.8m head height
	1.5m head height

JOB TITLE

Proposed hip to gable loft conversion, complete with dormer and all associated works at 17 Rectory Gardens, London N8 7PJ

STATUS

Planning

DRAWING TITLE

Proposed Block Plan

CLIENT

Ruth Eaton

SCALE

1:200 at A3

DRAWN

CZ


DATE

Nov 2023

CHECKED

NS

DRAWING NO. 170731 - 02 - 402

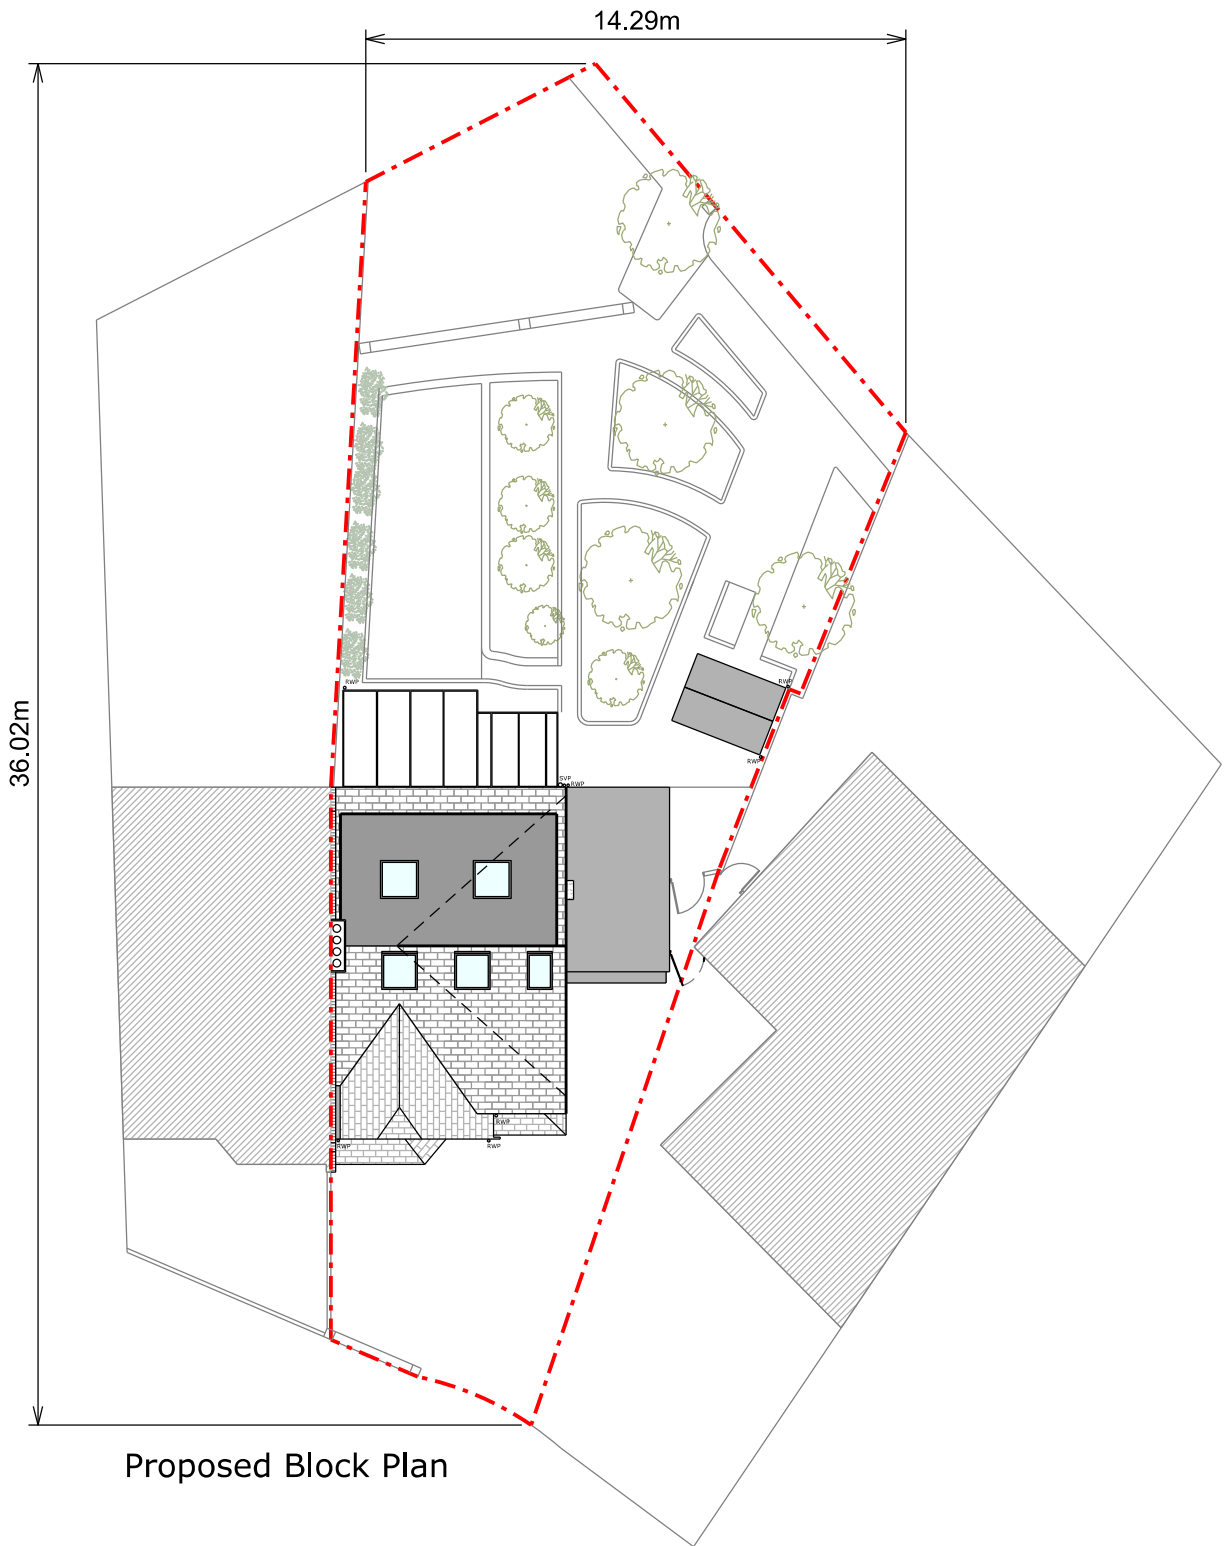

Proposed Block Plan

