


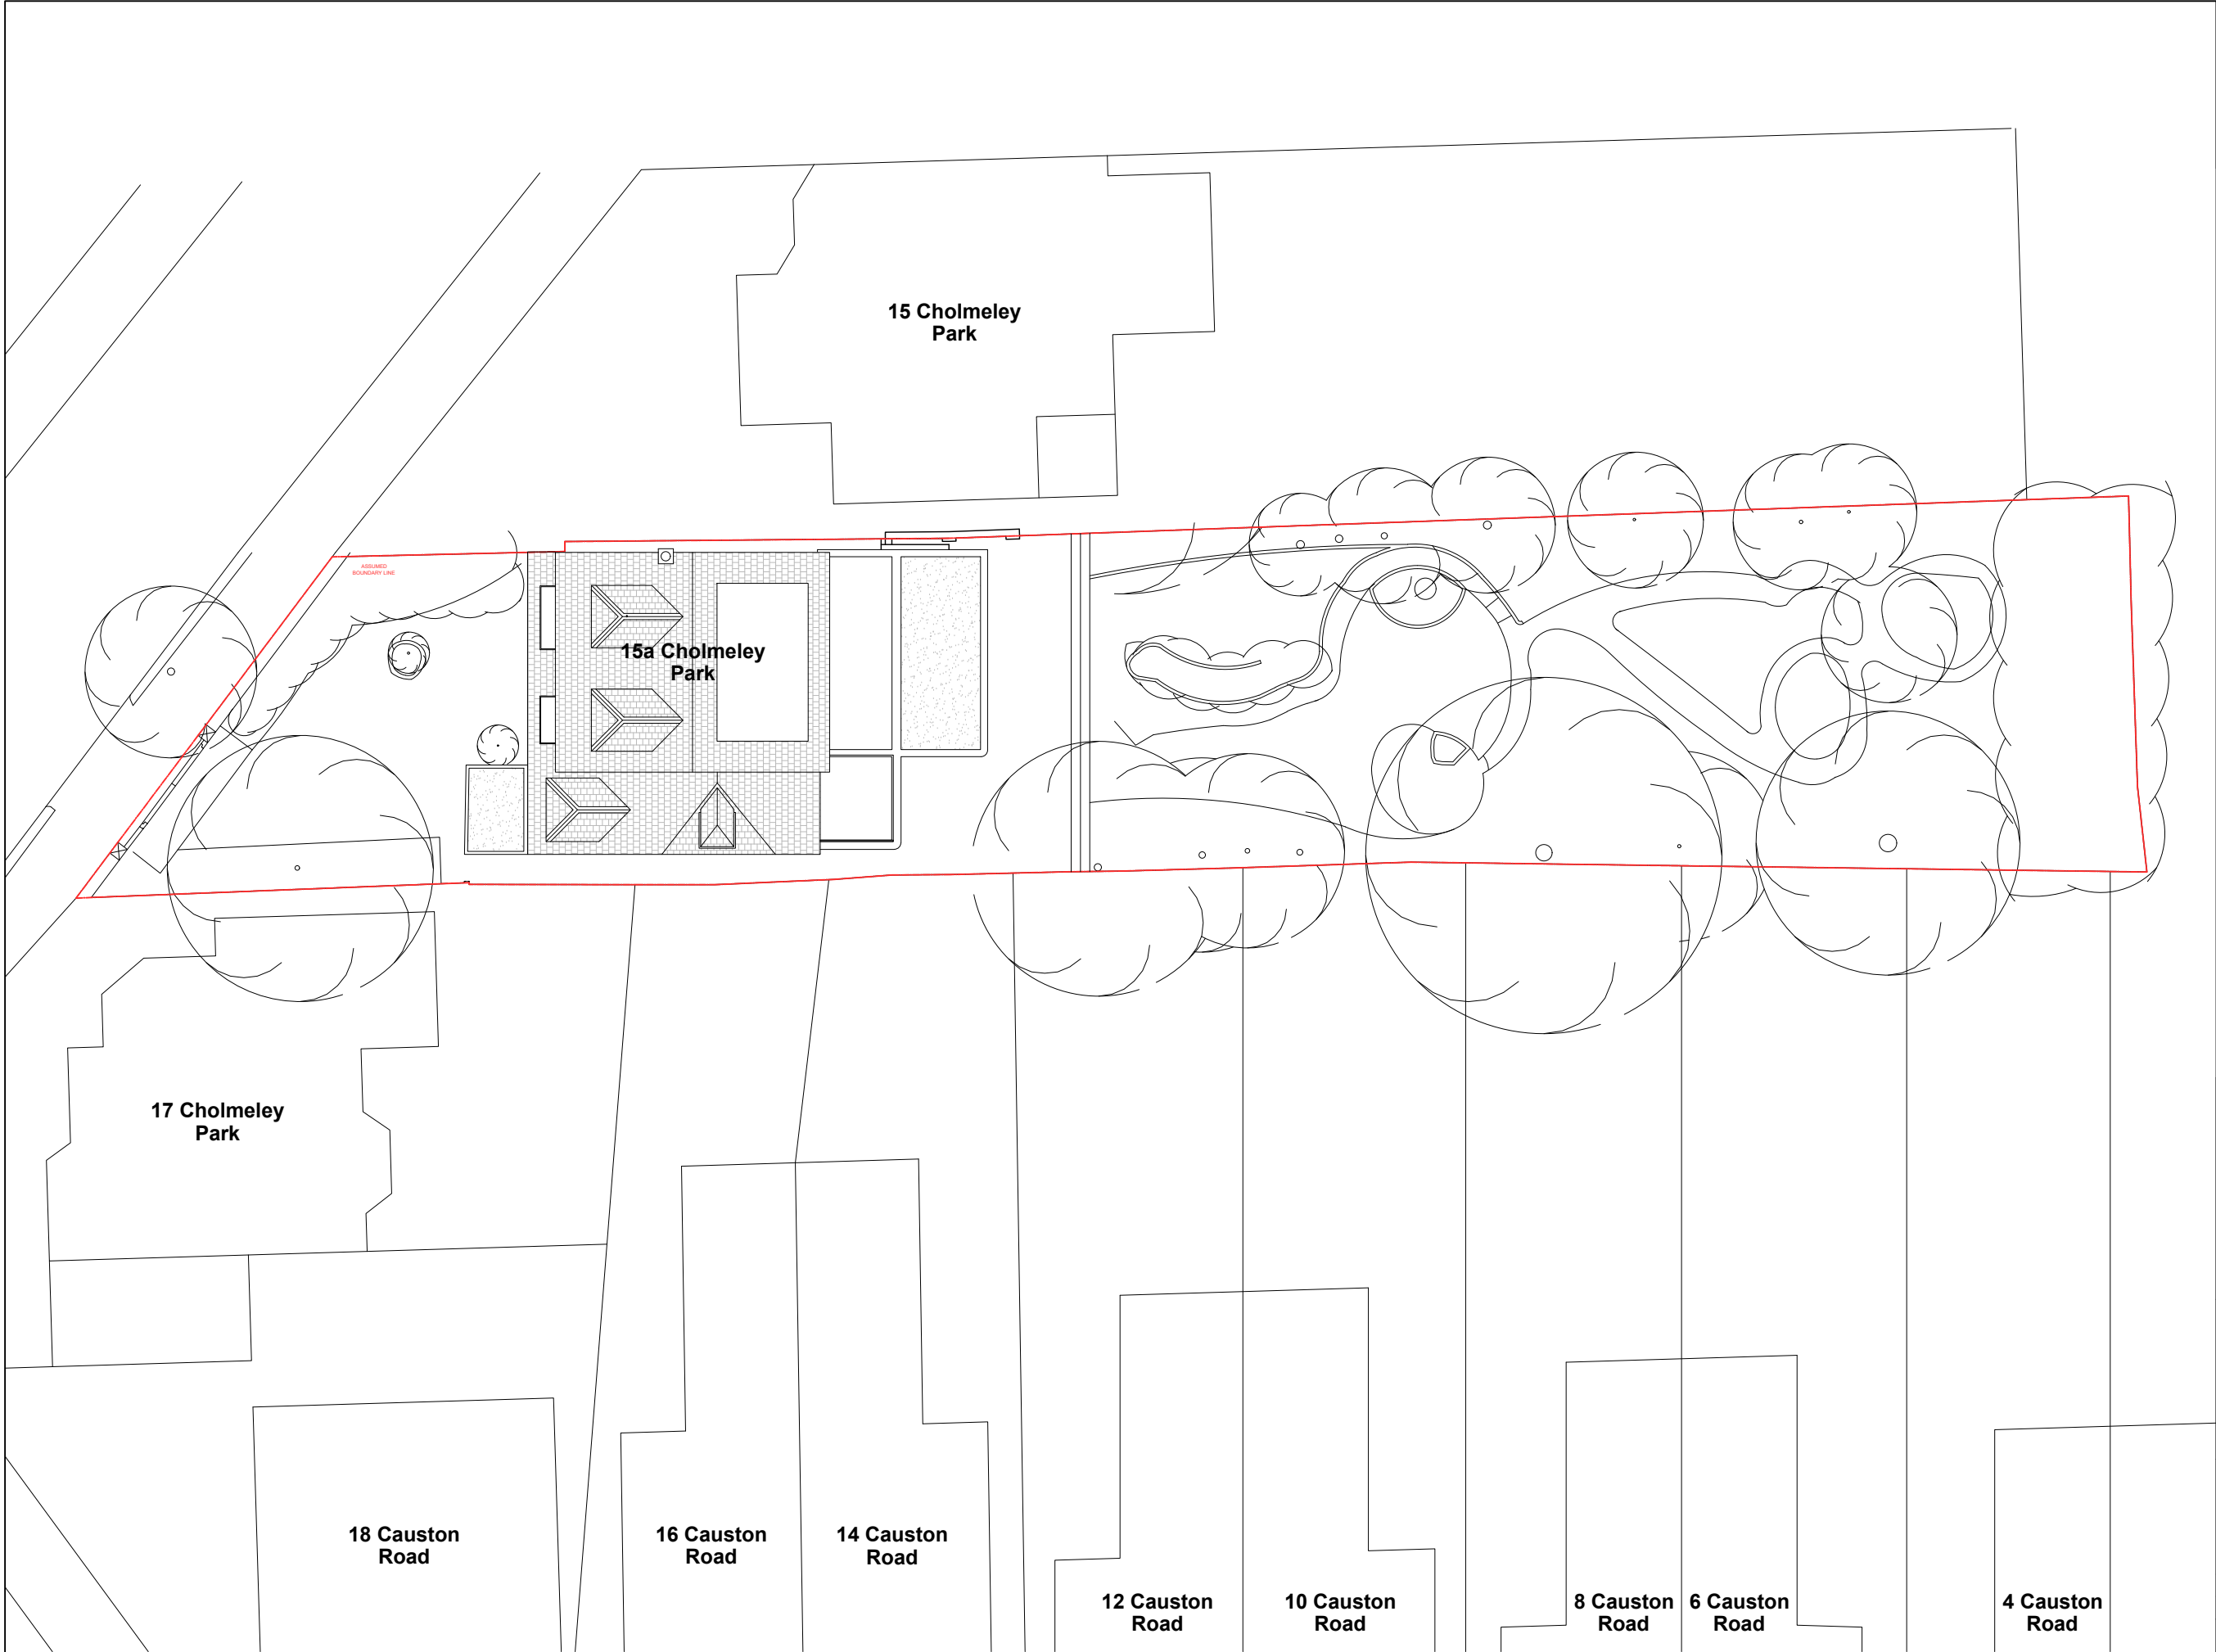

NOTES


Do not scale from drawing

All measurements given are indicative, on site dimensions must be determined prior to the purchase or manufacture of any components

All discrepancies between indicative dimensions given and those measured on site to be brought to architects attention



- Revision:
- A: 30/11/2023**
- Width of rear dormer roof extension reduced, set-in at sides increased.
 - Extent of enlargement of existing side extension roof reduced, front-to-back dormer consolidated into single reduced-size side-facing.
 - Windows in garage conversion changed to timber-framed.
- B: 19/12/2023**
- Side window split into two. To remain obscure glazed.
- C: 09/01/2024**
- Side dormer window labeled as fixed and obscure glazed.
 - 1.7m obscure glazed privacy screen added to terrace.

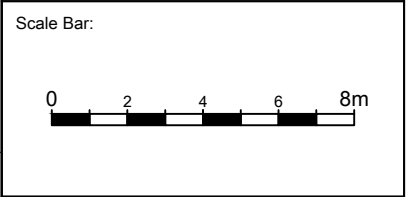

STUDIO 30 ARCHITECTS
38 St Donatt's Road
London SE 14 6NR
m: 07701061109
e: info@studio30architects.co.uk

Client: **Yuliana Mahler**


Project: **15a Cholmeley Park, N6 5ET**

Title:
Proposed Site Plan


Date: **January 2024** | Scale: **1:200 @ A3**

Status: **PLANNING**

15aCP-PL-P-001 | Rev: **C**

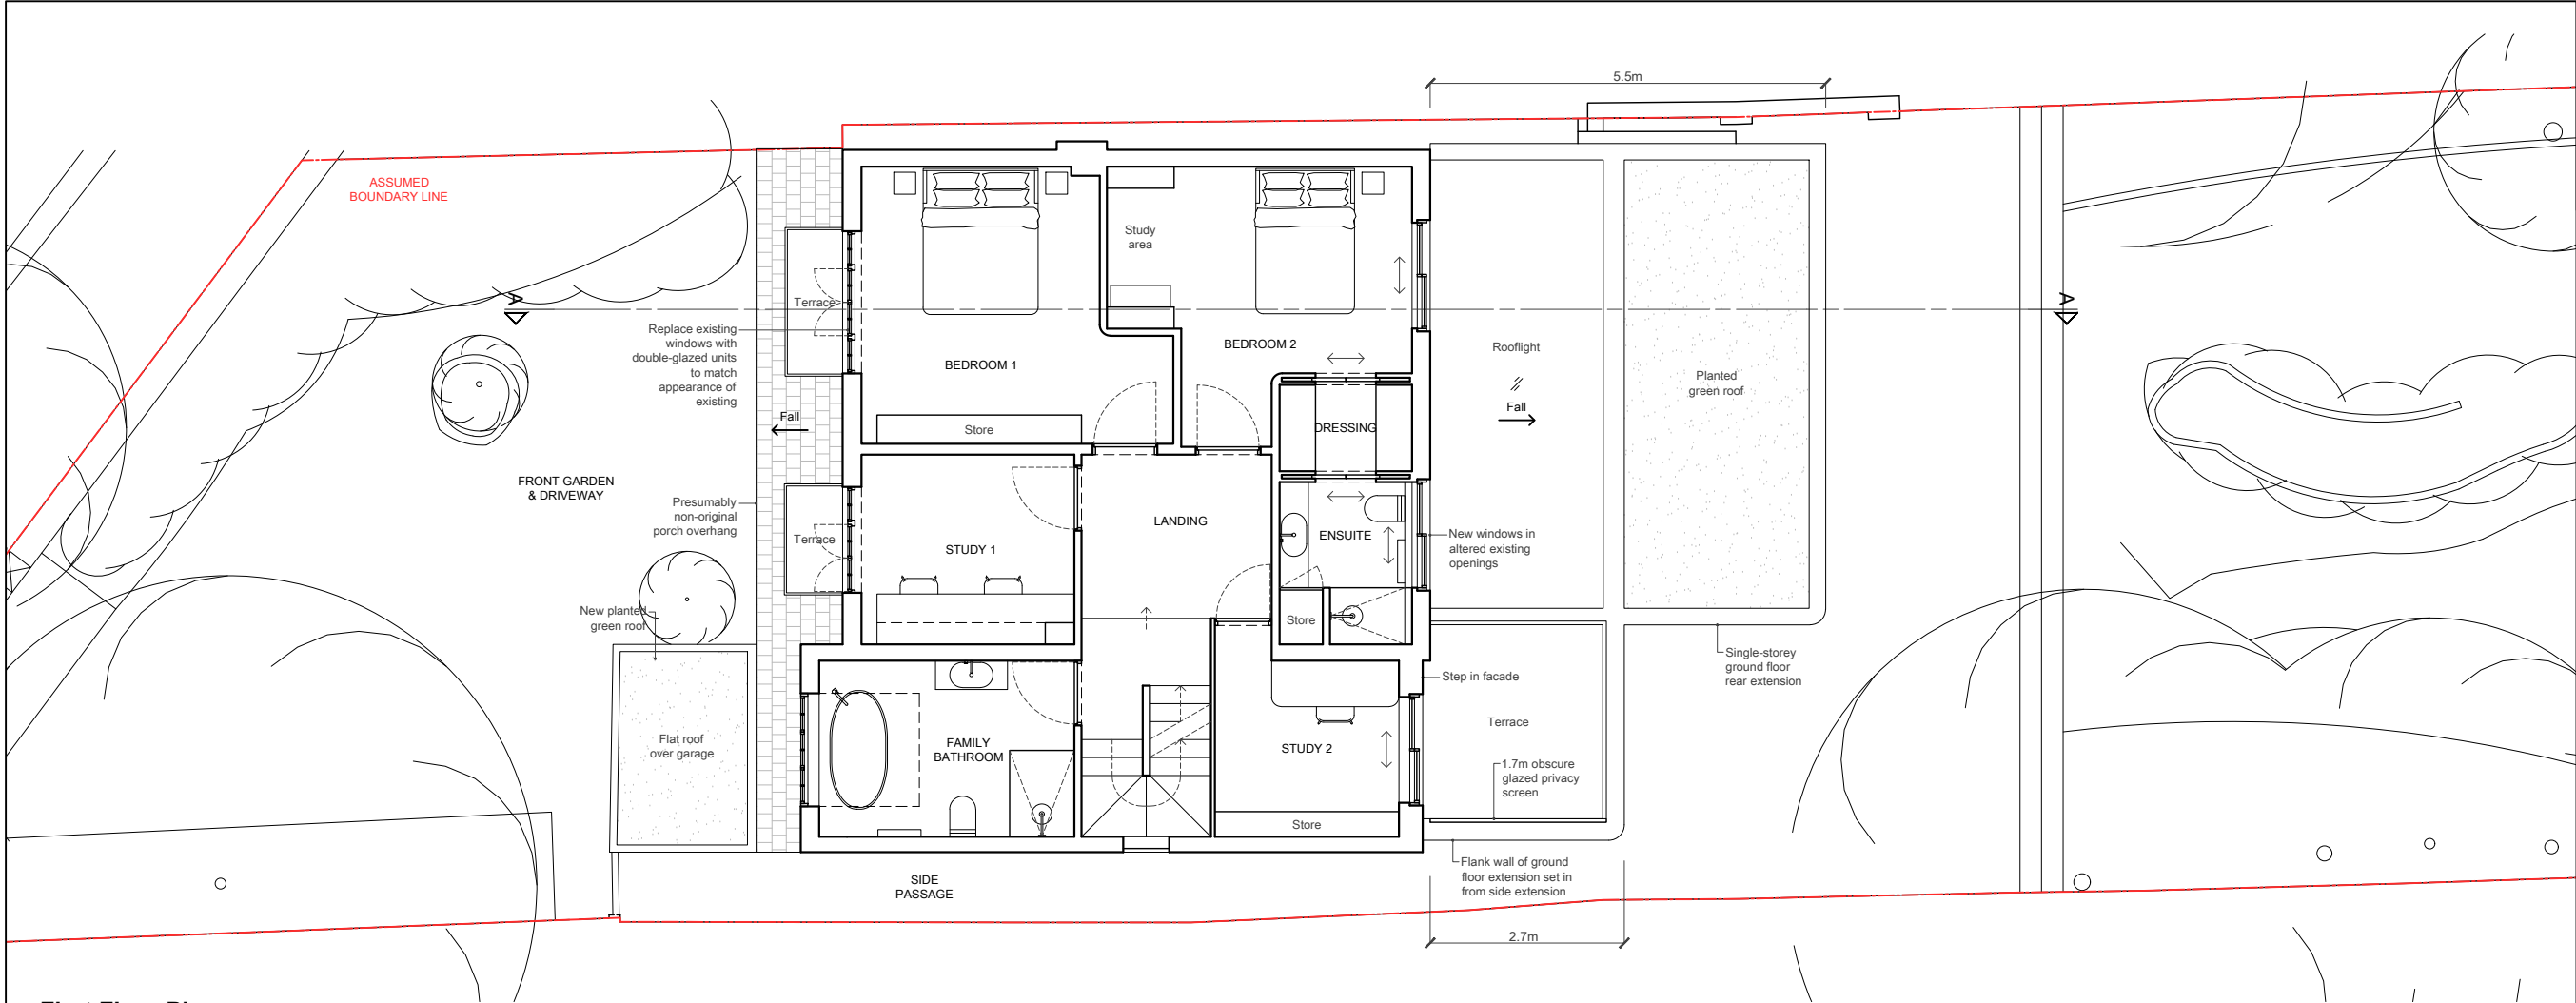

First Floor Plan

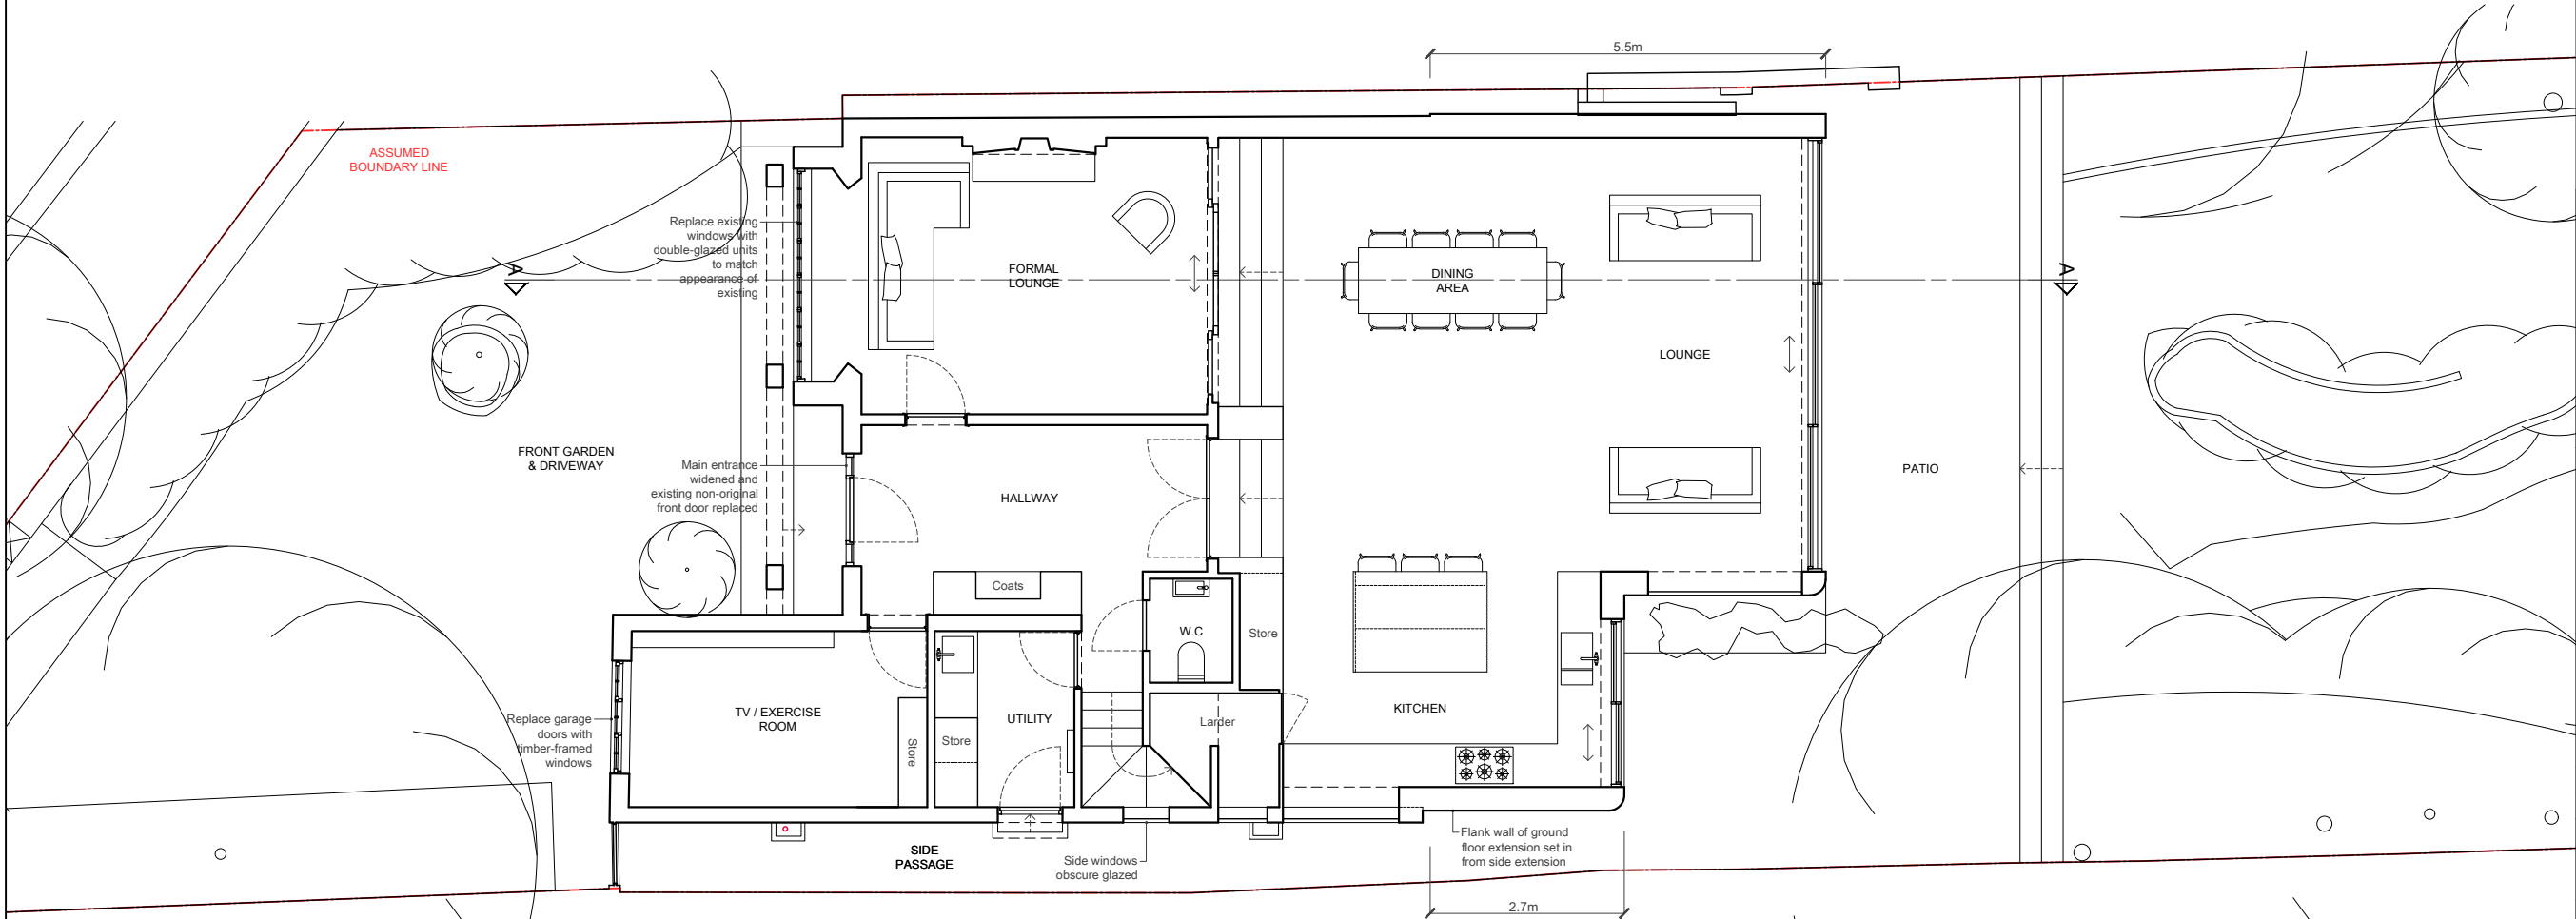

Ground Floor Plan

NOTES

Do not scale from drawing

All measurements given are indicative, on site dimensions must be determined prior to the purchase or manufacture of any components

All discrepancies between indicative dimensions given and those measured on site to be brought to architects attention

Levels taken from survey measured and supplied by others.

Revision:

A: 30/11/2023

- Width of rear dormer roof extension reduced, set-in at sides increased.
- Extent of enlargement of existing side extension roof reduced, front-to-back dormer consolidated into single reduced-size side-facing.
- Windows in garage conversion changed to timber-framed.

B: 19/12/2023

- Side window split into two. To remain obscure glazed.

C: 09/01/2024

- Side dormer window labeled as fixed and obscure glazed.
- 1.7m obscure glazed privacy screen added to terrace.

Scale Bar:

0 1 2 3 4m

STUDIO 30 ARCHITECTS
 38 St Donatt's Road
 London SE 14 6NR
 m: 07701061109
 e: info@studio30architects.co.uk

Client: **Yuliana Mahler**


Project: **15a Cholmeley Park, N6 5ET**

Title:
Proposed Drawings 01


Date: **January 2024** Scale: **1:100 @ A3**

Status: **PLANNING**

15aCP-PL-P-101 Rev: **C**

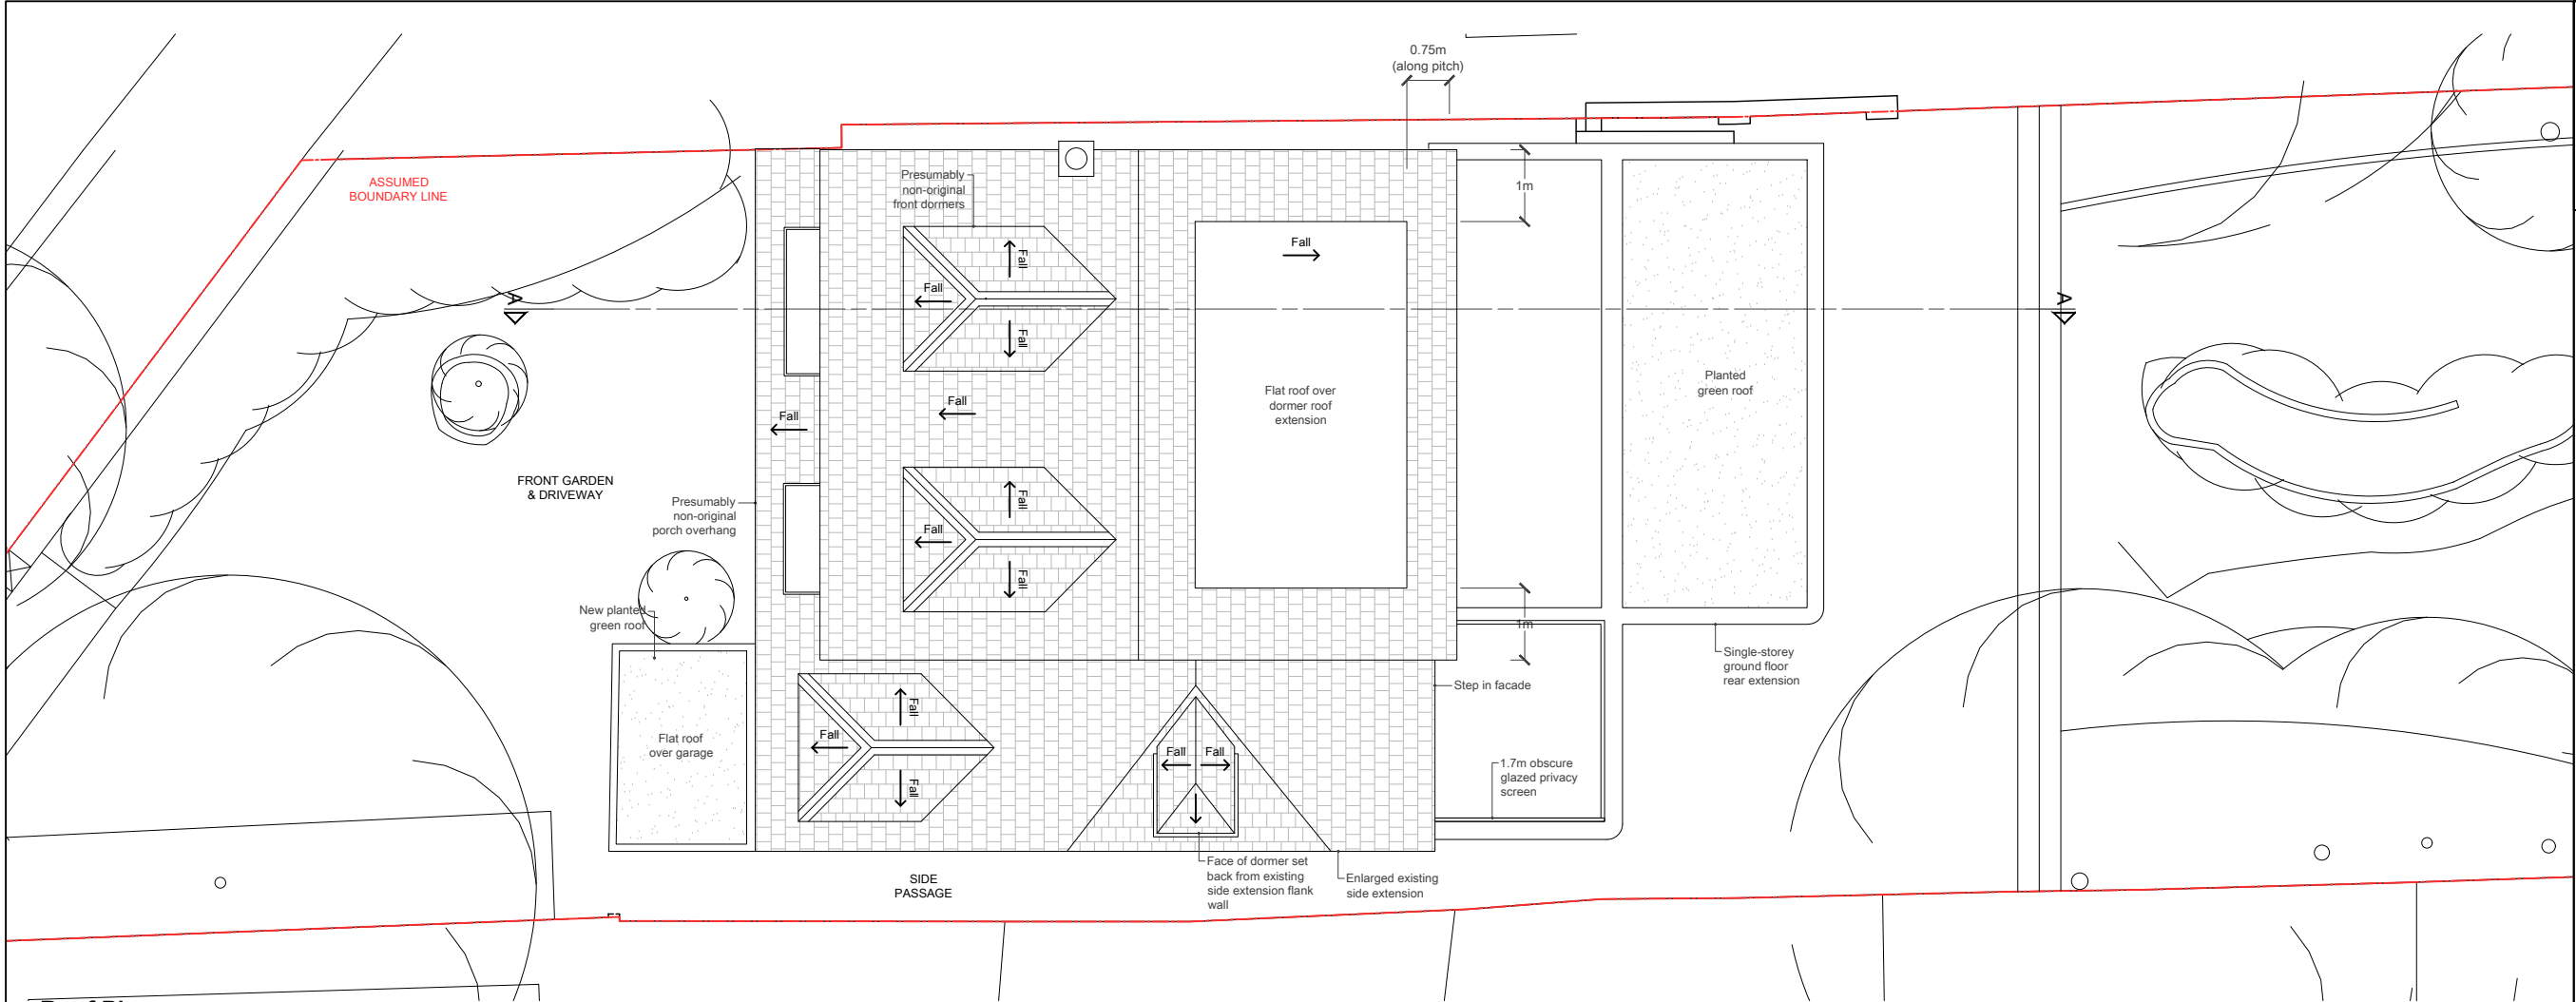

Roof Plan

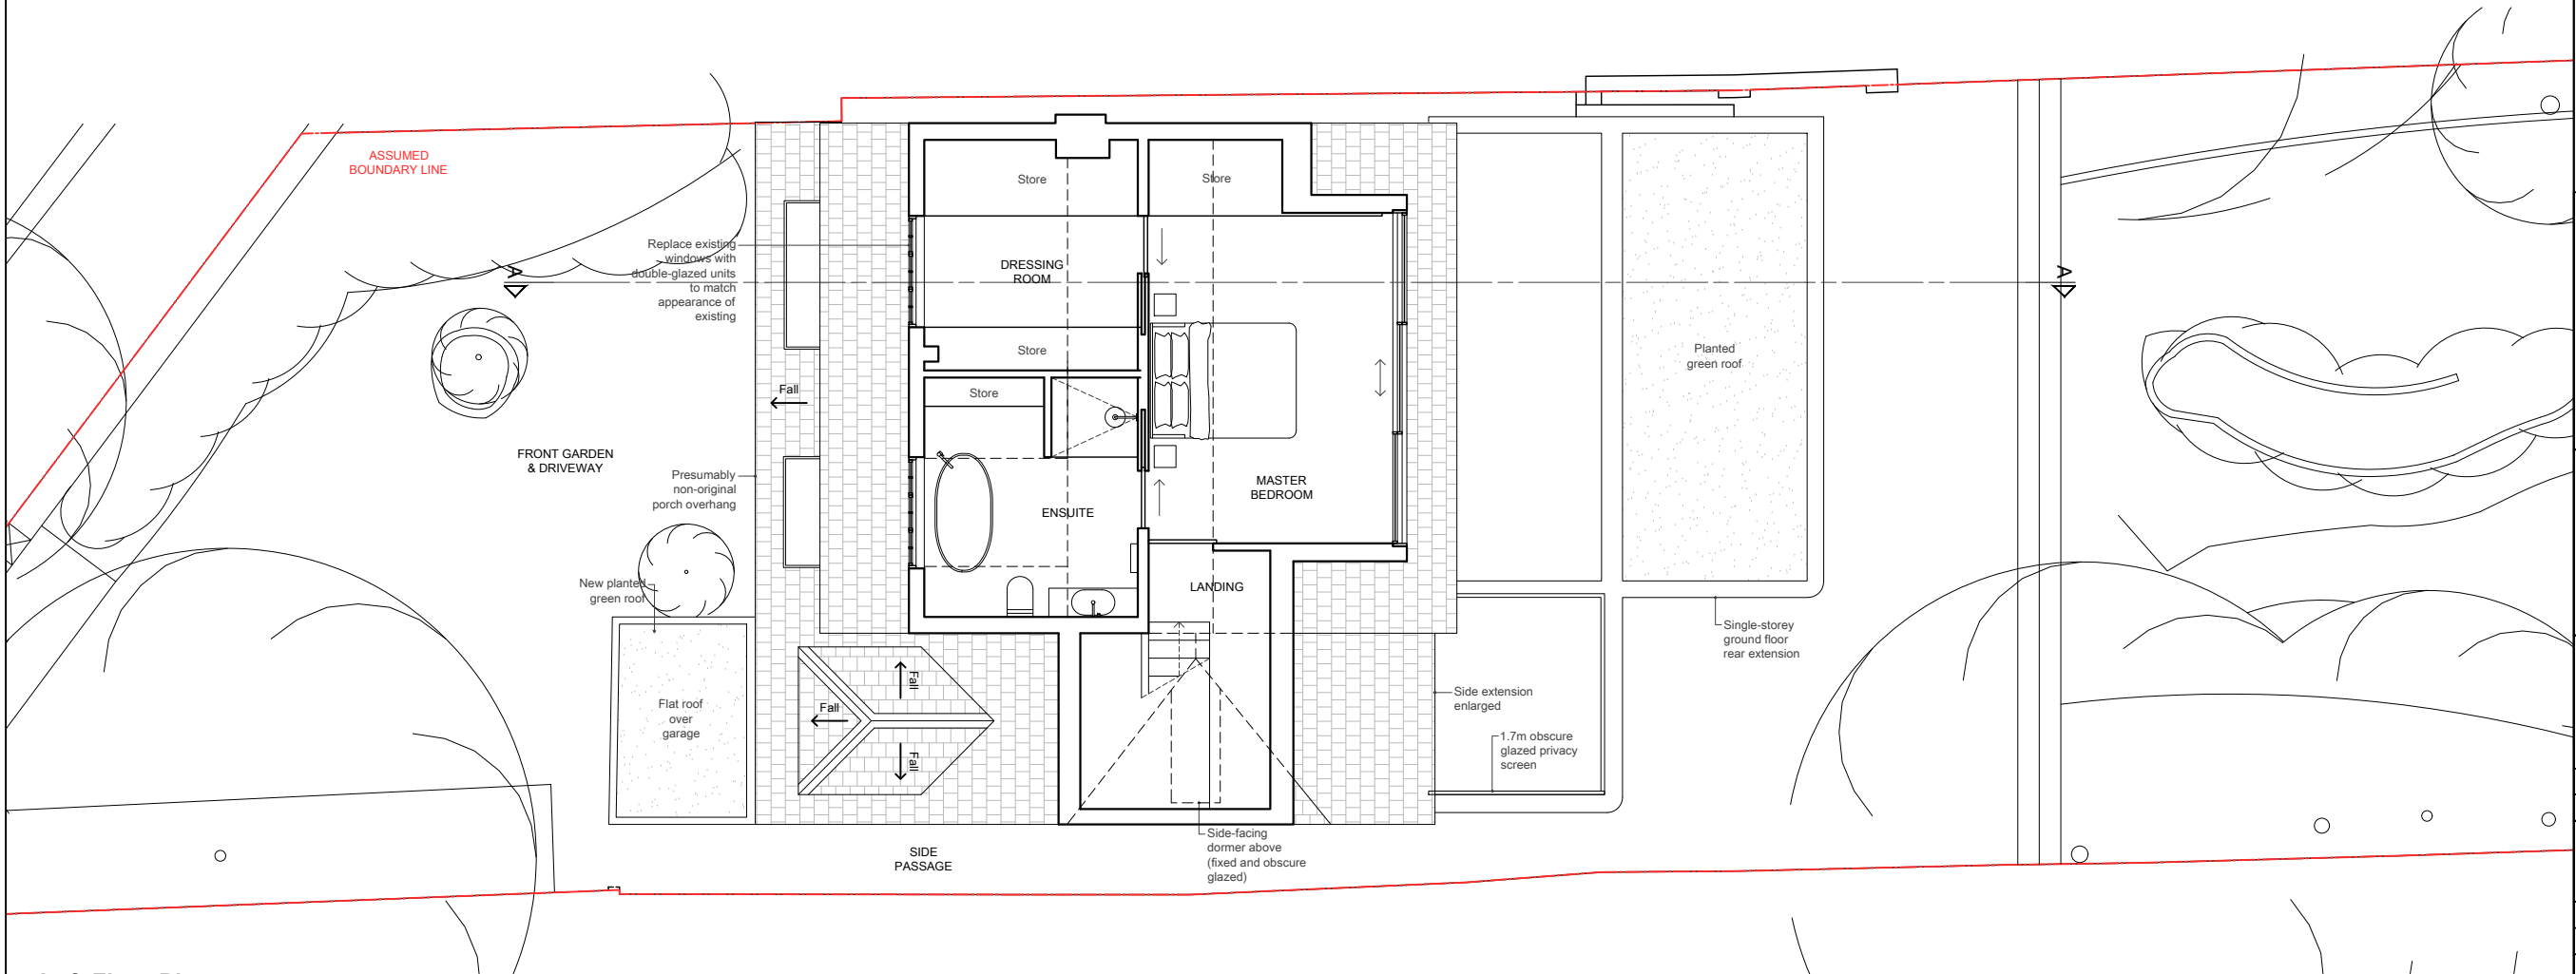

Loft Floor Plan

NOTES

Do not scale from drawing

All measurements given are indicative, on site dimensions must be determined prior to the purchase or manufacture of any components

All discrepancies between indicative dimensions given and those measured on site to be brought to architects attention

Levels taken from survey measured and supplied by others.



Revision:

A: 30/11/2023

- Width of rear dormer roof extension reduced, set-in at sides increased.
- Extent of enlargement of existing side extension roof reduced, front-to-back dormer consolidated into single reduced-size side-facing.
- Windows in garage conversion changed to timber-framed.

B: 19/12/2023

- Side window split into two. To remain obscure glazed.

C: 09/01/2024

- Side dormer window labeled as fixed and obscure glazed.
- 1.7m obscure glazed privacy screen added to terrace.

Scale Bar:

0 1 2 3 4m

STUDIO 30 ARCHITECTS
38 St Donatt's Road
London SE 14 6NR
m: 07701061109
e: info@studio30architects.co.uk

Client: **Yuliana Mahler**
Project: **15a Cholmeley Park, N6 5ET**

Title:
Proposed Drawings 02

Date: **January 2024** Scale: **1:100 @ A3**
Status: **PLANNING**

15aCP-PL-P-102 Rev: **C**



◀



15a Cholmeley Park

✓

Levels taken from survey measured and supplied by others.

A horizontal beam of length 4m is shown, divided into four equal segments of 1m each. The segments are labeled 0, 1, 2, 3, and 4m at the ends.

15aCP-PL-P-103

Rev: C



Front Elevation

15 Cholmeley Park
(Drawn indicatively)



15a Cholmeley Park



17 Cholmeley Park
(Drawn indicatively)

NOTES

Do not scale from drawing

All measurements given are indicative, on site dimensions must be determined prior to the purchase or manufacture of any components

All discrepancies between indicative dimensions given and those measured on site to be brought to architects attention

Levels taken from survey measured and supplied by others.

Revision:

A: 30/11/2023


- Width of rear dormer roof extension reduced, set-in at sides increased.
- Extent of enlargement of existing side extension roof reduced, front-to-back dormer consolidated into single reduced-size side-facing.
- Windows in garage conversion changed to timber-framed.

B: 19/12/2023

- Side window split into two. To remain obscure glazed.

C: 09/01/2024

- Side dormer window labeled as fixed and obscure glazed.
- 1.7m obscure glazed privacy screen added to terrace.

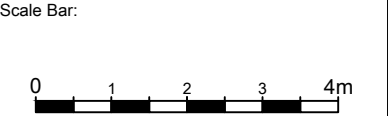


STUDIO 30 ARCHITECTS
38 St Donatt's Road
London SE 14 6NR
m: 07701061109
e: info@studio30architects.co.uk

Client: **Yuliana Mahler**
Project: **15a Cholmeley Park, N6 5ET**

Title:
Proposed Drawings 04

Date: **January 2024** | Scale: **1:100 @ A3**
Status: **PLANNING**

15aCP-PL-P-104 | Rev: **C**

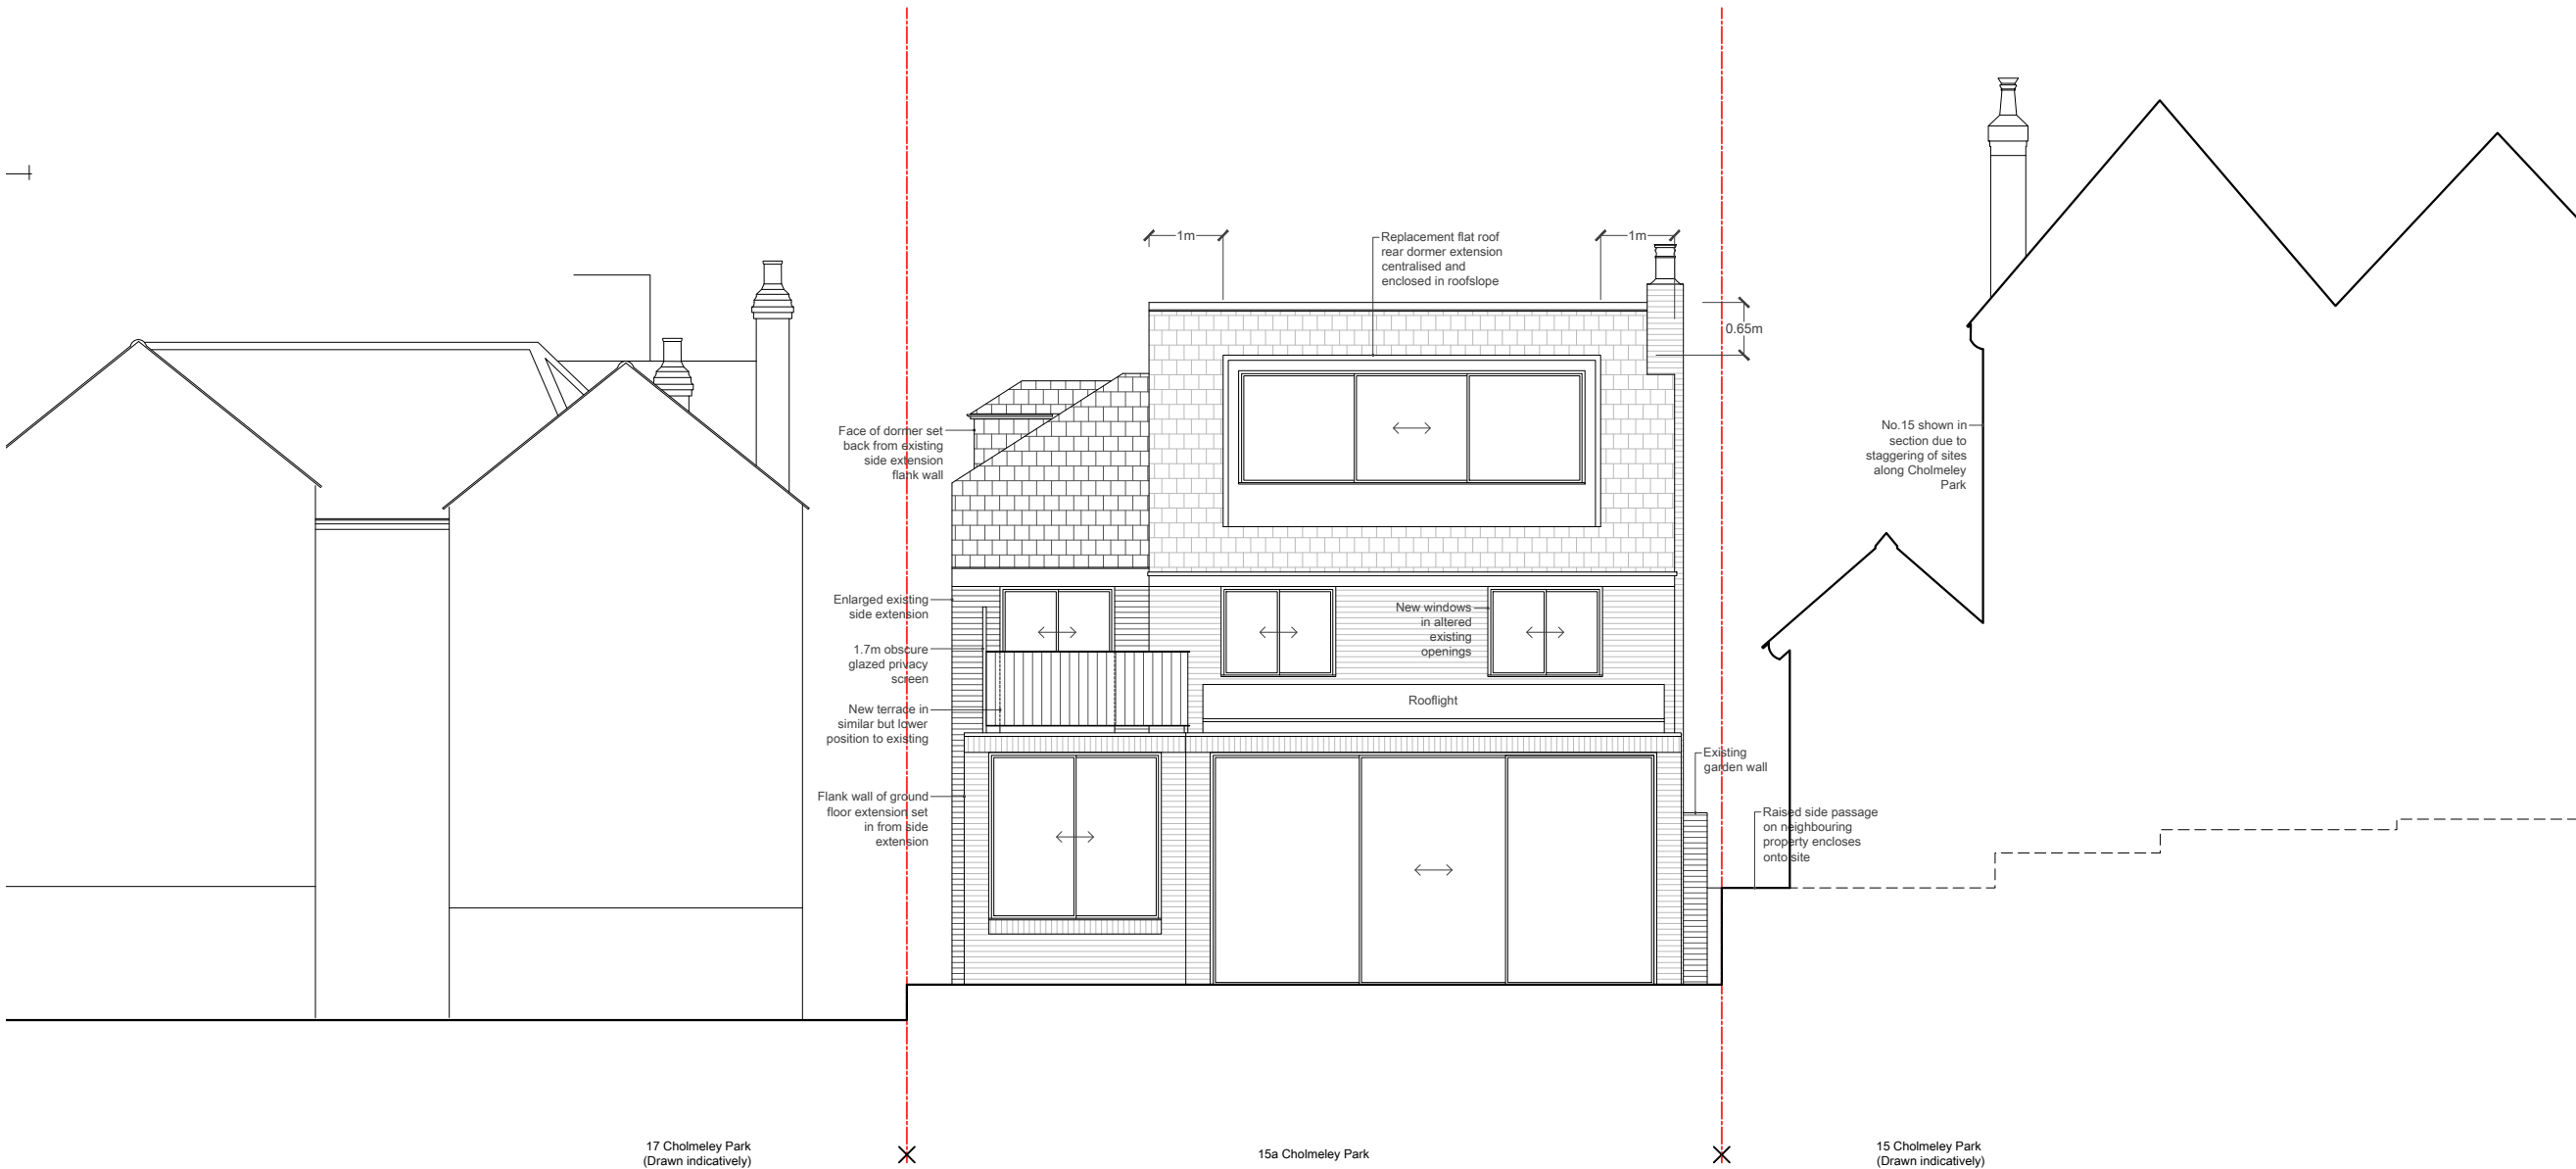

Rear Elevation

NOTES

Do not scale from drawing

All measurements given are indicative, on site dimensions must be determined prior to the purchase or manufacture of any components

All discrepancies between indicative dimensions given and those measured on site to be brought to architects attention

Levels taken from survey measured and supplied by others.

Revision:

A: 30/11/2023


- Width of rear dormer roof extension reduced, set-in at sides increased.
- Extent of enlargement of existing side extension roof reduced, front-to-back dormer consolidated into single reduced-size side-facing.
- Windows in garage conversion changed to timber-framed.

B: 19/12/2023

- Side window split into two. To remain obscure glazed.

C: 09/01/2024

- Side dormer window labeled as fixed and obscure glazed.
- 1.7m obscure glazed privacy screen added to terrace.

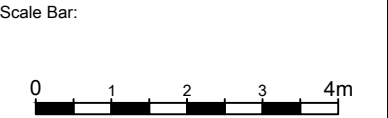

STUDIO 30 ARCHITECTS
38 St Donatt's Road
London SE 14 6NR
m: 07701061109
e: info@studio30architects.co.uk

Client: **Yuliana Mahler**
Project: **15a Cholmeley Park, N6 5ET**

Title:
Proposed Drawings 05

Date: **January 2024** Scale: **1:100 @ A3**
Status: **PLANNING**

15aCP-PL-P-105 Rev: **C**