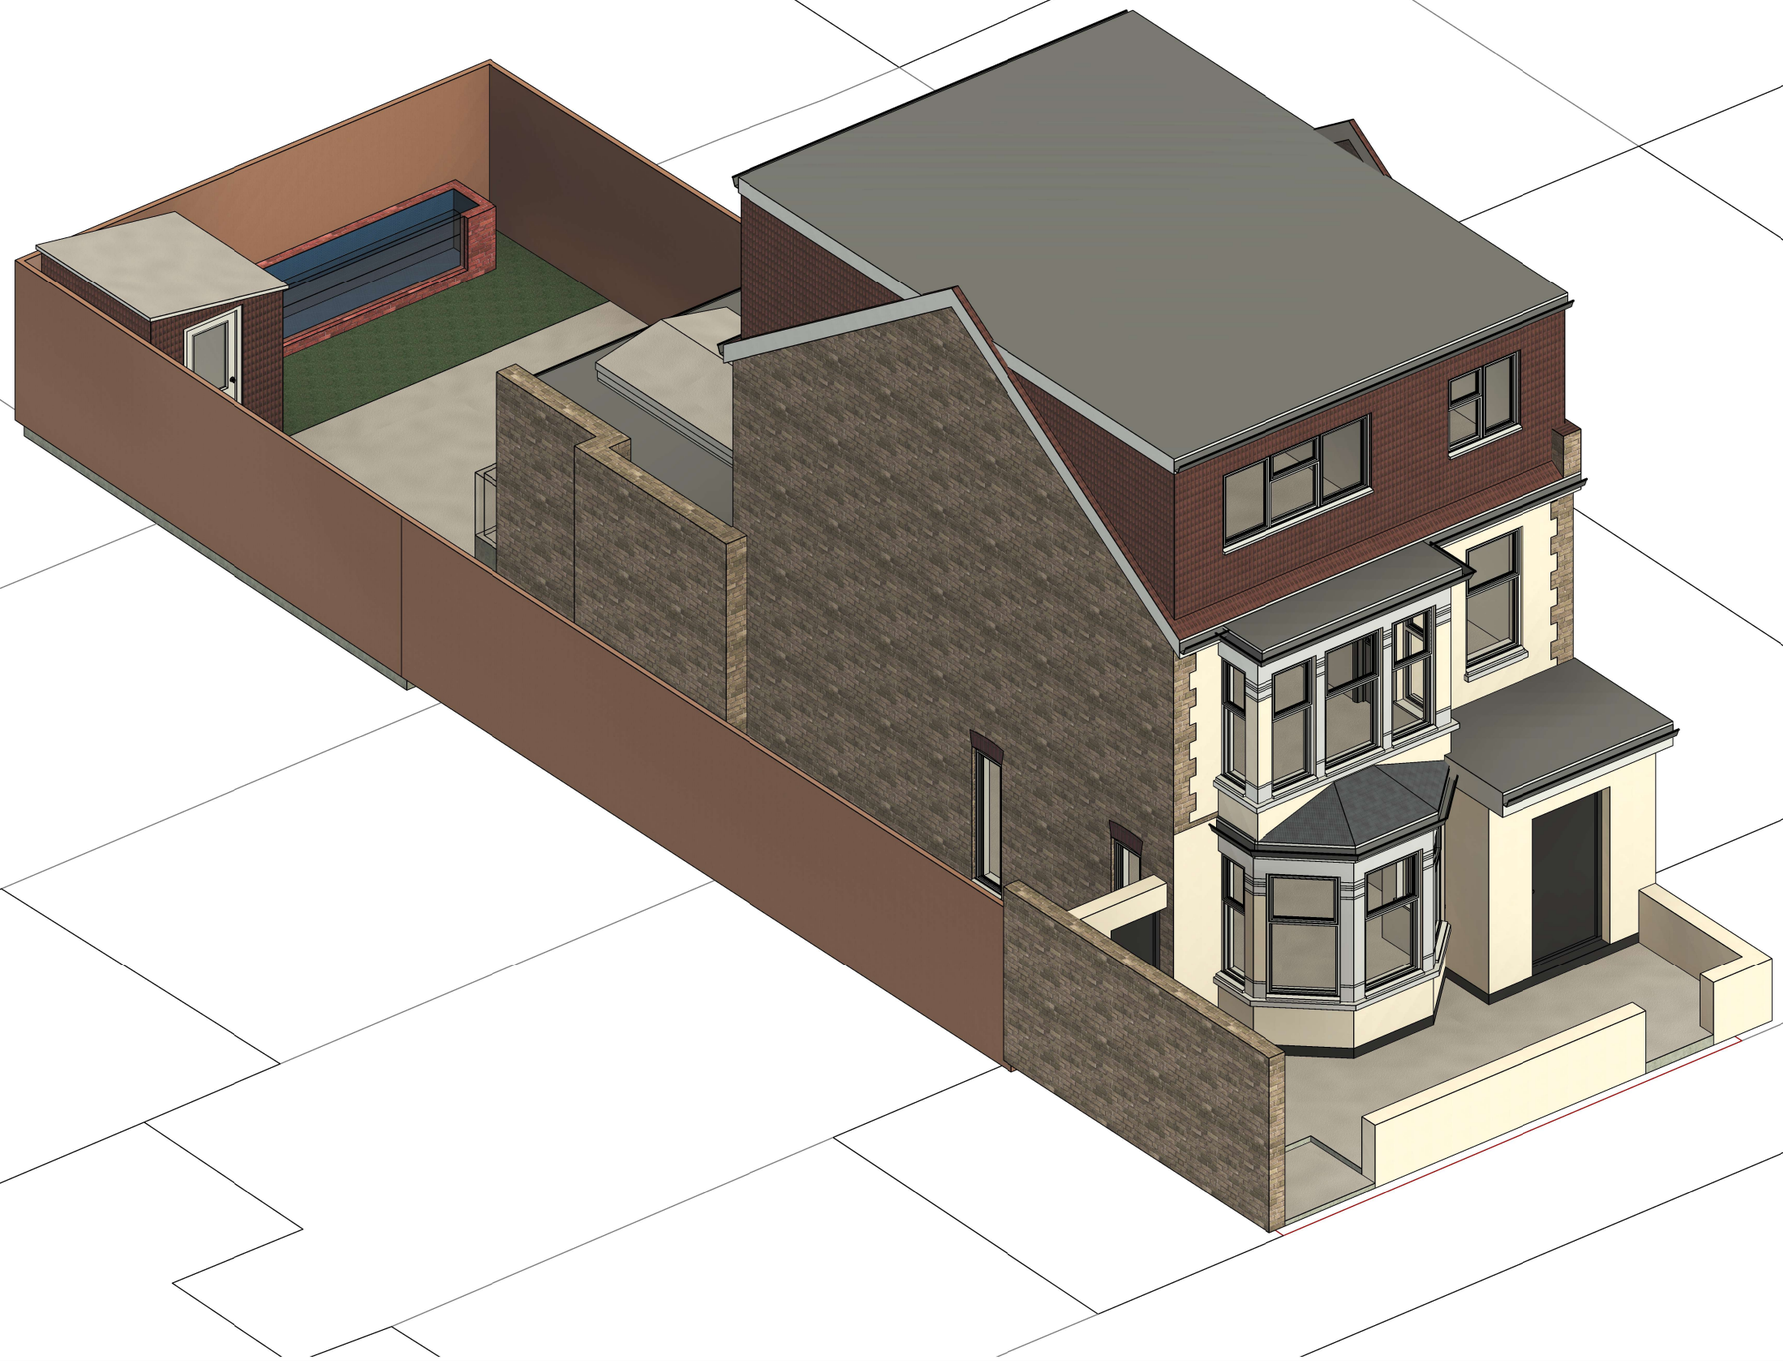

NOTES.
CONTRACTORS MUST VERIFY ALL DIMENIONS AT THE
SITE BEFORE COMENCING ANY WORK.

NO CONSTRUCTION WORK BEFORE BUILDING CONTROL
APPROVEL AND STRUCTURAL ENGINEER CONFIRMATION.

ANY DISCREPANCIES TO BE REPORTED TO GRIDKUNE.
ALL DRAWINGS ARE TO BE READ IN CONJUNCTION WITH
ALL RELEVANT DRAWINGS AND SPECIFICATIONS.

Rev	Description	Date

PROJECT TITLE 40 Wellington Avenue N15 6AS			DRAWING TITLE Existing 3D Elevation CLIENT Mr Boruch Moishe Lobenstein	
Date November 2023	Project number 7739	Drawing number EX-E001	Scale (@ A3)	Drawn by Sara

PLANNING SERVICES

1 Front Elevation

1 : 100

2 Rear Elevation

1 : 100

0 1m 5m 10m

NOTES.
CONTRACTORS MUST VERIFY ALL DIMENIONS AT THE
SITE BEFORE COMENCING ANY WORK.

NO CONSTRUCTION WORK BEFORE BUILDING CONTROL
APPROVEL AND STRUCTURAL ENGINEER CONFIRMATION.

ANY DISCREPANCIES TO BE REPORTED TO GRIDKUNE.
ALL DRAWINGS ARE TO BE READ IN CONJUNCTION WITH
ALL RELEVANT DRAWINGS AND SPECIFICATIONS.

Rev	Description	Date

PROJECT TITLE
40 Wellington Avenue
N15 6AS

DRAWING TITLE
Existing Front and Rear Elevations

CLIENT
Mr Boruch Moishe Lobenstein

Date	Project number	Drawing number	Scale (@ A3)	Drawn by
November 2023	7739	EX-E002	1 : 100	Sara

PLANNING SERVICES

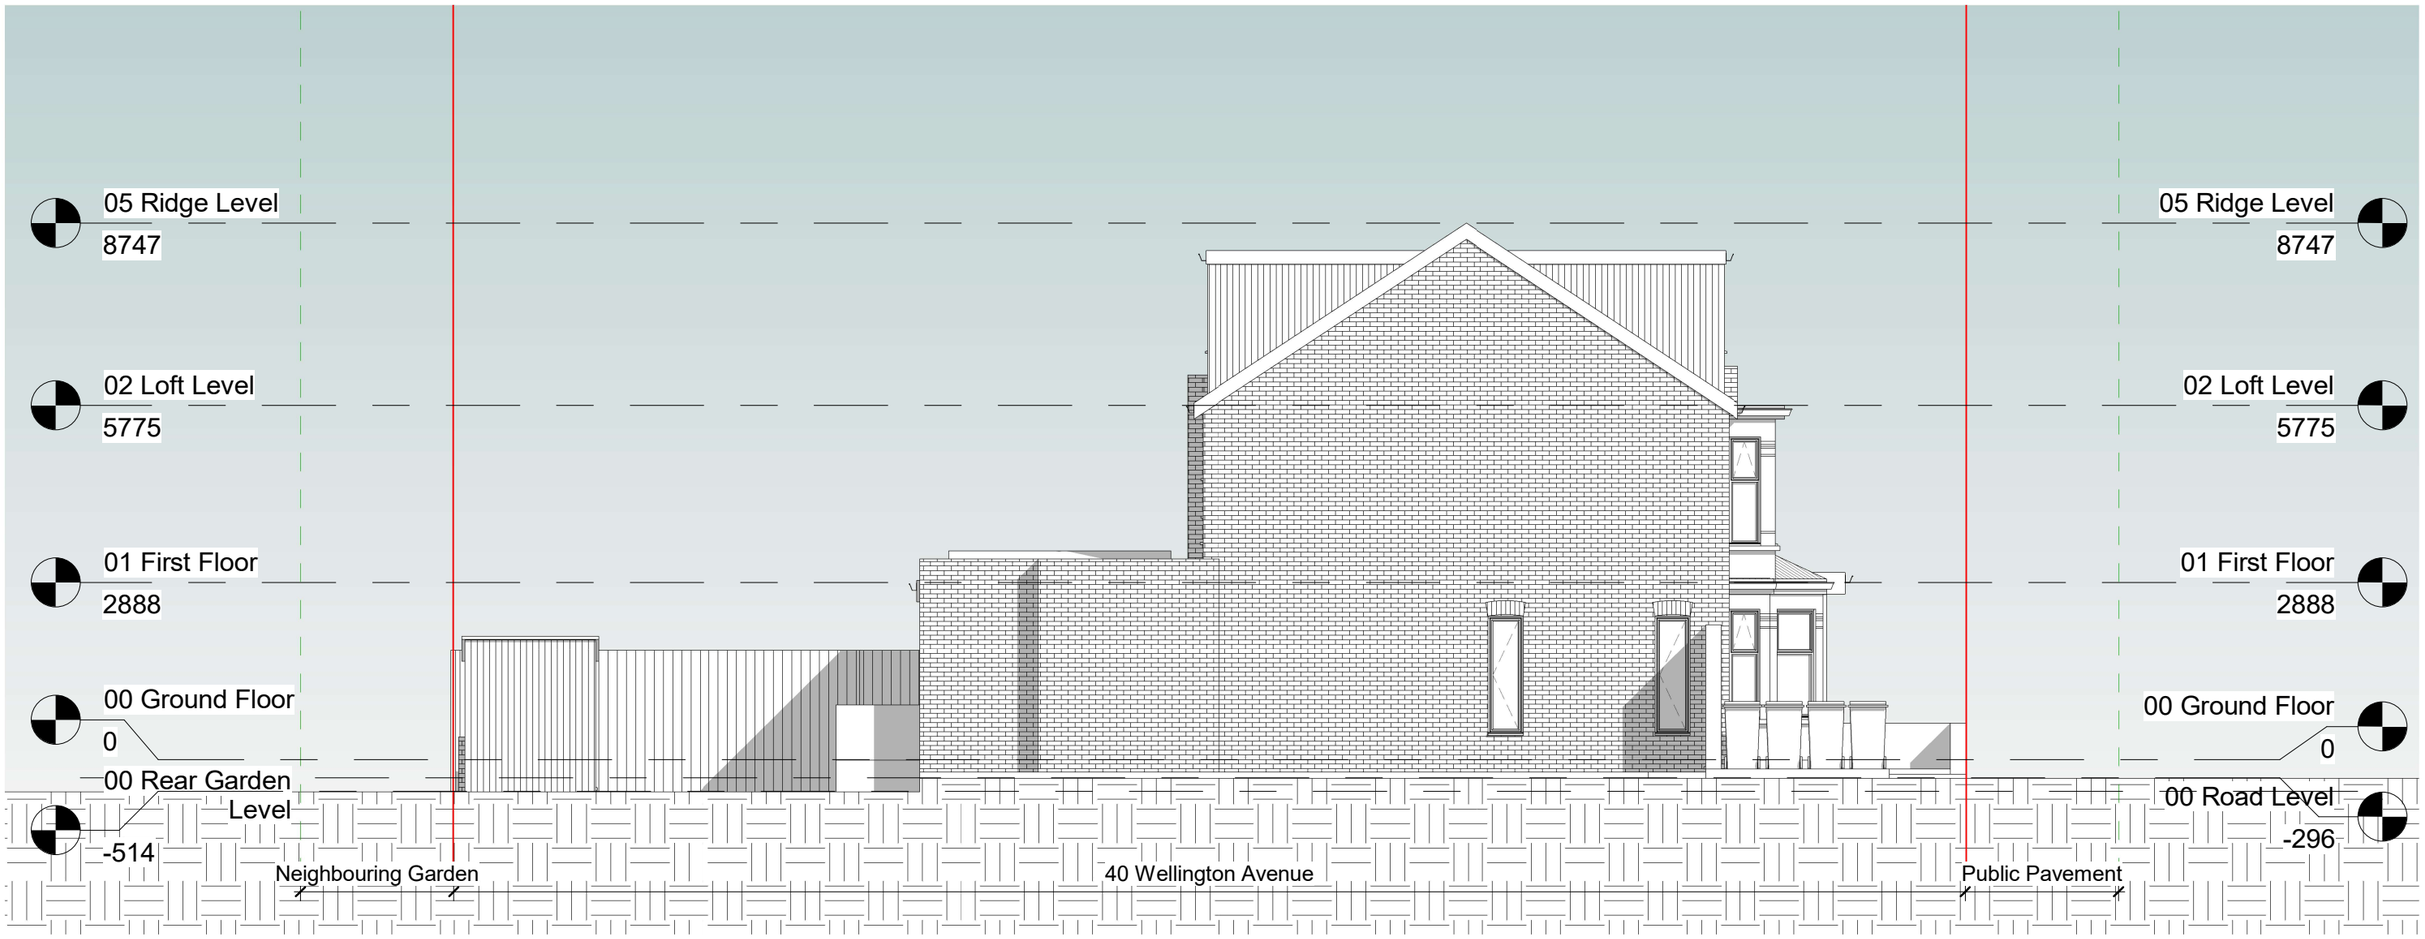

1 Side Elevation

1 : 100

0 1m 5m 10m

NOTES.
CONTRACTORS MUST VERIFY ALL DIMENIONS AT THE
SITE BEFORE COMENCING ANY WORK.

NO CONSTRUCTION WORK BEFORE BUILDING CONTROL
APPROVEL AND STRUCTURAL ENGINEER CONFIRMATION.

ANY DISCREPANCIES TO BE REPORTED TO GRIDKUNE.
ALL DRAWINGS ARE TO BE READ IN CONJUNCTION WITH
ALL RELEVANT DRAWINGS AND SPECIFICATIONS.

Rev	Description	Date

PROJECT TITLE
40 Wellington Avenue
N15 6AS

DRAWING TITLE
Existing Side Elevation

CLIENT
Mr Boruch Moishe Lobenstein

Date	Project number	Drawing number	Scale (@ A3)	Drawn by
November 2023	7739	EX-E003	1 : 100	Sara

PLANNING SERVICES

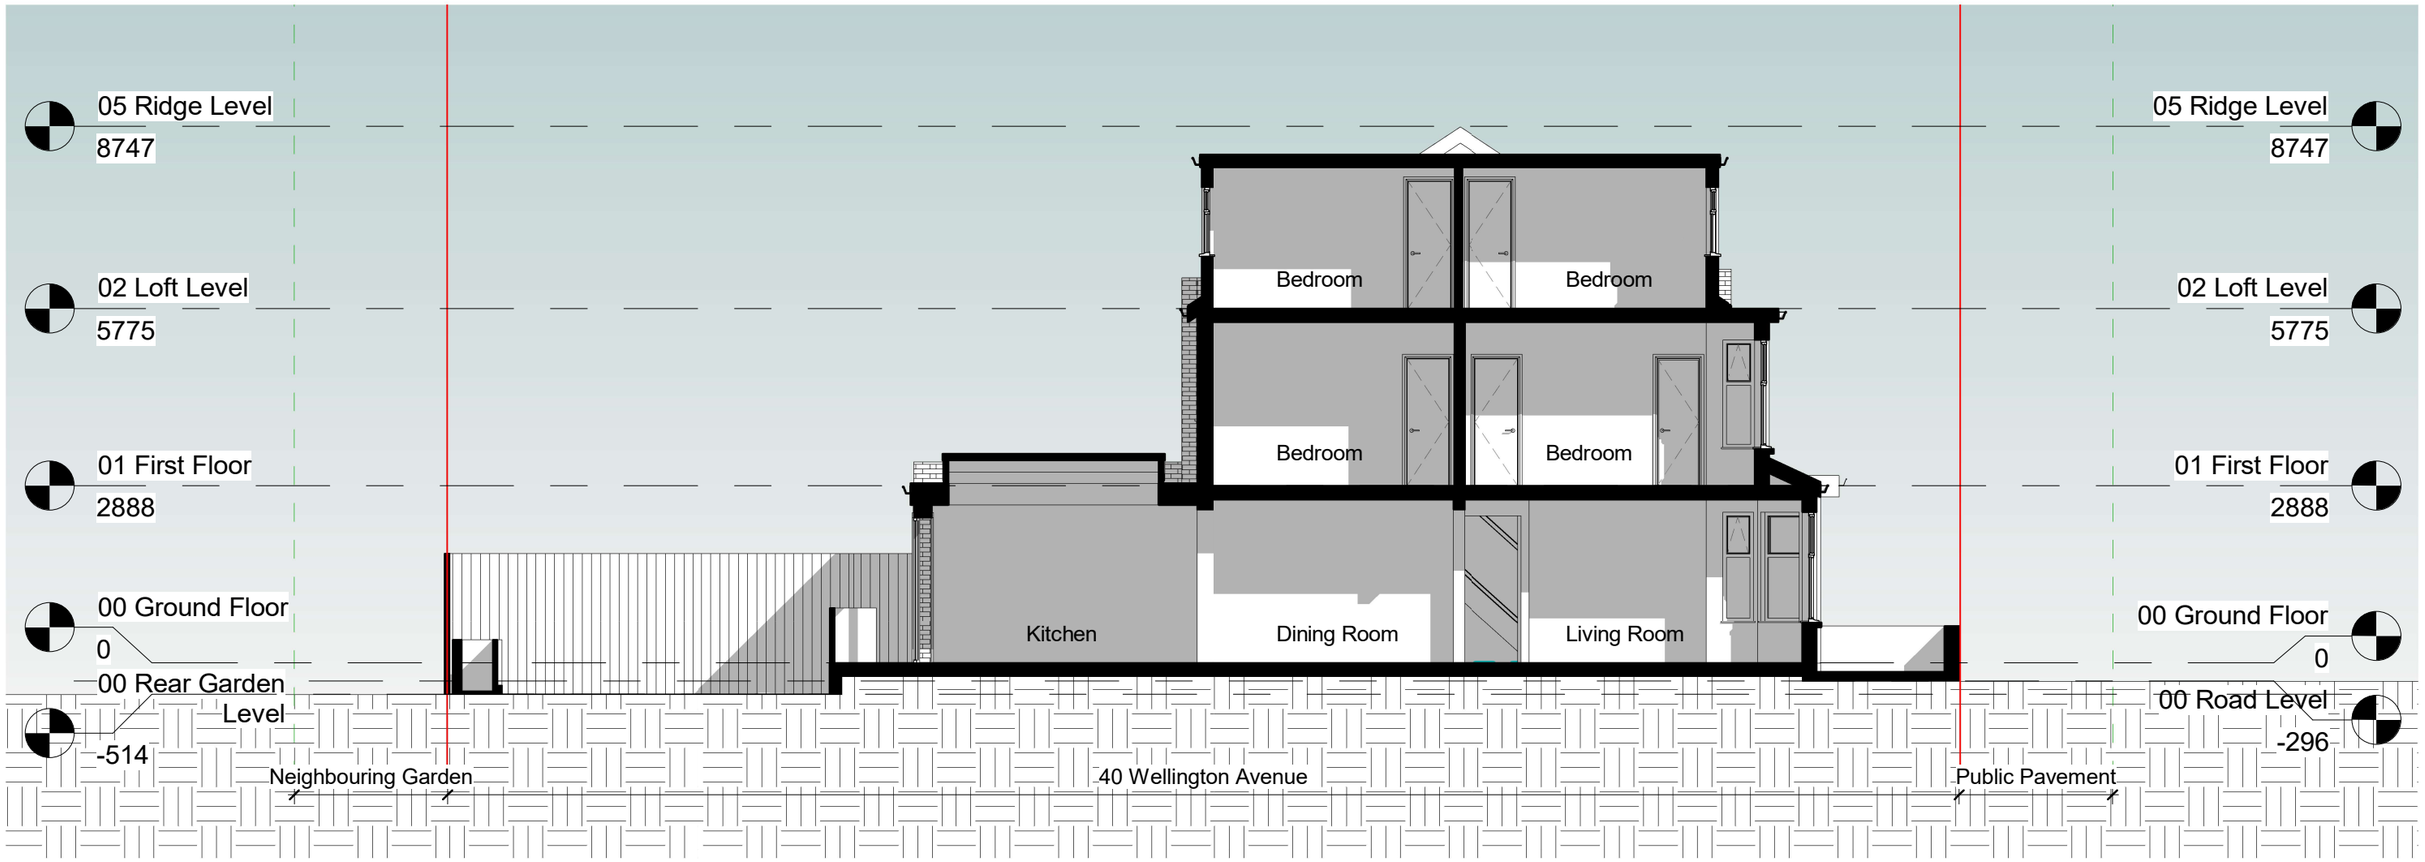

1 Section AA

1 : 100

0 1m 5m 10m

NOTES.
CONTRACTORS MUST VERIFY ALL DIMENIONS AT THE
SITE BEFORE COMENCING ANY WORK.

NO CONSTRUCTION WORK BEFORE BUILDING CONTROL
APPROVEL AND STRUCTURAL ENGINEER CONFIRMATION.

ANY DISCREPANCIES TO BE REPORTED TO GRIDKUNE.
ALL DRAWINGS ARE TO BE READ IN CONJUNCTION WITH
ALL RELEVANT DRAWINGS AND SPECIFICATIONS.

Rev	Description	Date

PROJECT TITLE
40 Wellington Avenue
N15 6AS

DRAWING TITLE
Existing Section

CLIENT
Mr Boruch Moishe Lobenstein

Date	Project number	Drawing number	Scale (@ A3)	Drawn by
November 2023	7739	EX-S001	1 : 100	Sara

PLANNING SERVICES

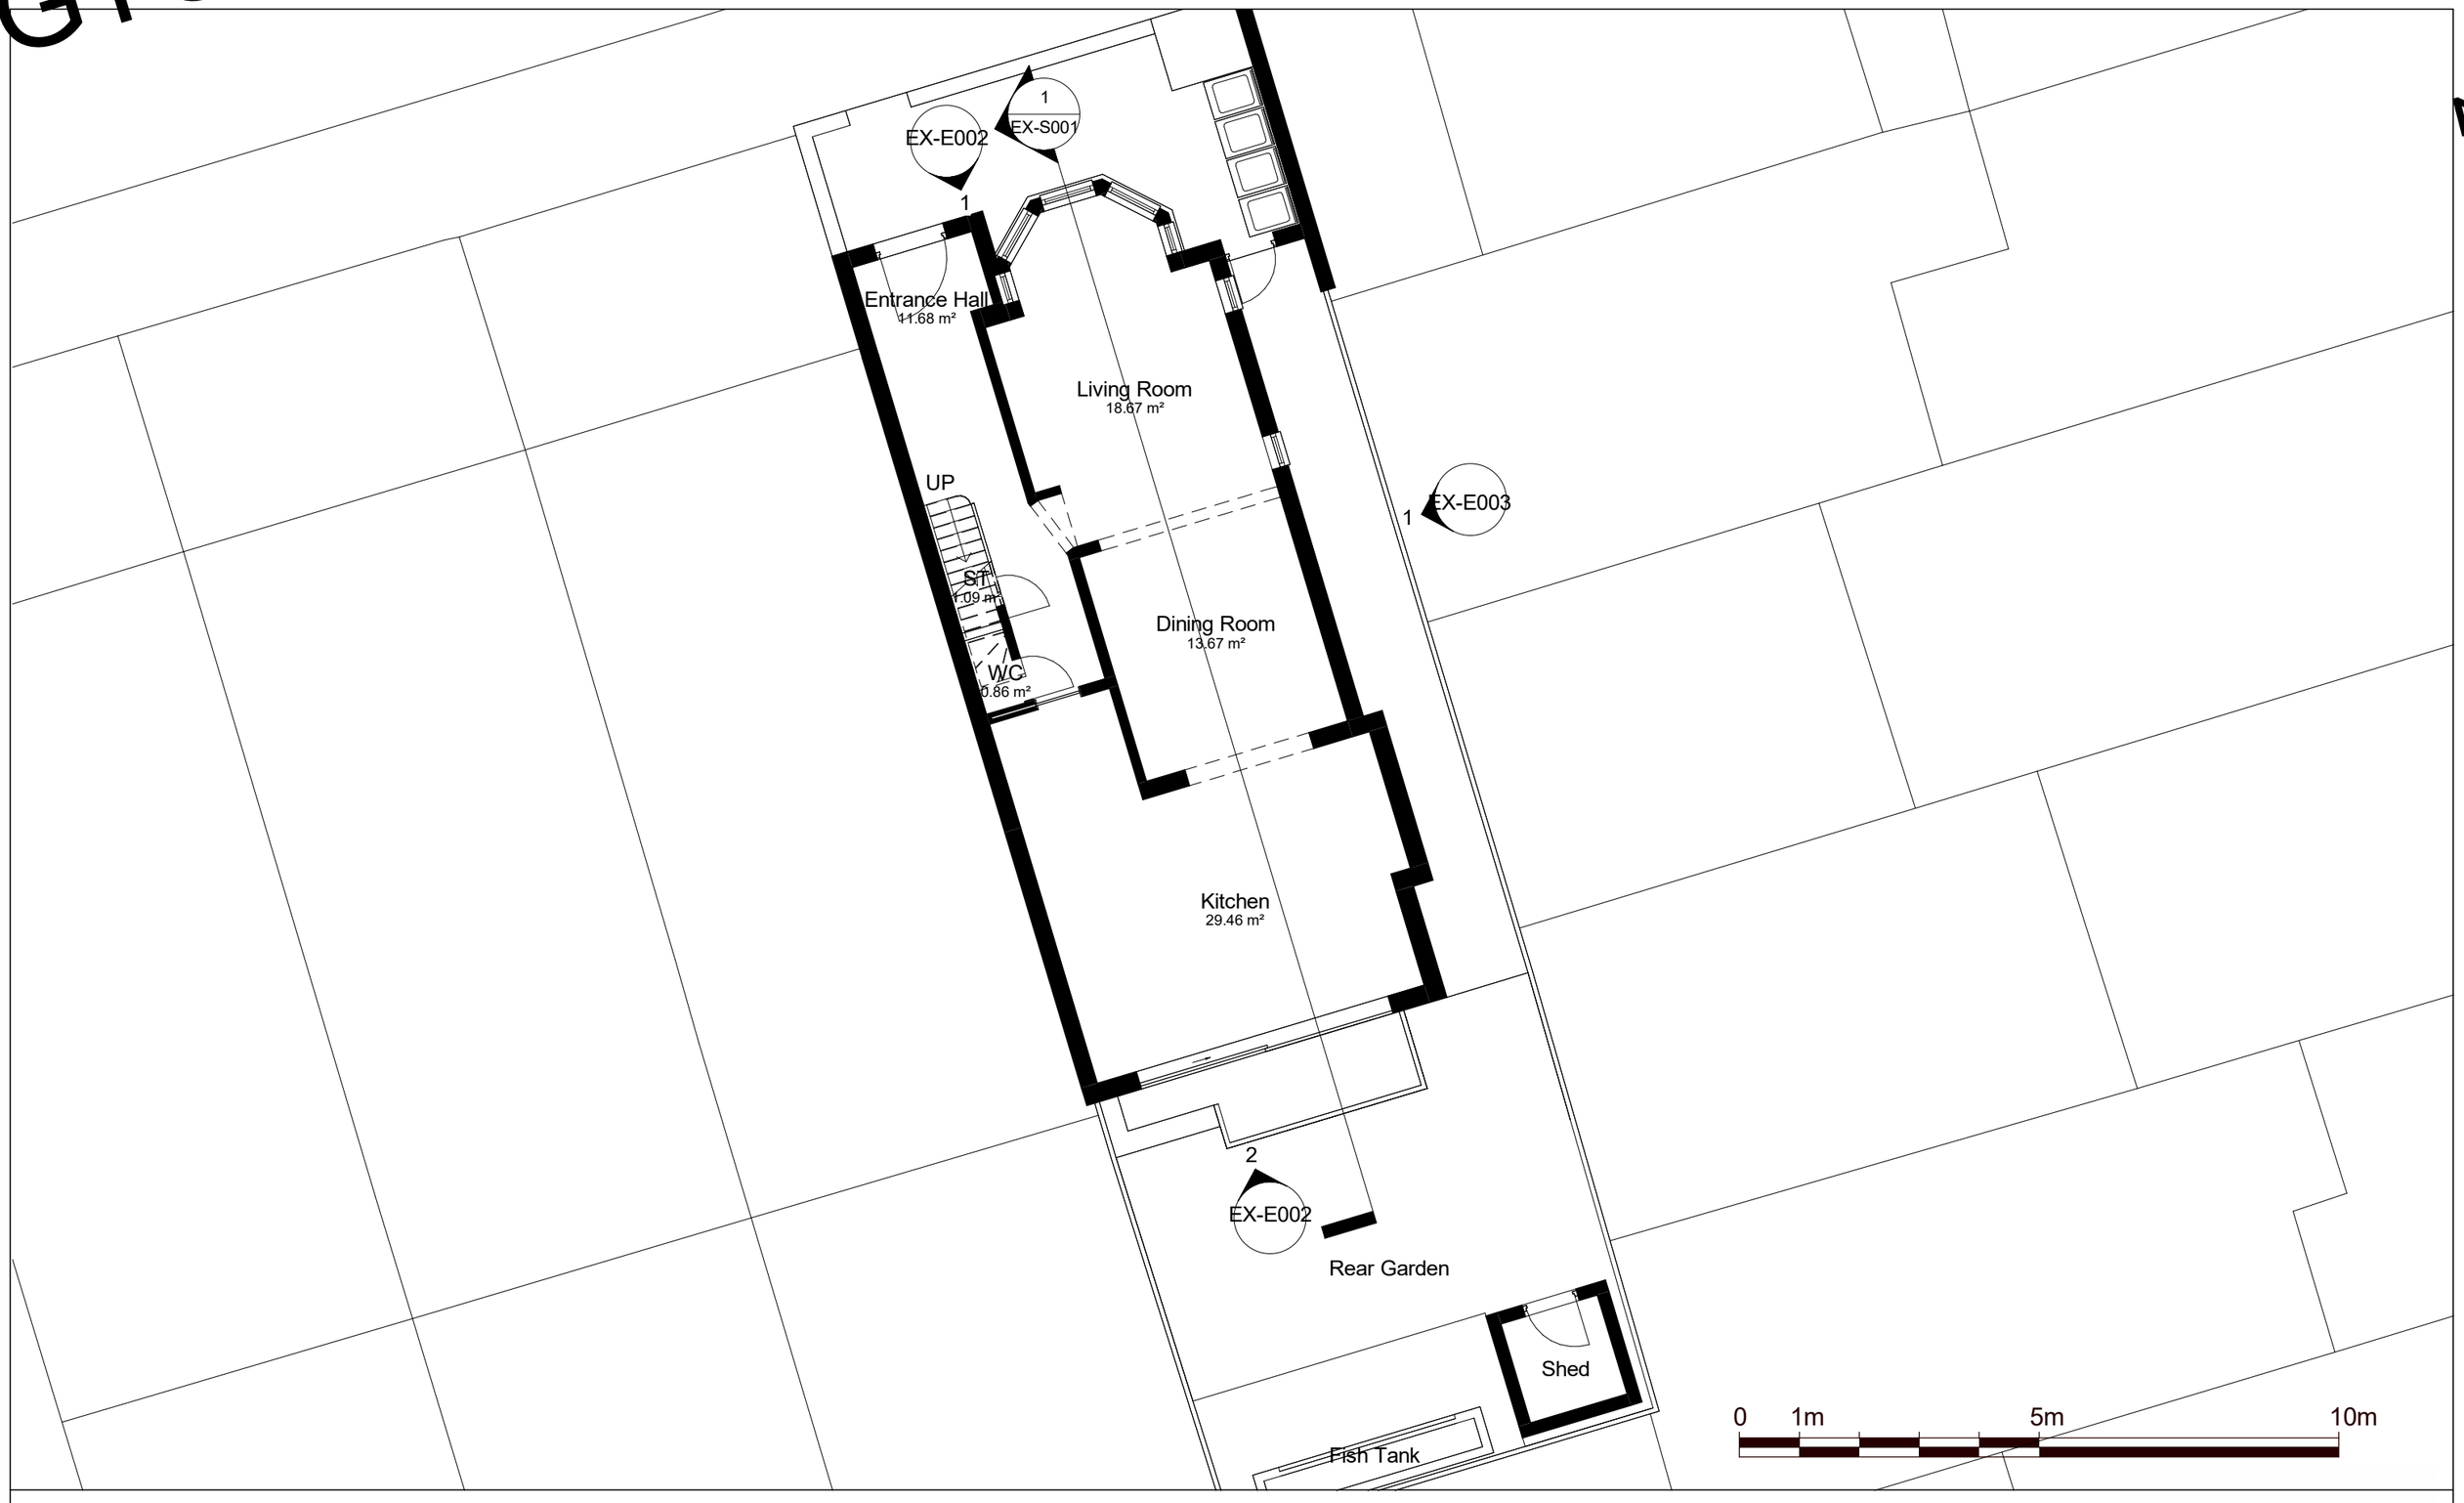

North

NOTES.
CONTRACTORS MUST VERIFY ALL DIMENIONS AT THE
SITE BEFORE COMENCING ANY WORK.

NO CONSTRUCTION WORK BEFORE BUILDING CONTROL
APPROVEL AND STRUCTURAL ENGINEER CONFIRMATION.

ANY DISCREPANCIES TO BE REPORTED TO GRIDKUNE.
ALL DRAWINGS ARE TO BE READ IN CONJUNCTION WITH
ALL RELEVANT DRAWINGS AND SPECIFICATIONS.

Rev	Description	Date

PROJECT TITLE
40 Wellington Avenue
N15 6AS

DRAWING TITLE
Existing Ground Floor Plan

CLIENT
Mr Boruch Moishe Lobenstein

Date	Project number	Drawing number	Scale (@ A3)	Drawn by
November 2023	7739	EX-P001	1 : 100	Sara

PLANNING SERVICES

North

NOTES.
CONTRACTORS MUST VERIFY ALL DIMENIONS AT THE
SITE BEFORE COMENCING ANY WORK.

NO CONSTRUCTION WORK BEFORE BUILDING CONTROL
APPROVEL AND STRUCTURAL ENGINEER CONFIRMATION.

ANY DISCREPANCIES TO BE REPORTED TO GRIDKUNE.
ALL DRAWINGS ARE TO BE READ IN CONJUNCTION WITH
ALL RELEVANT DRAWINGS AND SPECIFICATIONS.

Rev	Description	Date

PROJECT TITLE
40 Wellington Avenue
N15 6AS

DRAWING TITLE
Existing First Floor Plan

CLIENT
Mr Boruch Moishe Lobenstein

Date	Project number	Drawing number	Scale (@ A3)	Drawn by
November 2023	7739	EX-P002	1 : 100	Sara

PLANNING SERVICES

North

NOTES.
CONTRACTORS MUST VERIFY ALL DIMENIONS AT THE
SITE BEFORE COMENCING ANY WORK.

NO CONSTRUCTION WORK BEFORE BUILDING CONTROL
APPROVEL AND STRUCTURAL ENGINEER CONFIRMATION.

ANY DISCREPANCIES TO BE REPORTED TO GRIDKUNE.
ALL DRAWINGS ARE TO BE READ IN CONJUNCTION WITH
ALL RELEVANT DRAWINGS AND SPECIFICATIONS.

Rev	Description	Date

PROJECT TITLE
40 Wellington Avenue
N15 6AS

DRAWING TITLE
Existing Loft Floor Plan

CLIENT
Mr Boruch Moishe Lobenstein

Date	Project number	Drawing number	Scale (@ A3)	Drawn by
November 2023	7739	EX-P003	1 : 100	Sara

PLANNING SERVICES

North

NOTES.
CONTRACTORS MUST VERIFY ALL DIMENIONS AT THE
SITE BEFORE COMENCING ANY WORK.

NO CONSTRUCTION WORK BEFORE BUILDING CONTROL
APPROVEL AND STRUCTURAL ENGINEER CONFIRMATION.

ANY DISCREPANCIES TO BE REPORTED TO GRIDKUNE.
ALL DRAWINGS ARE TO BE READ IN CONJUNCTION WITH
ALL RELEVANT DRAWINGS AND SPECIFICATIONS.

Rev	Description	Date

PROJECT TITLE
40 Wellington Avenue
N15 6AS

DRAWING TITLE
Existing Roof Plan

CLIENT
Mr Boruch Moishe Lobenstein

Date	Project number	Drawing number	Scale (@ A3)	Drawn by
November 2023	7739	EX-P004	1 : 100	Sara

PLANNING SERVICES

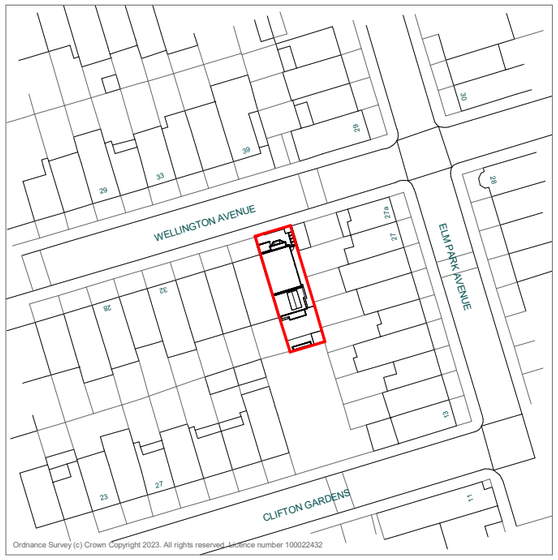

1 OS Map

1 : 1250

0 25m 50m 100m

Property Boundary

Boundary Area: 185 m^2

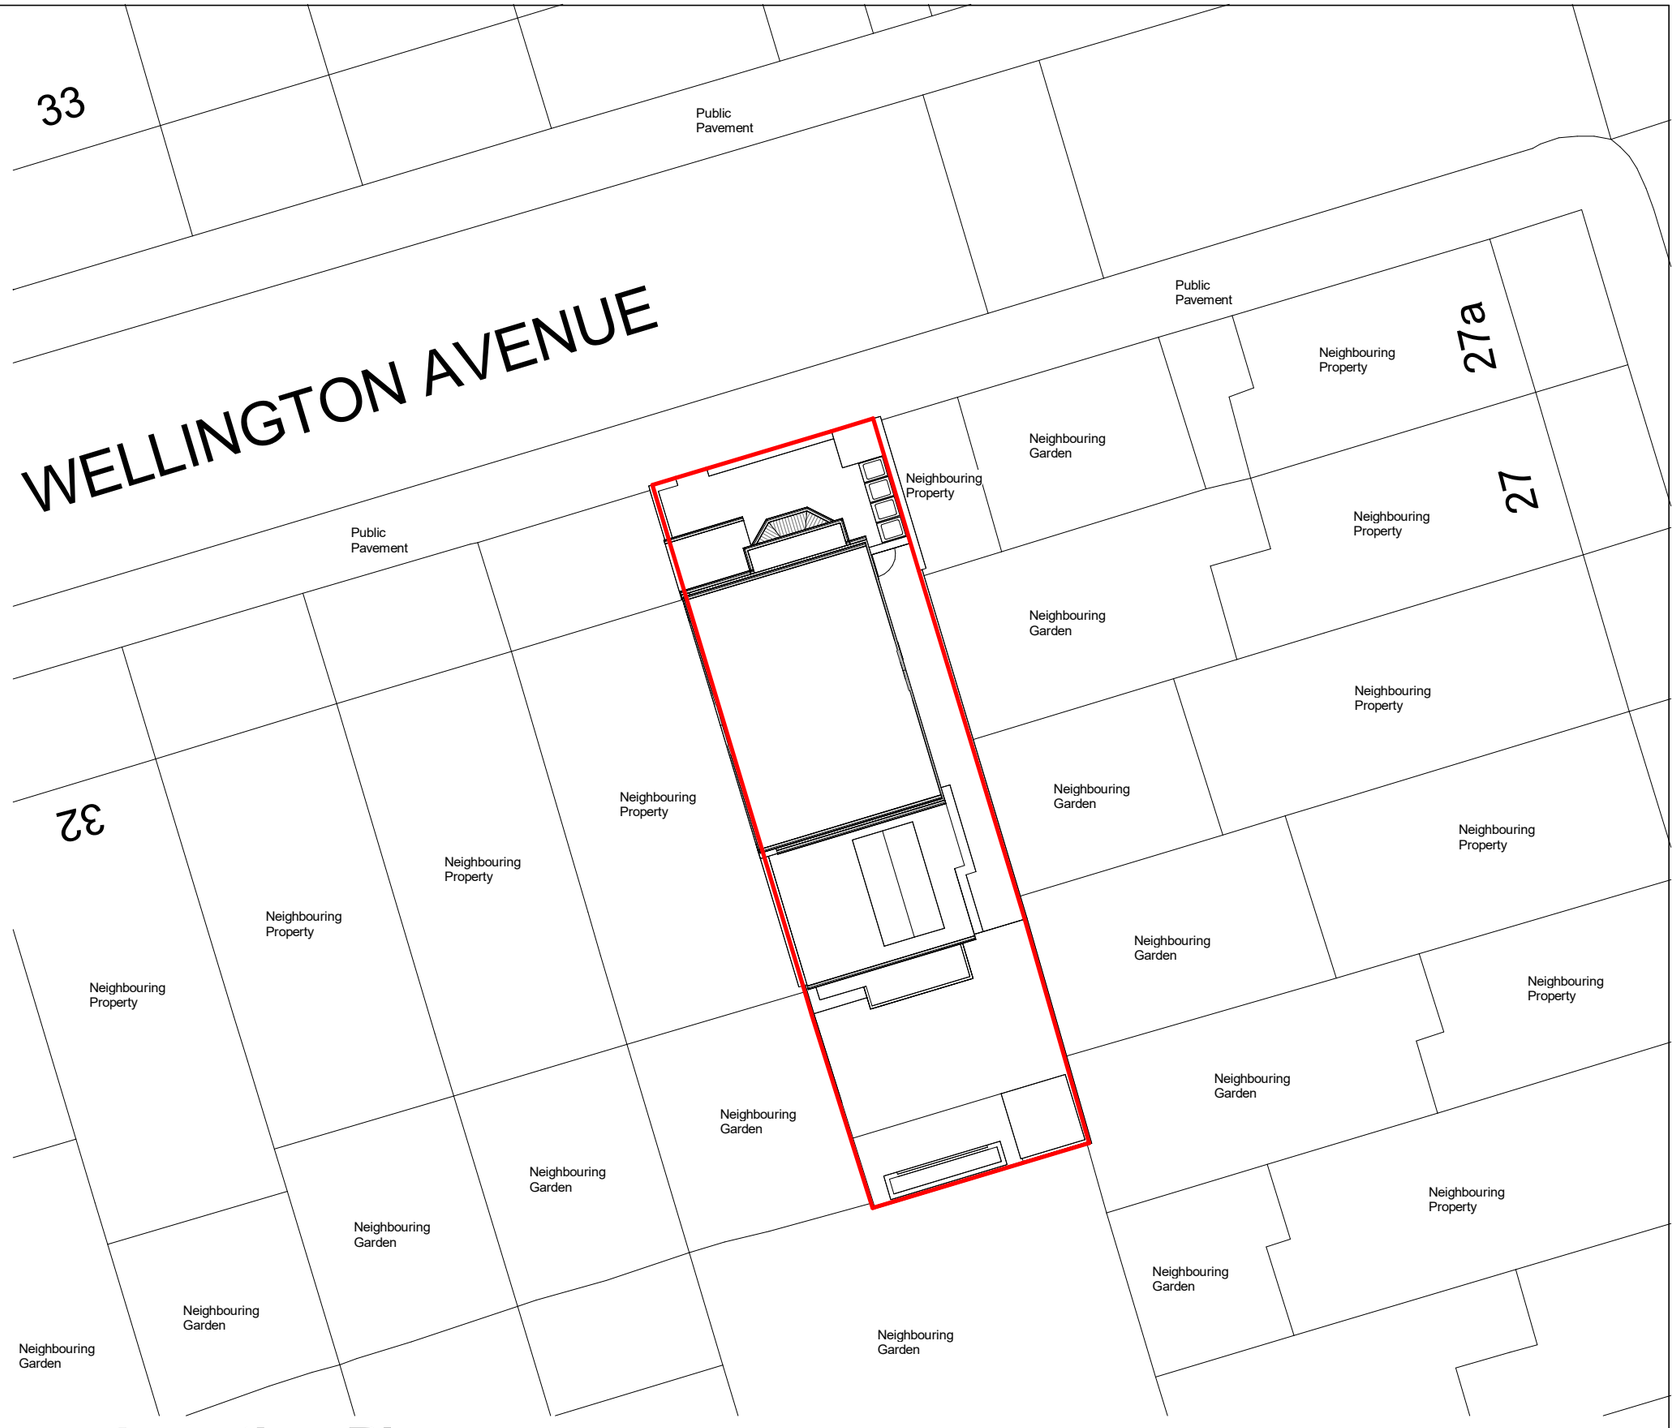

2 Location Plan

1 : 200

0 1m 5m 10m 20m

NOTES.
CONTRACTORS MUST VERIFY ALL DIMENIONS AT THE
SITE BEFORE COMENCING ANY WORK.

NO CONSTRUCTION WORK BEFORE BUILDING CONTROL
APPROVEL AND STRUCTURAL ENGINEER CONFIRMATION.

ANY DISCREPANCIES TO BE REPORTED TO GRIDKUNE.
ALL DRAWINGS ARE TO BE READ IN CONJUNCTION WITH
ALL RELEVANT DRAWINGS AND SPECIFICATIONS.

Rev	Description	Date

PROJECT TITLE 40 Wellington Avenue N15 6AS			DRAWING TITLE Existing OS Map and Location Plan CLIENT Mr Boruch Moishe Lobenstein	
Date November 2023	Project number 7739	Drawing number EX-L001	Scale (@ A3) As indicated	Drawn by Sara

PLANNING SERVICES