




REVISION No.	REVISION NOTES	DATE
A	TERRACE & DORMER WINDOW REMOVED	10 01 24

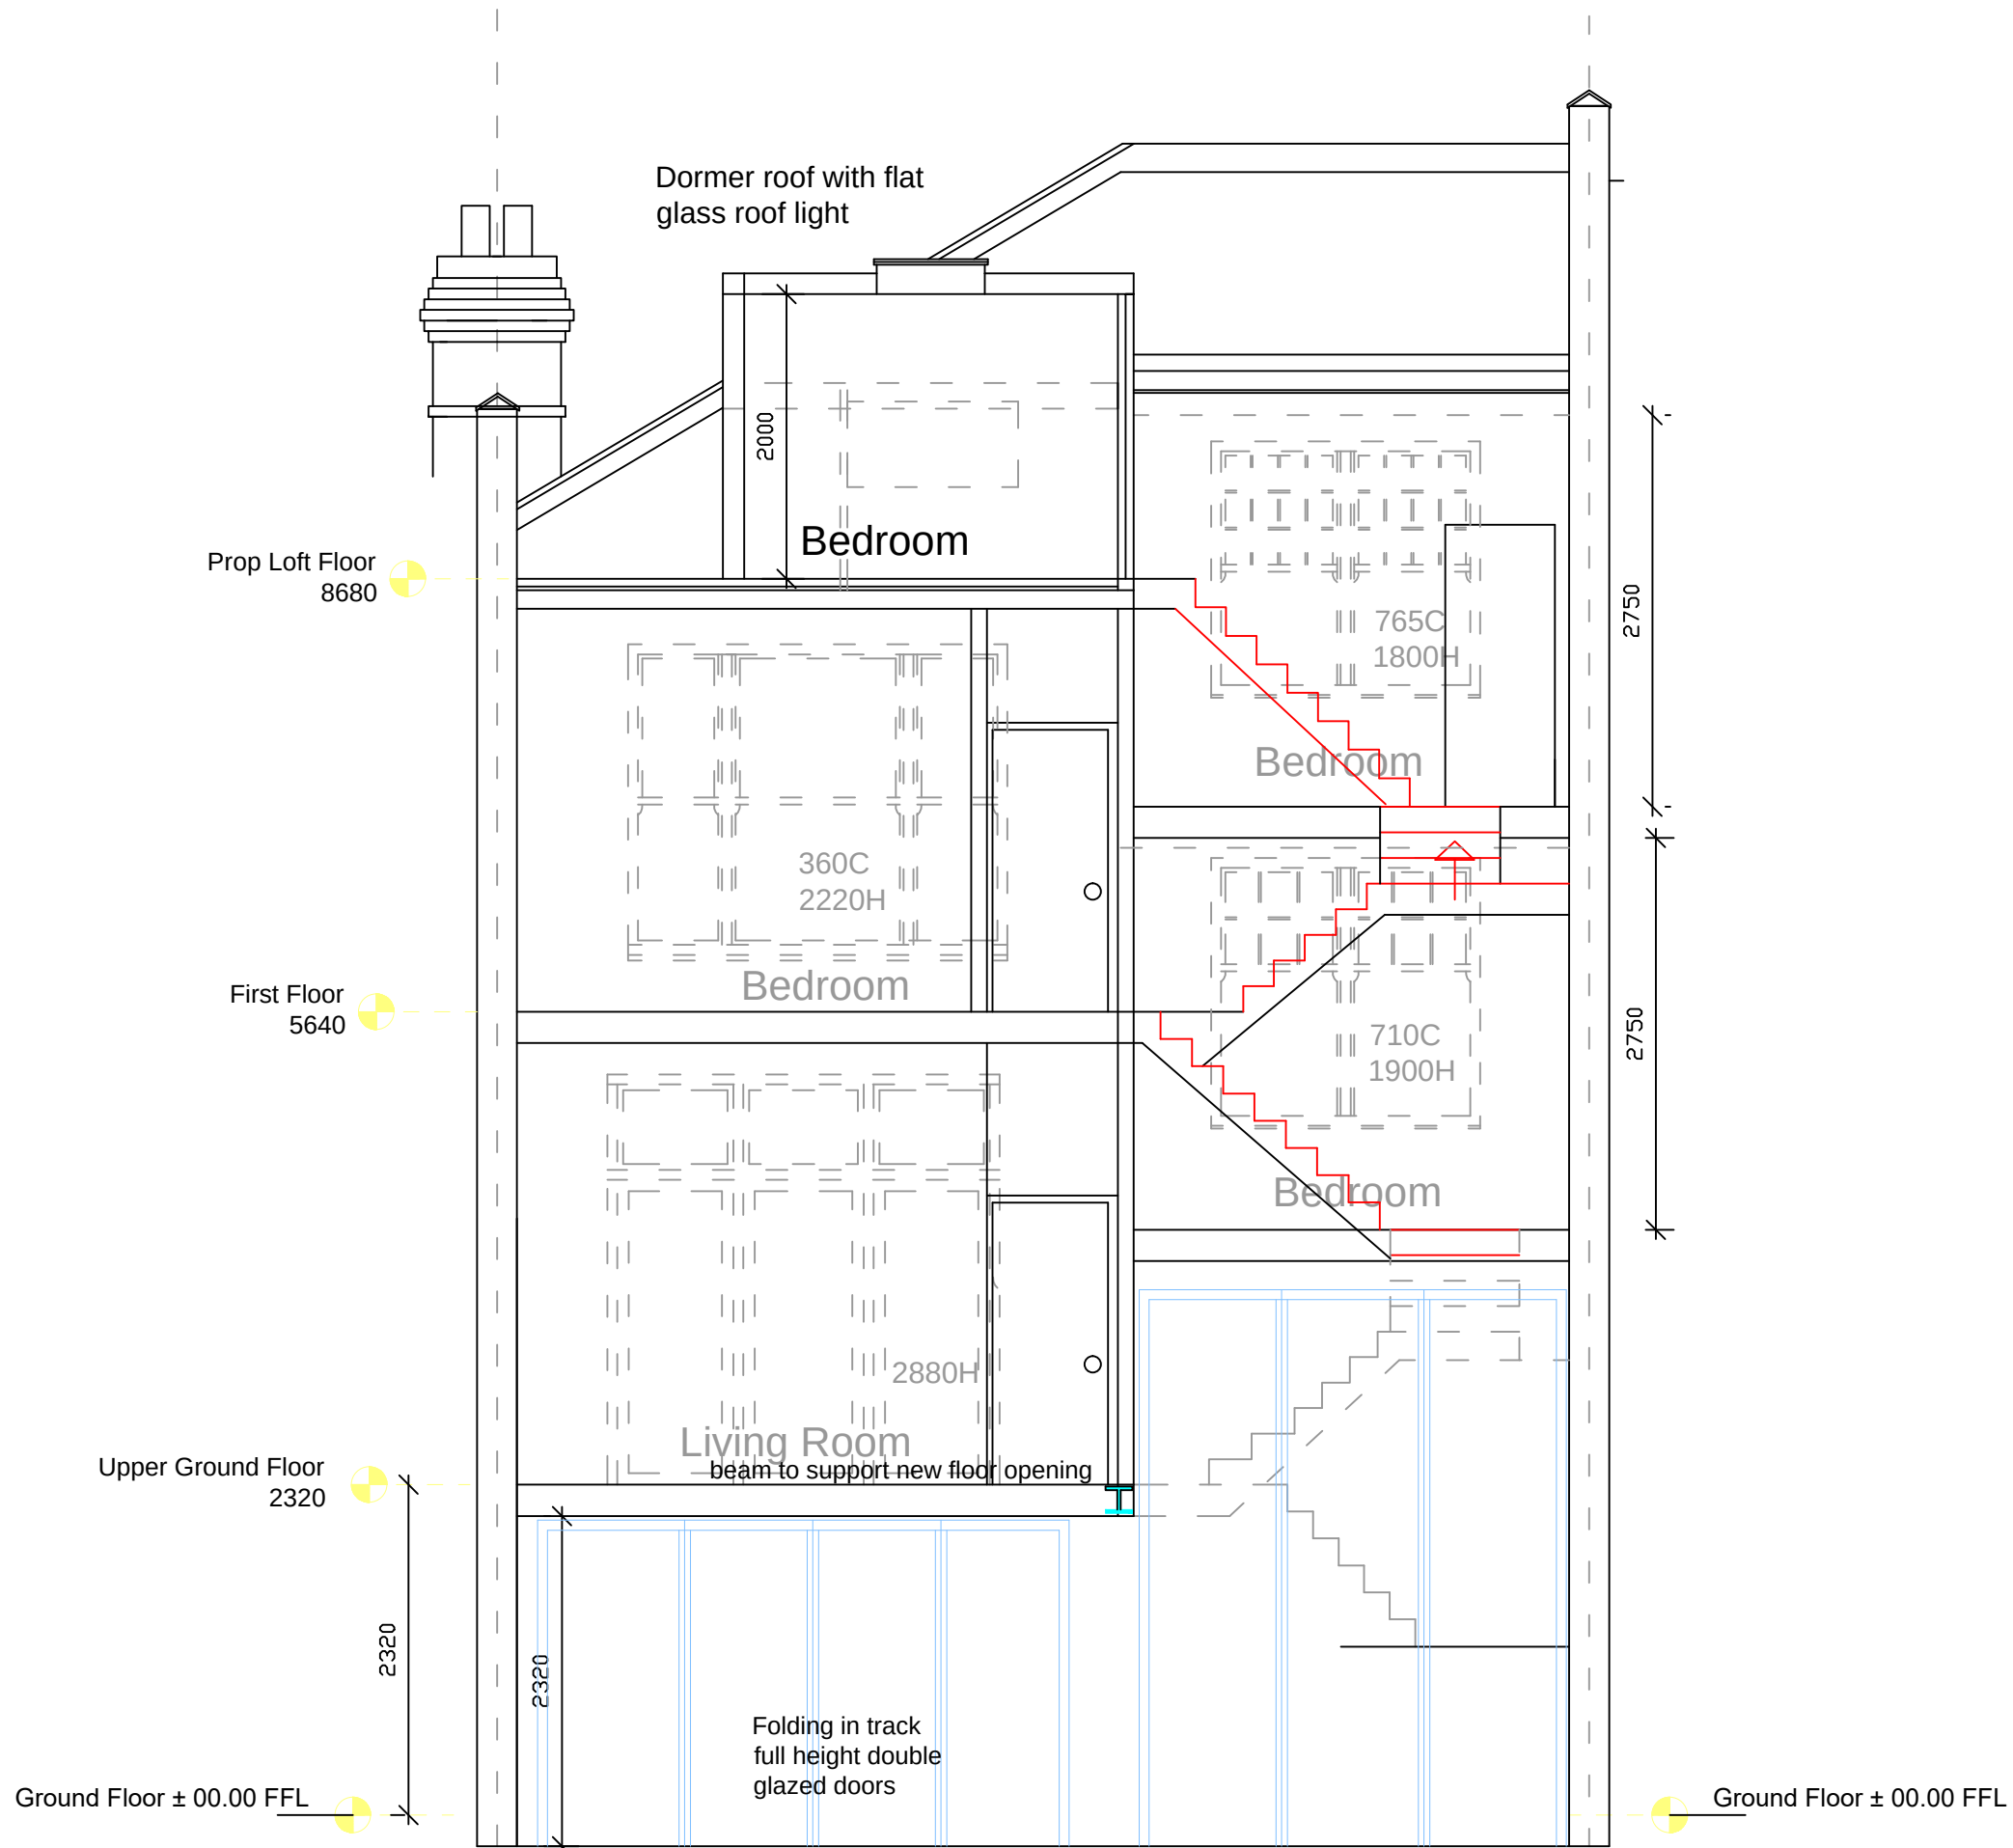



PROPOSED SHORT SECTION

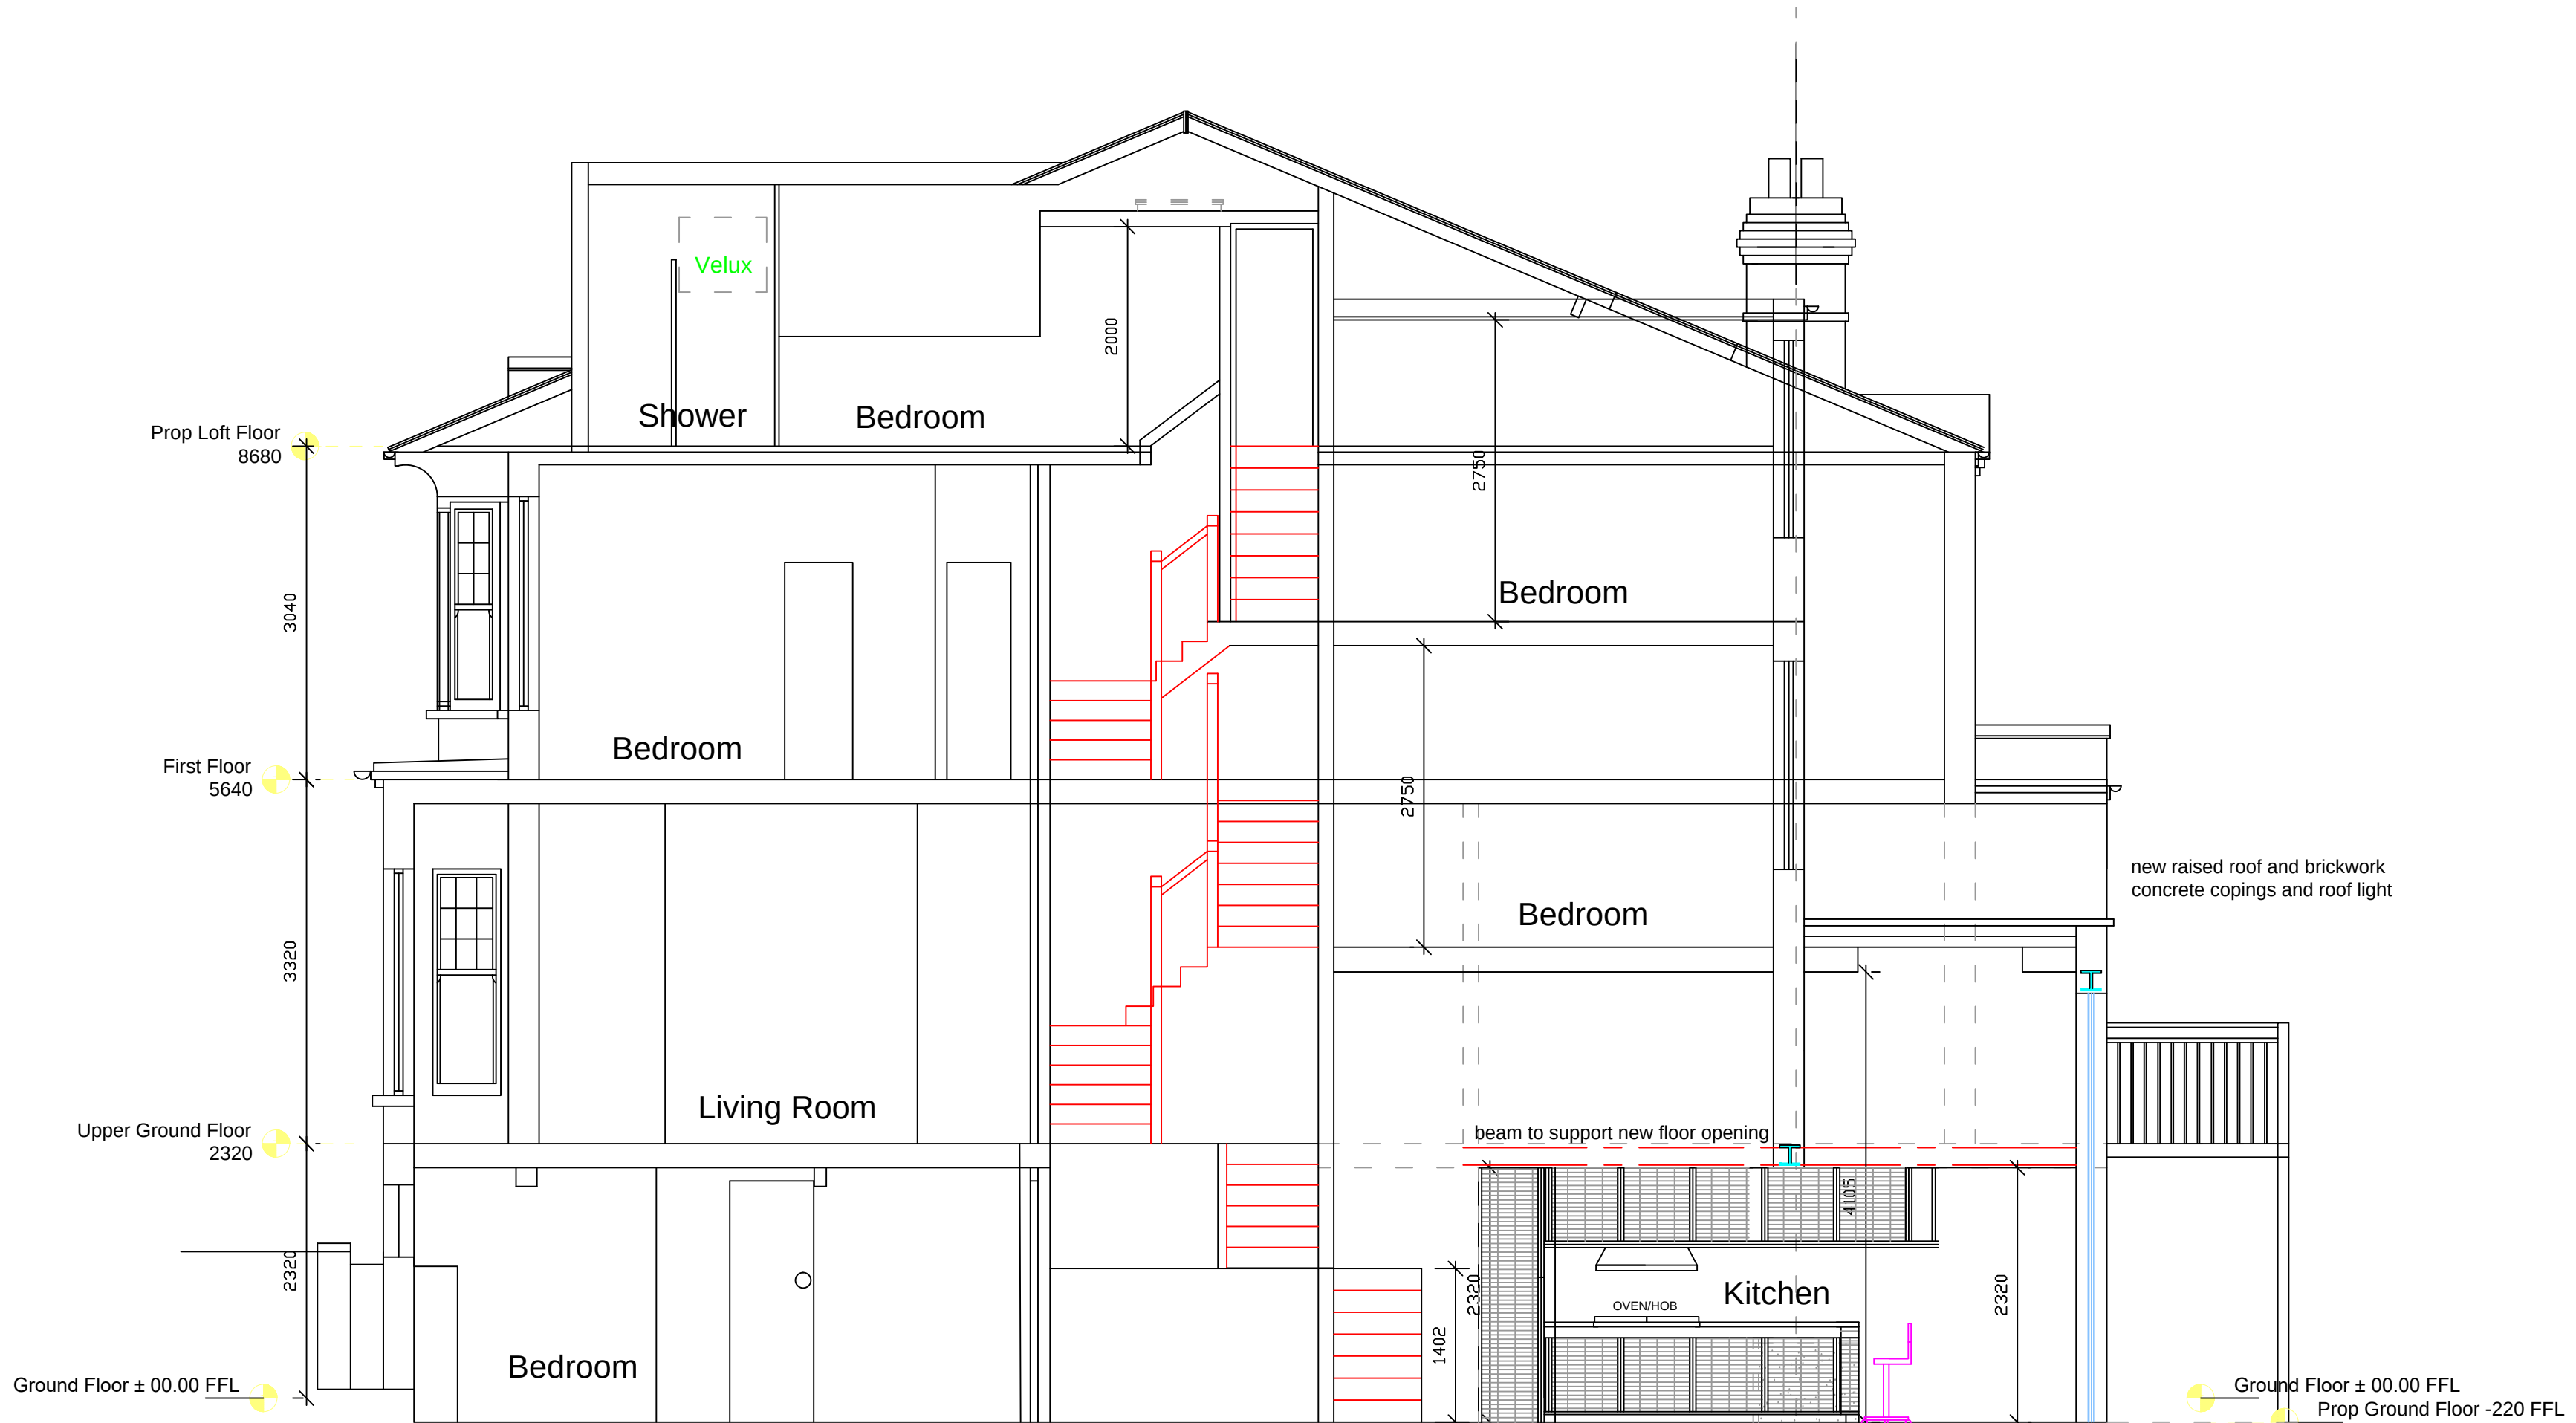

PROPOSED LONG SECTION

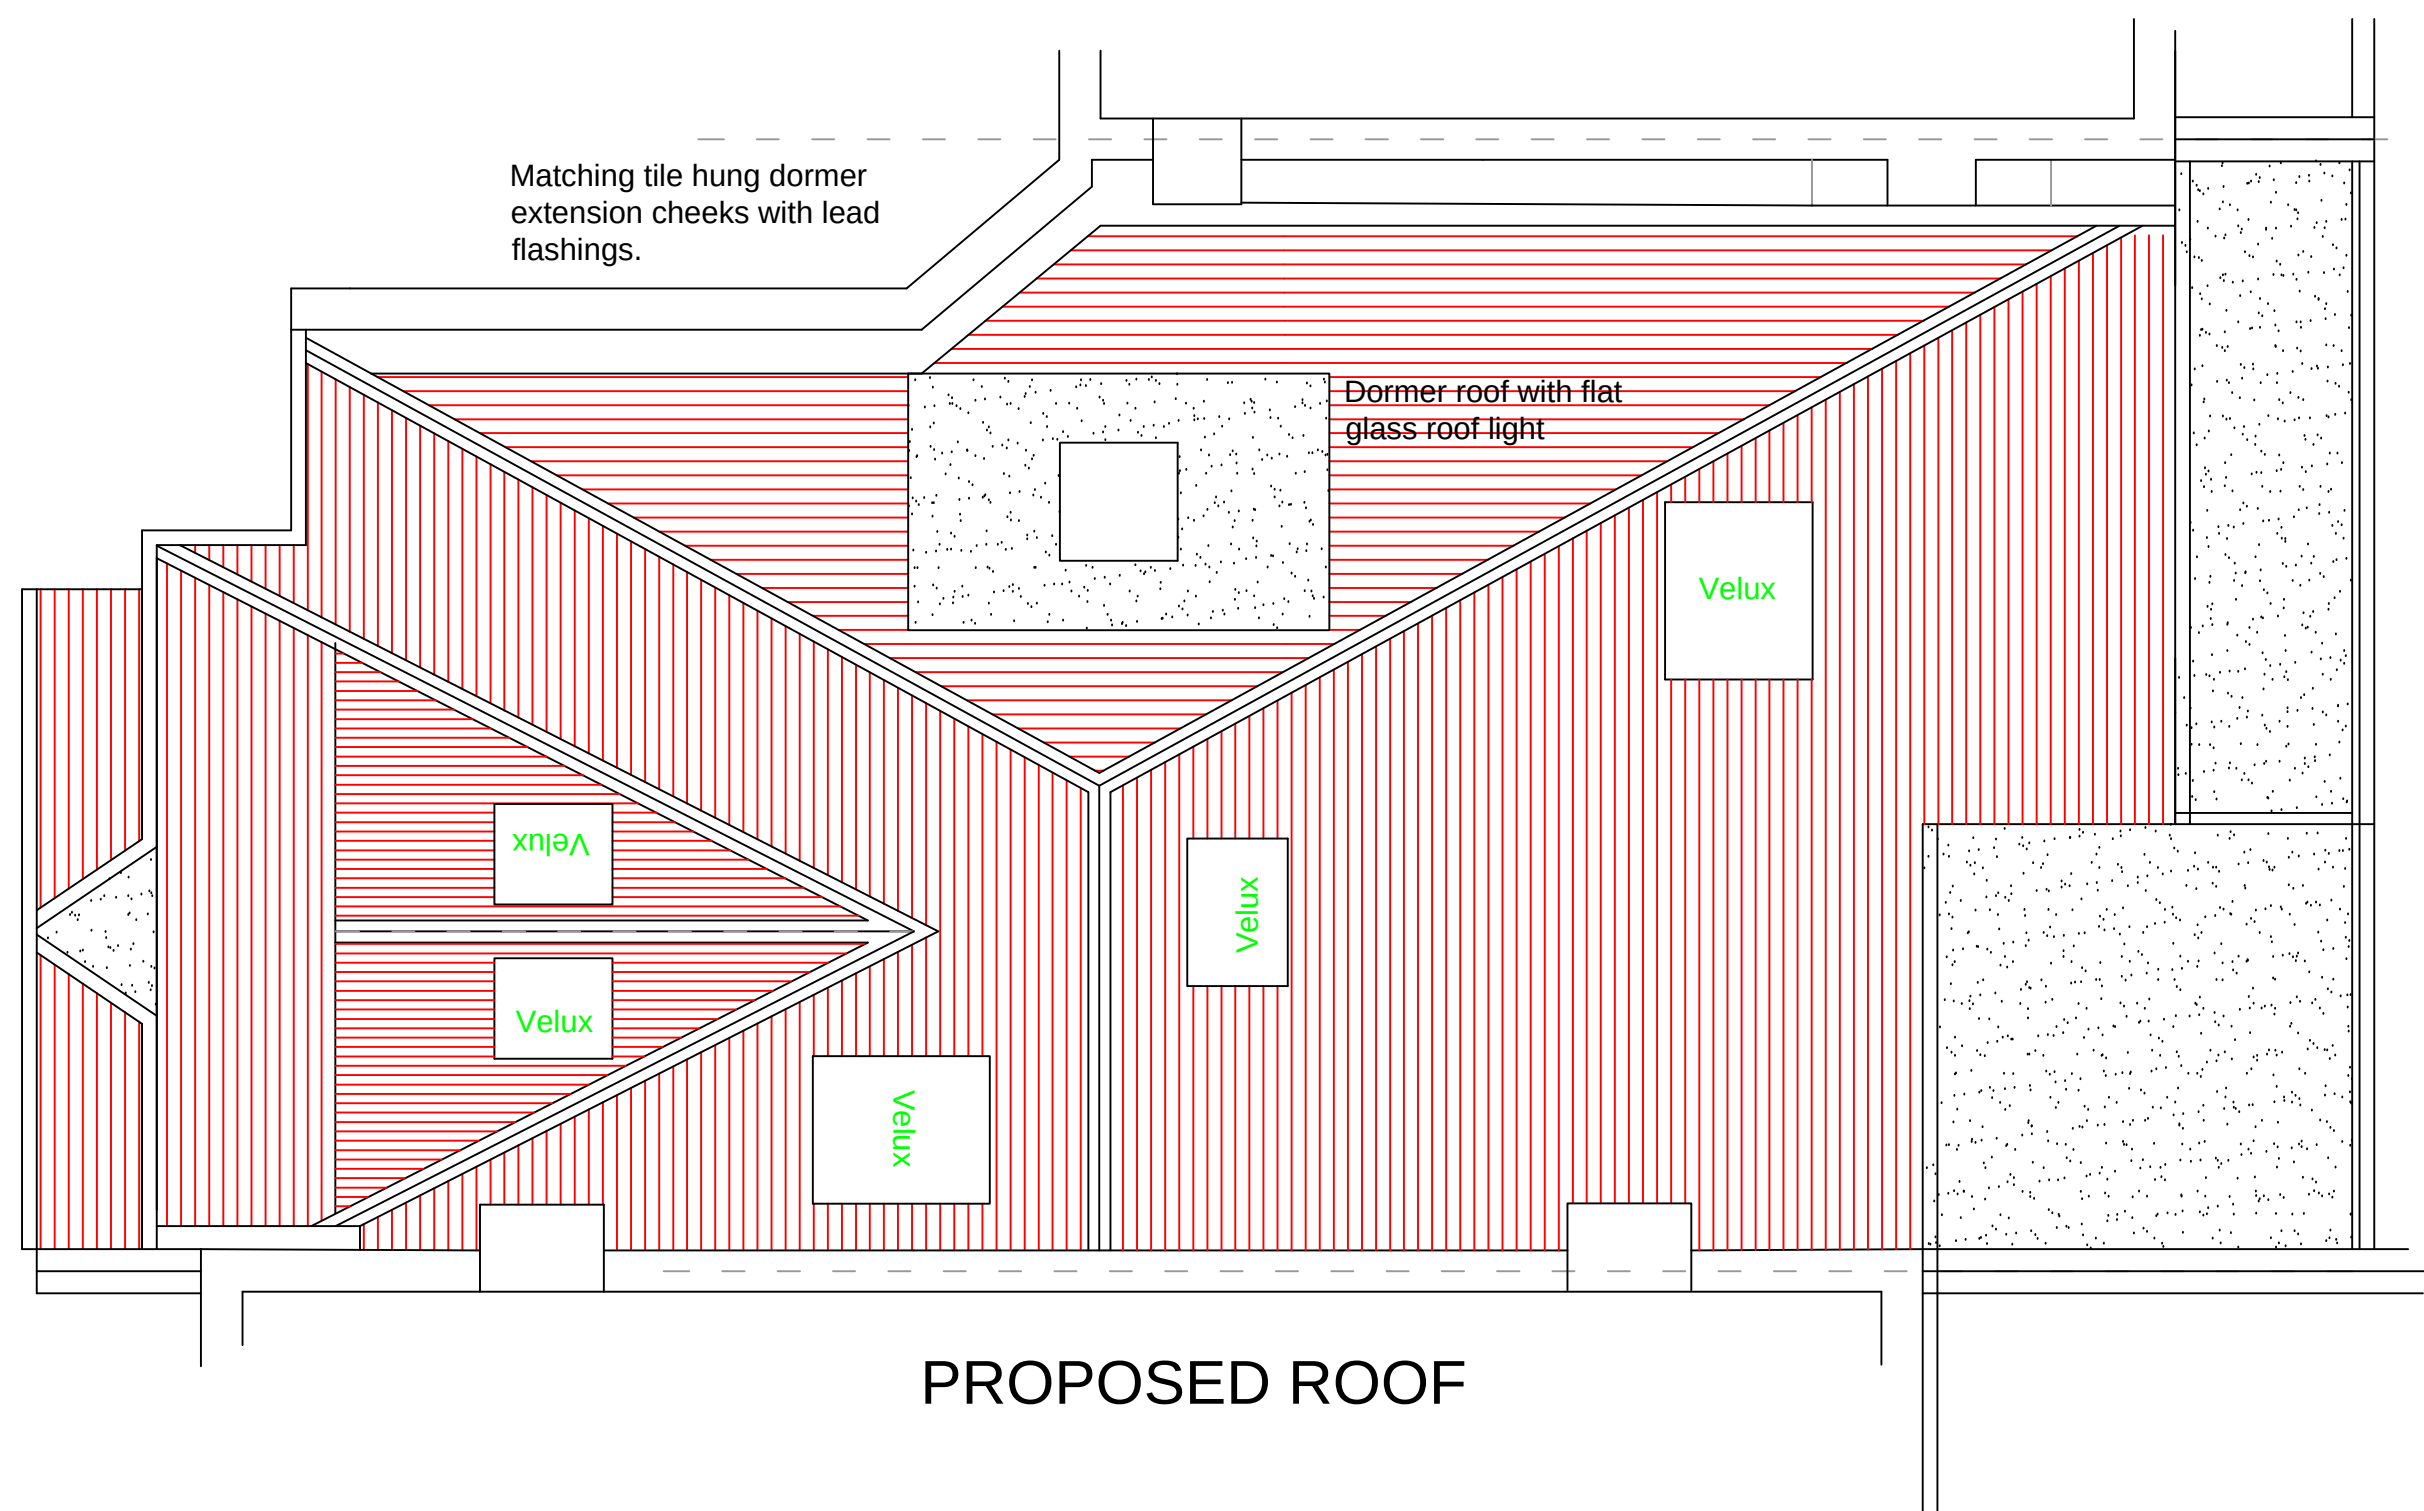

PROPOSED ROOF

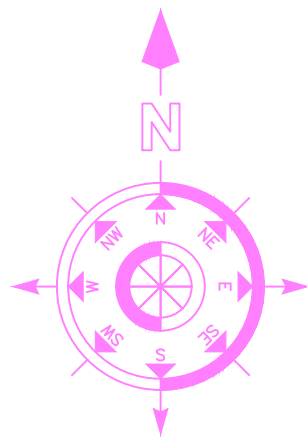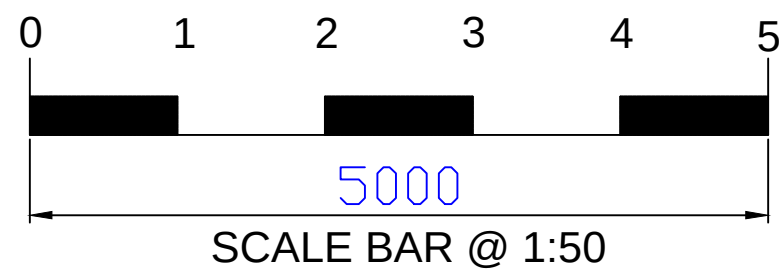

LOCATION PLAN
SCALE 1 : 1250



PLANNING ISSUE - 10/01/2024

PROJECT: 23 METHUEN PARK LONDON N10 2JR

CLIENT: TOBY FINDEN-CROFTS & JUSTINE FIELD

DESCRIPTION: PROPOSED PLAN SECTIONS

DRAWING No. 2319 - 06
REVISION. A

SCALE. 1:50 @ A1
DATE. 06/07/2023

Bryan Connor Associates Limited
DESIGN & PLANNING CONSULTANTS

2 TREGARON AVENUE, LONDON. N8 9EY Tel: 020 8340 9294 Mob: 07958738247
Email: bryan.connor@outlook.com

THIS DRAWING IS THE PROPERTY OF BRYAN CONNOR ASSOCIATES LTD AND MAY NOT BE REPRODUCED WITHOUT WRITTEN CONSENT