REVISION No.	REVISION NOTES	DATE
A	TERRACE & DORMER WINDOW REMOVED	10 01 24

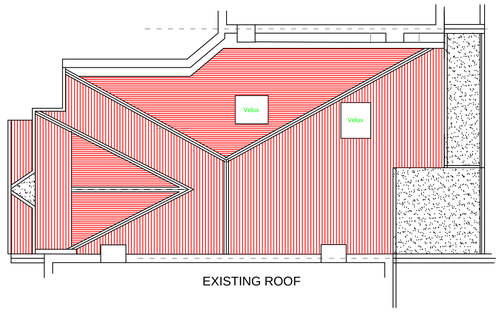

EXISTING ROOF

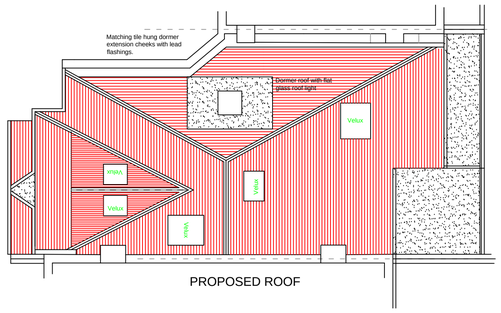

PROPOSED ROOF

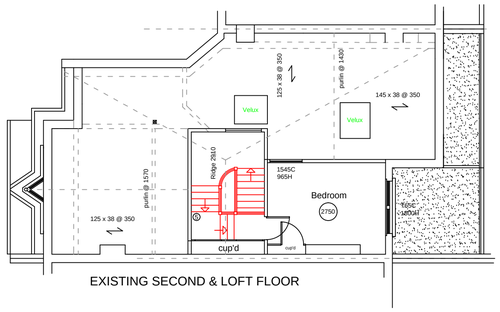

EXISTING SECOND & LOFT FLOOR

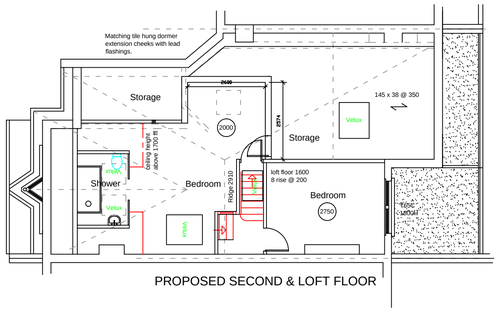

PROPOSED SECOND & LOFT FLOOR

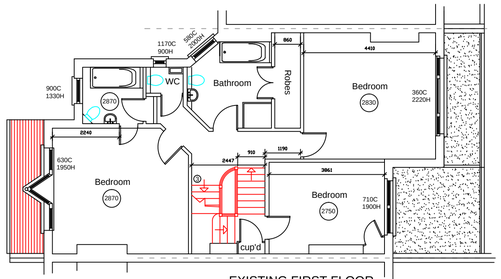

EXISTING FIRST FLOOR

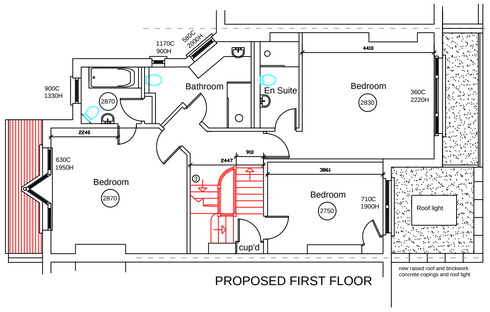

PROPOSED FIRST FLOOR

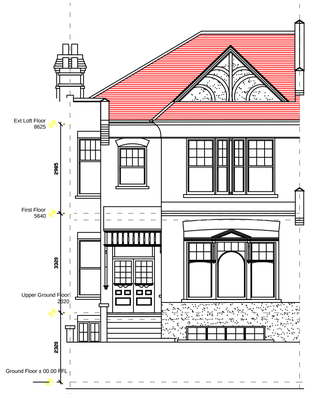

EXISTING FRONT ELEVATION

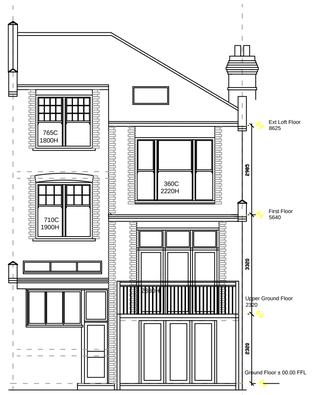

EXISTING REAR ELEVATION

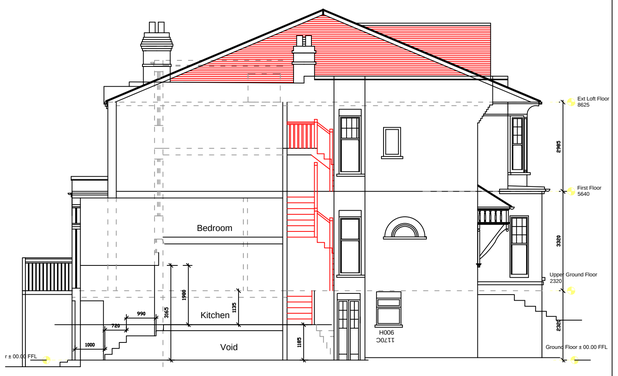

EXISTING SIDE ELEVATION/SECTION

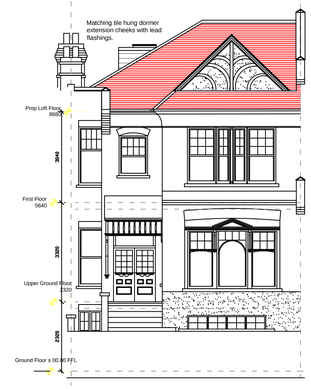

PROPOSED FRONT ELEVATION

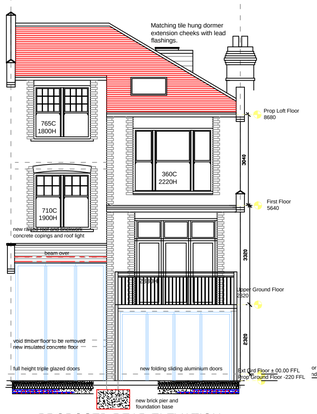

PROPOSED REAR ELEVATION

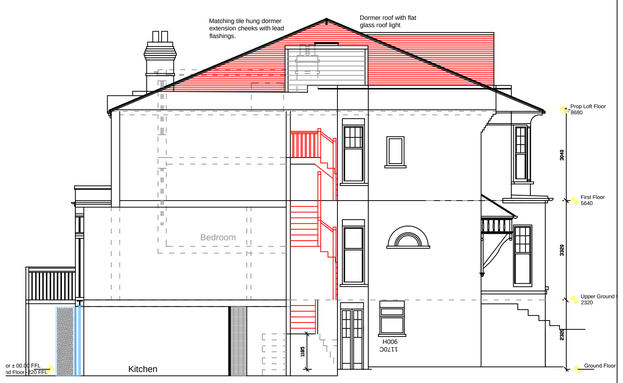

PROPOSED LONG SECTION

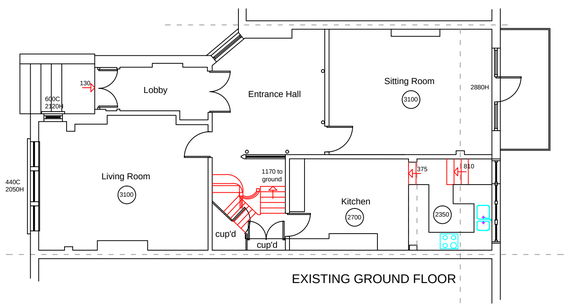

EXISTING GROUND FLOOR

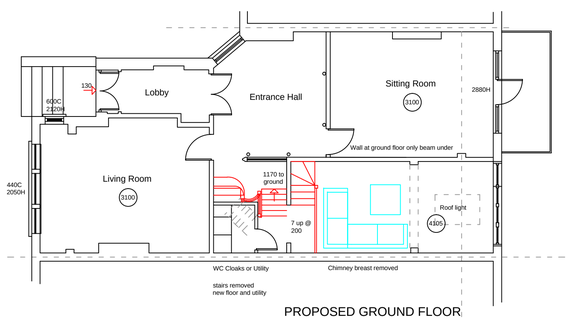

PROPOSED GROUND FLOOR

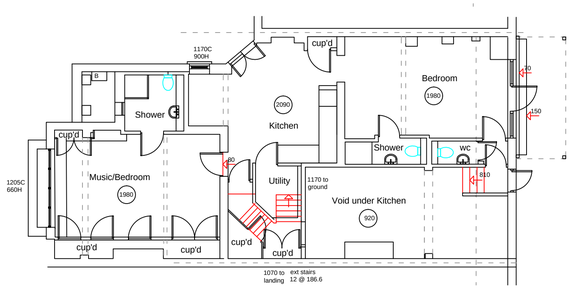

EXISTING LOWER GROUND FLOOR

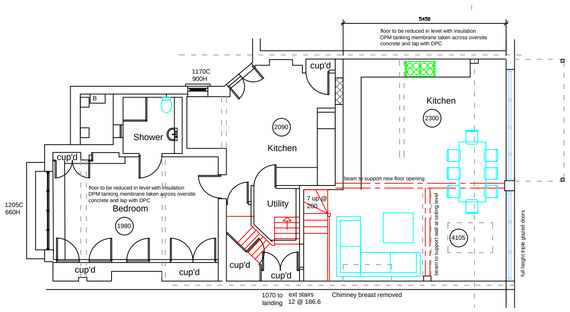

PROPOSED LOWER GROUND FLOOR

0 1 2 3 4 5

5000

SCALE BAR @ 1:100

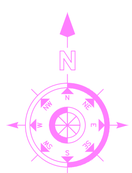

LOCATION PLAN

SCALE 1 : 1250

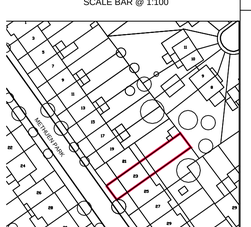

PLANNING ISSUE - 09/10/2023

PROJECT: 23 METHUEN PARK LONDON N10 2JR

CLIENT: TOBY FINDEN-CROFTS & JUSTINE FIELD

DESCRIPTION: EXISTING & PROPOSED PLANS

DRAWING No.	2319 - 06	SCALE.	1:100 @ A1
REVISION.	-	DATE.	06/07/2023

BRYAN CONNOR ASSOCIATES LIMITED

DESIGN & PLANNING CONSULTANTS

2 TREGARON AVENUE, LONDON. N8 9EY Tel: 020 8340 9294 Mob: 07958738247

Email: bryan.connor@outlook.com

THIS DRAWING IS THE PROPERTY OF BRYAN CONNOR ASSOCIATES LTD AND MAY NOT BE REPRODUCED WITHOUT WRITTEN CONSENT