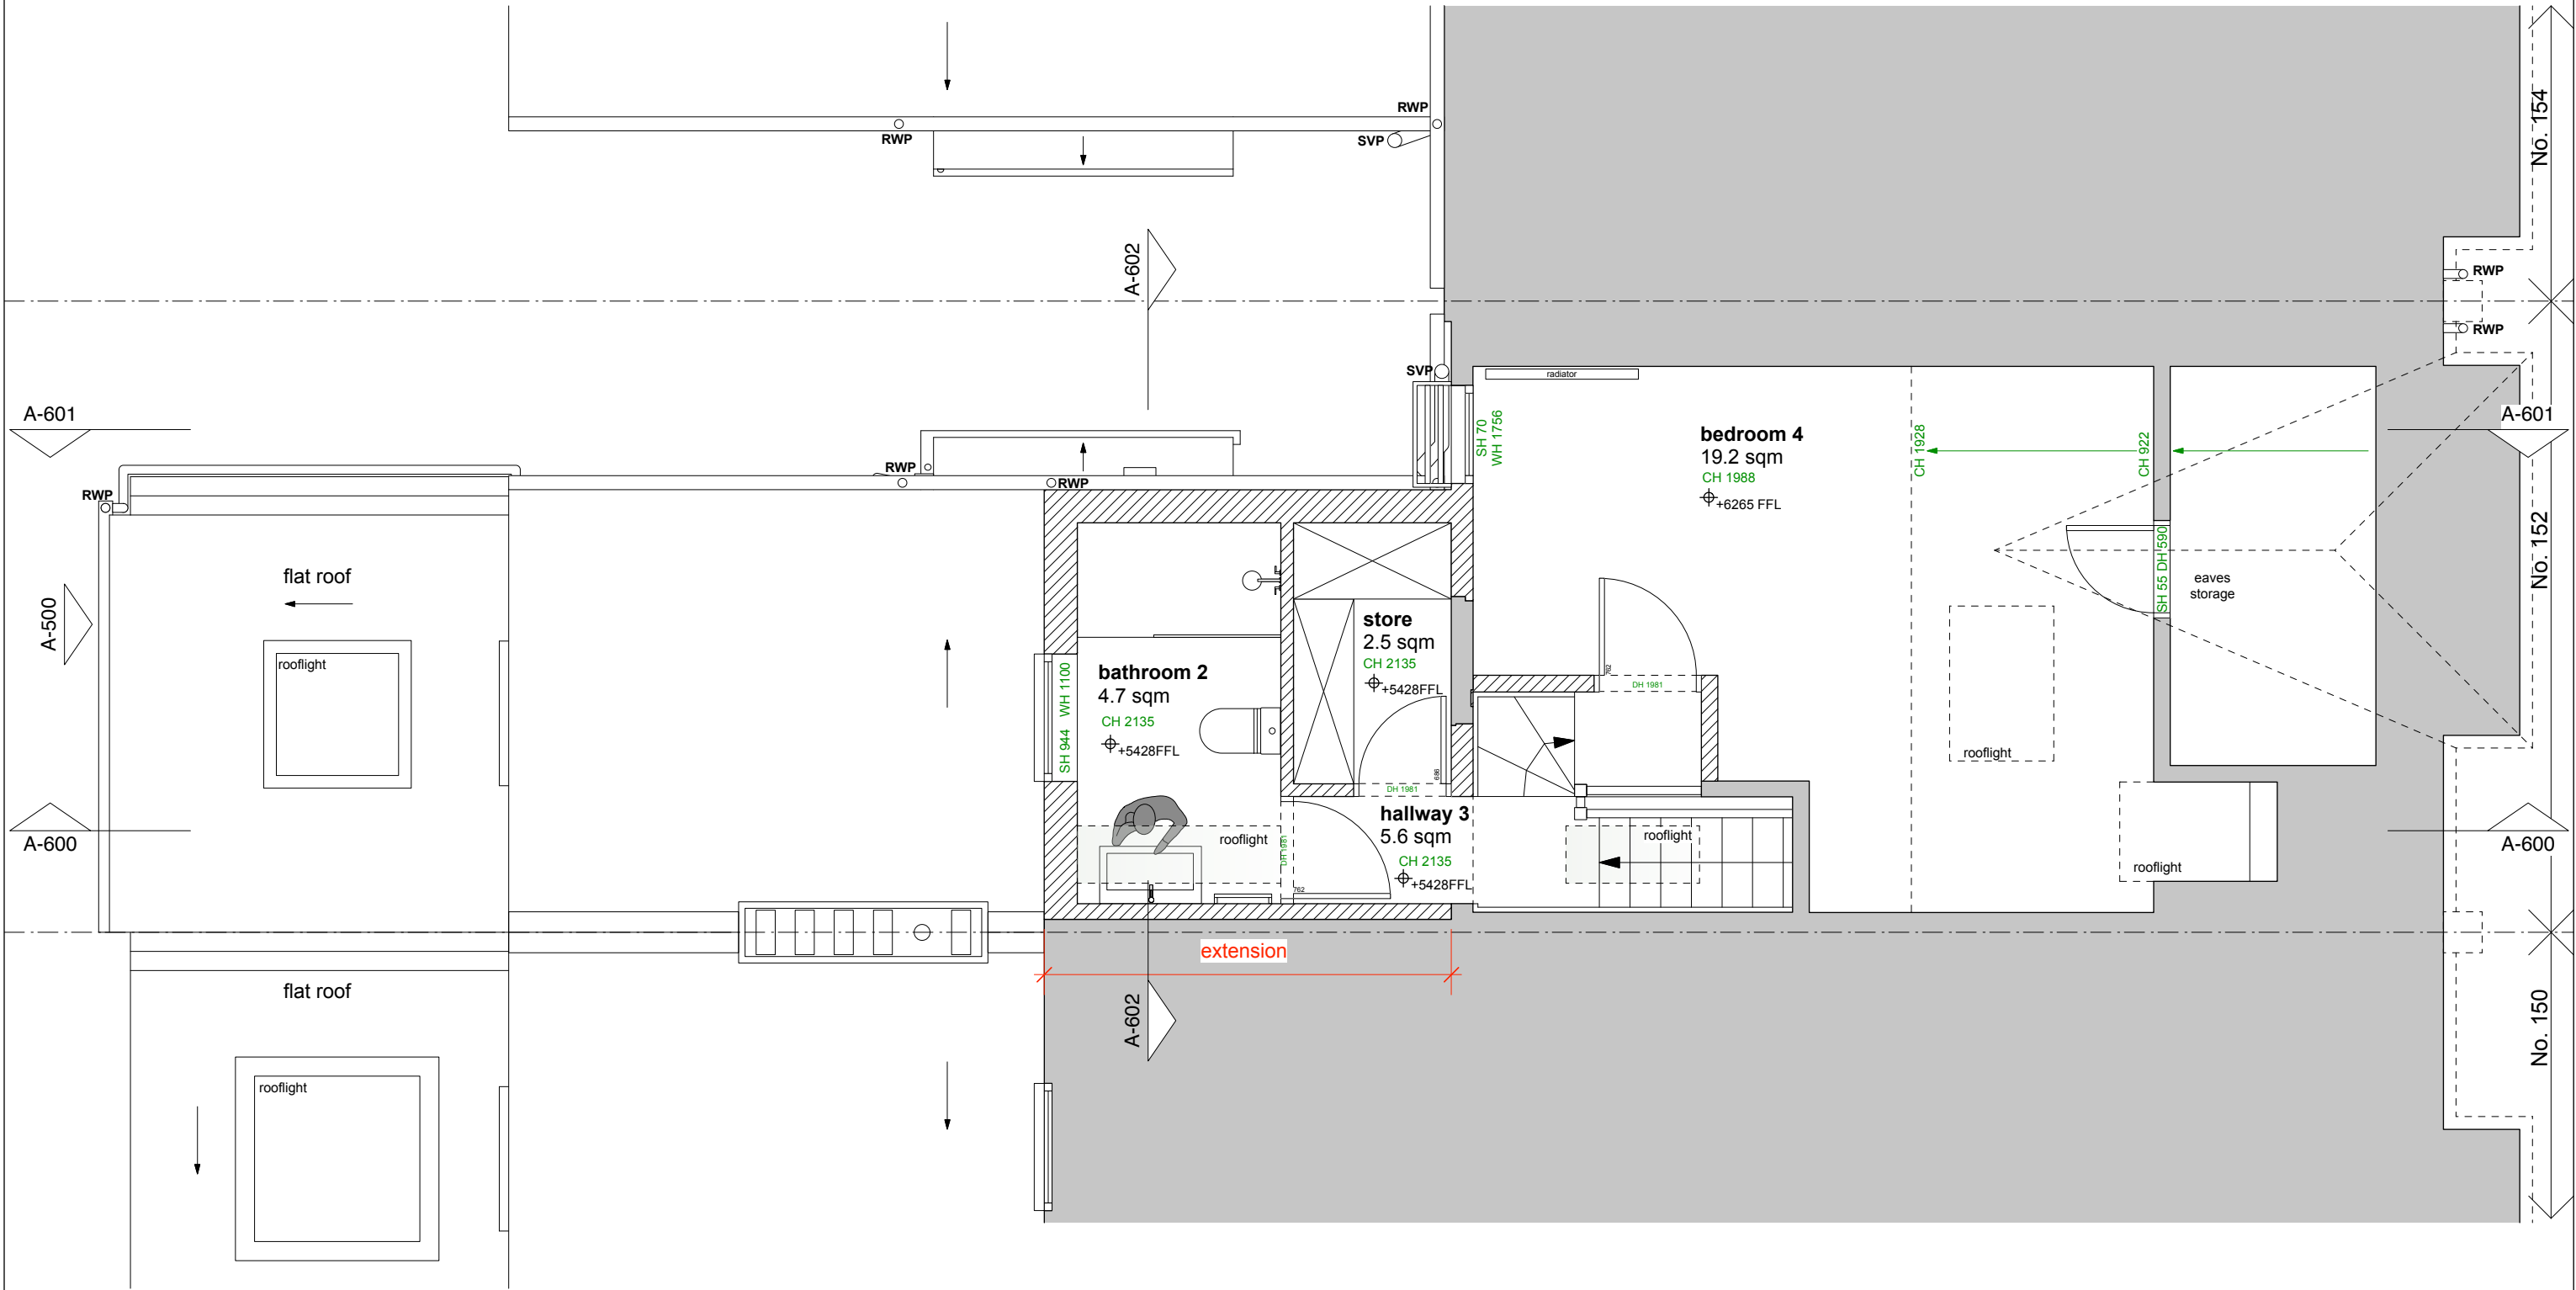


rev	date	notes
P1	10/01/24	issued for planning

dimensions are not to be scaled from this drawing. this drawing is based on current available information and should not be relied on as accurate measurements of usable space. the contractor is responsible for checking all dimensions on site.

this drawing is property of A2studio ltd. and copyright is reserved by them. the drawing is issued on condition that it is not copied or disclosed by or to any unauthorised persons without the prior consent in writing of A2studio ltd.

- existing walls
- new walls

A2studio
106 high street, london N8 7NT
T 020 7998 9066
E info@a2studio.co.uk

project
152 weston park
london N8 9PN

title
proposed loft plan

issue
planning

scale
1:50 @ A3

date
10.01.2024

drw no
WAS A-103

rev
P1