




PROPOSED REAR EXTENSION (NORTH FACING)



PROPOSED SIDE EXTENSION (WEST FACING)




PROPOSED FRONT EXTENSION (SOUTH FACING)

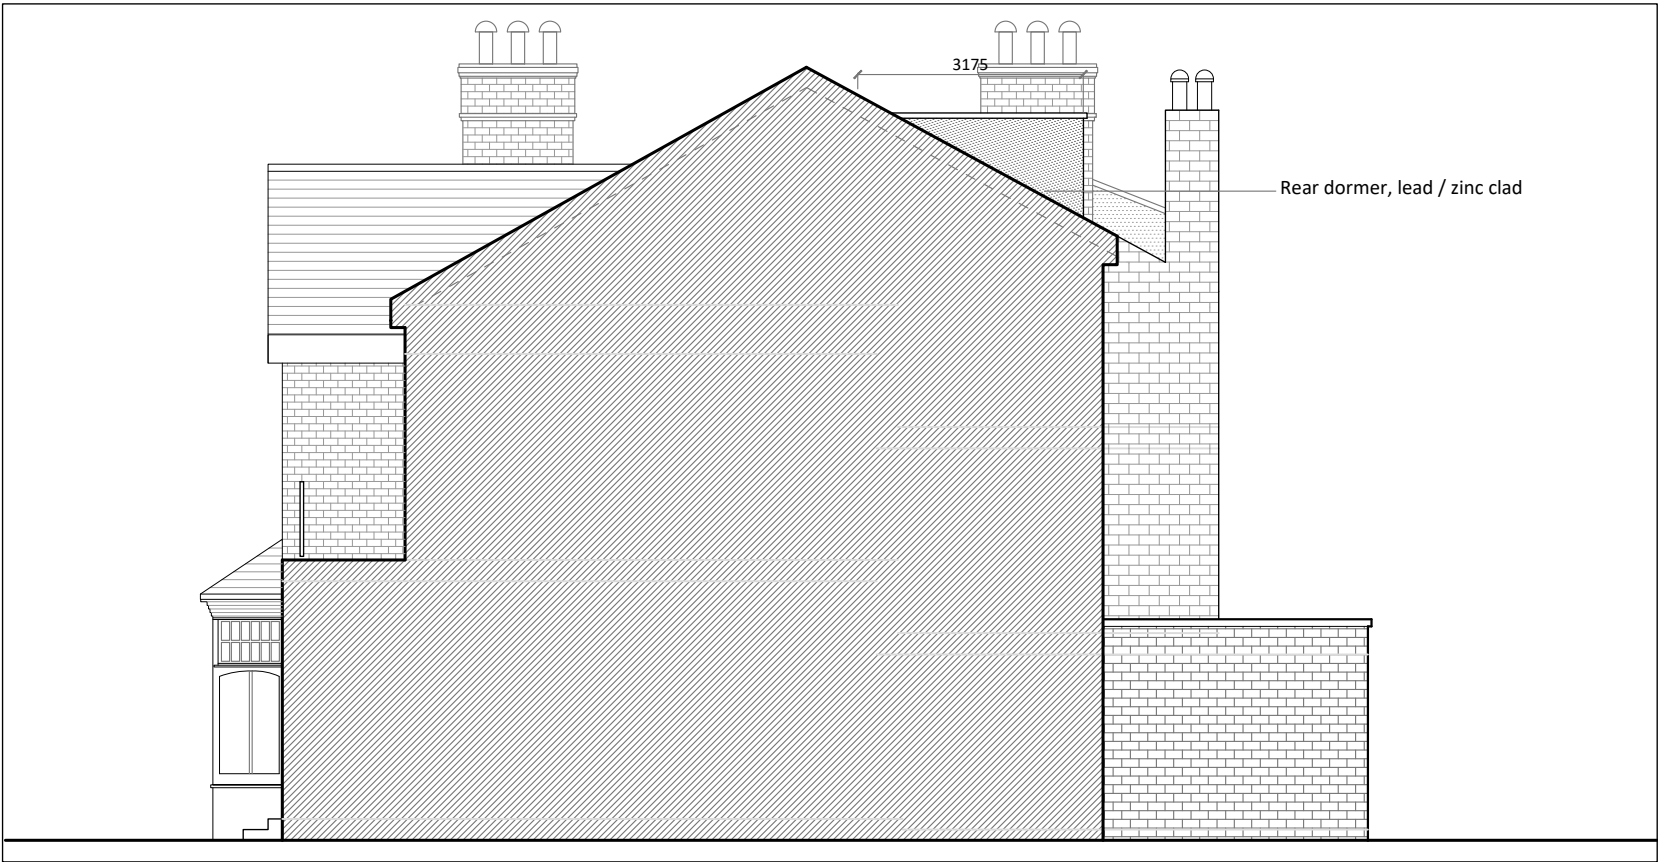

PROPOSED SIDE EXTENSION (EAST FACING)

Notes:
This drawing is the copyright of the Architect and may not be reproduced without permission.
This scheme is subject to all necessary consents. Dimensions, areas and levels where given are approximate and subject to site survey.
All dimensions are to be checked on site. Any discrepancies are to be reported to the Architect before the work commences. Figured dimensions only are to be taken from this drawing.
This drawing is to be read in conjunction with all relevant consultants' and/or specialists' drawings/documents and any discrepancies or variations are to be notified to the Architect before the affected work commences.

Revision	Rev.	Date	Description
A	19.12.23		Requested change to rear dormer and front wall
B	10.1.24		Vehicular gate removed

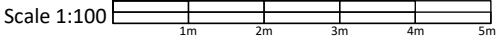

Client:
Jacobs

Sabrina Teacher Architect
BA (Hons) DipArch ARB

32 Clisbury Ring South N12 7BE
(+44)7961 145772 sabrina@tea-arc.com www.tea-arc.com

Project:
Queens Avenue
Drawing:
Proposed Elevations

Scale(s):	Date:	Drawn:	Checked:
1:100@A3	Oct 2023	ST	
Project No:	Drawing No:	Revision:	
23173	QA_P_007	B	