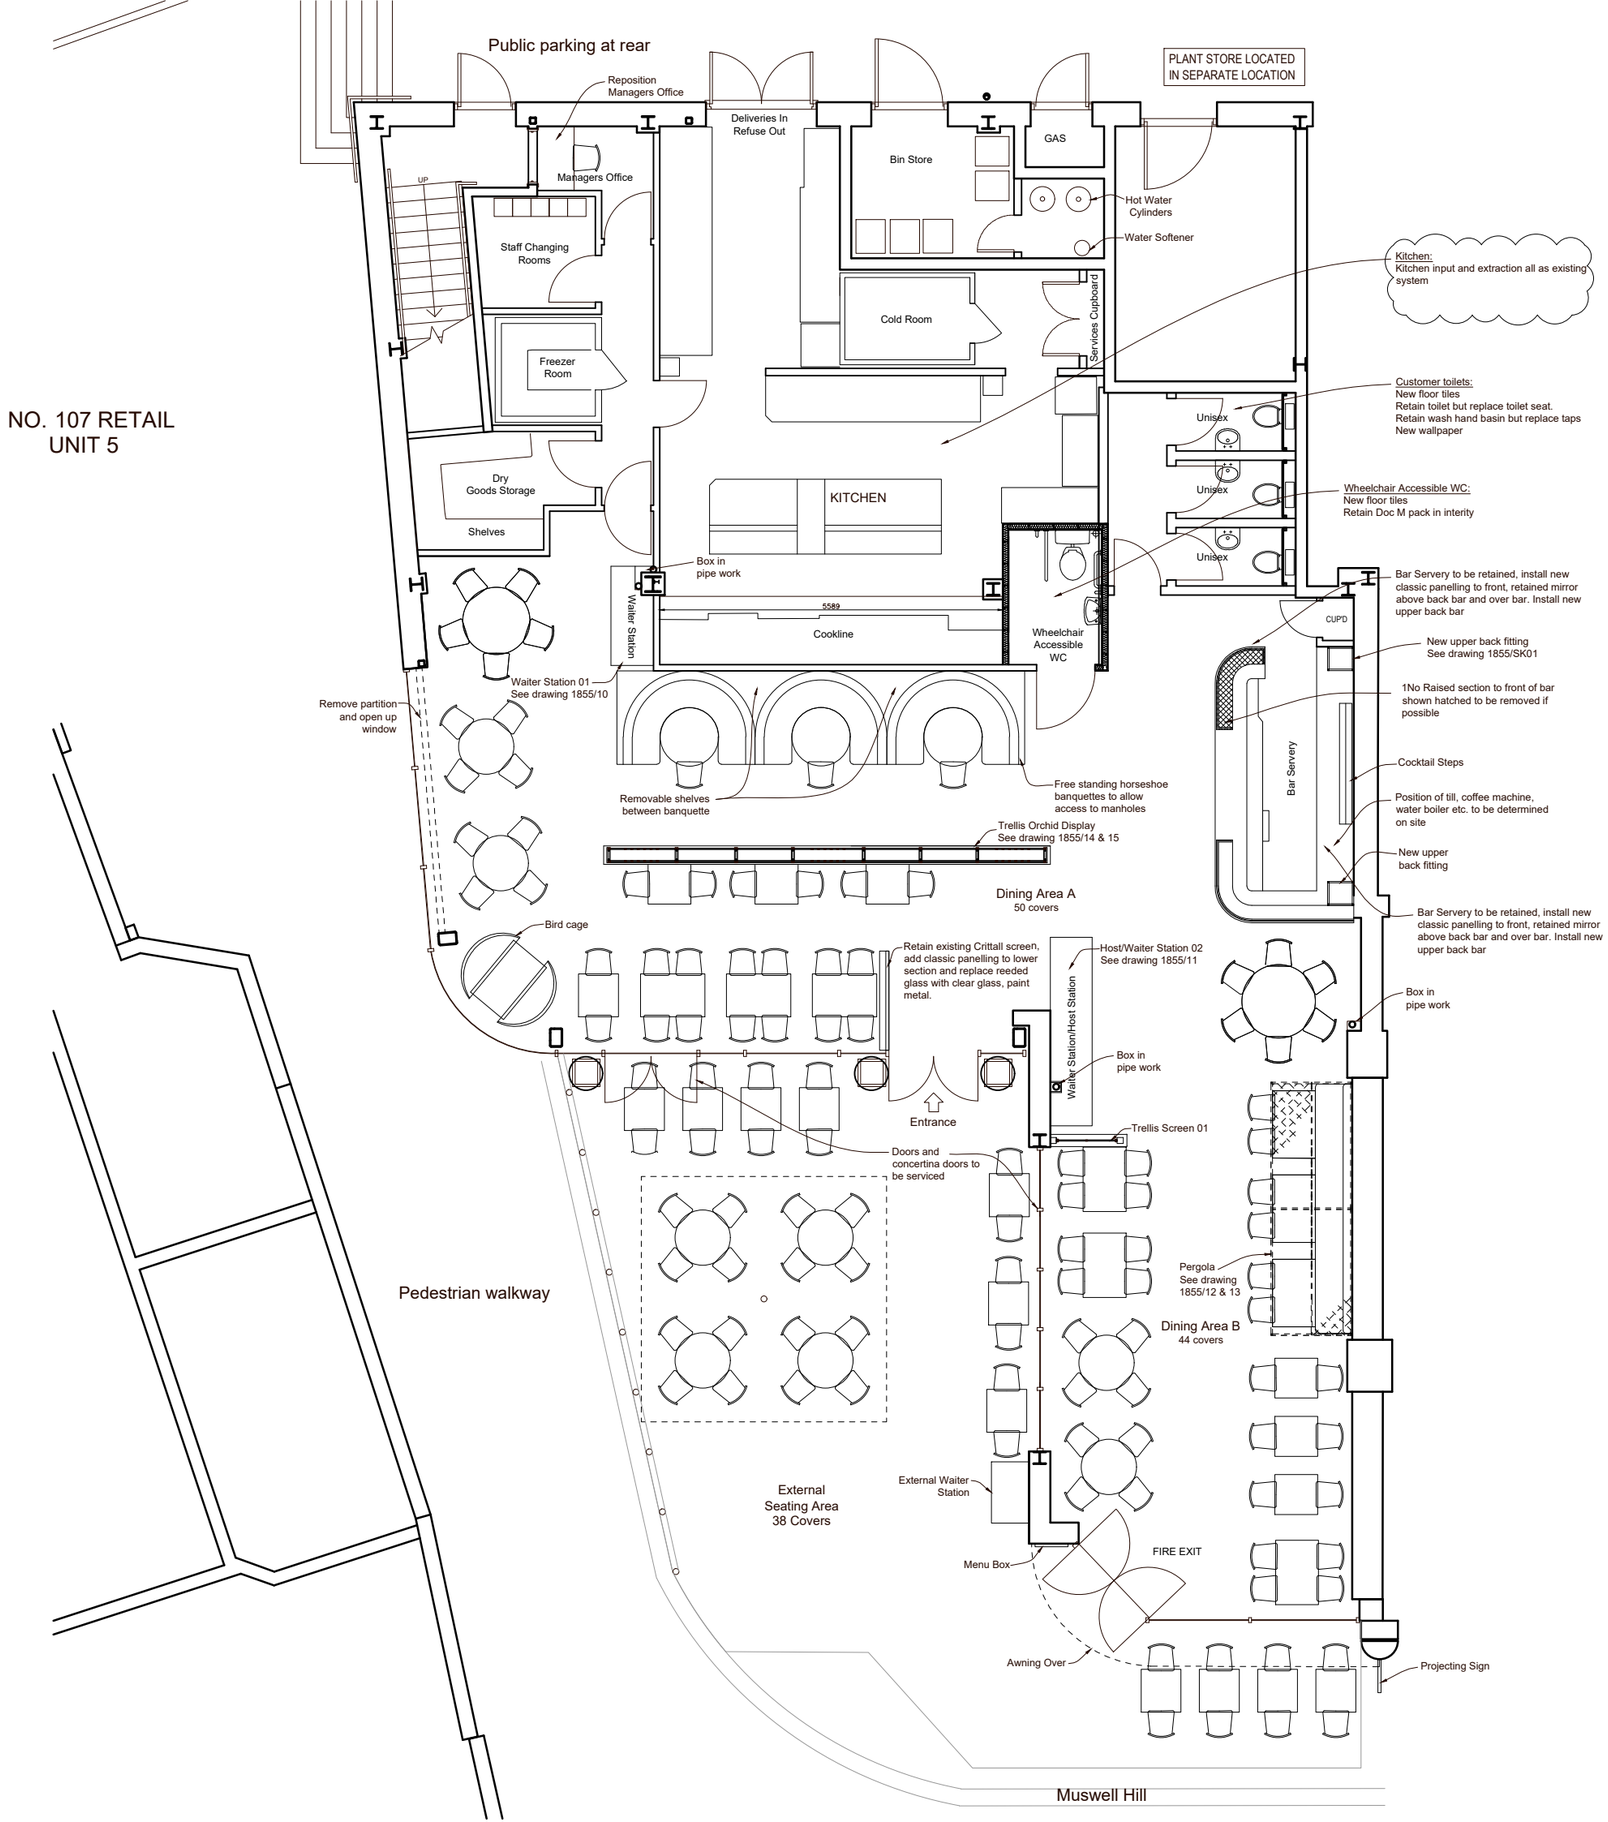

NO. 107 RETAIL
UNIT 5

Restaurant Area and covers info:

GIFA:	
Ground Floor	237.0m²
EDA:	
Ground Floor	143.2m²
Kitchen Areas:	
Ground Floor	69.9m²
Back of House Areas:	
Ground Floor	26.0m²
Total	90.6m²
Number of covers on Ground Floor:	94
Number of External Covers :	38

0 1 2 3 4 5 METRES

(AS PROPOSED)

REVISIONS

F	10.10.23	Updated in line with GS team mark-up
G	18.10.23	Notes updated
H	27.10.23	Notes updated

PROJECT
Giggling Squid
107, Unit 5, Muswell Hill Road,
Muswell Hill, London, N10 3HS

DRAWING TITLE
Ground Floor
General Arrangement Plan
As Proposed

SCALE
1:50@A1
1:100@A3

DATE
12:07:23

DRAWING NUMBER
1855/01

REVISION
H

PNW Studios Ltd
Email studio@pnw.co.uk