




Drawing title: Ground and First Fl plans	Revision: ----	Scale 1:100 @ A3	Drawn by: NP	Job No: EW202300112	Job address: 19 The Avenue N8 0JR	Client: Abrahamson
Drawing No: 01	Date: 11/01/2024		Phase: App	Council: Haringey	Job type: Ground extension	Consultant: Stuart Braid






Client:
Abrahamson
Consultant:
Stuart Braid

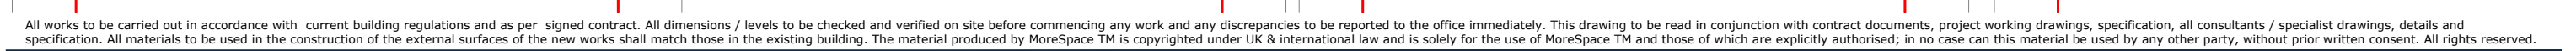



Drawing title: Proposed Ground FI	Revision: ----	Scale 1:50 @ A3	Drawn by: NP	Job No: EW202300112	Job address: 19 The Avenue N8 0JR	Client: Abrahamson
Drawing No: 03	Date: 11/01/2024		Phase: App	Council: Haringey	Job type: Ground extension	Consultant: Stuart Braid

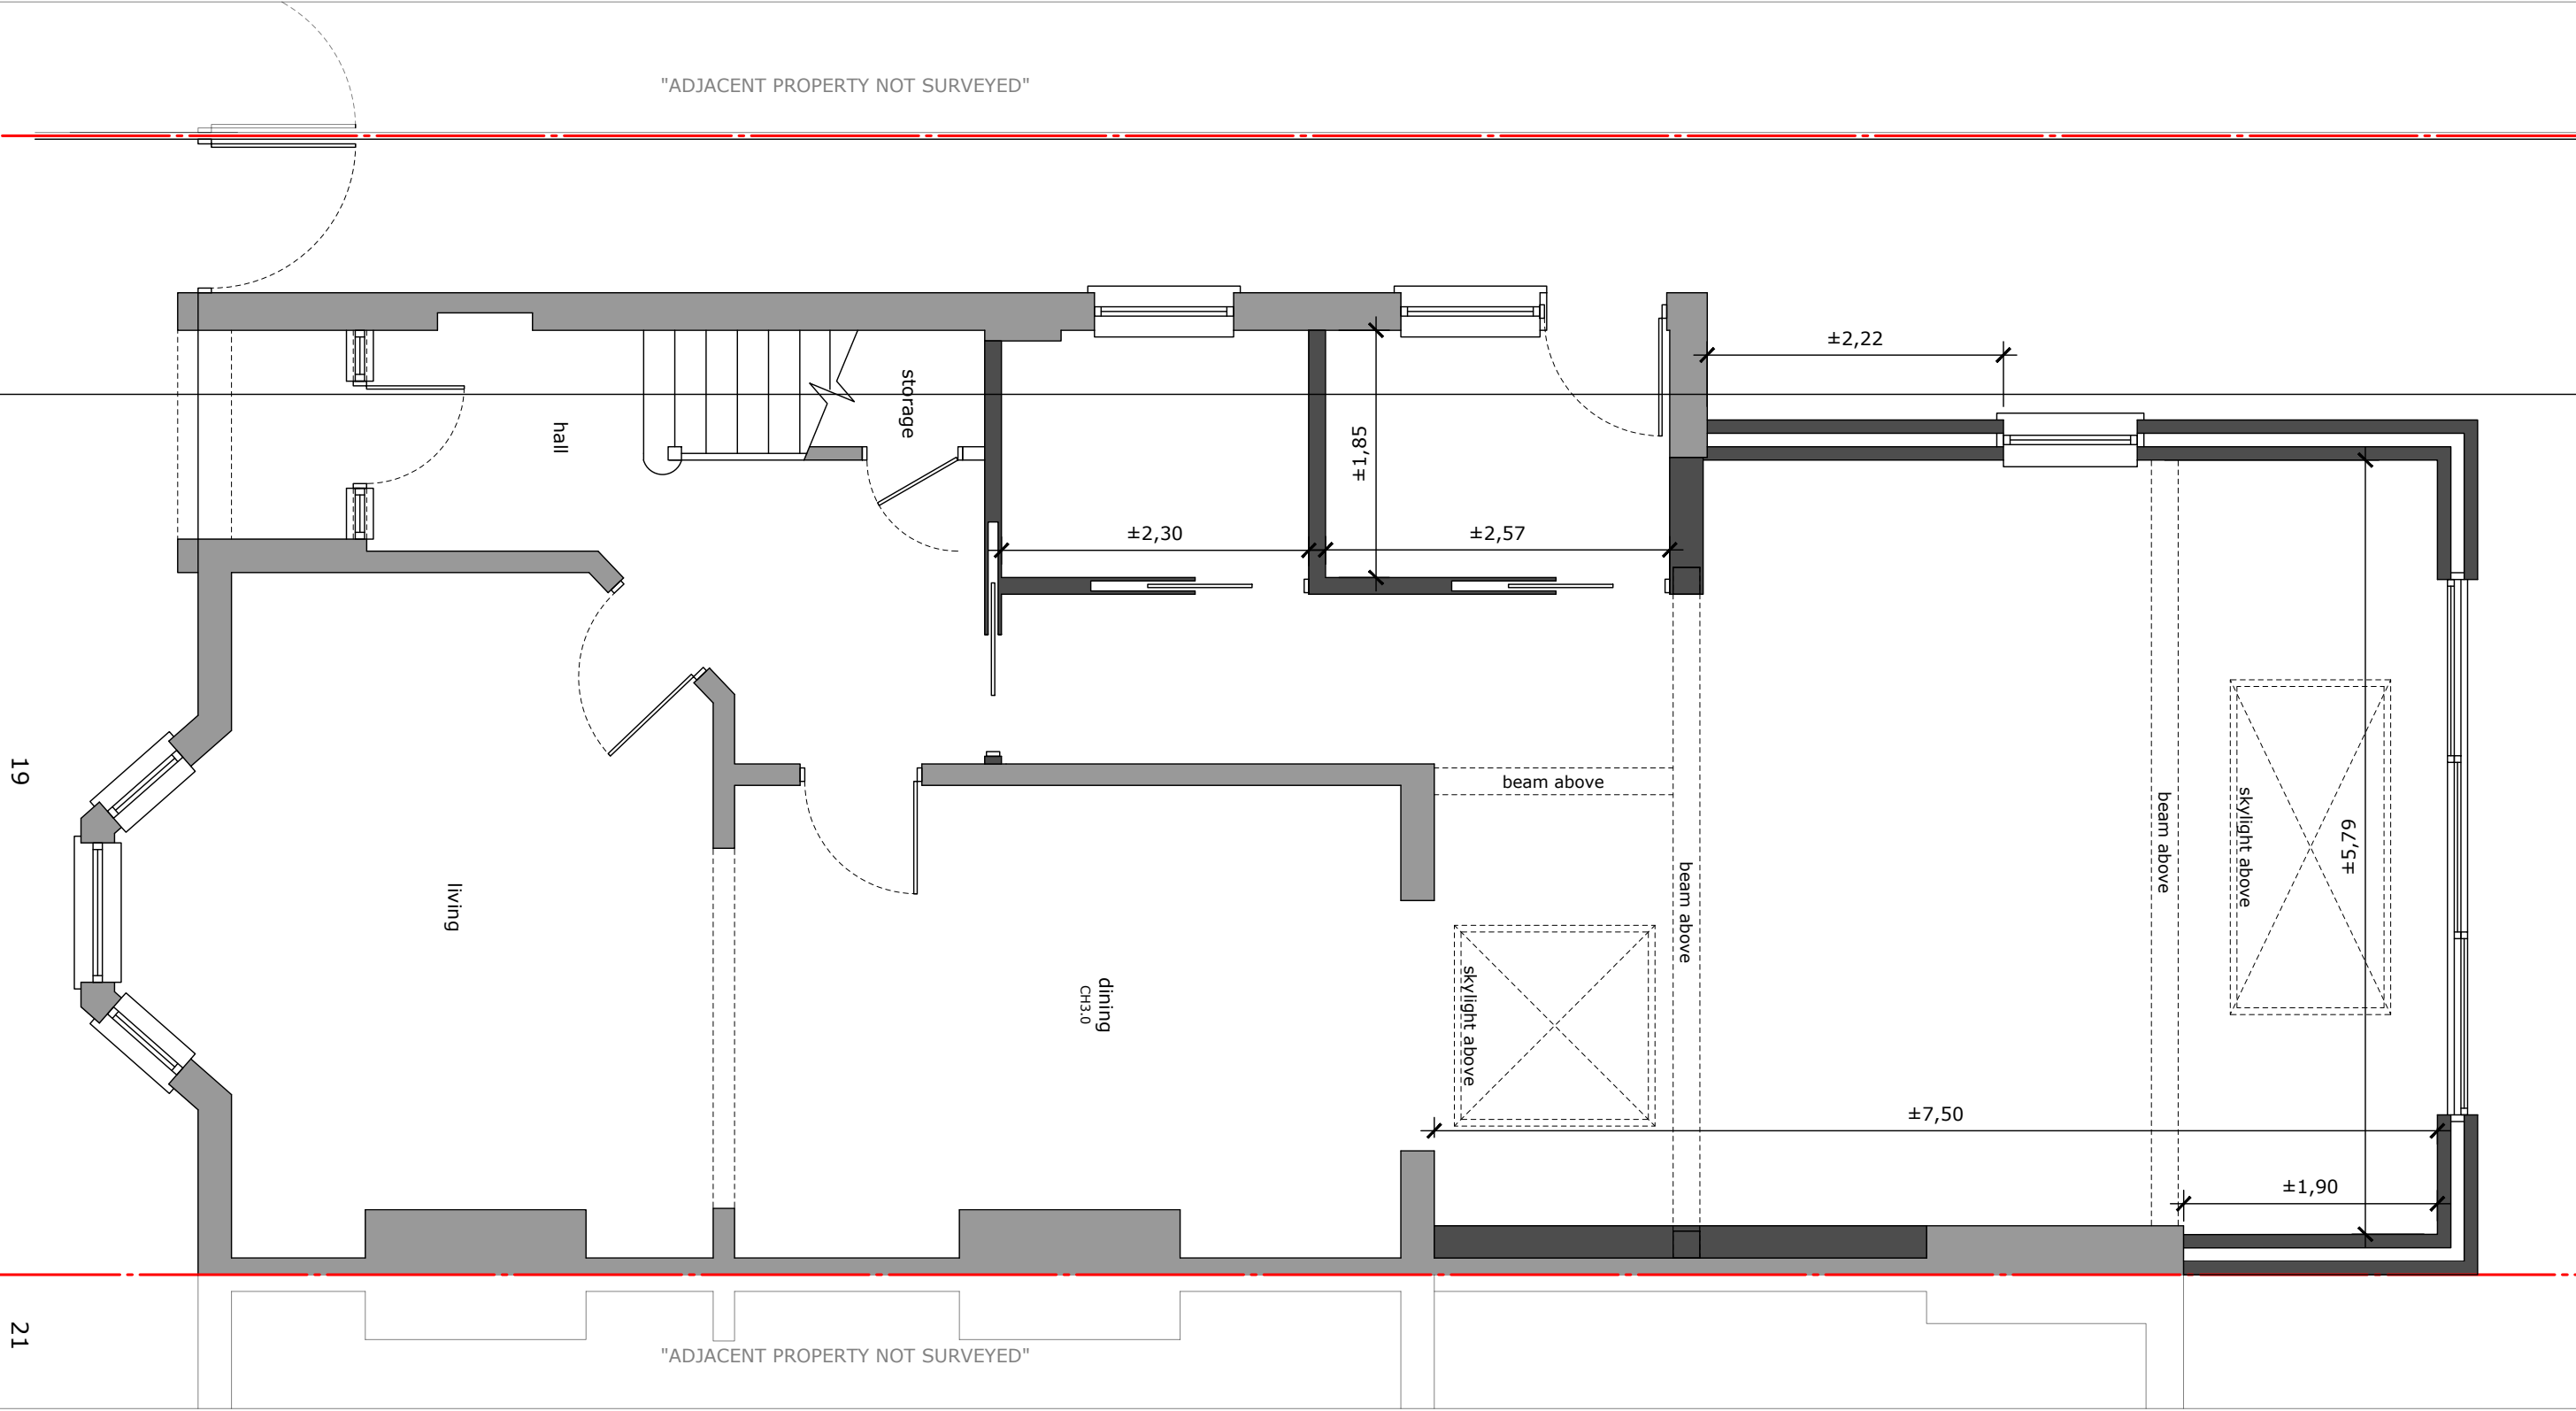



Drawing title: Elevations	Revision: ----	Scale 1:100 @ A3	Drawn by: NP	Job No: EW202300112	Job address: 19 The Avenue N8 0JR	Client: Abrahamson
Drawing No: 04	Date: 11/01/2024		Phase: App	Council: Haringey	Job type: Ground extension	Consultant: Stuart Braid




All works to be carried out in accordance with current building regulations and as per signed contract. All dimensions / levels to be checked and verified on site before commencing any work and any discrepancies to be reported to the office immediately. This drawing to be read in conjunction with contract documents, project working drawings, specification, all consultants / specialist drawings, details and specification. All materials to be used in the construction of the external surfaces of the new works shall match those in the existing building. The material produced by MoreSpace TM is copyrighted under UK & international law and is solely for the use of MoreSpace TM and those of which are explicitly authorised; in no case can this material be used by any other party, without prior written consent. All rights reserved.



Drawing title: Side Elevations	Revision: ----	Scale 1:100 @ A3	Drawn by: NP
Drawing No: 05	Date: 11/01/2024		Phase: App


Job No: EW202300112	Job address: 19 The Avenue N8 0JR	Client: Abrahamson
Council: Haringey	Job type: Ground extension	Consultant: Stuart Braid

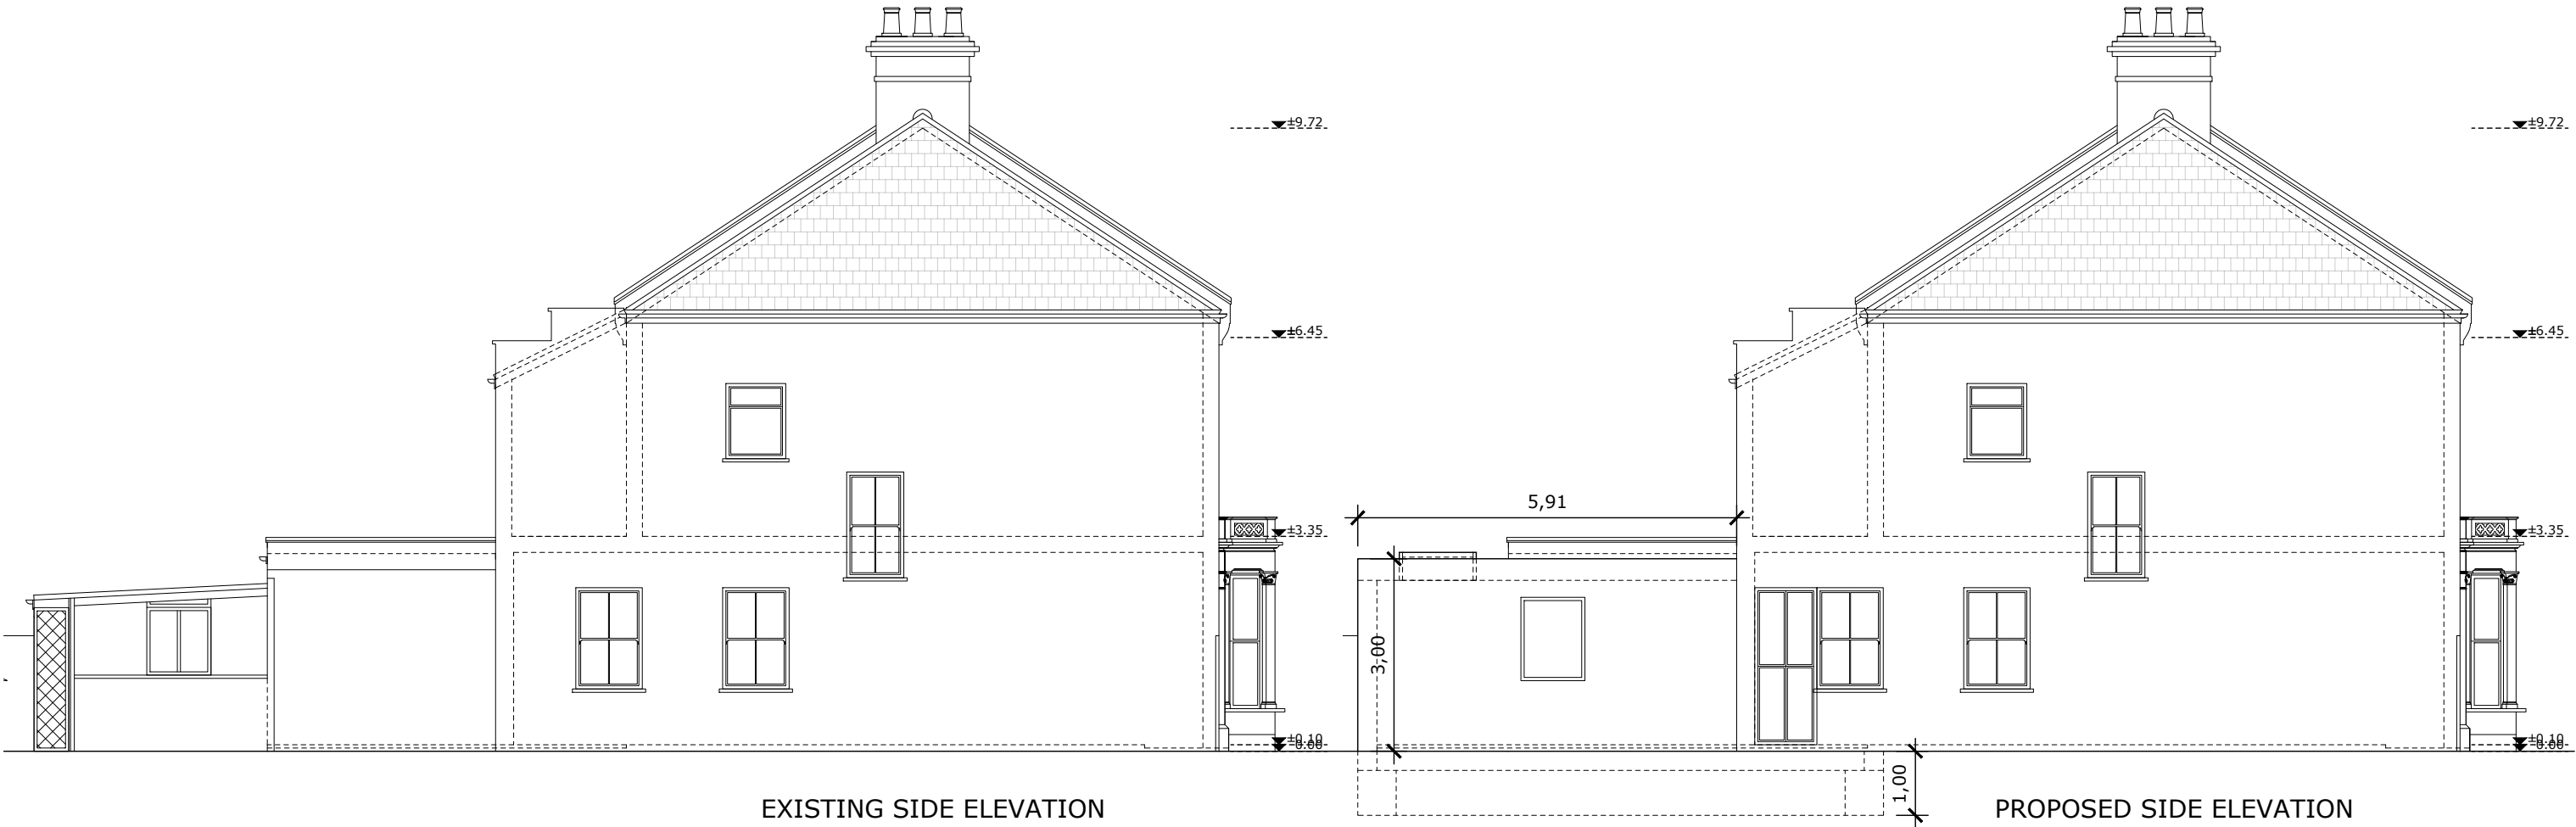




Drawing title:	Revision:	Scale 1:100 @ A3	Drawn by:
Sections	----		NP
Drawing No:	Date:		Phase:
06	11/01/2024		App

Job No:	Job address:	Client:
EW202300112	19 The Avenue N8 0JR	Abrahamson
Council:	Job type:	Consultant:
Haringey	Ground extension	Stuart Braid

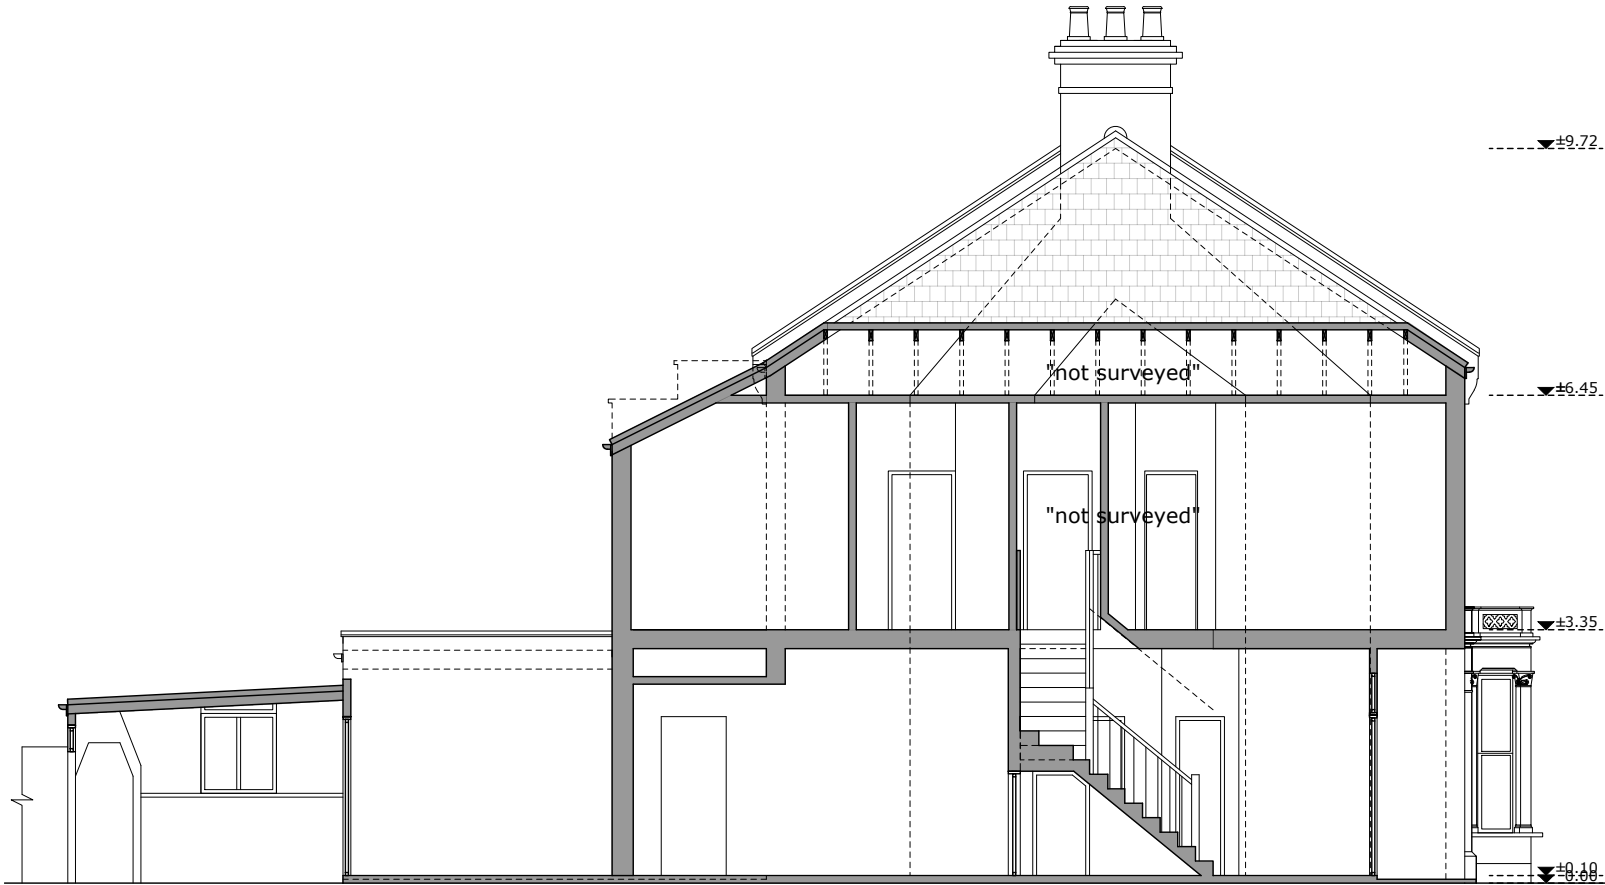

EXISTING
SECTION A-A

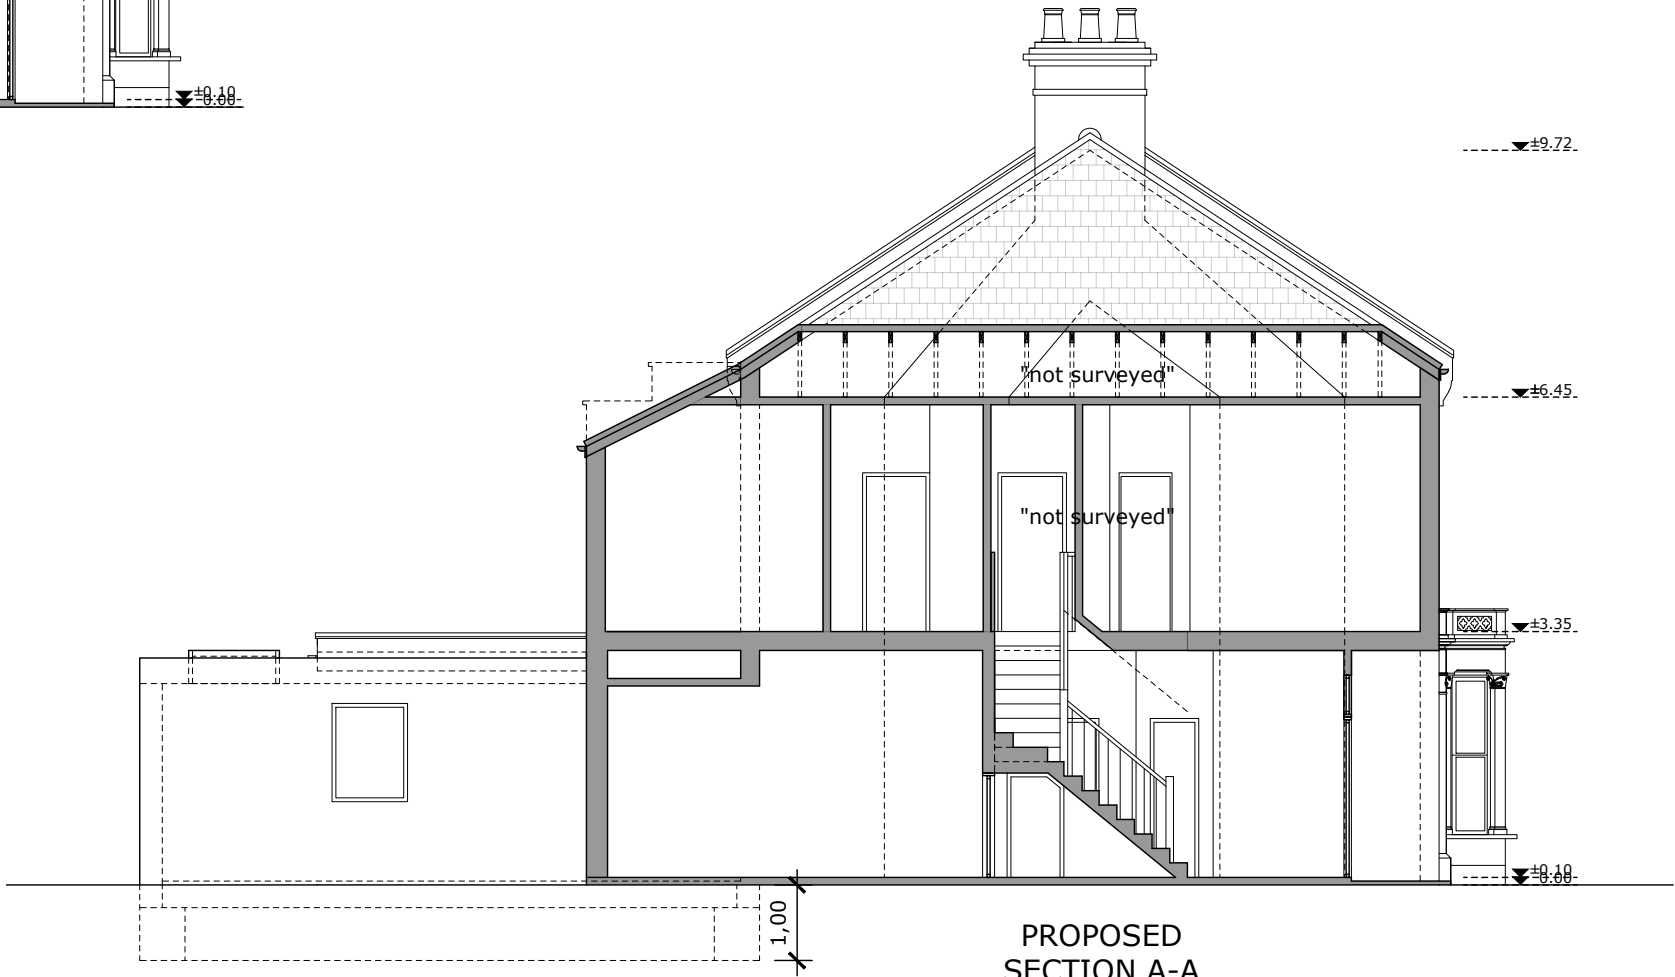

PROPOSED
SECTION A-A