


NO. 107 RETAIL
UNIT 5

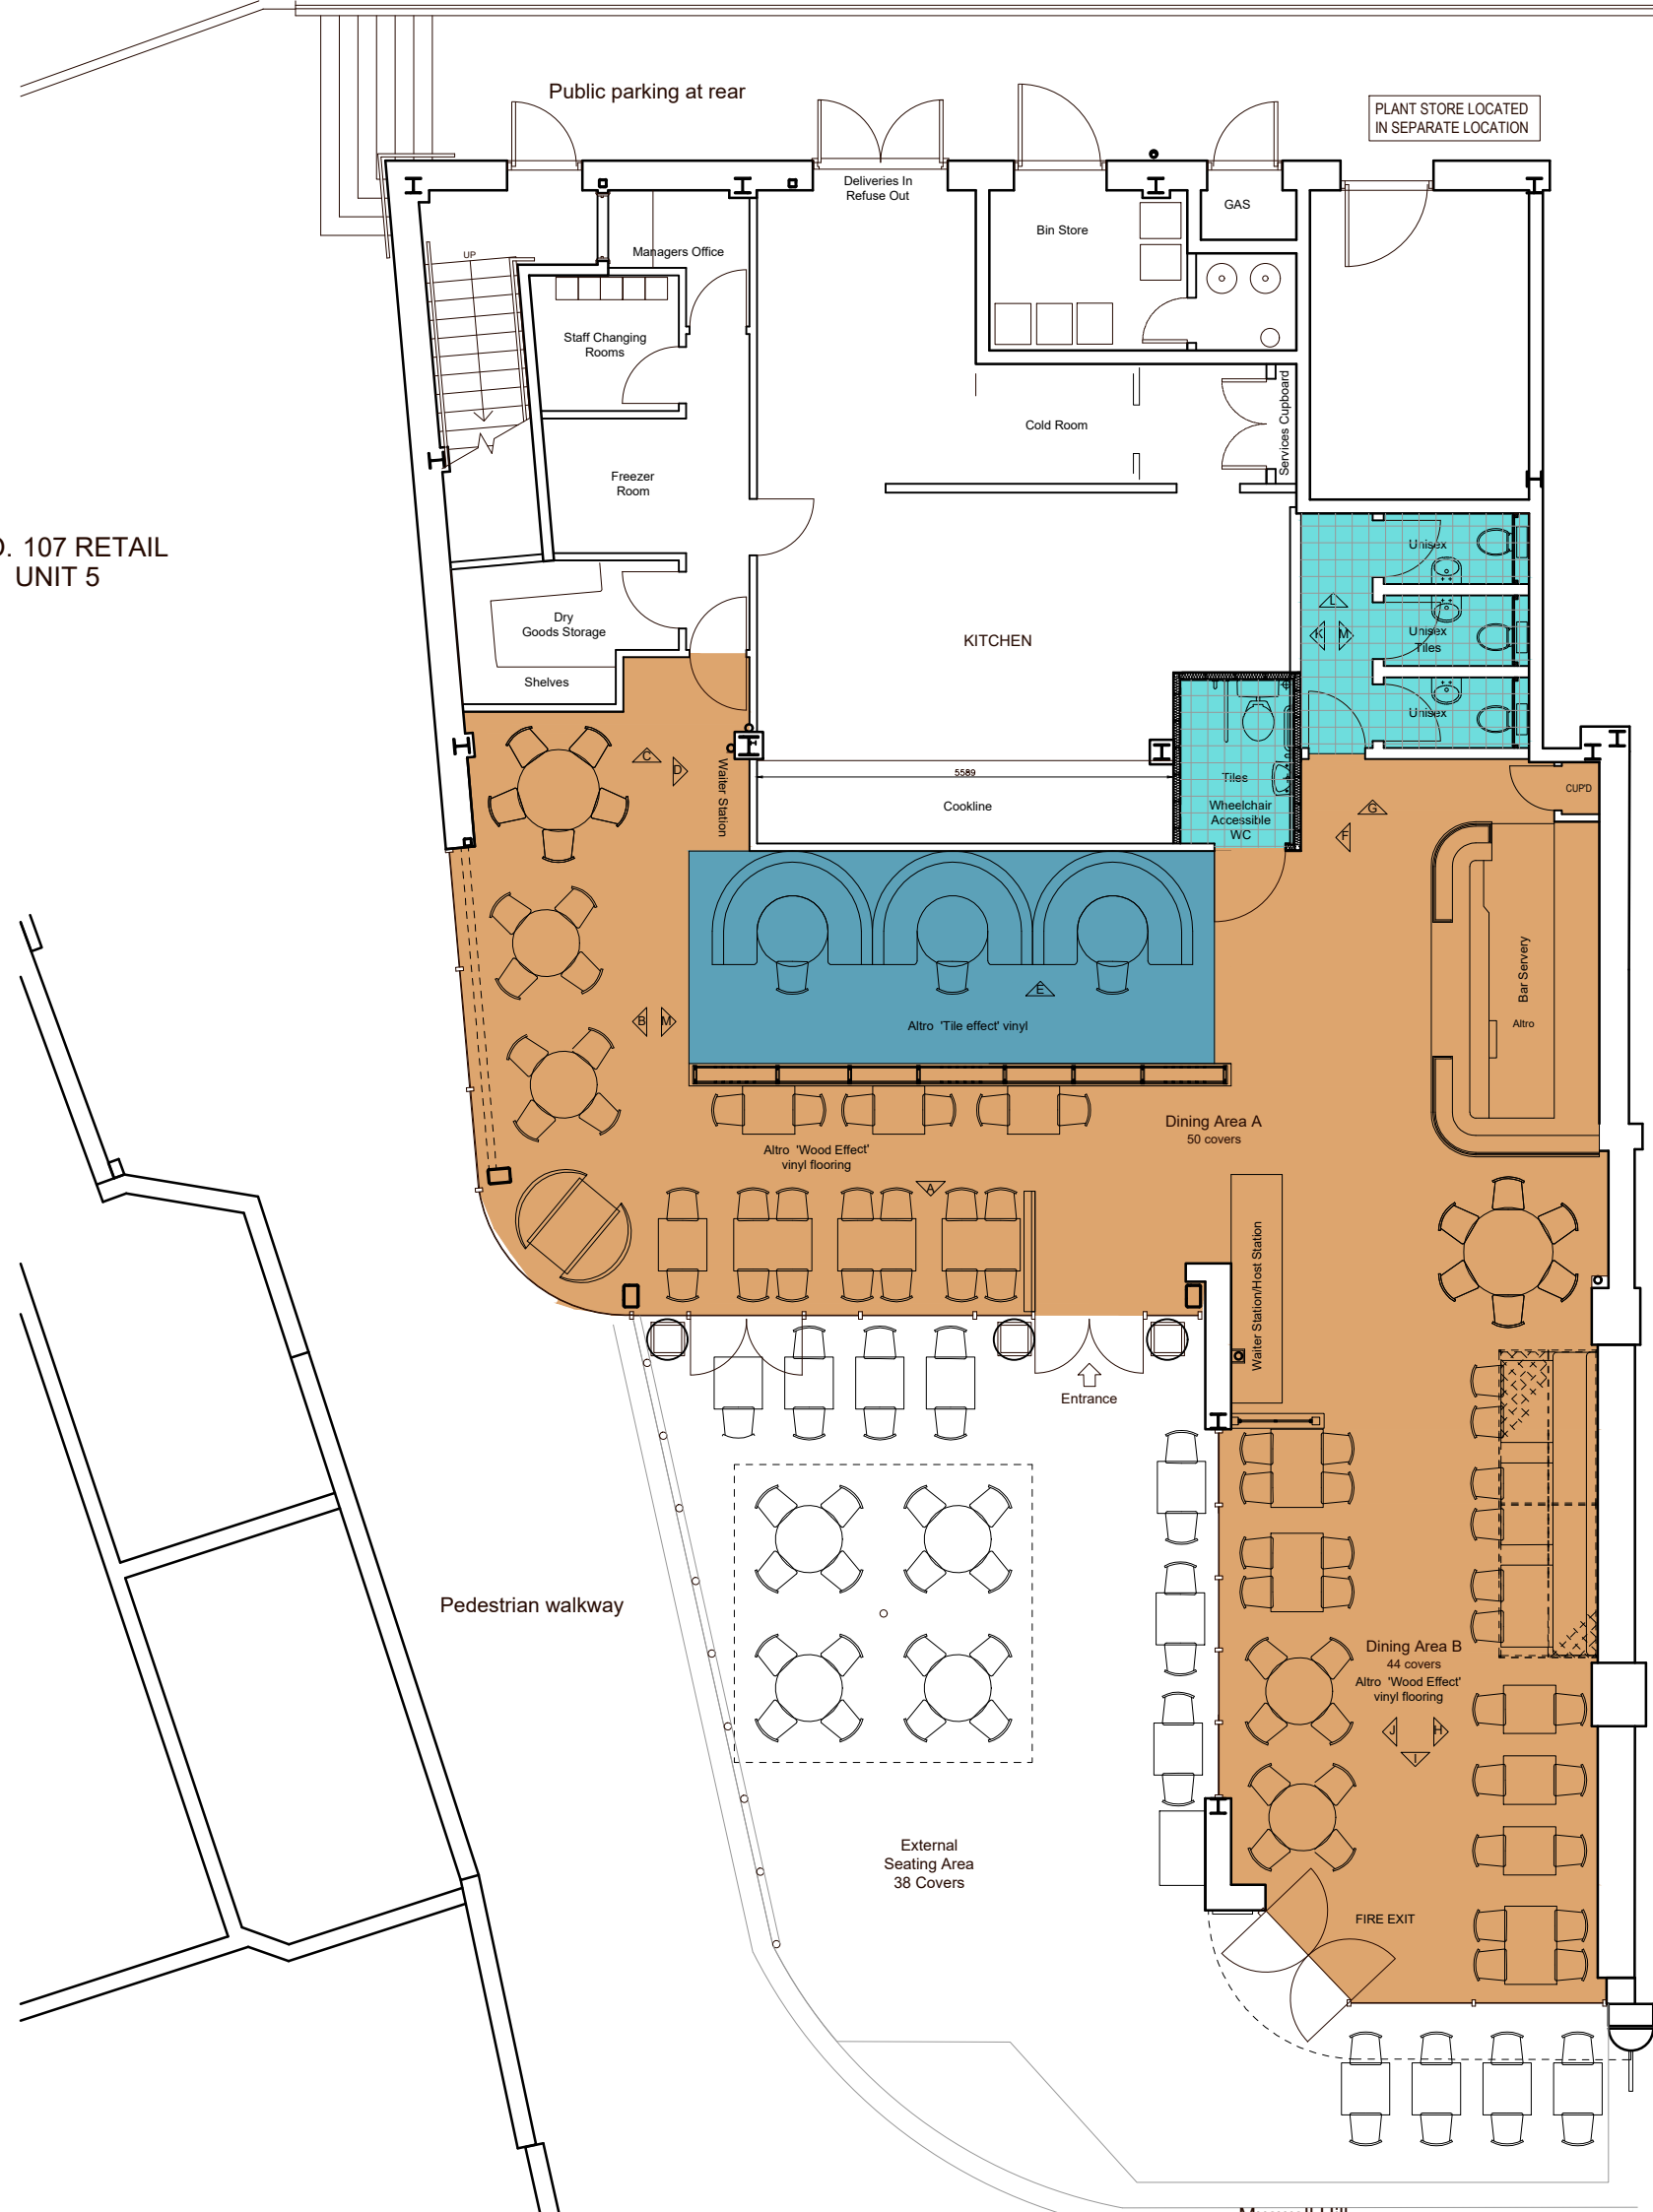

Restaurant Area and covers info:		
GIFA:		
Ground Floor		237.0m ²
EDA:		
Ground Floor		143.2m ²
Kitchen Areas:		
Ground Floor		69.9m ²
Back of House Areas:		
Ground Floor		26.0m ²
Total		90.6m ²
Number of covers on Ground Floor:		94
Number of External Covers :		38



REVISIONS		
A	10.10.23	Updated in line with GS team mark-up

PROJECT
Giggling Squid
107, Unit 5, Muswell Hill Road,
Muswell Hill, London, N10 3HS

DRAWING TITLE
Ground Floor
Floor Finishes Plan
As Proposed

SCALE
1:50@A1
1:100@A3

DATE
12:07:23

DRAWING NUMBER
1855/03

REVISION

(AS PROPOSED)