


NO. 107 RETAIL
UNIT 5

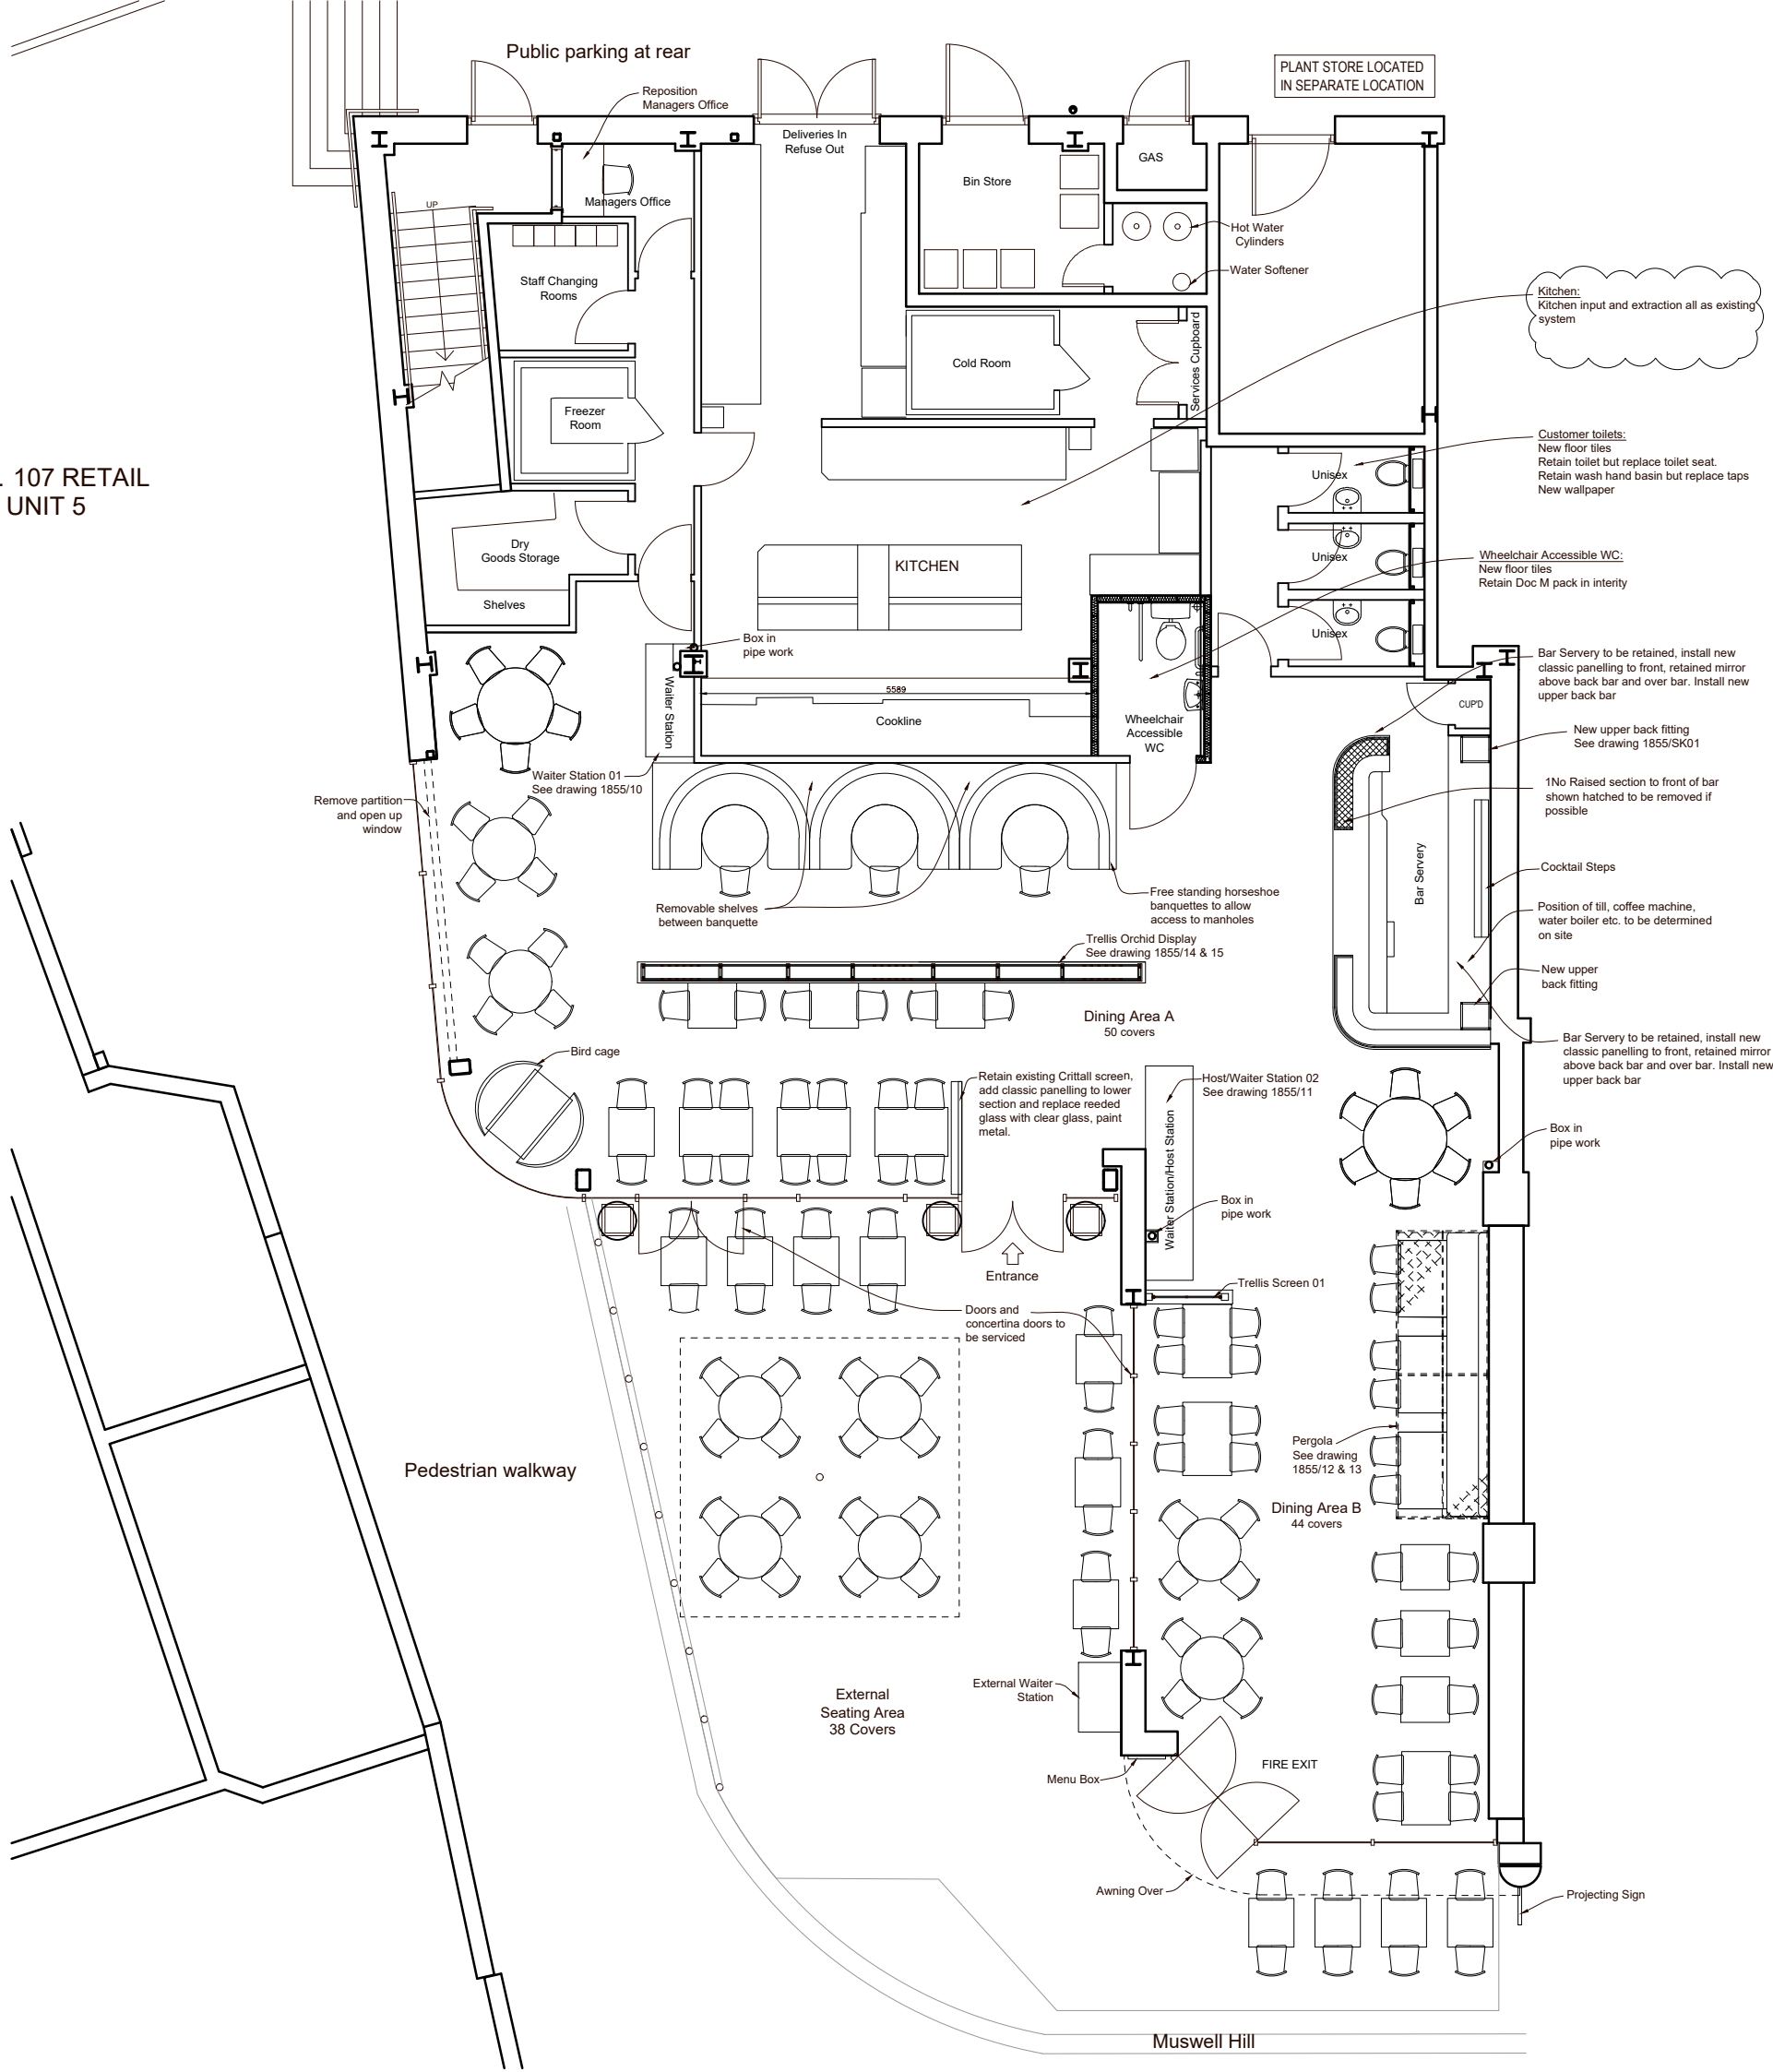

Restaurant Area and covers info:	
GIFA: Ground Floor	237.0m ²
EDA: Ground Floor	143.2m ²
Kitchen Areas: Ground Floor	69.9m ²
Back of House Areas: Ground Floor	26.0m ²
Total	90.6m ²
Number of covers on Ground Floor:	94
Number of External Covers :	38



REVISIONS		
F	10.10.23	Updated in line with GS team mark-up
G	18.10.23	Notes updated
H	27.10.23	Notes updated

PROJECT
Giggling Squid
107, Unit 5, Muswell Hill Road,
Muswell Hill, London, N10 3HS

DRAWING TITLE
Ground Floor
General Arrangement Plan
As Proposed

SCALE
1:50@A1
1:100@A3

DATE
12:07:23

DRAWING NUMBER
1855/01

REVISION
H

(AS PROPOSED)