



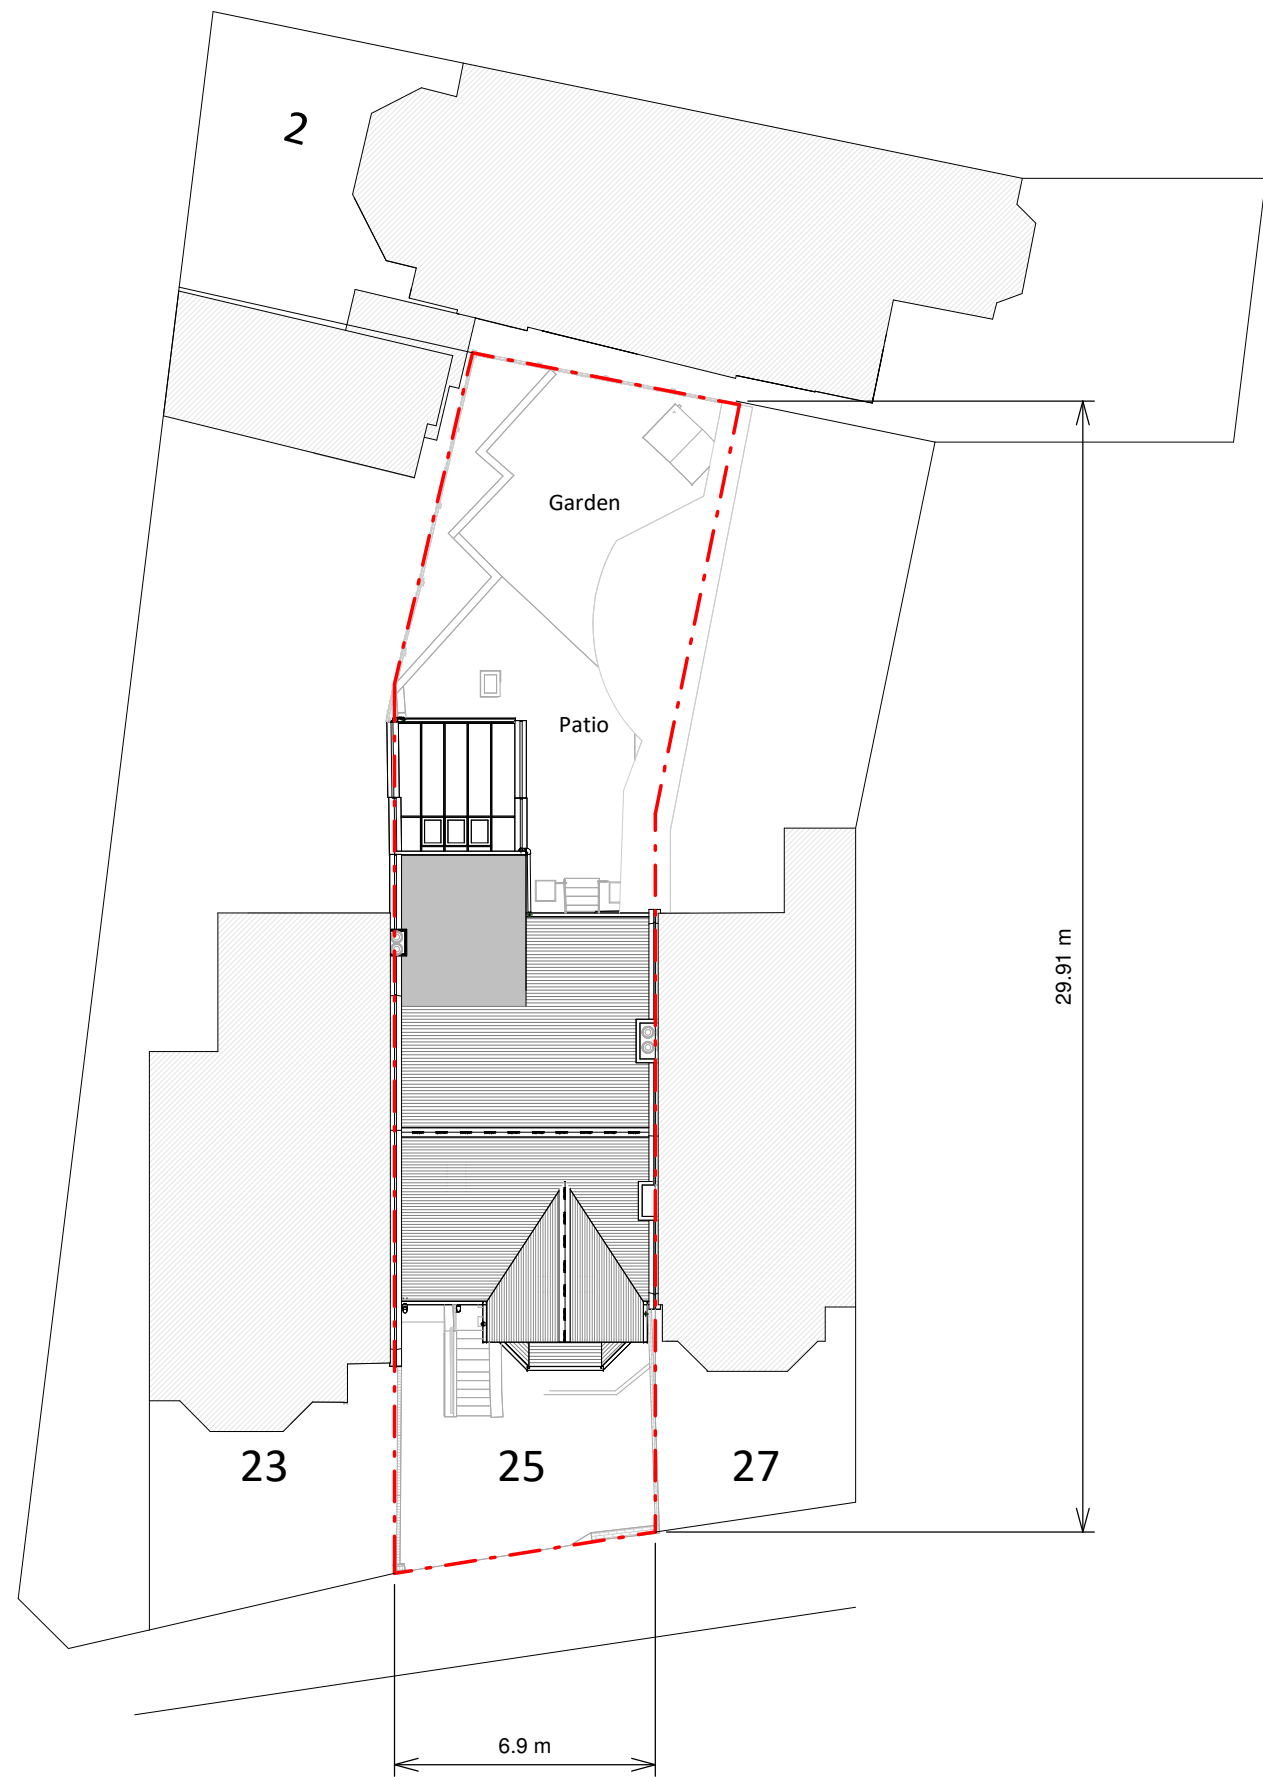

Existing Block Plan

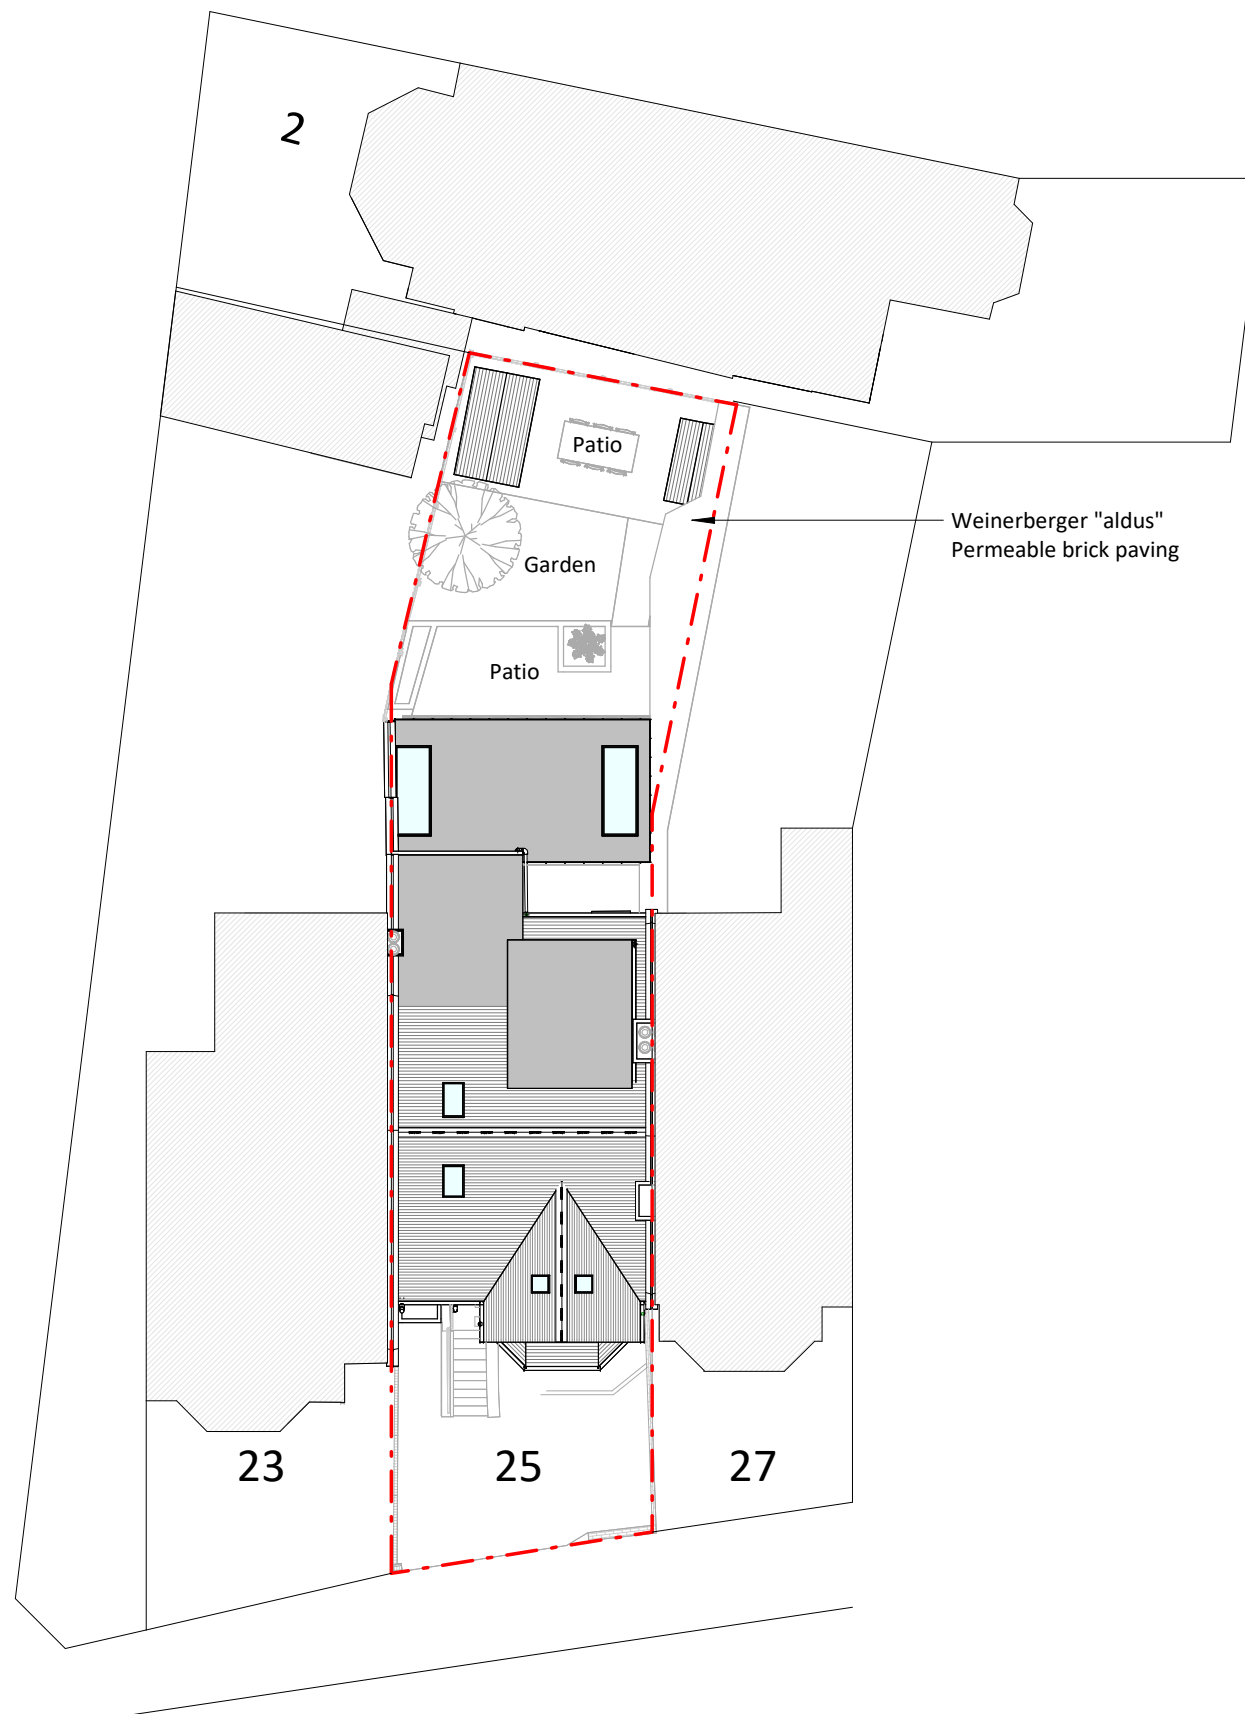

Proposed Block Plan



Copyright in the design and this drawing is the property of RESI. Reproduction in whole or in part is forbidden without written sanction of RESI. This drawing must be read in conjunction with all other relevant documentation and drawings.

RESI accepts no liability for any expense, loss or damage of whatsoever nature and however arising from any variation which has not been referred to them and their approval obtained.

Print out to actual scale. Do not scale, except unless for Planning purposes. All dimensions to be cross-checked on-site prior to manufacture and construction. Any discrepancies to be reported to RESI immediately.

NOTES

KEY

Neighbouring context Boundary line



Revision

Rev	Notes	Date
A	Variation of Condition	22/12/2023



Job Title
Variation of Condition for the alterations of the approved plans
REF HGY/2023/0469

Drawing Status
Variation of Condition

Client
Joe Mazzucca

Drawing Title
Block Plans

Scale
1 : 200 @ A3

Drawn
AR

Date
Aug 2023

Checked
RA

Drawing No.
B174546-3000

REV
A