

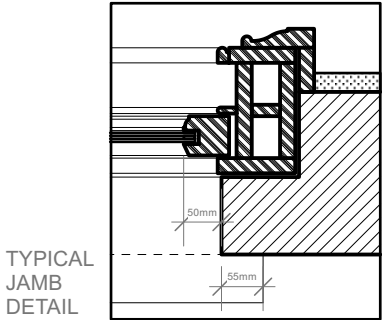
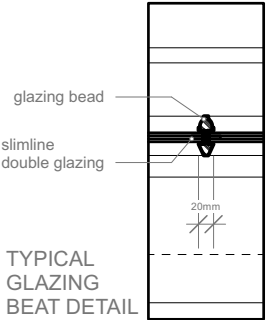
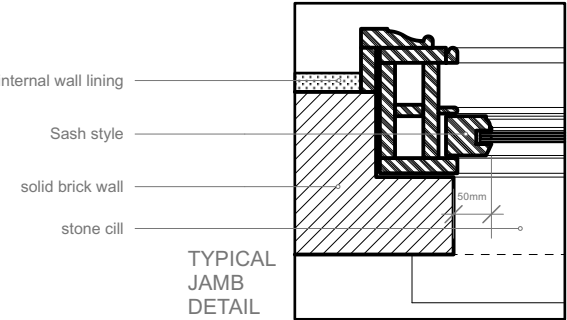


SASH WINDOW
TYPICAL ELEVATION
1:10

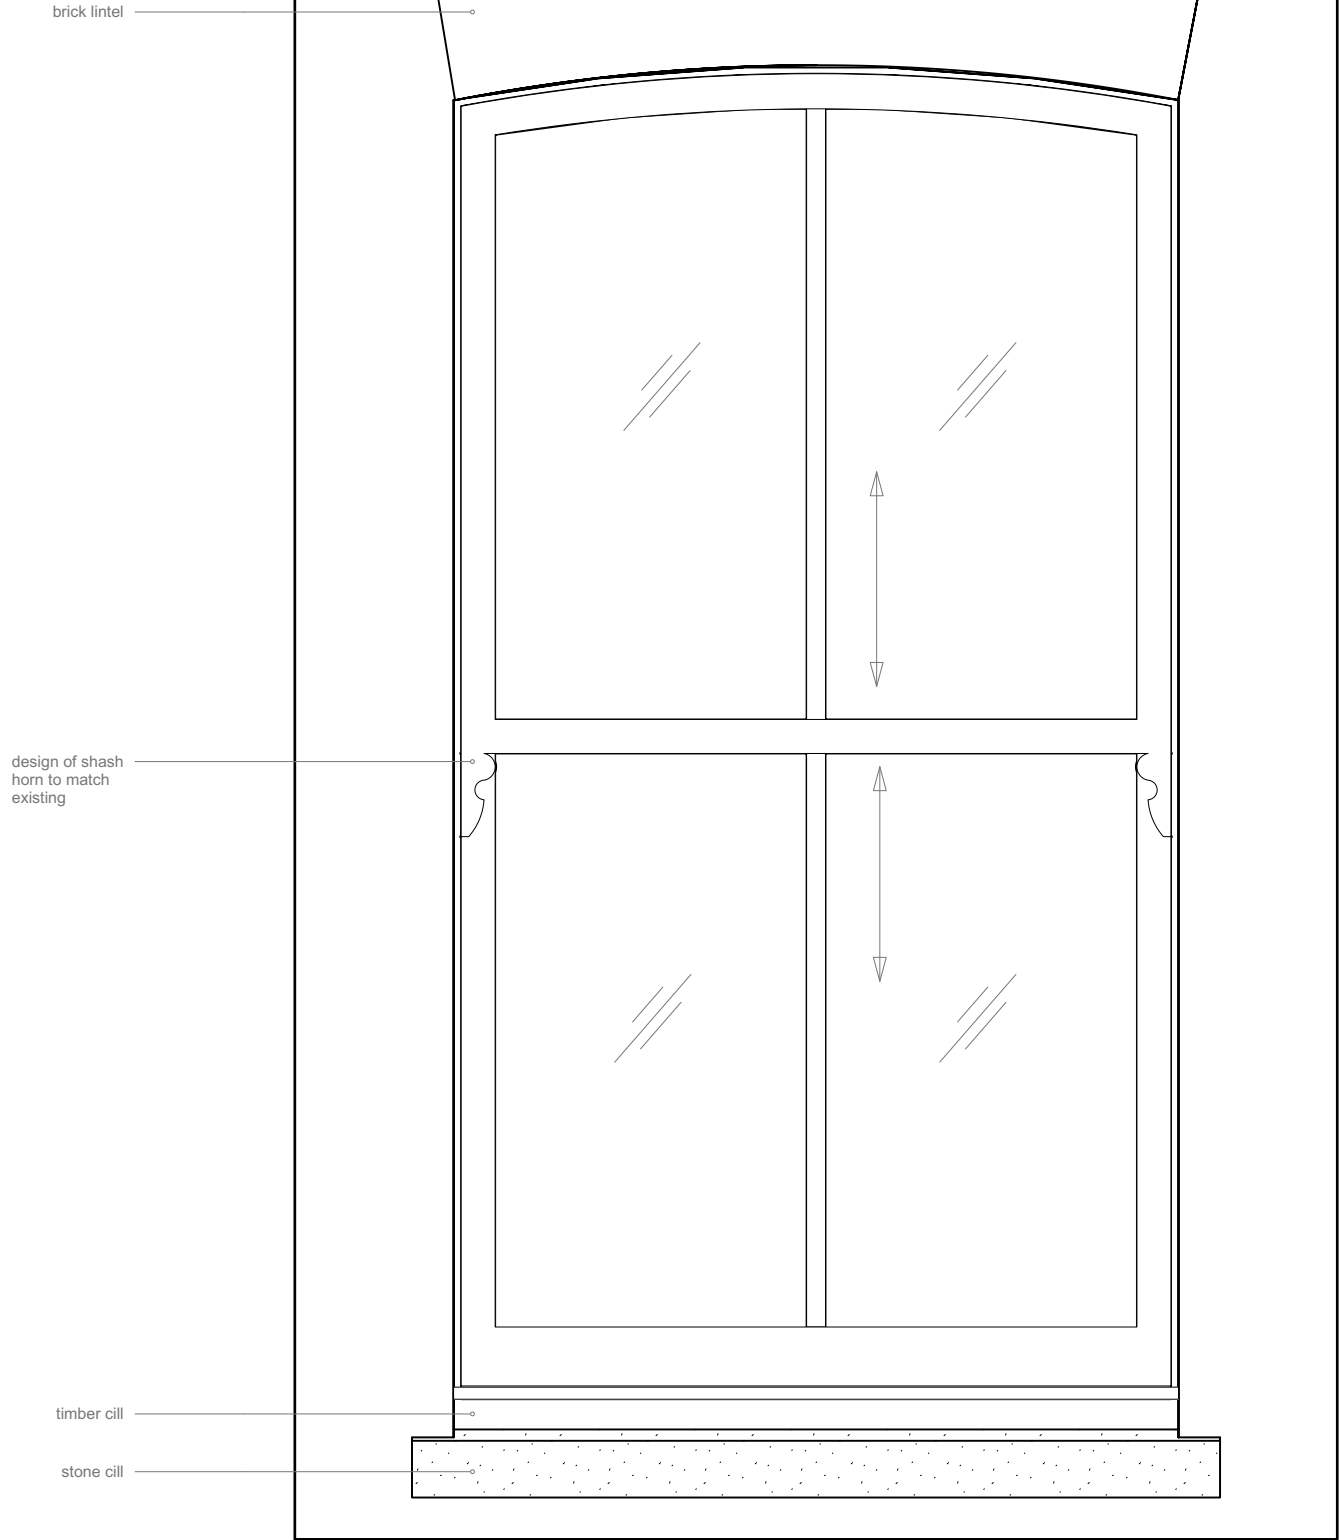


- solid brick wall
- internal lining
- timber architrave
- top rail of top timber sash
- slim line double glazing unit

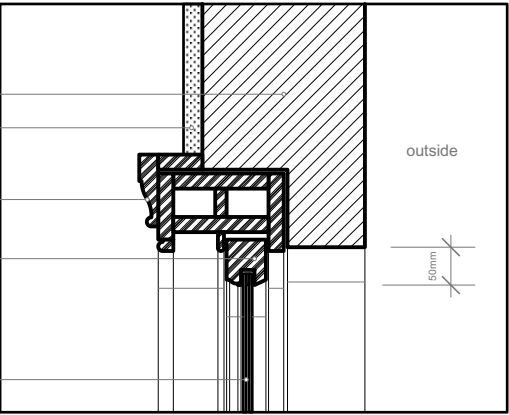


TYPICAL HEAD DETAIL 1:10

- slim line double glazing unit
- timber meeting rail
- slim line double glazing unit

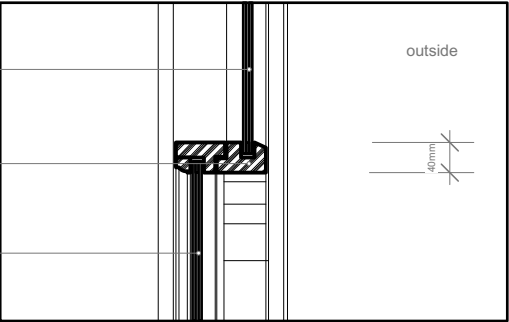

TYPICAL MEETING RAIL DETAIL 1:10

- slim line double glazing unit
- bottom rail of bottom timber sash
- timber cill
- stone cill
- internal lining
- solid brick wall

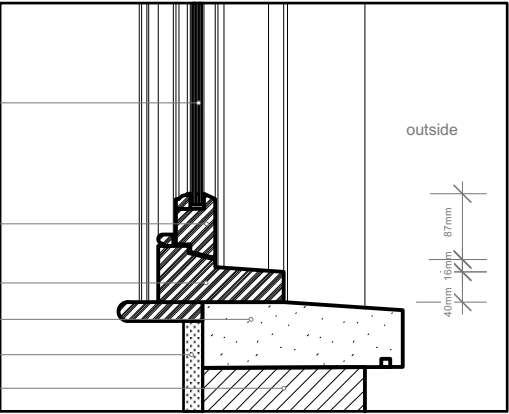

TYPICAL CILL DETAIL 1:10

REV	DATE	DESCRIPTION
NO.	DATE	ISSUE NOTE
Key Plan		
Consultant		
Architect Jan Habel Architects Ltd. 73 The Risings London E173PH M: +44 (0)75 2536 9901 E: jan@janhabel.london		
Project Title 27 Bedford Road 27 Bedford Road, N154HA		
Drawing Title Typical detail sash Window - W01		
First Issue August 2023	Drawn By JH	Reviewed By JH
Project ID 2302	Sheet Scale 1:10	
Drawing No. A3_A901		