


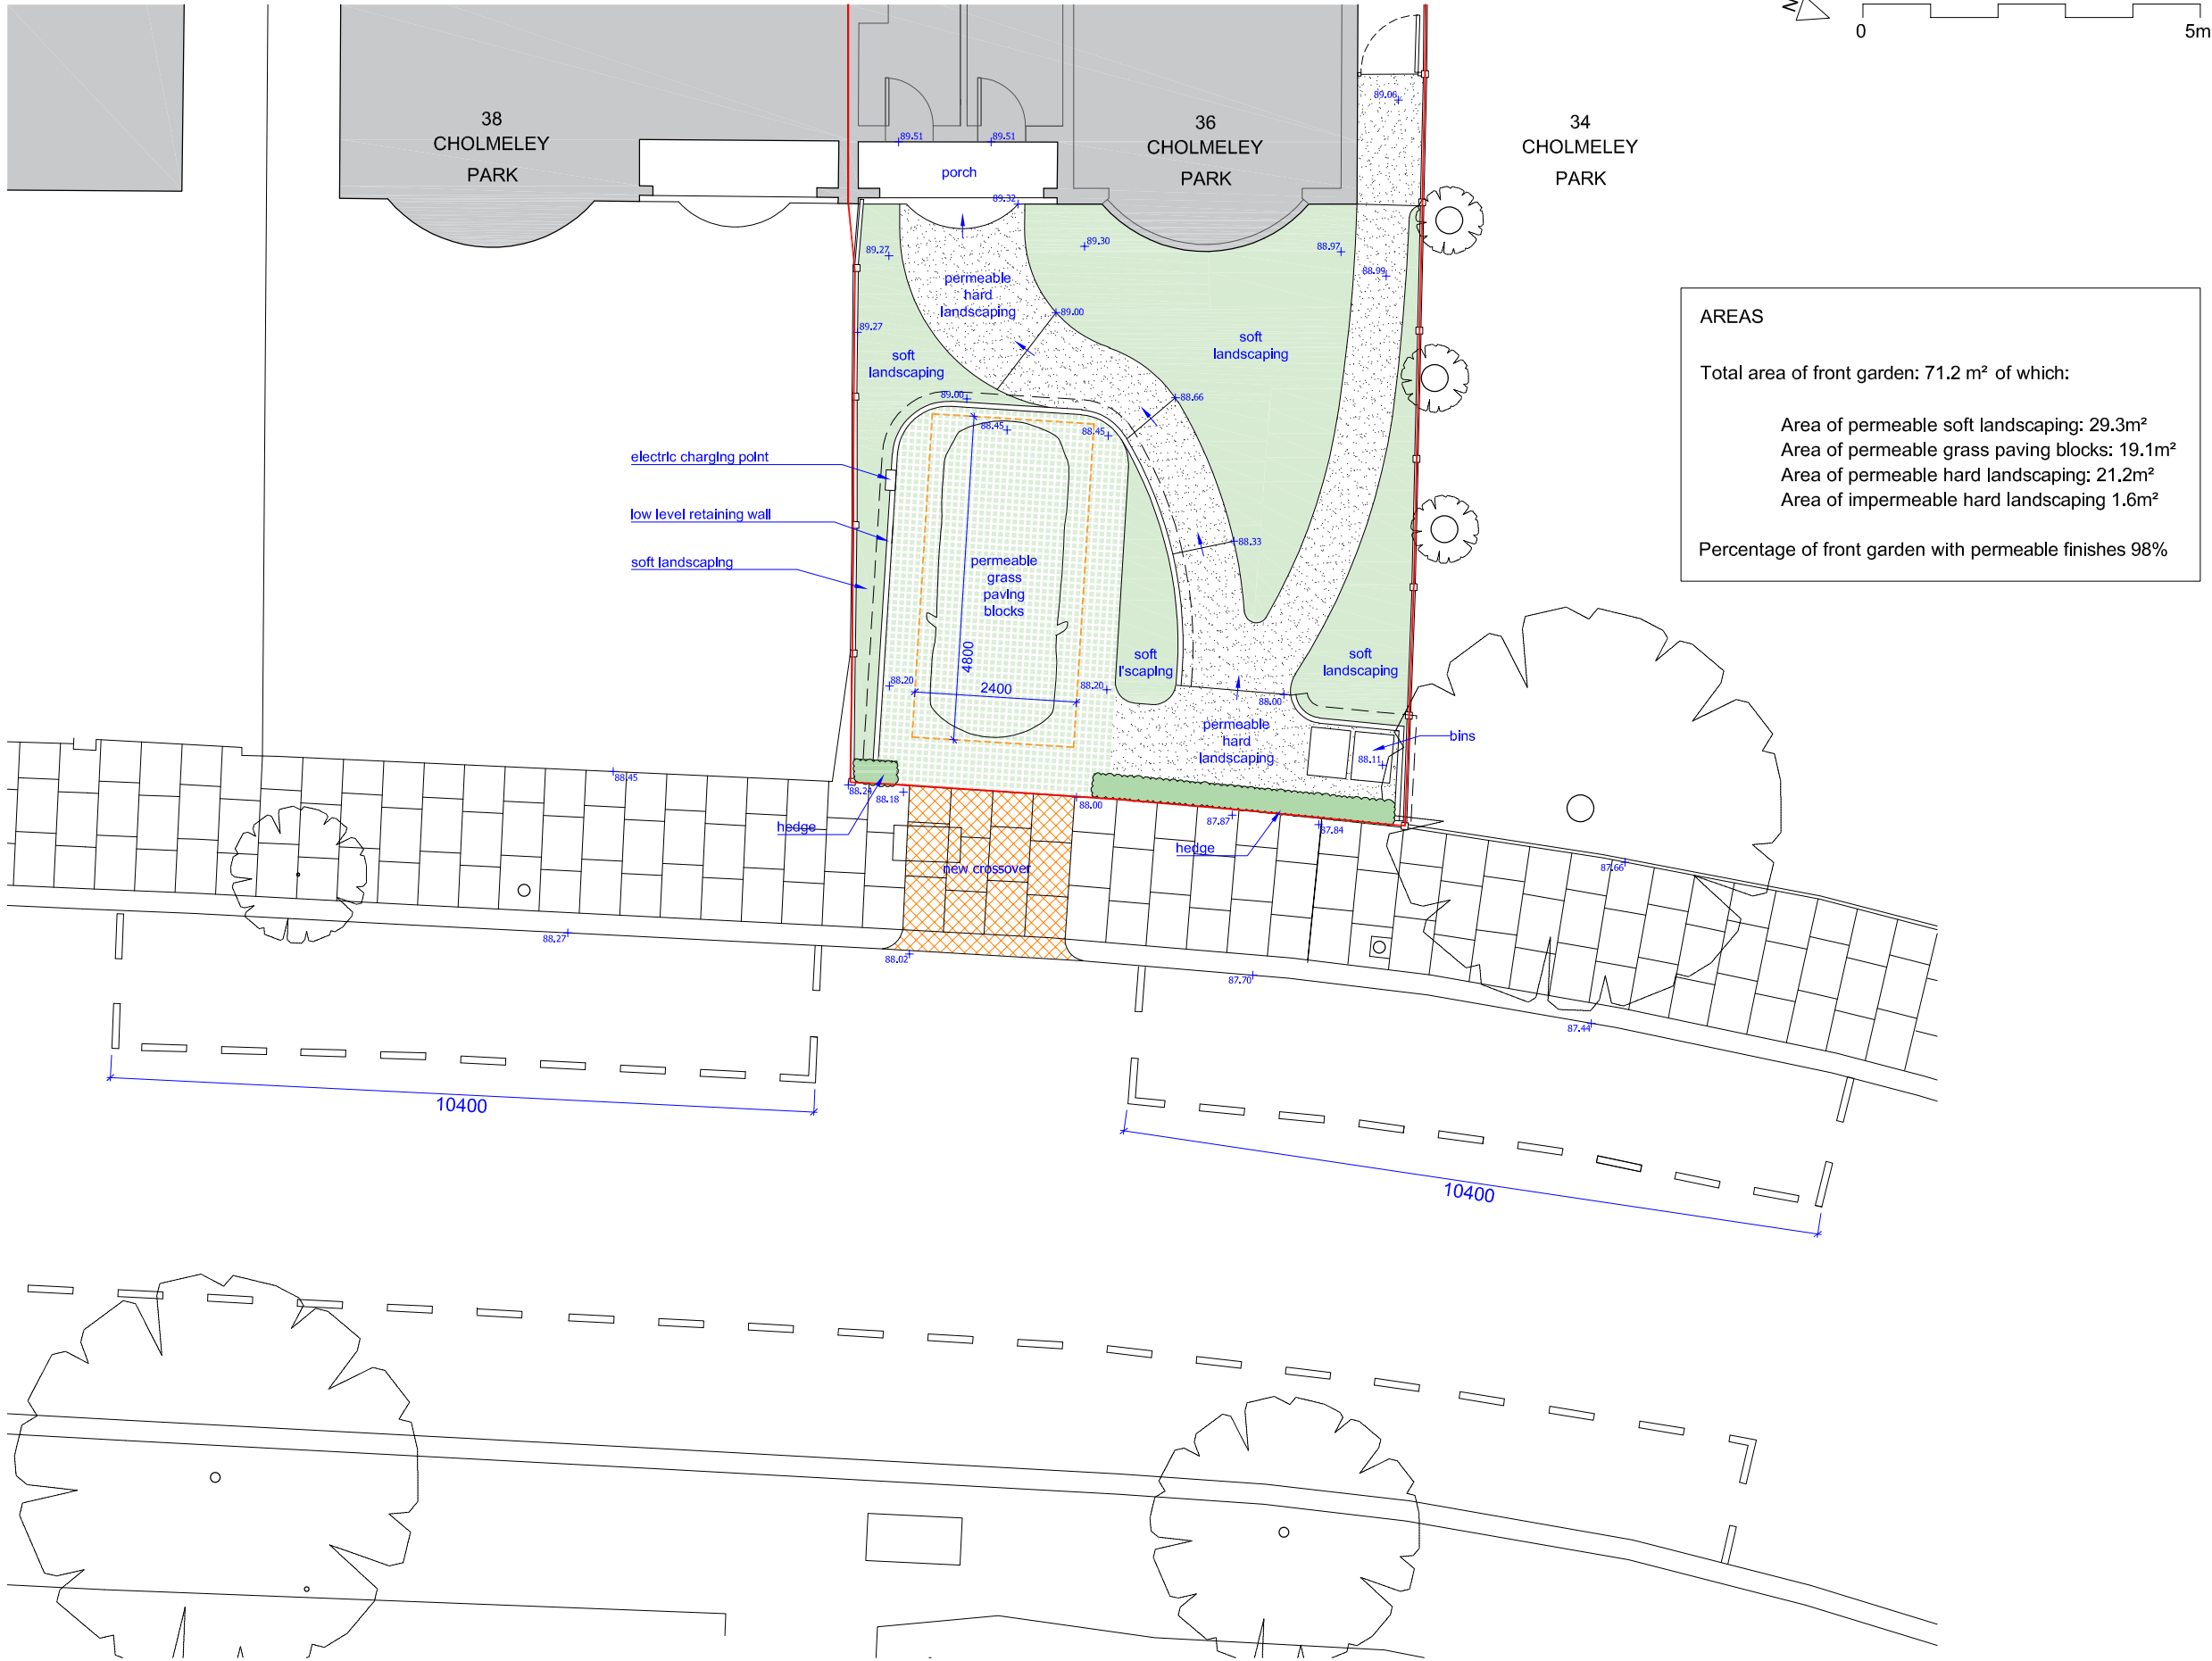

PROPOSED FRONT GARDEN

FOR PLANNING

HATTER WAN ARCHITECTS	153b Melrose Avenue London NW2 4NA info@hatterwan.com	Copyright © Hatterwan Architects Ltd This drawing is the copyright and design right of Hatterwan Architects Ltd. It shall not be reproduced, copied, loaned or submitted to any other party without the written consent of Hatterwan Architects Ltd	revisions -	project 36 CHOLMELEY PARK	title PROPOSED FRONT GARDEN	drawing no. 2304/151 rev A	date 11.01.2024	scale 1:100@A3
------------------------------	--	---	----------------	------------------------------	--------------------------------	-------------------------------	--------------------	-------------------