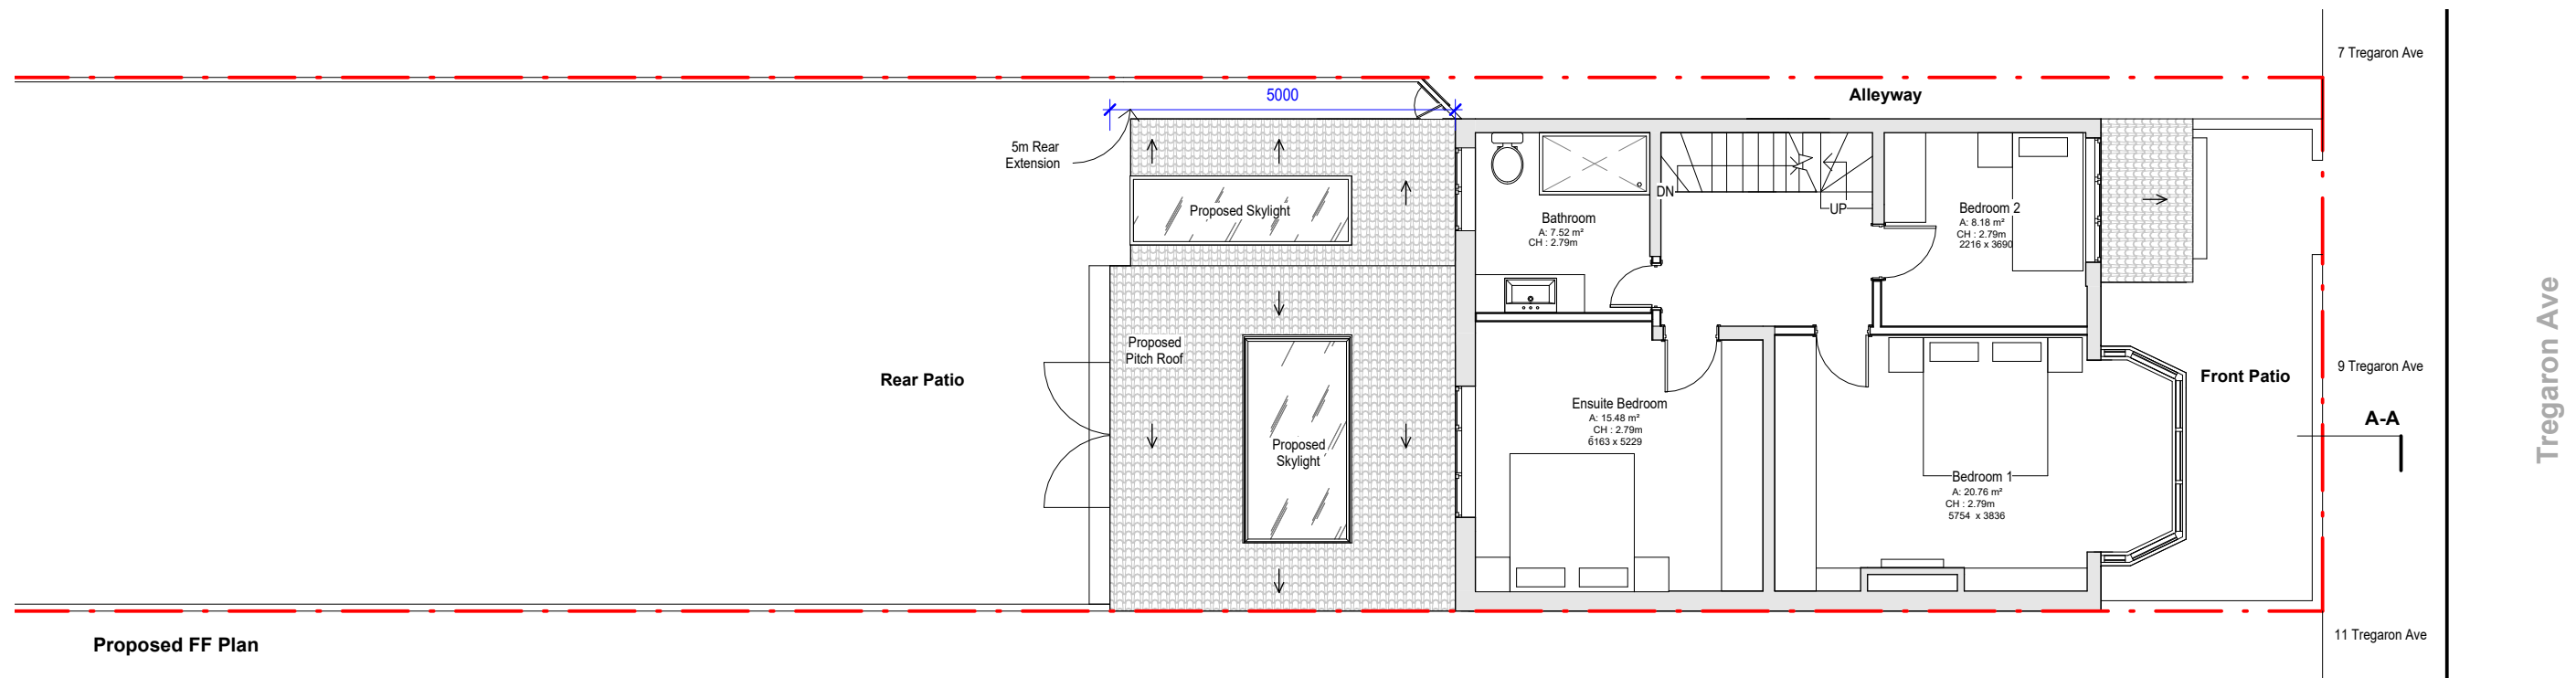
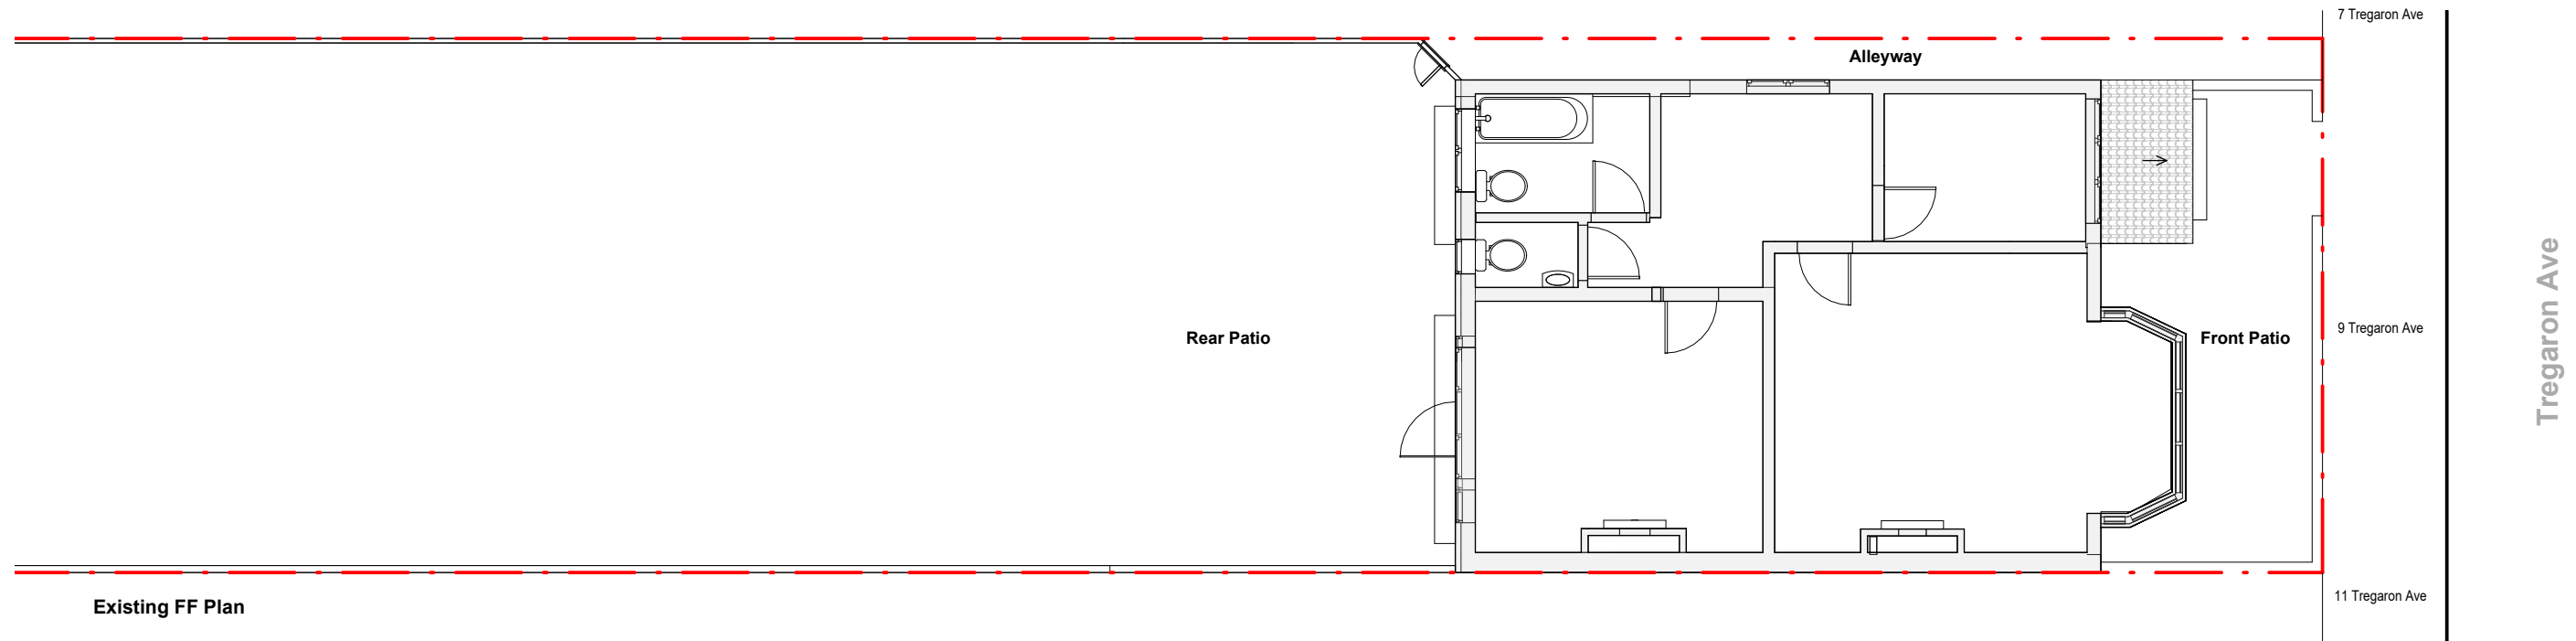


PROJECT
9 Tregaron Ave

ADDRESS
9 Tregaron Ave

DRAWING TITLE
Existing & Proposed FF Plans

SCALE 1 : 100
DATE 12/01/24
REV
DWG NO. D102

Proficiency
Design & Build

RIBA
Royal Institute of
British Architects



NOTE:
1. All dimensions to be verified on site.
2. All dimensions are in millimeters.