




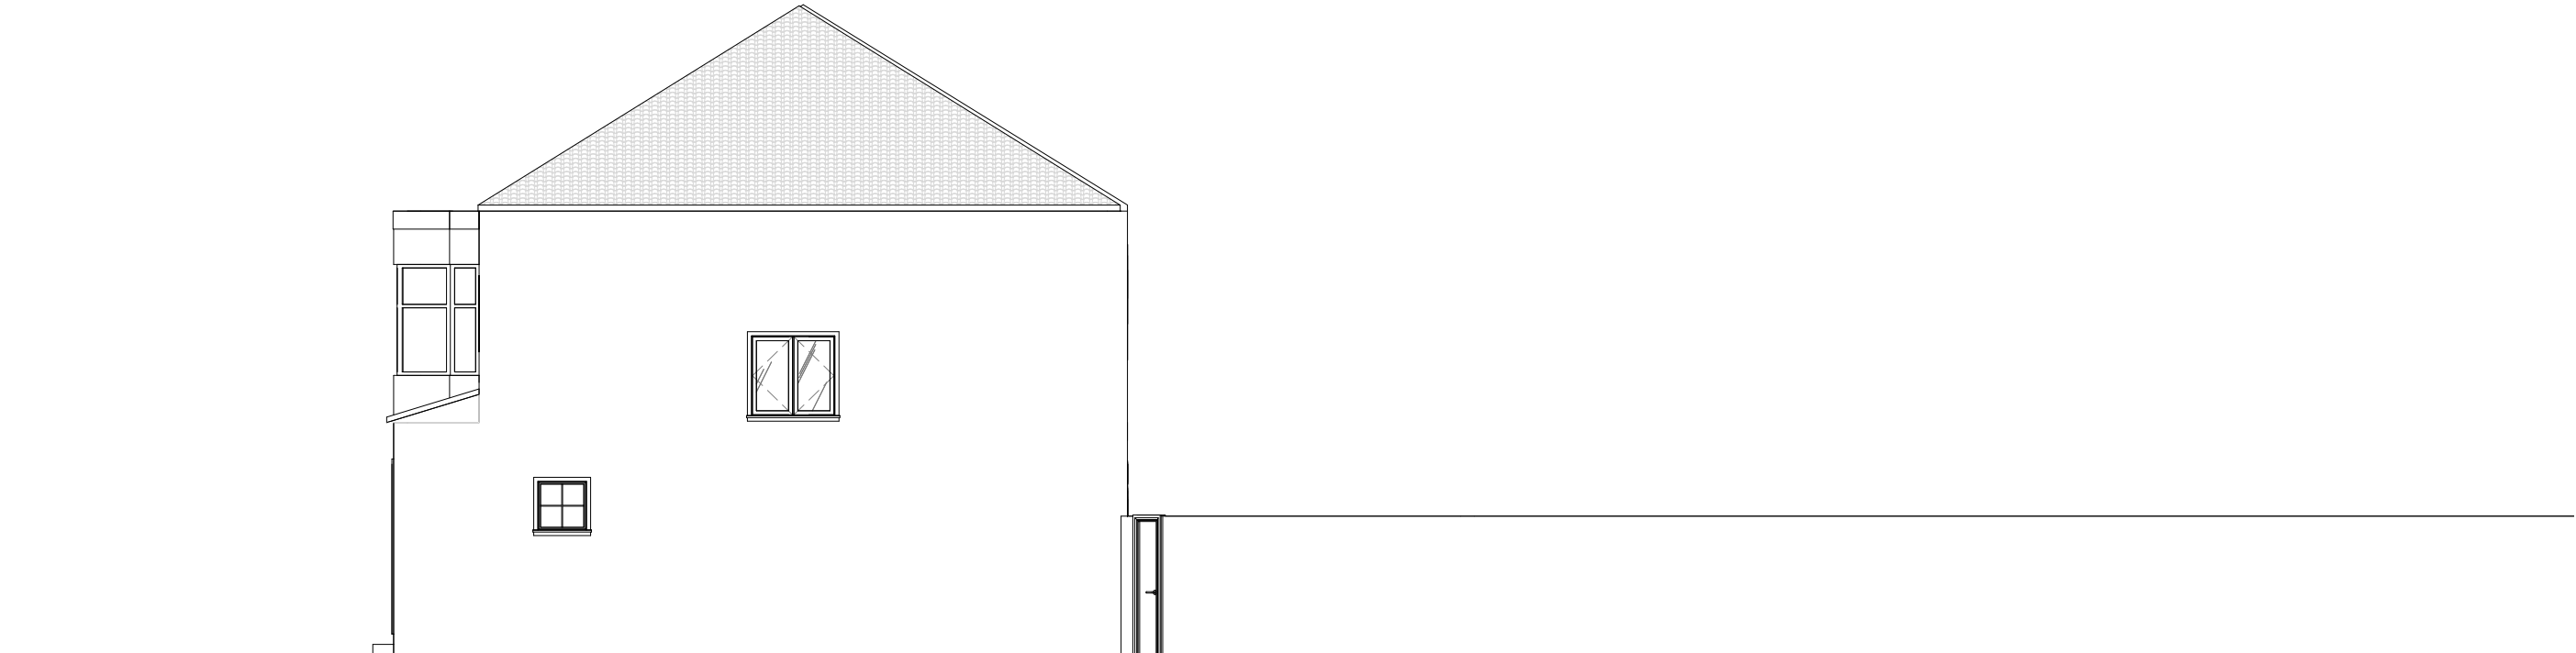

Existing Side Elevation

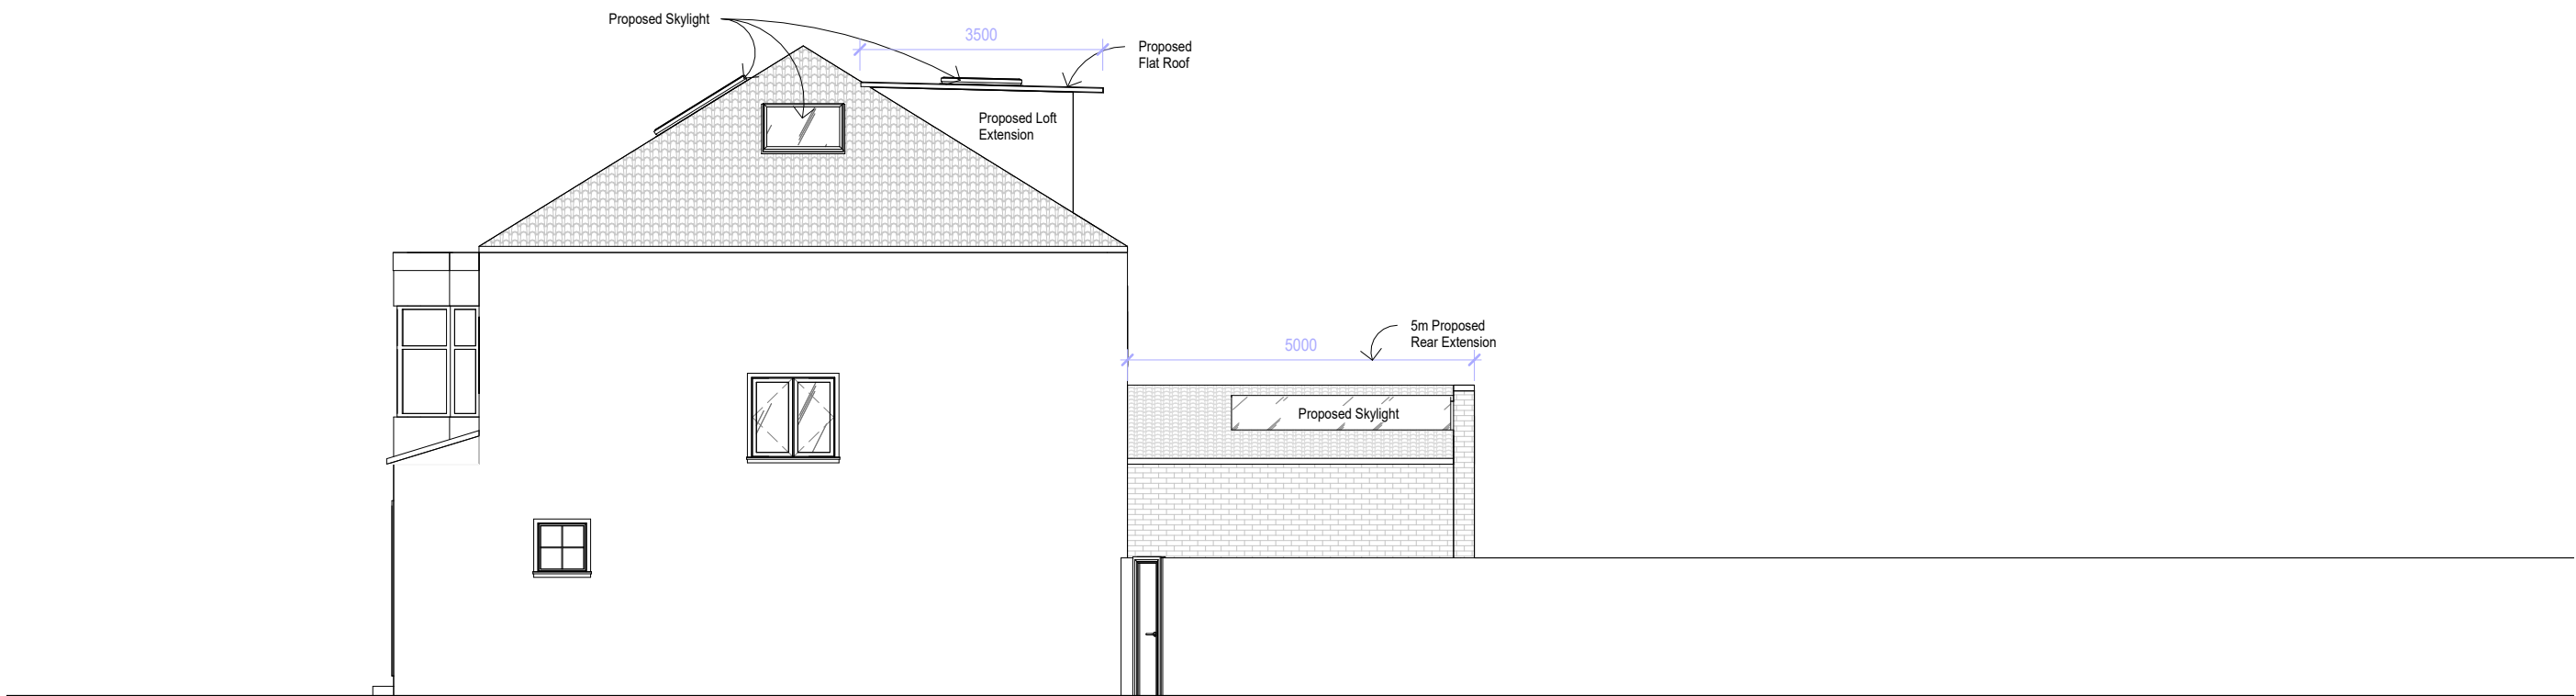

Proposed Side Elevation

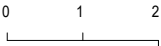

PROJECT
9 Tregaron Ave
ADDRESS
9 Tregaron Ave

DRAWING TITLE
Existing & Proposed Side Elevations

SCALE	DATE	REV	DWG NO.
1 : 100	12/01/24		D202

Proficiency
Design & Build

RIBA
Royal Institute of
British Architects

arb
Architects Registration Board

NOTE:
1. All dimensions to be verified on site.
2. All dimensions are in millimeters.