




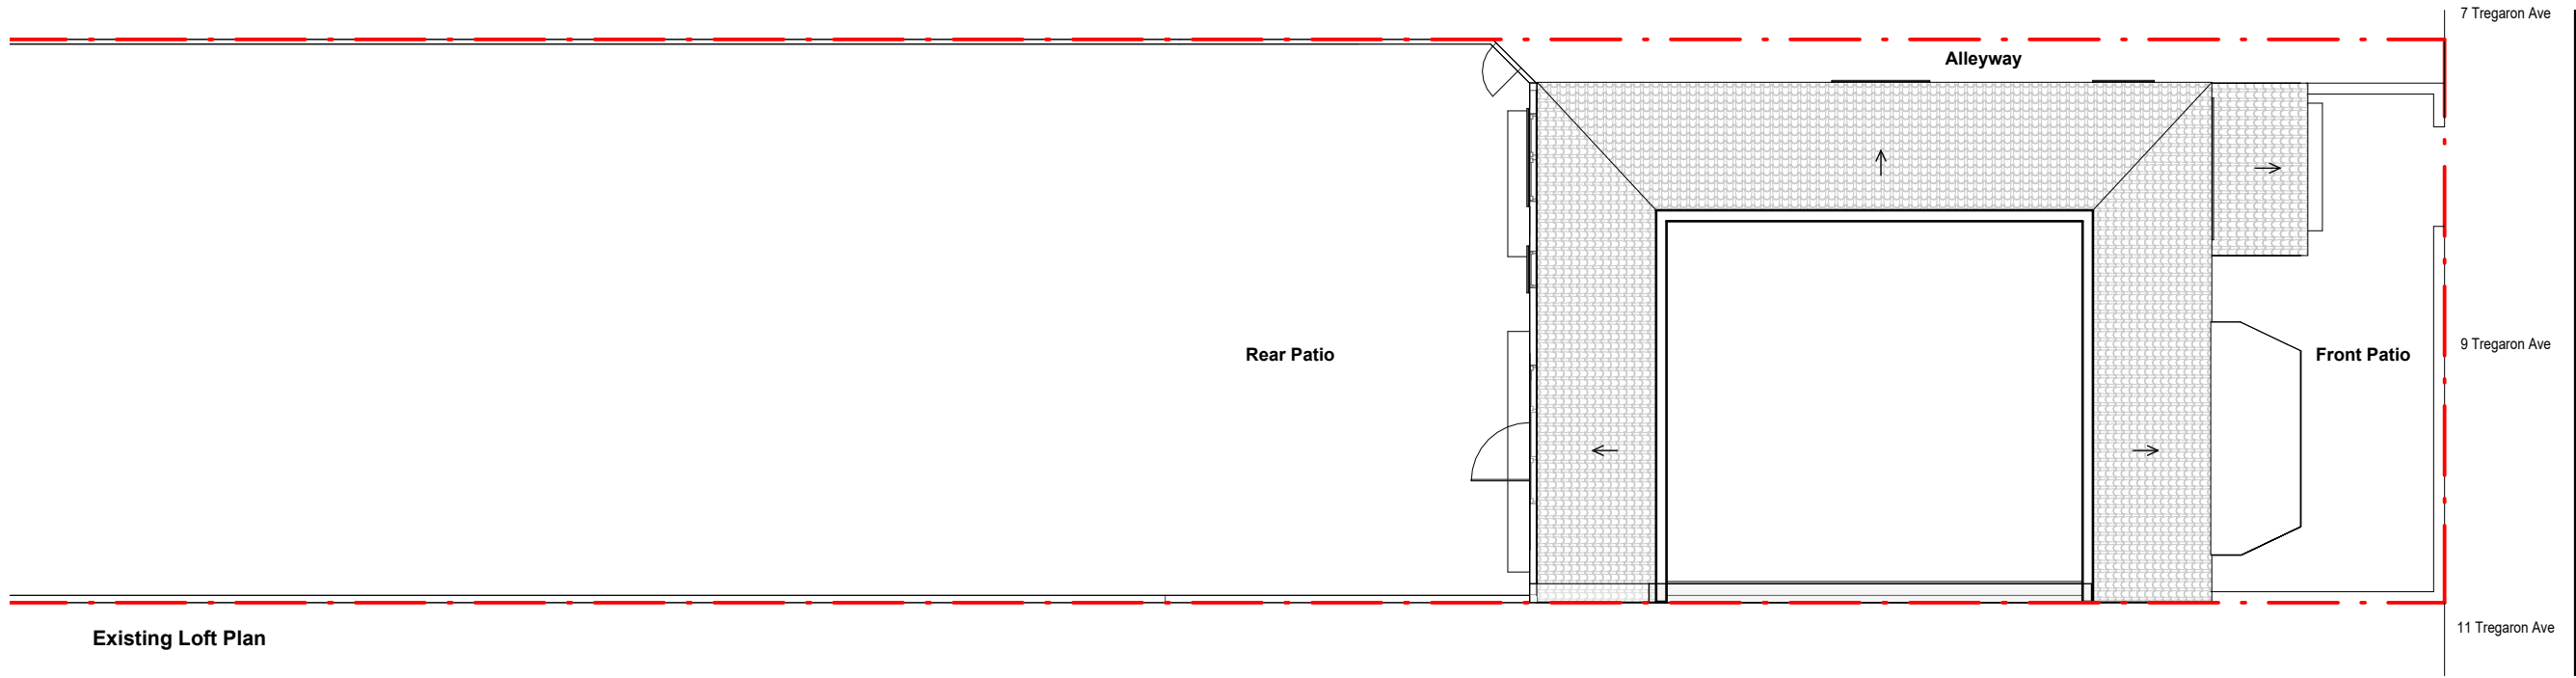

Existing Loft Plan

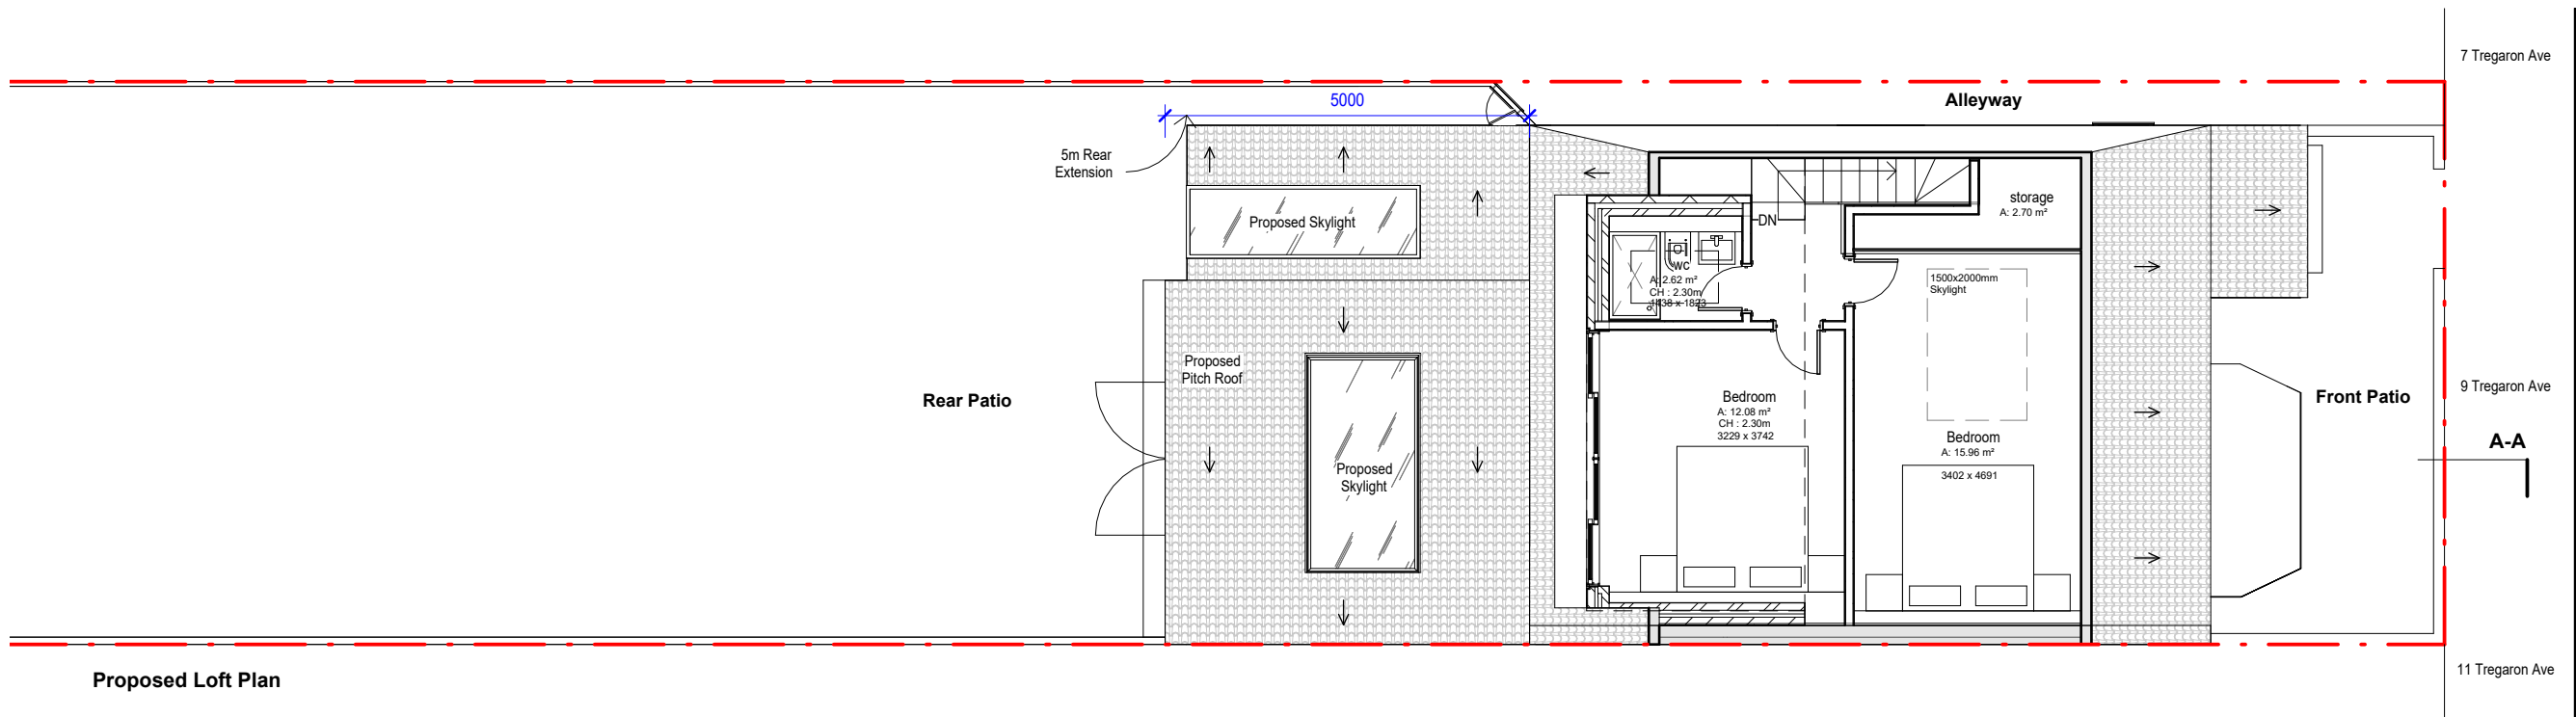

Proposed Loft Plan

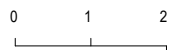

PROJECT
9 Tregaron Ave

ADDRESS
9 Tregaron Ave

DRAWING TITLE
Existing & Proposed Loft Plans

SCALE	DATE	REV	DWG NO.
1 : 100	12/01/24		D103

Proficiency
Design & Build

RIBA
Royal Institute of
British Architects



NOTE:
1. All dimensions to be verified on site.
2. All dimensions are in millimeters.