Existing Front Elevation

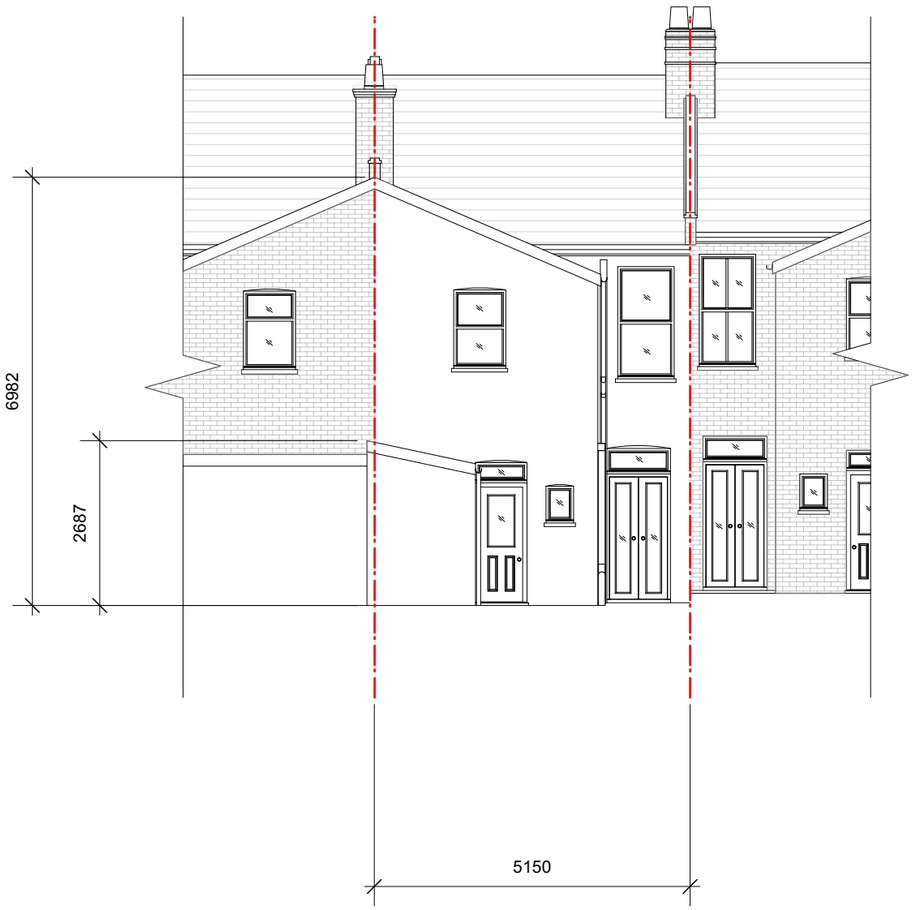

Existing Rear Elevation

REV	DATE	COMMENT	DRW	CHK
01	31/10/2023	Planning Issue	HV	HM
00	13/09/2023	Planning Issue	HV	HM

N

1:100
0 1 2 3 4 5m

NOTES
These drawings are for planning purposes only. All dimensions indicated are subject to alterations on site. Confirm all dimensions prior to ordering materials and commencing construction.

My-architect

Busworks,
39-41 North Road,
London
N7 9DP
T 02030388753 E harry.molyneux@my-architect.io

PROJECT
5 Rutland Gardens

DRAWING
Existing Elevations

SCALE
1:100 @ A3

STATUS
Planning preparation

DRAWING No. REVISION
3693/01/200 P01

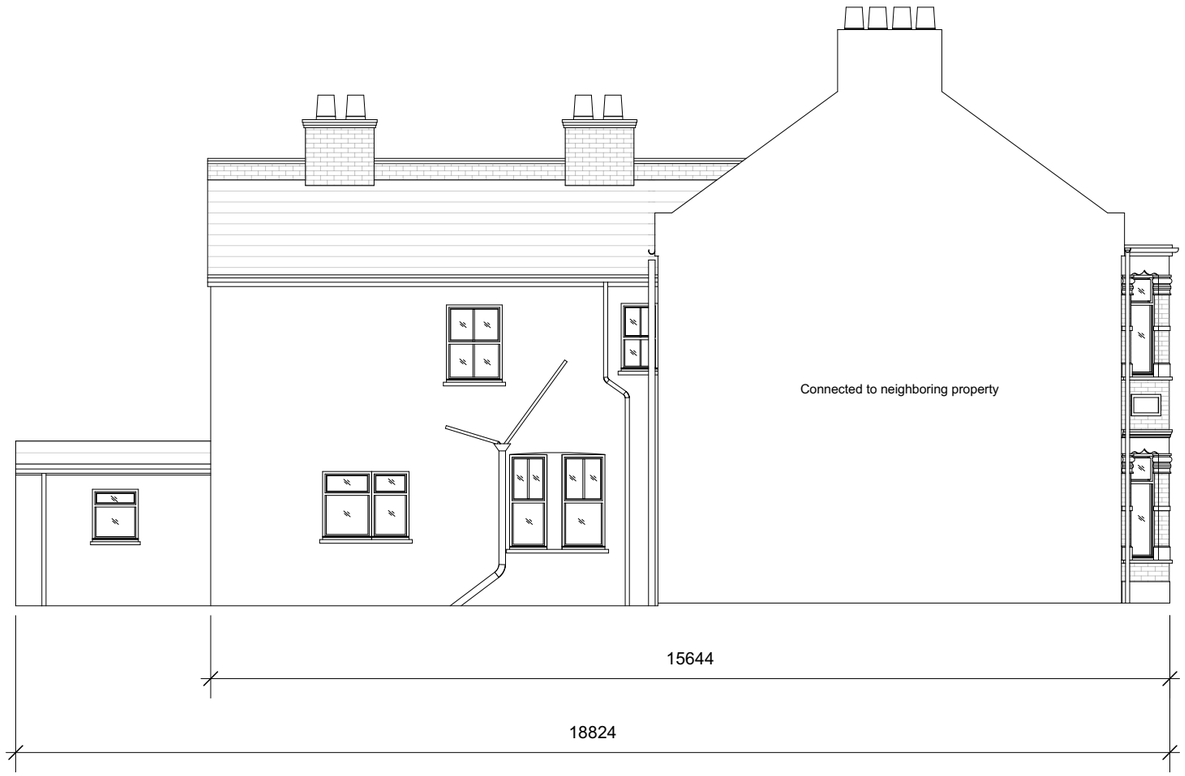

Existing Side Elevation

REV	DATE	COMMENT	DRW	CHK
01	31/10/2023	Planning Issue	HV	HM
00	13/09/2023	Planning Issue	HV	HM

N

1:100
0 1 2 3 4 5m

NOTES
These drawings are for planning purposes only. All dimensions indicated are subject to alterations on site. Confirm all dimensions prior to ordering materials and commencing construction.

My-architect

Busworks,
39-41 North Road,
London
N7 9DP
T 02030388753 E harry.molyneux@my-architect.io

PROJECT
5 Rutland Gardens

DRAWING
Existing Side Elevation

SCALE
1:100 @ A3

STATUS
Planning preparation

DRAWING No. REVISION
3693/01/201 P01

Existing Section AA

REV	DATE	COMMENT	DRW	CHK
01	31/10/2023	Planning Issue	HV	HM
00	13/09/2023	Planning Issue	HV	HM

N

1:100
0 1 2 3 4 5m

NOTES
These drawings are for planning purposes only. All dimensions indicated are subject to alterations on site. Confirm all dimensions prior to ordering materials and commencing construction.

My-architect

Busworks,
39-41 North Road,
London
N7 9DP
T 02030388753 E harry.molyneux@my-architect.io

PROJECT
5 Rutland Gardens

DRAWING
Existing Sections

SCALE
1:100 @ A3

STATUS
Planning preparation

DRAWING No. REVISION
3693/01/202 P01

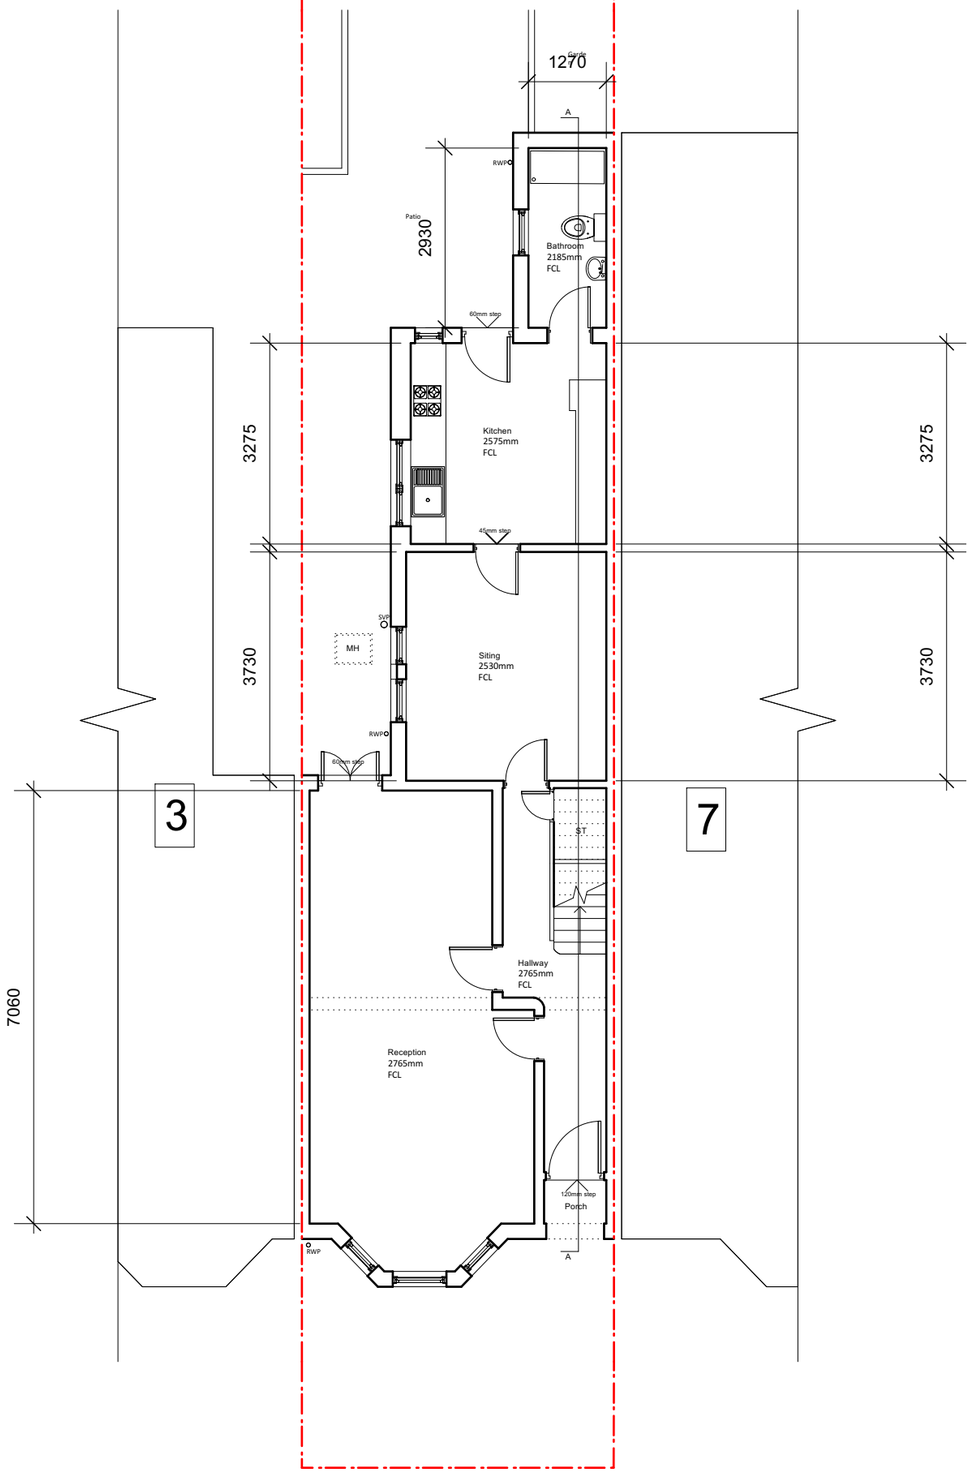

Existing Ground Floor Plan

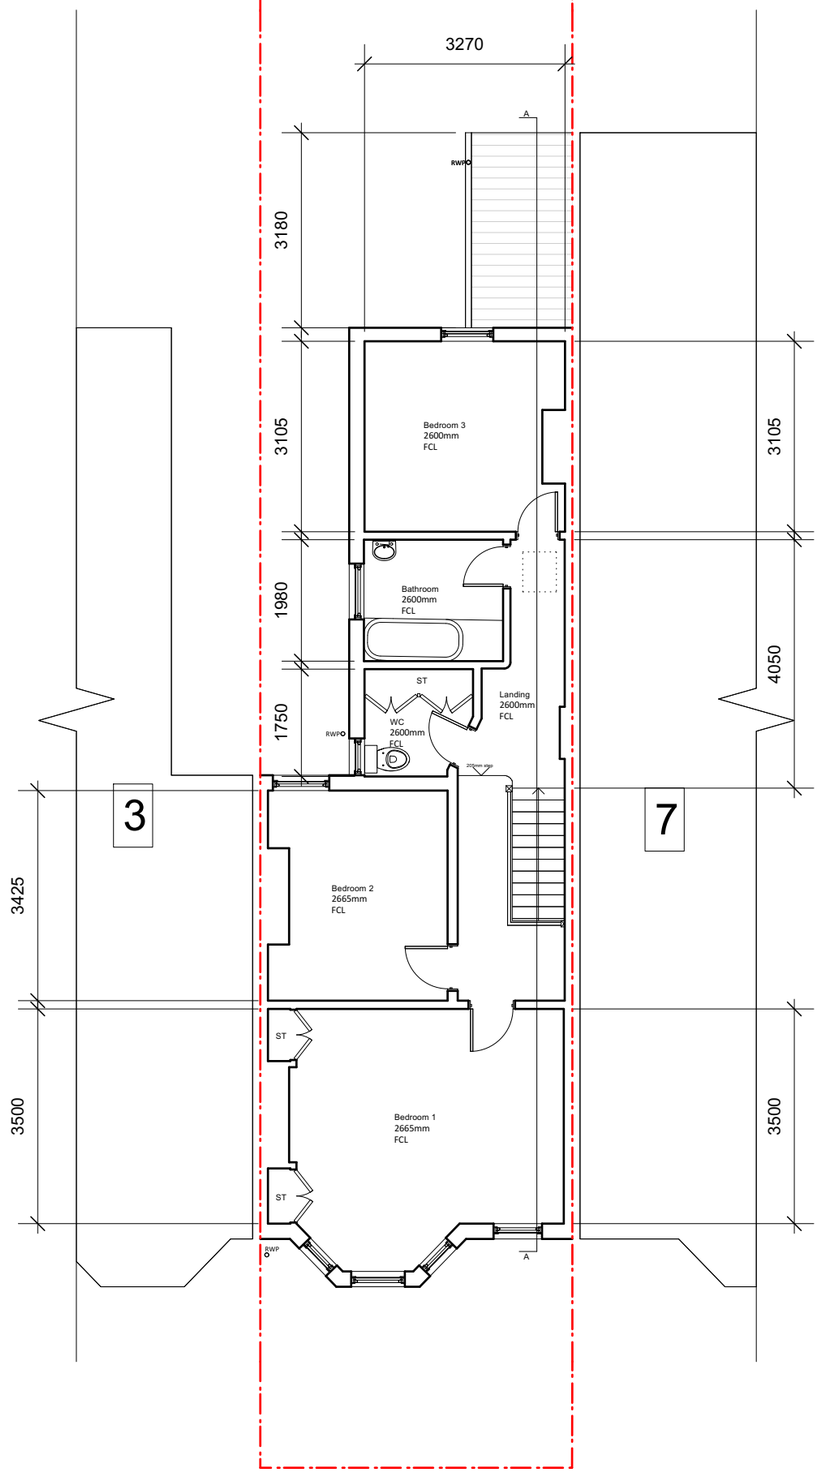

Existing First Floor Plan

REV	DATE	COMMENT	DRW	CHK
01	31/10/2023	Planning Issue	HV	HM
00	13/09/2023	Planning Issue	HV	HM

N

1:100
0 1 2 3 4 5m

NOTES
These drawings are for planning purposes only. All dimensions indicated are subject to alterations on site. Confirm all dimensions prior to ordering materials and commencing construction.

My-architect

Busworks,
39-41 North Road,
London
N7 9DP
T 02030388753 E harry.molyneux@my-architect.io

PROJECT
5 Rutland Gardens

DRAWING
Existing Floor Plans

SCALE
1:100 @ A3

STATUS
Planning preparation

DRAWING No. REVISION
3693/01/400 P01

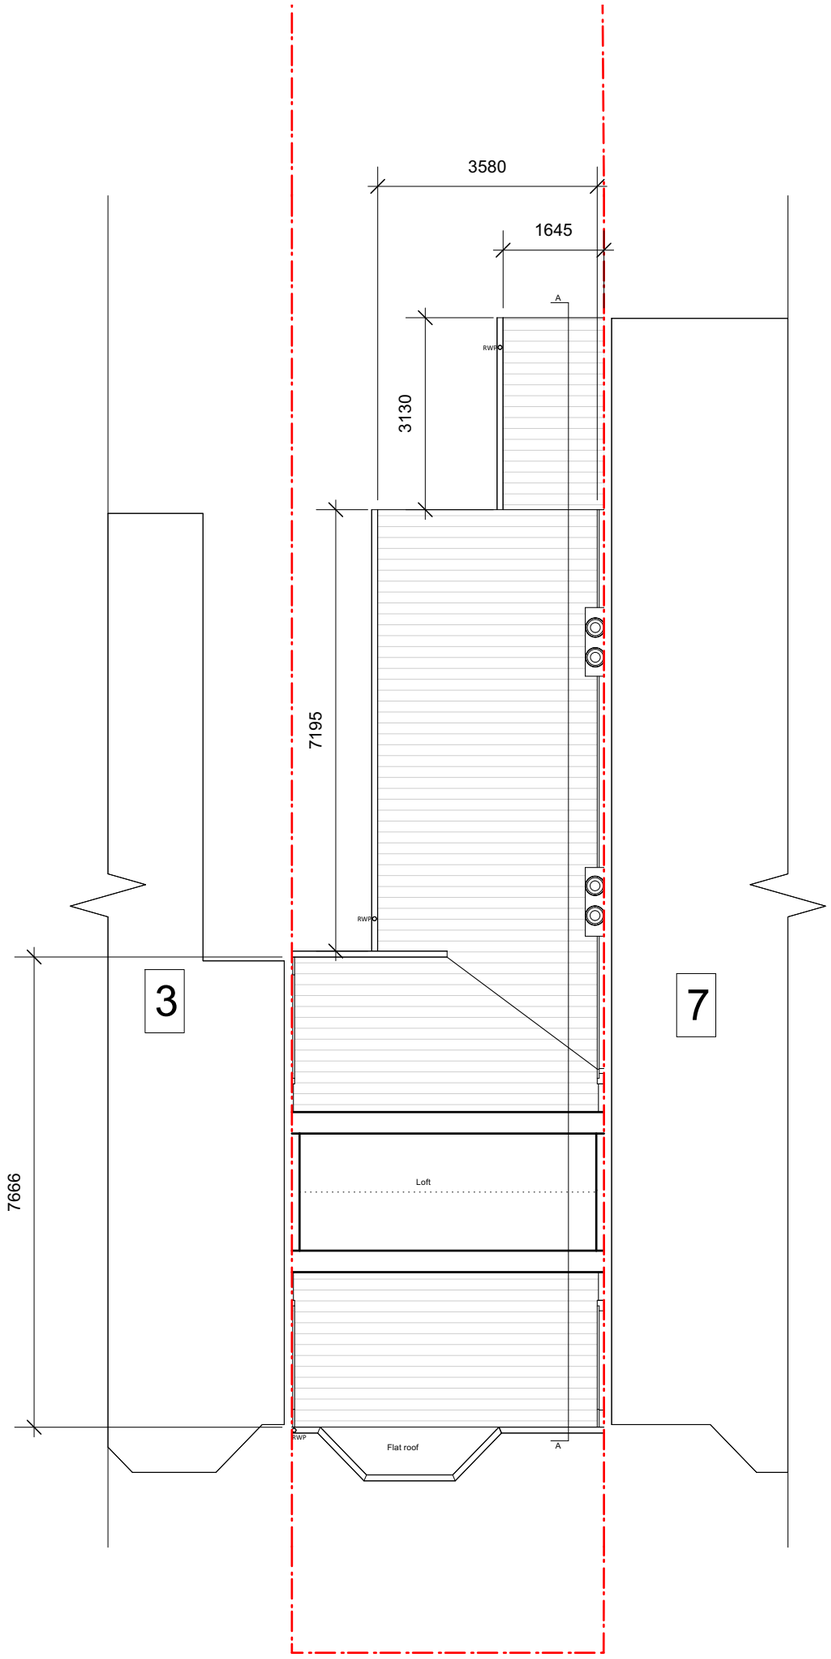

Existing Loft Floor Plan

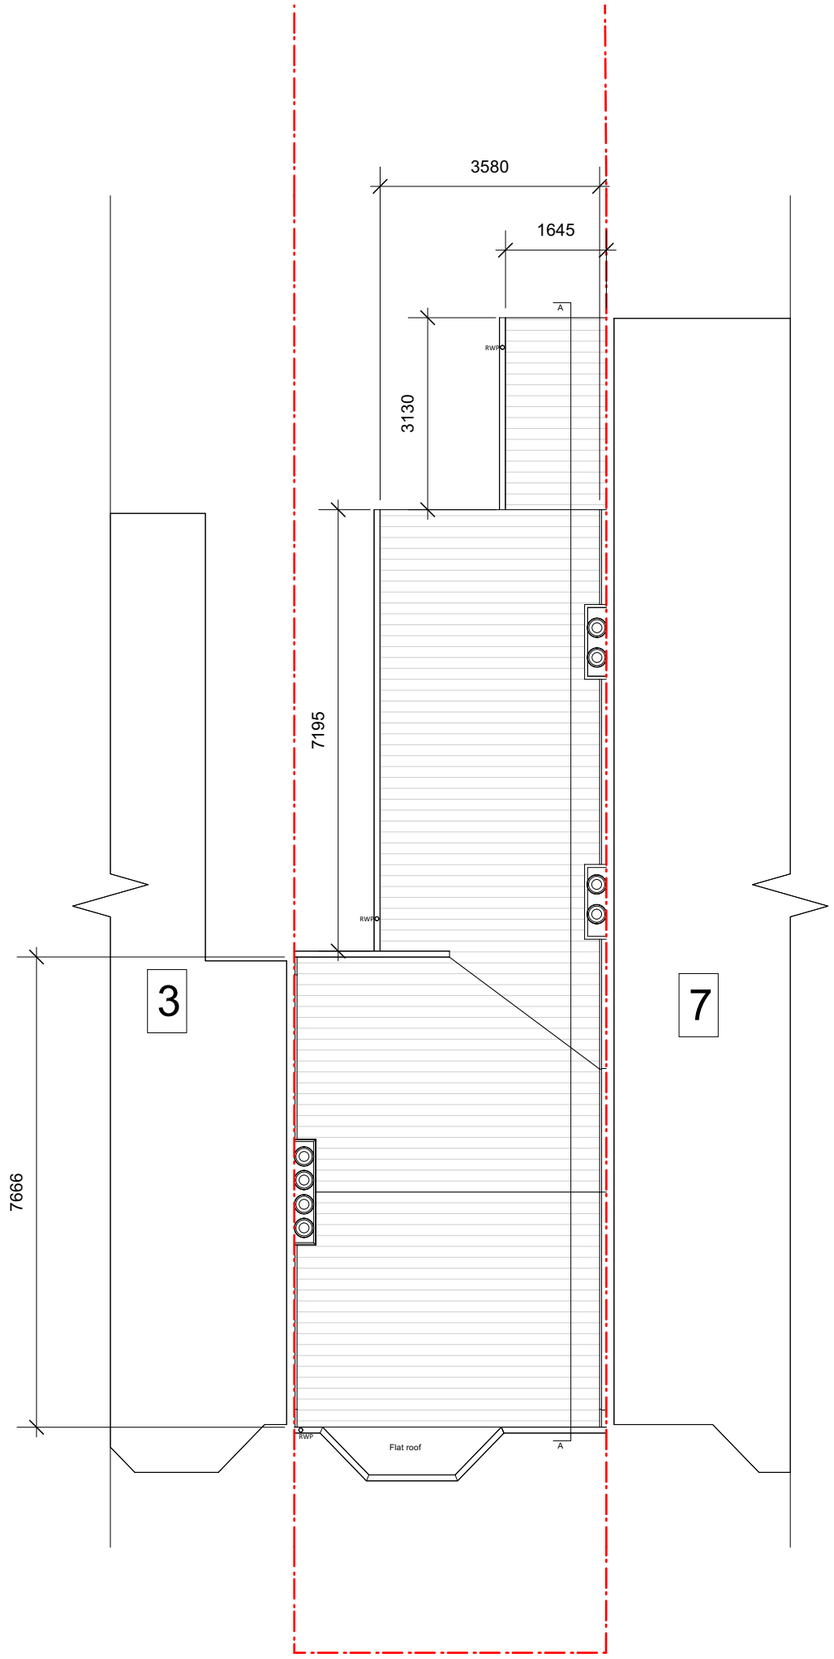

Existing Roof Plan

REV	DATE	COMMENT	DRW	CHK
01	31/10/2023	Planning Issue	HV	HM
00	13/09/2023	Planning Issue	HV	HM

N

1:100
0 1 2 3 4 5m

NOTES
These drawings are for planning purposes only. All dimensions indicated are subject to alterations on site. Confirm all dimensions prior to ordering materials and commencing construction.

My-architect

Busworks,
39-41 North Road,
London
N7 9DP
T 02030388753 E harry.molyneux@my-architect.io

PROJECT
5 Rutland Gardens

DRAWING
Existing Floor Plans

SCALE
1:100 @ A3

STATUS
Planning preparation

DRAWING No. 3693/01/401

REVISION P01

Proposed Front Elevation

Proposed Rear Elevation

REV	DATE	COMMENT	DRW	CHK
01	31/10/2023	Planning Issue	HV	HM
00	13/09/2023	Planning Issue	HV	HM

N

1:100
0 1 2 3 4 5m

NOTES
These drawings are for planning purposes only. All dimensions indicated are subject to alterations on site. Confirm all dimensions prior to ordering materials and commencing construction.

My-architect

Busworks,
39-41 North Road,
London
N7 9DP
T 02030388753 E harry.molyneux@my-architect.io

PROJECT
5 Rutland Gardens

DRAWING
Proposed Elevations

SCALE
1:100 @ A3

STATUS
Planning preparation

DRAWING No. REVISION
3693/03/200 P01

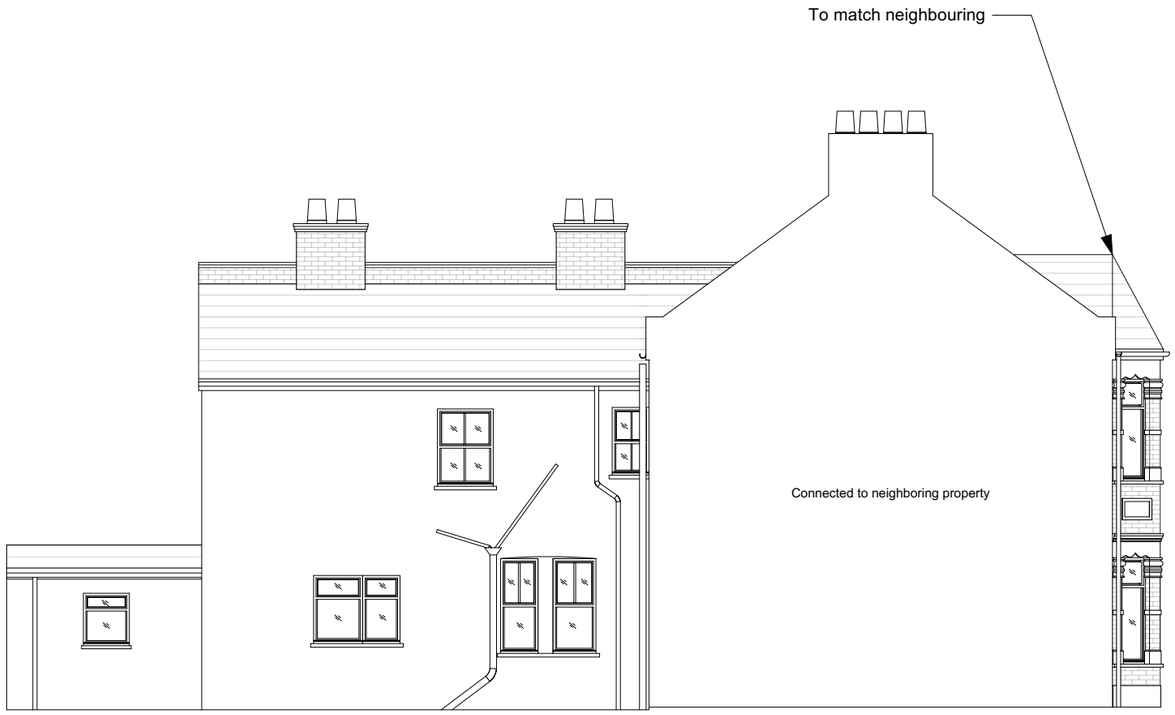

Proposed Side Elevation

REV	DATE	COMMENT	DRW	CHK
01	31/10/2023	Planning Issue	HV	HM
00	13/09/2023	Planning Issue	HV	HM

N

1:100
0 1 2 3 4 5m

NOTES
These drawings are for planning purposes only. All dimensions indicated are subject to alterations on site. Confirm all dimensions prior to ordering materials and commencing construction.

My-architect

Busworks,
39-41 North Road,
London
N7 9DP
T 02030388753 E harry.molyneux@my-architect.io

PROJECT
5 Rutland Gardens

DRAWING
Proposed Side Elevation

SCALE
1:100 @ A3

STATUS
Planning preparation

DRAWING No. REVISION
3693/03/201 P01

Proposed Section AA

REV	DATE	COMMENT	DRW	CHK
01	31/10/2023	Planning Issue	HV	HM
00	13/09/2023	Planning Issue	HV	HM

N

1:100
0 1 2 3 4 5m

NOTES
These drawings are for planning purposes only. All dimensions indicated are subject to alterations on site. Confirm all dimensions prior to ordering materials and commencing construction.

My-architect

Busworks,
39-41 North Road,
London
N7 9DP
T 02030388753 E harry.molyneux@my-architect.io

PROJECT
5 Rutland Gardens

DRAWING
Proposed Sections

SCALE
1:100 @ A3

STATUS
Planning preparation

DRAWING No. REVISION
3693/03/202 P01

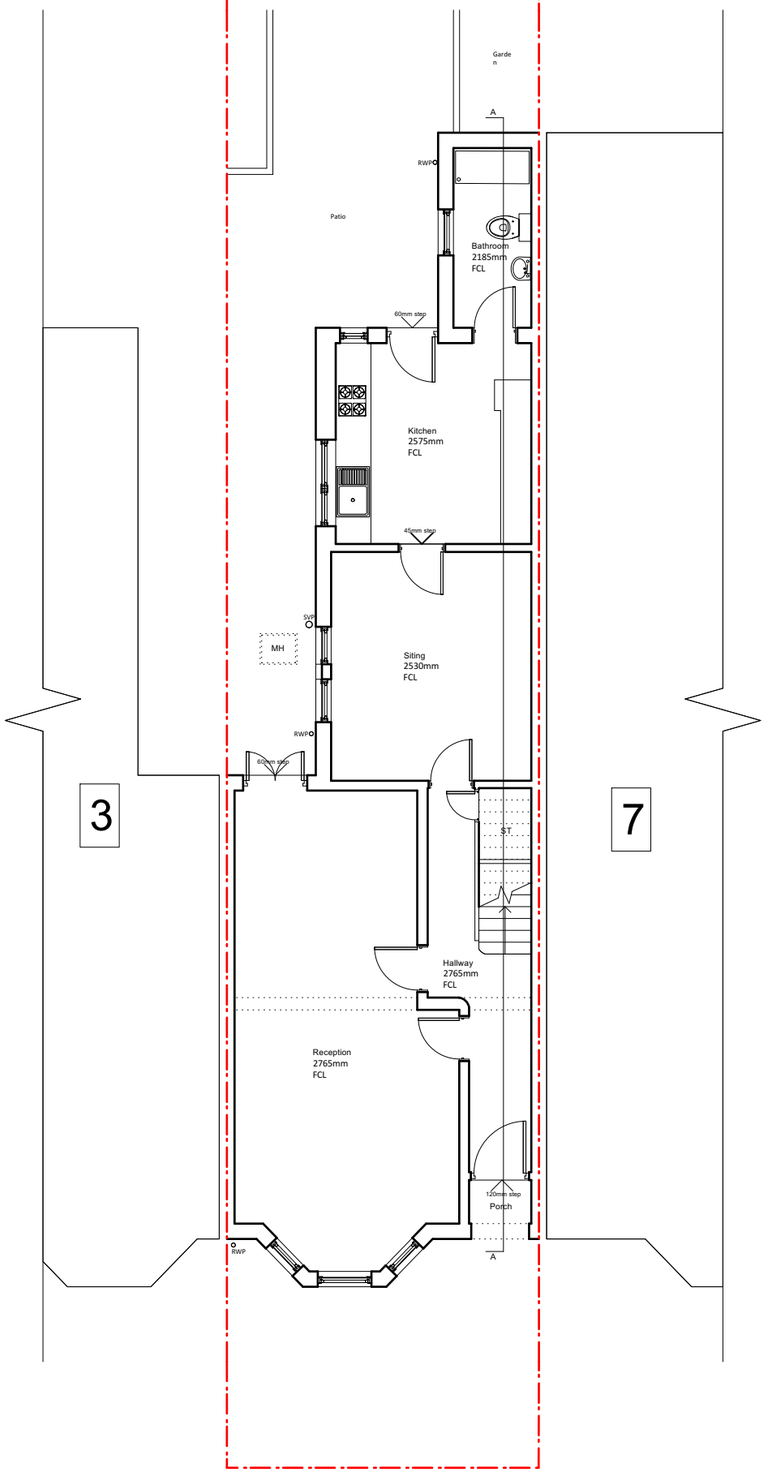

Proposed Ground Floor Plan

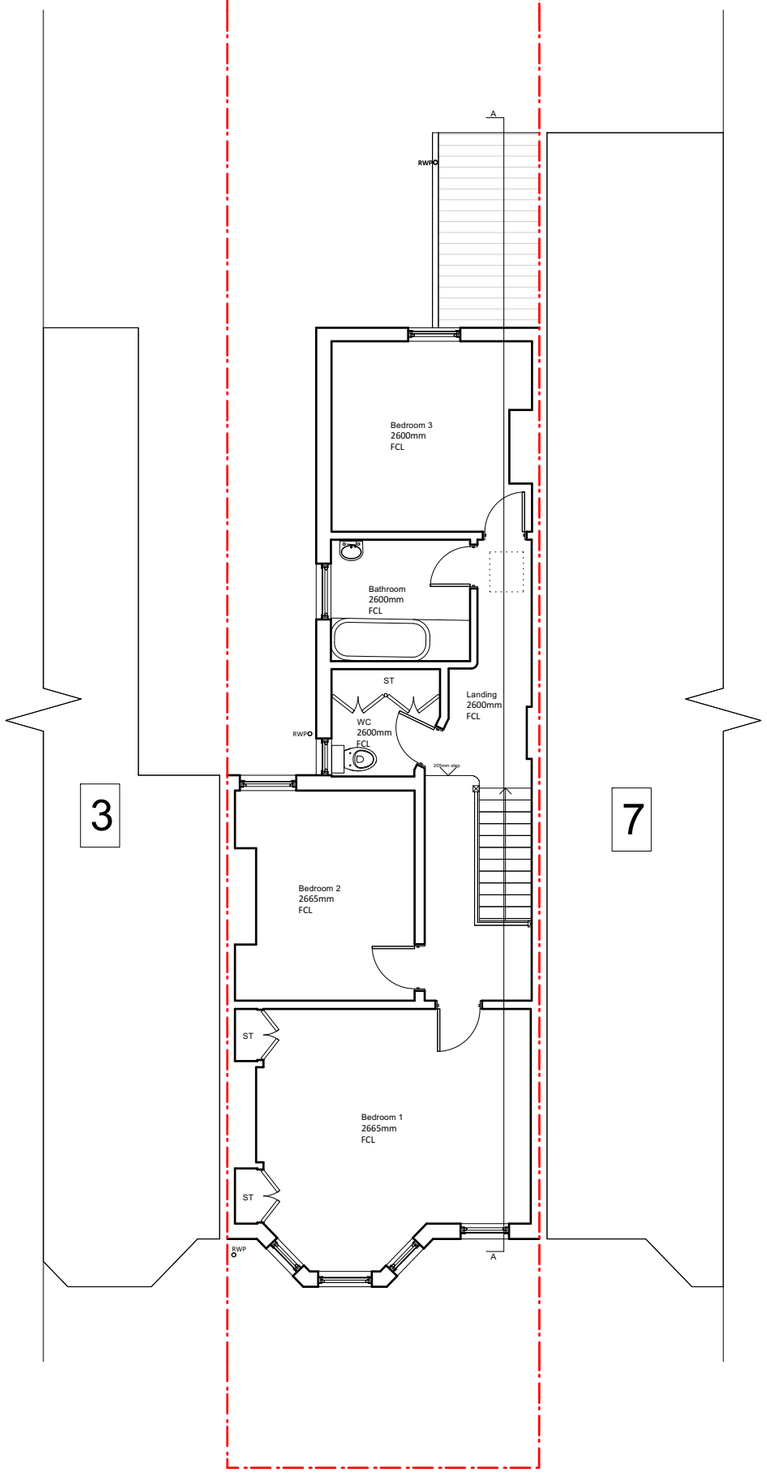

Proposed First Floor Plan

REV	DATE	COMMENT	DRW	CHK
01	31/10/2023	Planning Issue	HV	HM
00	13/09/2023	Planning Issue	HV	HM

N

1:100
0 1 2 3 4 5m

NOTES
These drawings are for planning purposes only. All dimensions indicated are subject to alterations on site. Confirm all dimensions prior to ordering materials and commencing construction.

My-architect

Busworks,
39-41 North Road,
London
N7 9DP
T 02030388753 E harry.molyneux@my-architect.io

PROJECT
5 Rutland Gardens

DRAWING
Proposed Floor Plans

SCALE
1:100 @ A3

STATUS
Planning preparation

DRAWING No. 3693/03/400

REVISION P01

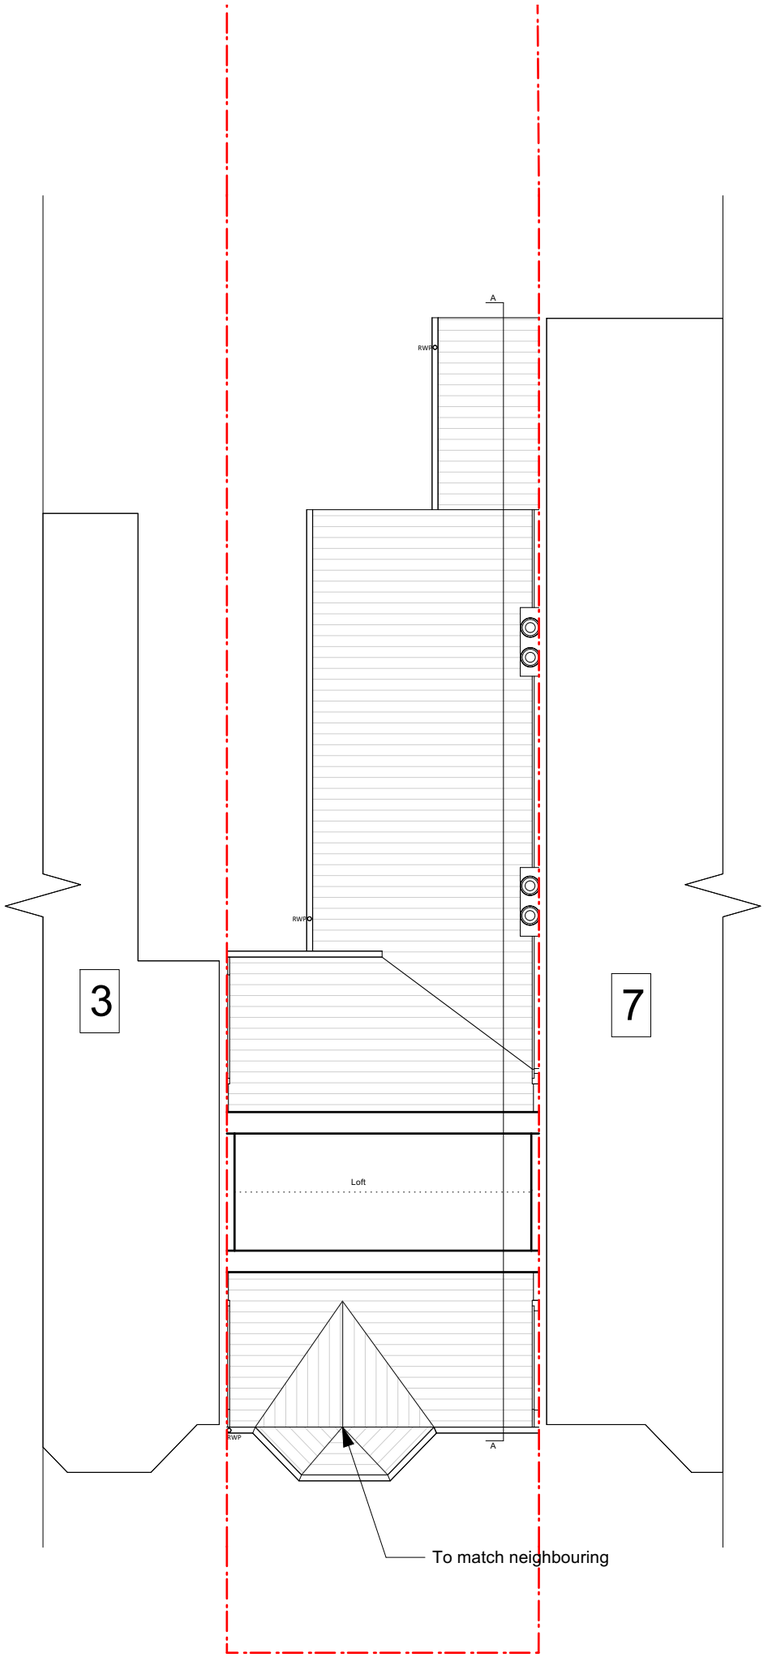

Proposed Loft Floor Plan

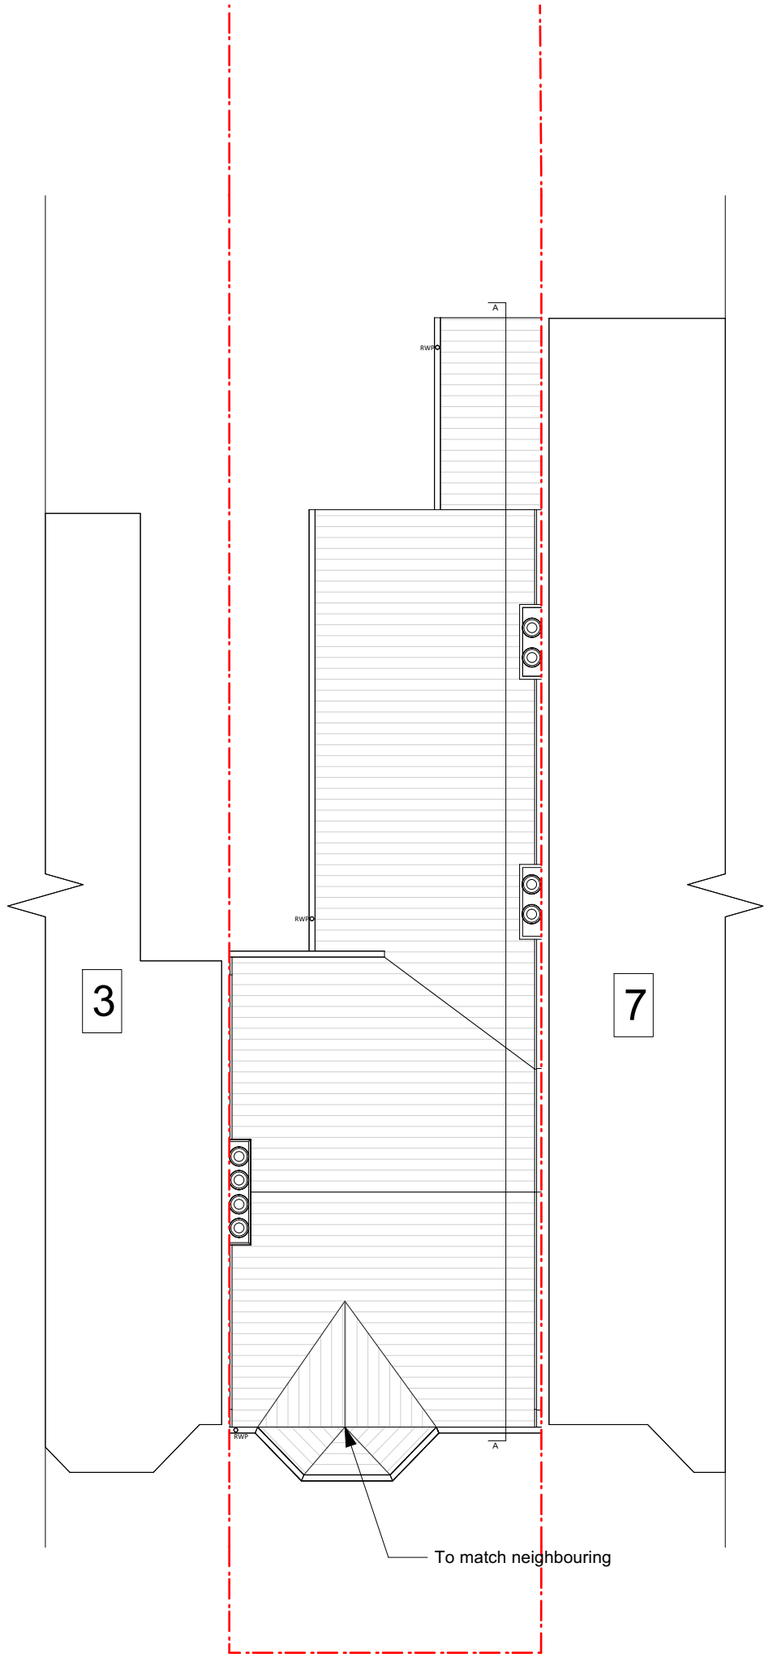

Proposed Roof Plan

REV	DATE	COMMENT	DRW	CHK
01	31/10/2023	Planning Issue	HV	HM
00	13/09/2023	Planning Issue	HV	HM

N

1:100
0 1 2 3 4 5m

NOTES
These drawings are for planning purposes only. All dimensions indicated are subject to alterations on site. Confirm all dimensions prior to ordering materials and commencing construction.

My-architect

Busworks,
39-41 North Road,
London
N7 9DP
T 02030388753 E harry.molyneux@my-architect.io

PROJECT
5 Rutland Gardens

DRAWING
Proposed Floor Plans

SCALE
1:100 @ A3

STATUS
Planning preparation

DRAWING No. 3693/03/401

REVISION P01

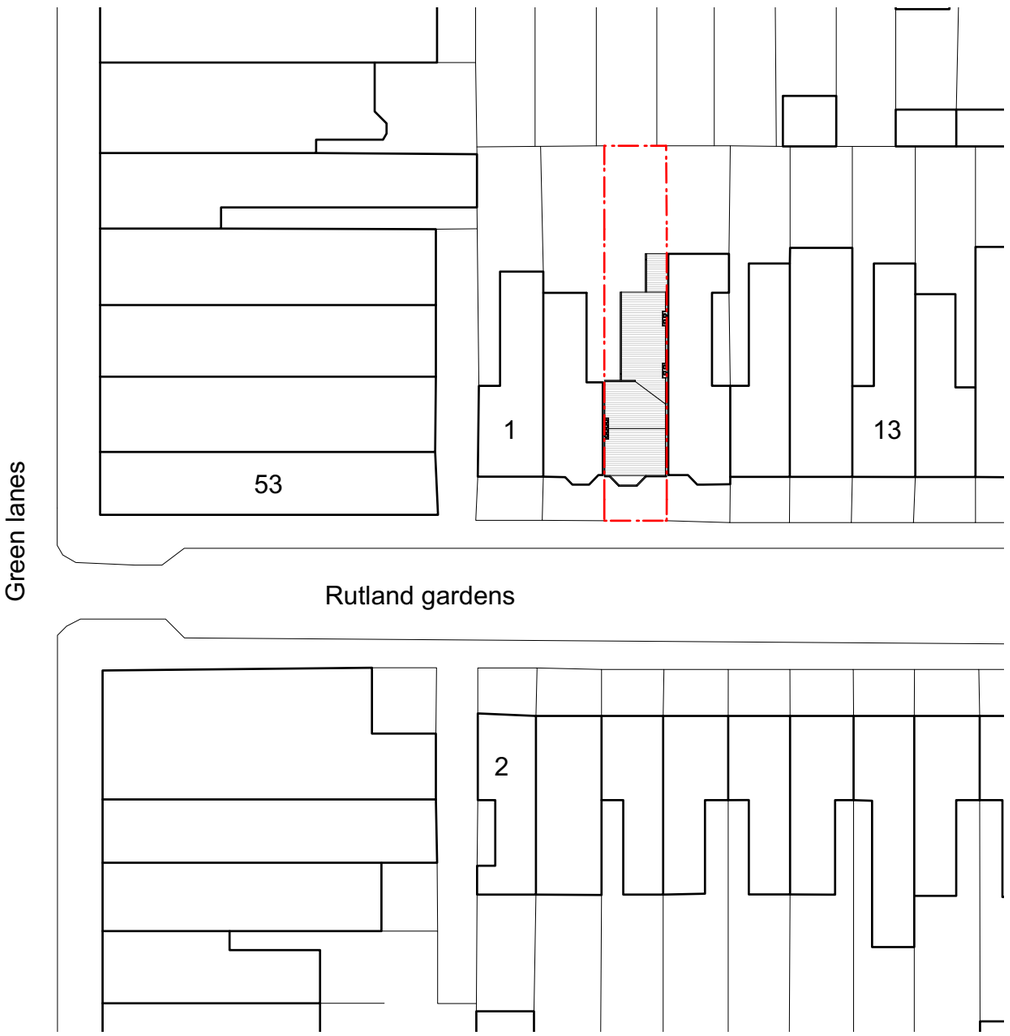

Existing Block Plan

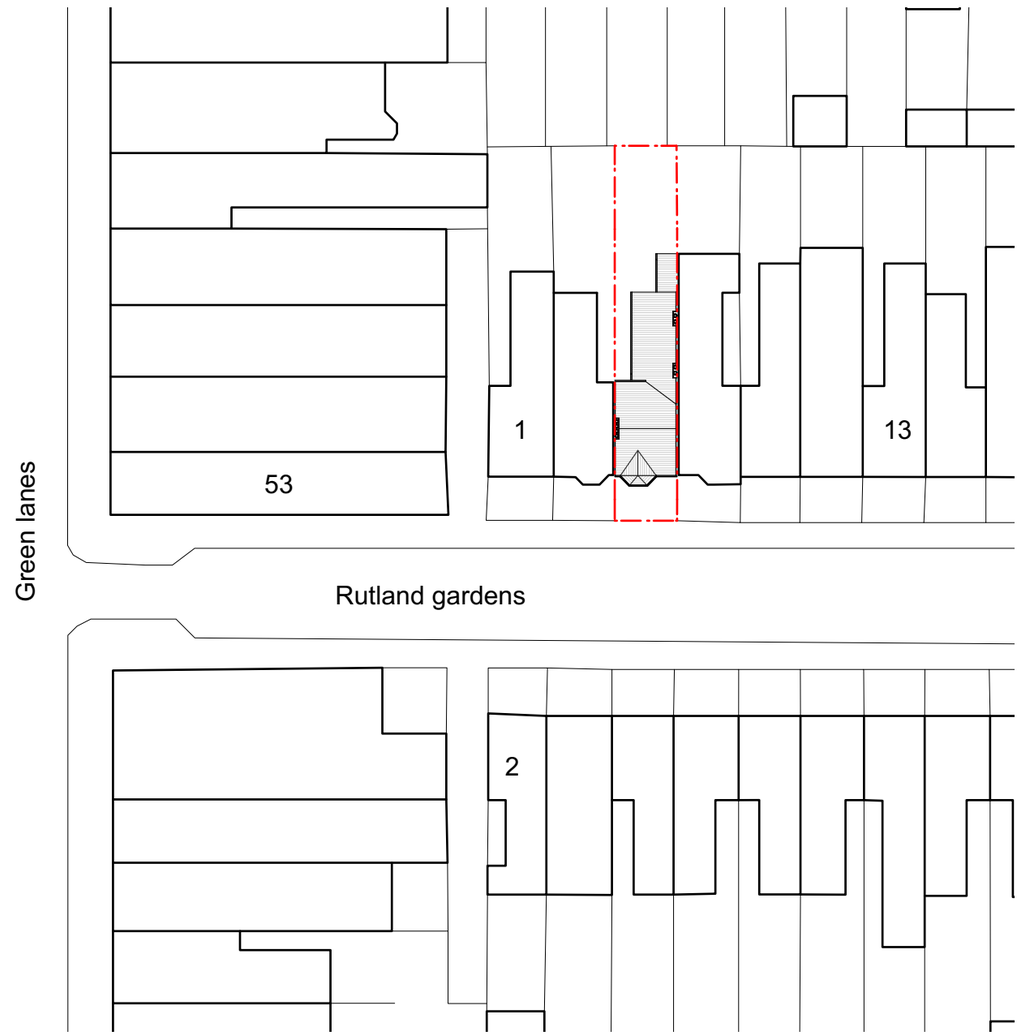

Proposed Block Plan

REV	DATE	COMMENT	DRW	CHK
01	31/10/2023	Planning Issue	HV	HM
00	13/09/2023	Planning Issue	HV	HM

N

1:500
0 5 10 15 20 25m

NOTES
These drawings are for planning purposes only. All dimensions indicated are subject to alterations on site. Confirm all dimensions prior to ordering materials and commencing construction.

My-architect

Busworks,
39-41 North Road,
London
N7 9DP
T 02030388753 E harry.molyneux@my-architect.io

PROJECT
5 Rutland Gardens

DRAWING
Block Plans

SCALE
1:500 @ A3

STATUS
Planning preparation

DRAWING No. REVISION
3693/01/500 P01