


Existing Block Plan

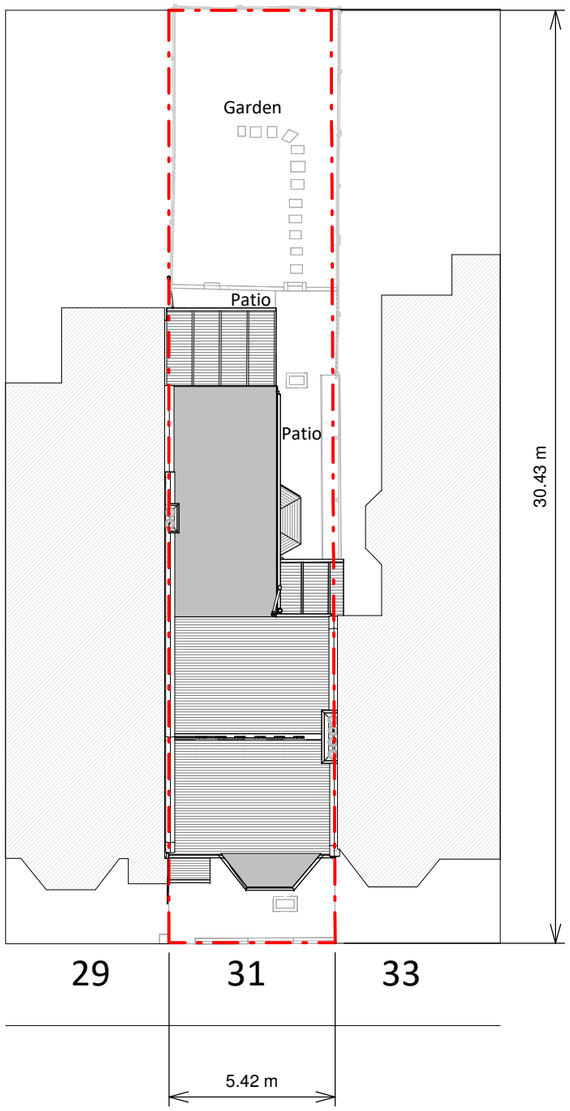


Proposed Block Plan

2 0 2 4 6 8 10
SCALE 1:200 m

Copyright in the design and this drawing is the property of RESI. Reproduction in whole or in part is forbidden without written sanction of RESI. This drawing must be read in conjunction with all other relevant documentation and drawings.

RESI accepts no liability for any expense, loss or damage of whatsoever nature and however arising from any variation which has not been referred to them and their approval obtained.

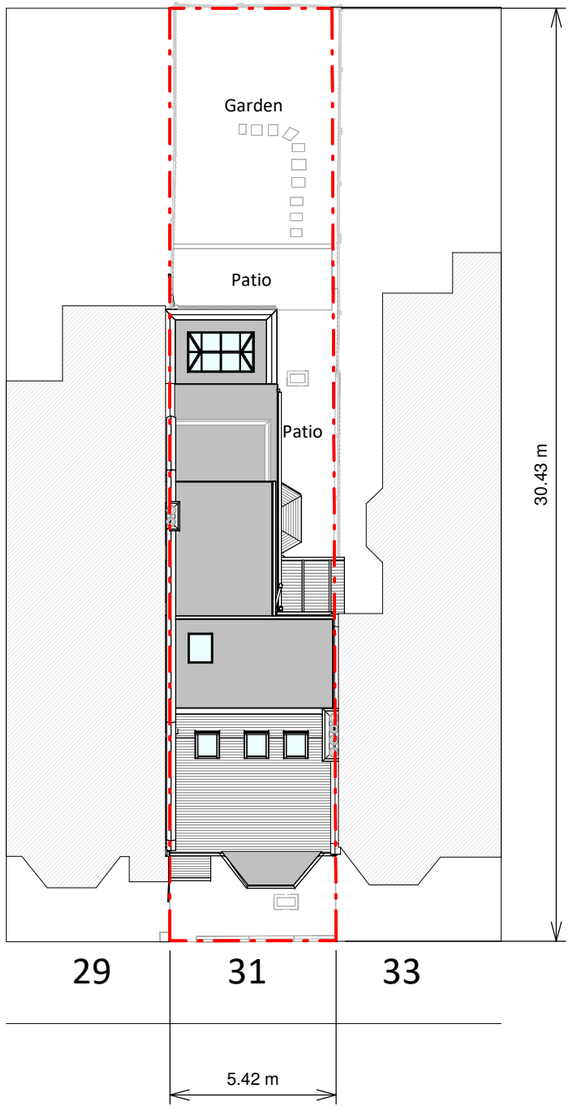Print out to actual scale. Do not scale, except unless for Planning purposes. All dimensions to be cross-checked on-site prior to manufacture and construction. Any discrepancies to be reported to RESI immediately.

**NOTES**

KEY

Neighbouring context
Boundary line

N

**Revision**

| Rev | Notes | Date |
|---|---|---|
| A | Planning Issue | 16/01/2024 |

RESI Grow your home

Job Title
Erection of a ground floor rear roof extension, raised ridge roof extension complete with L-shaped dormer, roof terrace, internal alterations and all associated works.

Drawing Status
Planning

Client
Ajay Arul

Drawing Title
Block Plans

| | |
|---|---|
| Scale 1 : 200 @ A3 | Drawn AR |
| Date Jan 2024 | Checked TM |
| Drawing No. B65432-3000 | REV A |