Total proposed areas
shown in color, = 33.75 M^2

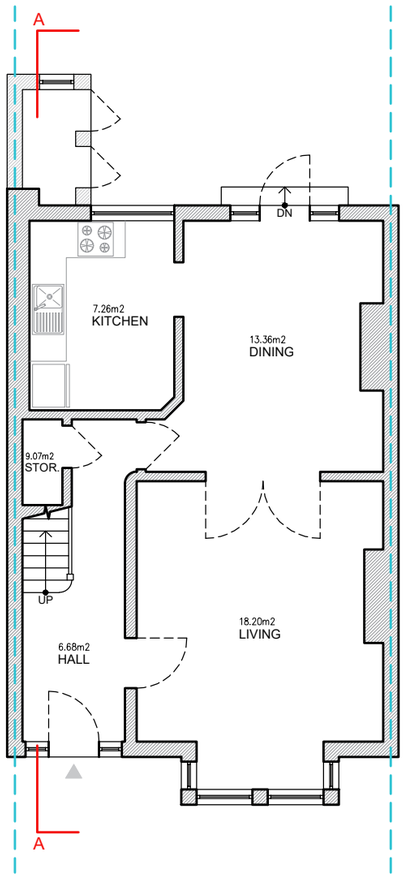

EXISTING
GROUND FLOOR

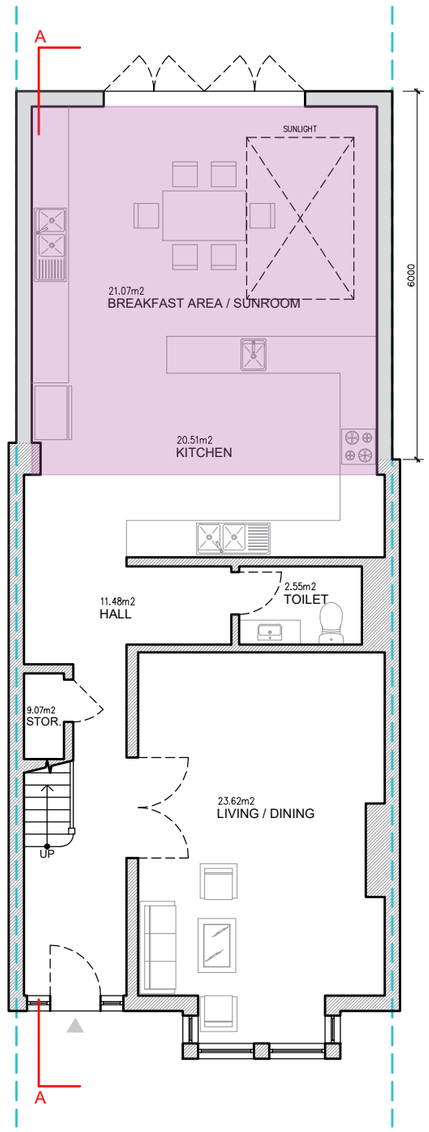

PROPOSED
GROUND FLOOR

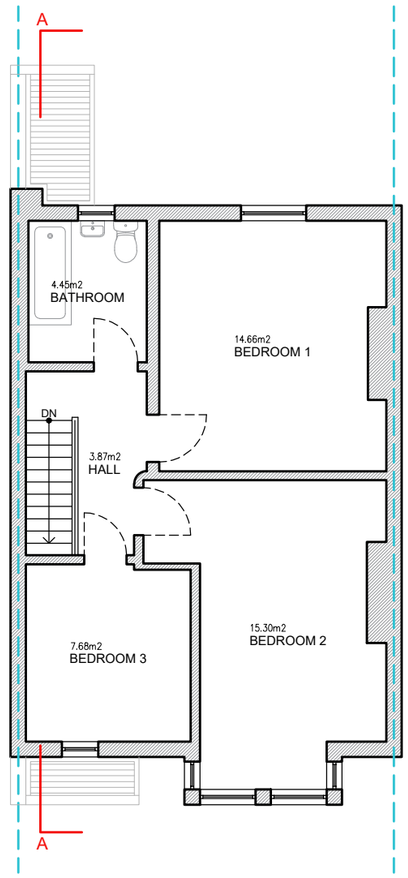

EXISTING
FIRST FLOOR

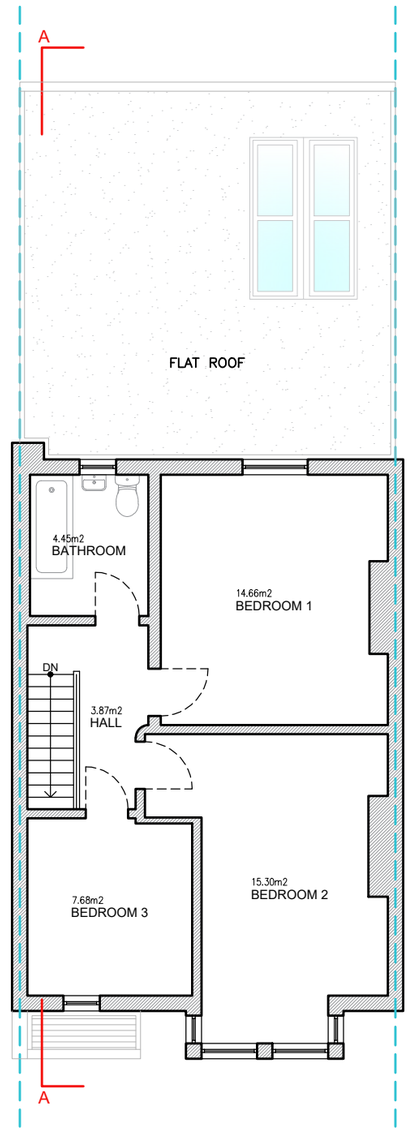

PROPOSED
FIRST FLOOR

TOTAL EXISTING GIA = 101.03 M^2
TOTAL PROPOSED GIA = 33.75 M^2
NEW TOTAL GIA = 134.78 M^2

EXCEL Planning

Tel: 020 3576 0996

Email: info@excelplanning.co.uk

Adress: 45 Stamford Hill London N16 5SR

Revision	Revision Date

ADDRESS

58 Wargrave Ave, London N15 6UB, UK

0 1 2 5m

1:100@A3

N

SHEET NO.

EP001

DRAWING TITLE

Existing and Proposed Ground and First Floor Plans

DATE: 11/01/2023

SCALE 1:100 @ A3

Copyright in the design and this drawing is the property of Excel Planning Ltd. Reproduction in whole or in part is forbidden without written permission of Excel Planning Ltd. This drawing must be read in conjunction with all other relevant documentation and drawings.

Excel Planning Ltd accepts no liability for any expense, loss or damage of whatsoever nature and however arising from any variation which has not been referred to them and their approval obtained.

Do not scale from this drawing, only figured dimensions are to be used. All dimensions to be cross-checked on-site prior to manufacture and construction. Any discrepancies to be reported to Excel Planning Ltd immediately.

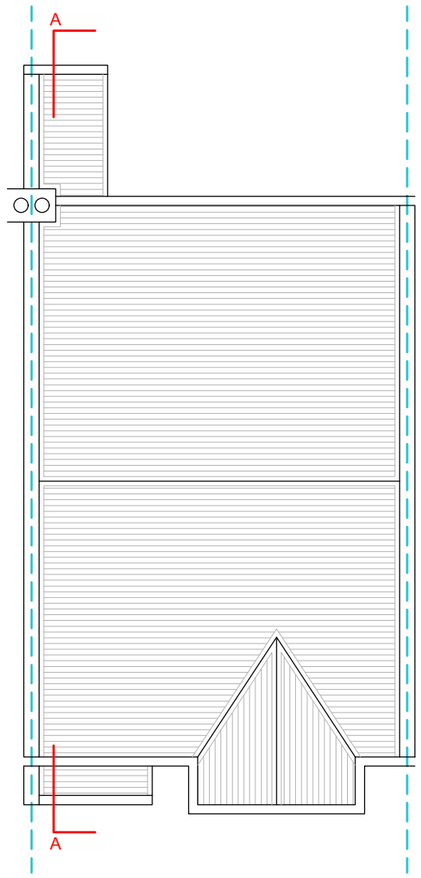

EXISTING
ROOF PLAN

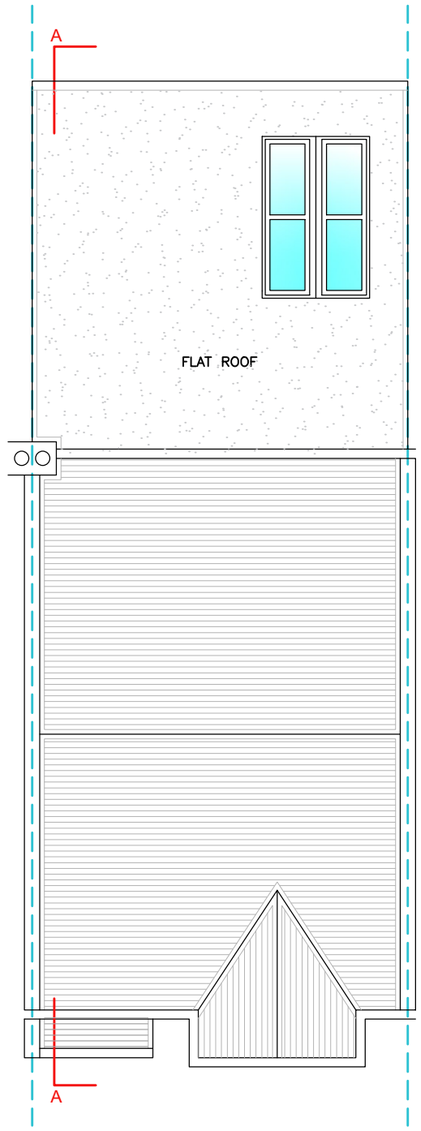

PROPOSED
ROOF PLAN

EXCEL Planning

Tel: 020 3576 0996

Email: info@excelplanning.co.uk

Adress: 45 Stamford Hill London N16 5SR

Revision	Revision Date

ADDRESS

58 Wargrave Ave, London N15 6UB, UK

0 1 2 5m

1:100@A3

N

SHEET NO.

EP002

DRAWING TITLE

Existing and Proposed Roof Plan

DATE: 11/01/2023

SCALE 1:100 @ A3

Copyright in the design and this drawing is the property of Excel Planning Ltd. Reproduction in whole or in part is forbidden without written permission of Excel Planning Ltd. This drawing must be read in conjunction with all other relevant documentation and drawings.

Excel Planning Ltd accepts no liability for any expense, loss or damage of whatsoever nature and however arising from any variation which has not been referred to them and their approval obtained.

Do not scale from this drawing, only figured dimensions are to be used. All dimensions to be cross-checked on-site prior to manufacture and construction. Any discrepancies to be reported to Excel Planning Ltd immediately.

EXISTING
NORTH-WEST ELEVATION (FRONT VIEW)

PROPOSED
NORTH-WEST ELEVATION (FRONT VIEW)

EXCEL Planning

Tel: 020 3576 0996

Email: info@excelplanning.co.uk

Adress: 45 Stamford Hill London N16 5SR

Revision	Revision Date

ADDRESS

58 Wargrave Ave, London N15 6UB, UK

0 1 2 5m

1:100@A3

N

SHEET NO.

EP003

DRAWING TITLE

Existing and Proposed Front Elevation

DATE: 11/01/2023

SCALE 1:100 @ A3

Copyright in the design and this drawing is the property of Excel Planning Ltd. Reproduction in whole or in part is forbidden without written permission of Excel Planning Ltd. This drawing must be read in conjunction with all other relevant documentation and drawings.

Excel Planning Ltd accepts no liability for any expense, loss or damage of whatsoever nature and however arising from any variation which has not been referred to them and their approval obtained.

Do not scale from this drawing, only figured dimensions are to be used. All dimensions to be cross-checked on-site prior to manufacture and construction. Any discrepancies to be reported to Excel Planning Ltd immediately.

EXISTING
SOUTH-EAST ELEVATION (REAR VIEW)

PROPOSED
SOUTH-EAST ELEVATION (REAR VIEW)

EXCEL Planning

Tel: 020 3576 0996

Email: info@excelplanning.co.uk

Adress: 45 Stamford Hill London N16 5SR

Revision	Revision Date

ADDRESS

58 Wargrave Ave, London N15 6UB, UK

0 1 2 5m

1:100@A3

N

SHEET NO.

EP004

DRAWING TITLE

Existing and Proposed Rear Elevation

DATE: 11/01/2023

SCALE 1:100 @ A3

Copyright in the design and this drawing is the property of Excel Planning Ltd. Reproduction in whole or in part is forbidden without written permission of Excel Planning Ltd. This drawing must be read in conjunction with all other relevant documentation and drawings.

Excel Planning Ltd accepts no liability for any expense, loss or damage of whatsoever nature and however arising from any variation which has not been referred to them and their approval obtained.

Do not scale from this drawing, only figured dimensions are to be used. All dimensions to be cross-checked on-site prior to manufacture and construction. Any discrepancies to be reported to Excel Planning Ltd immediately.

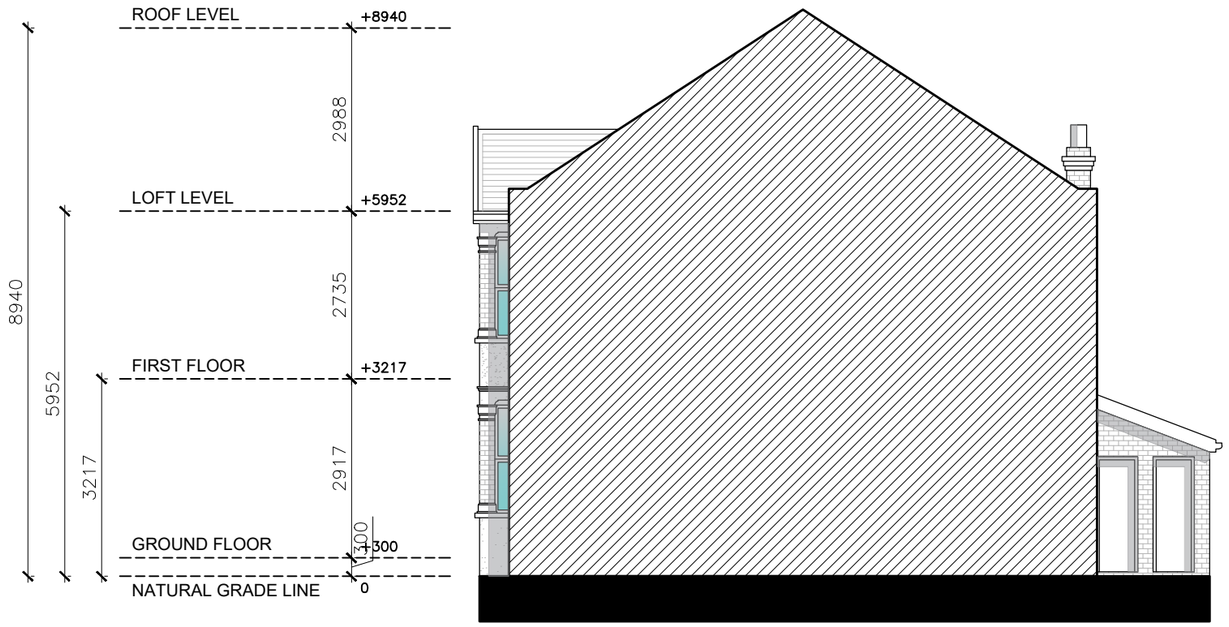

EXISTING
SOUTH-WEST ELEVATION (RIGHT-SIDE VIEW)

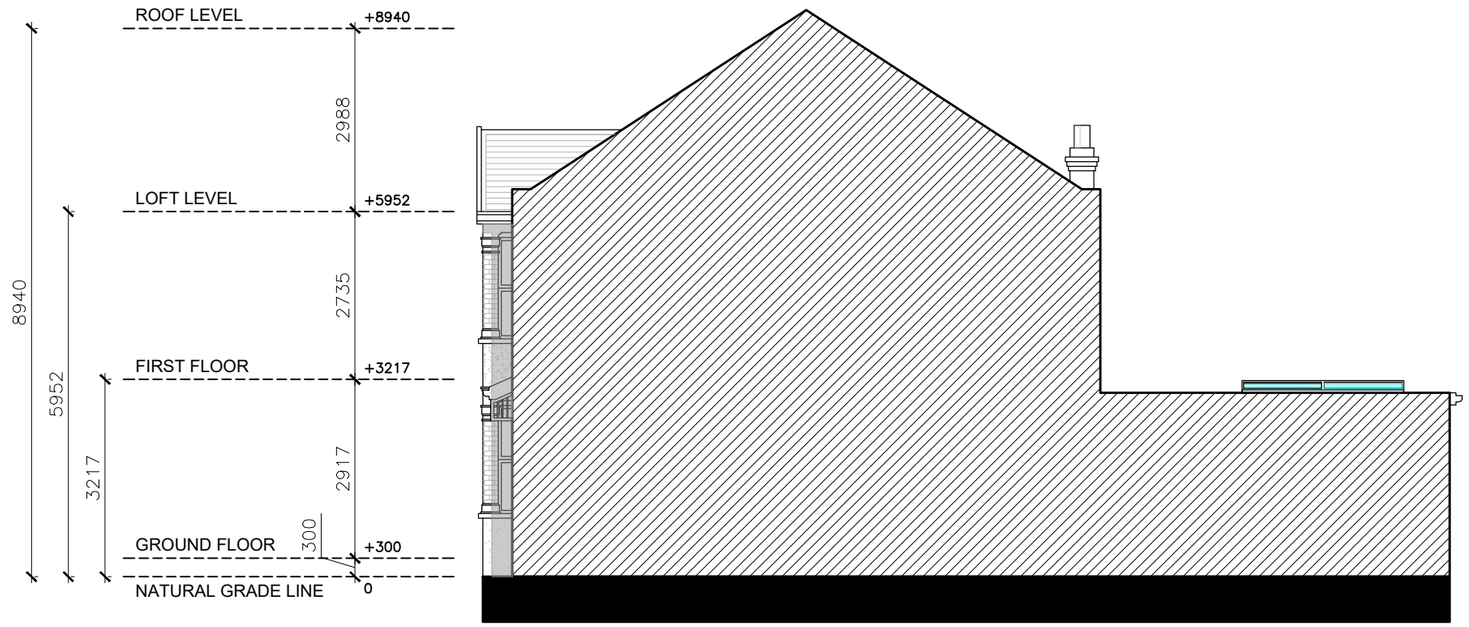

PROPOSED
SOUTH-WEST ELEVATION (RIGHT-SIDE VIEW)

EXCEL Planning

Tel: 020 3576 0996

Email: info@excelplanning.co.uk

Adress: 45 Stamford Hill London N16 5SR

Revision	Revision Date

ADDRESS

58 Wargrave Ave, London N15 6UB, UK

0 1 2 5m

1:100@A3

N

SHEET NO.

EP005

DRAWING TITLE

Existing and Proposed Right Side Elevation

DATE: 11/01/2023

SCALE 1:100 @ A3

Copyright in the design and this drawing is the property of Excel Planning Ltd. Reproduction in whole or in part is forbidden without written permission of Excel Planning Ltd. This drawing must be read in conjunction with all other relevant documentation and drawings.

Excel Planning Ltd accepts no liability for any expense, loss or damage of whatsoever nature and however arising from any variation which has not been referred to them and their approval obtained.

Do not scale from this drawing, only figured dimensions are to be used. All dimensions to be cross-checked on-site prior to manufacture and construction. Any discrepancies to be reported to Excel Planning Ltd immediately.

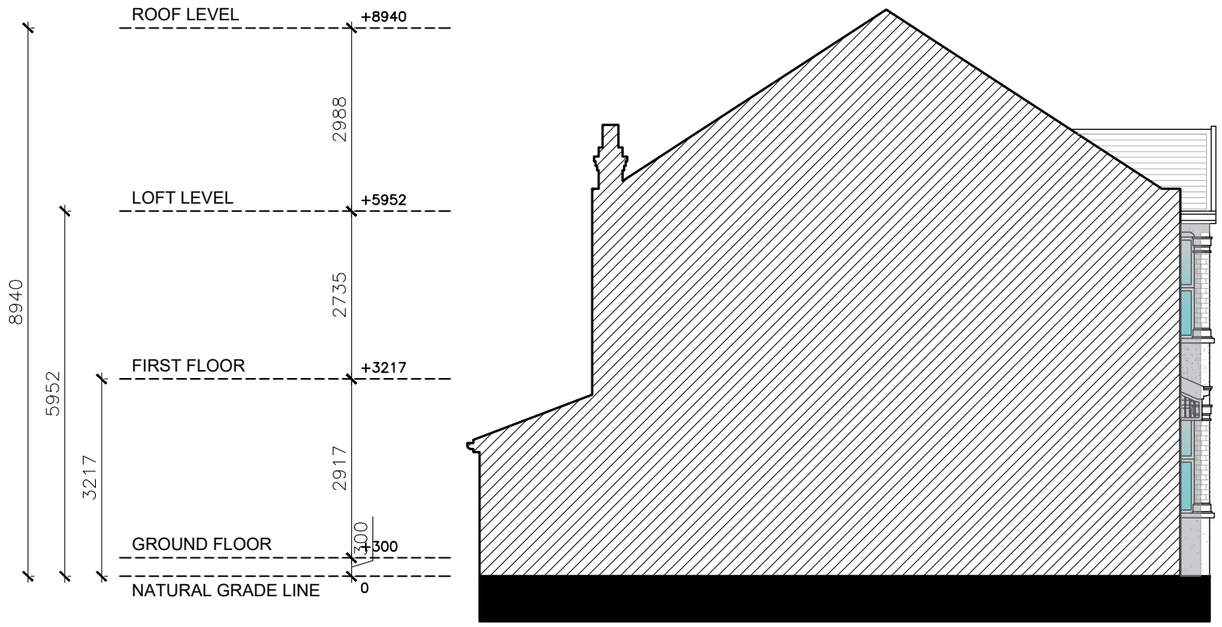

EXISTING
NORTH-EAST ELEVATION (LEFT-SIDE VIEW)

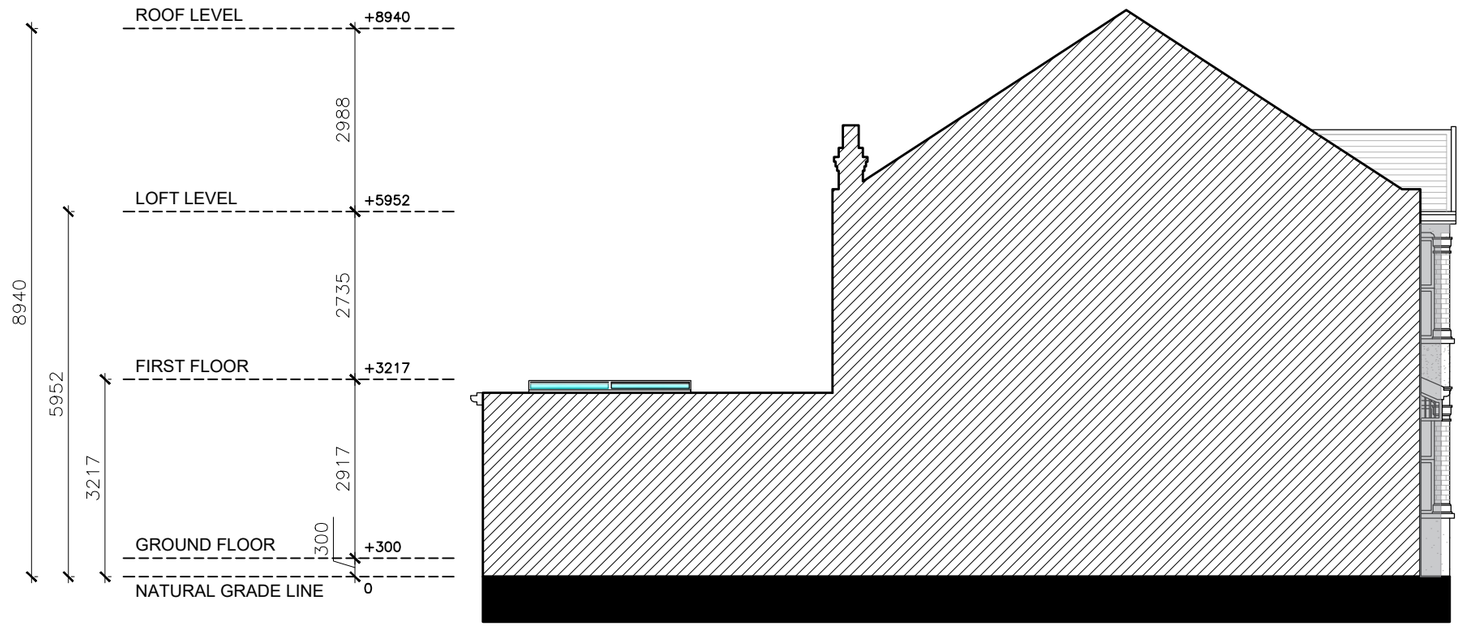

PROPOSED
NORTH-EAST ELEVATION (LEFT-SIDE VIEW)

EXCEL Planning

Tel: 020 3576 0996

Email: info@excelplanning.co.uk

Adress: 45 Stamford Hill London N16 5SR

Revision	Revision Date

ADDRESS

58 Wargrave Ave, London N15 6UB, UK

0 1 2 5m

1:100@A3

N

SHEET NO.

EP006

DRAWING TITLE

Existing and Proposed Left Side Elevation

DATE: 11/01/2023

SCALE 1:100 @ A3

Copyright in the design and this drawing is the property of Excel Planning Ltd. Reproduction in whole or in part is forbidden without written permission of Excel Planning Ltd. This drawing must be read in conjunction with all other relevant documentation and drawings.

Excel Planning Ltd accepts no liability for any expense, loss or damage of whatsoever nature and however arising from any variation which has not been referred to them and their approval obtained.

Do not scale from this drawing, only figured dimensions are to be used. All dimensions to be cross-checked on-site prior to manufacture and construction. Any discrepancies to be reported to Excel Planning Ltd immediately.

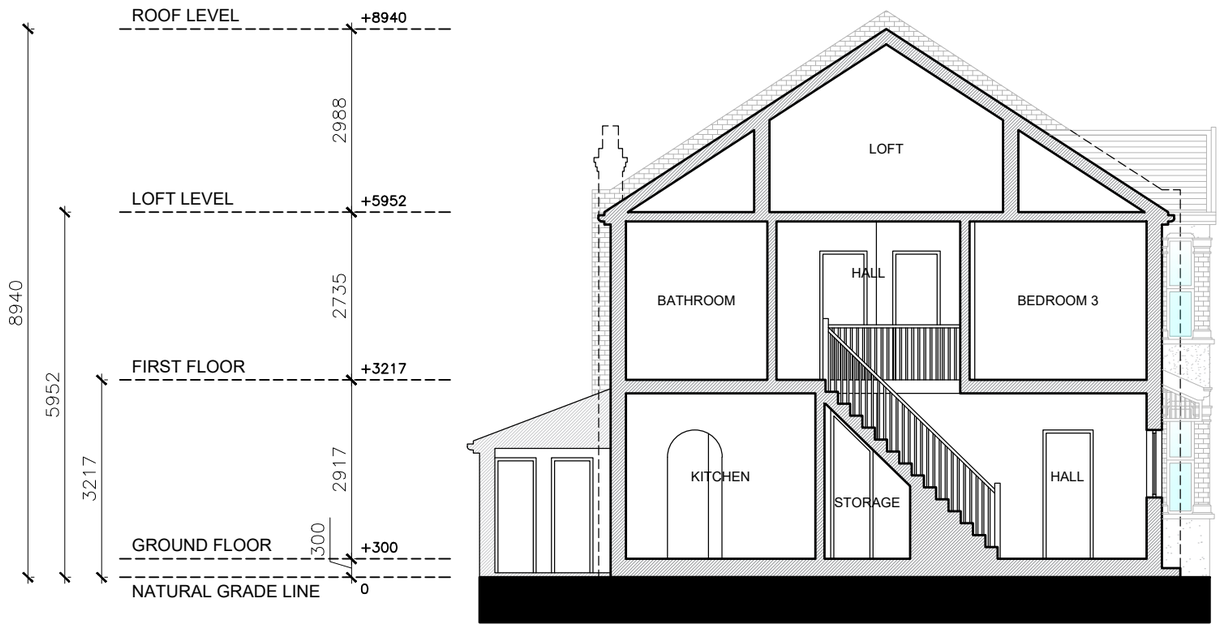

EXISTING
SECTION AA

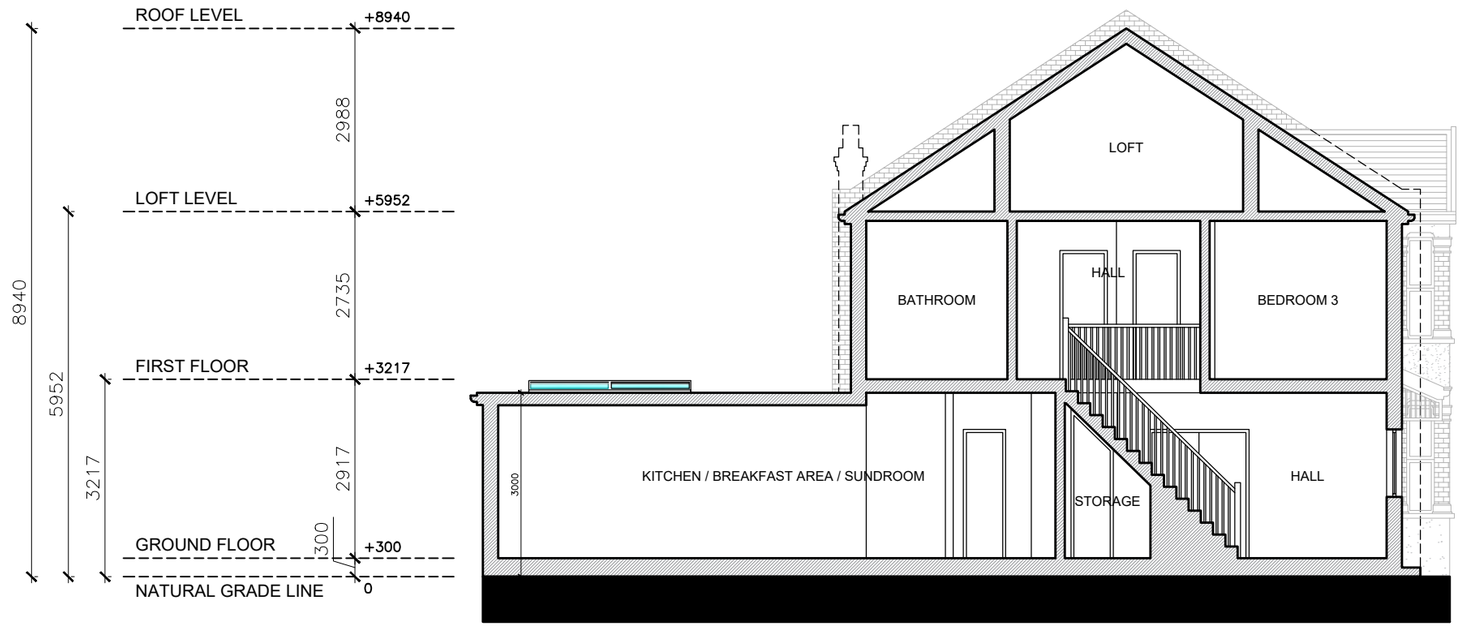

PROPOSED
SECTION AA

EXCEL Planning

Tel: 020 3576 0996

Email: info@excelplanning.co.uk

Adress: 45 Stamford Hill London N16 5SR

Revision	Revision Date

ADDRESS

58 Wargrave Ave, London N15 6UB, UK

0 1 2 5m

1:100@A3

N

SHEET NO.

EP007

DRAWING TITLE

Existing and Proposed Section

DATE: 11/01/2023

SCALE 1:100 @ A3

Copyright in the design and this drawing is the property of Excel Planning Ltd. Reproduction in whole or in part is forbidden without written permission of Excel Planning Ltd. This drawing must be read in conjunction with all other relevant documentation and drawings.

Excel Planning Ltd accepts no liability for any expense, loss or damage of whatsoever nature and however arising from any variation which has not been referred to them and their approval obtained.

Do not scale from this drawing, only figured dimensions are to be used. All dimensions to be cross-checked on-site prior to manufacture and construction. Any discrepancies to be reported to Excel Planning Ltd immediately.