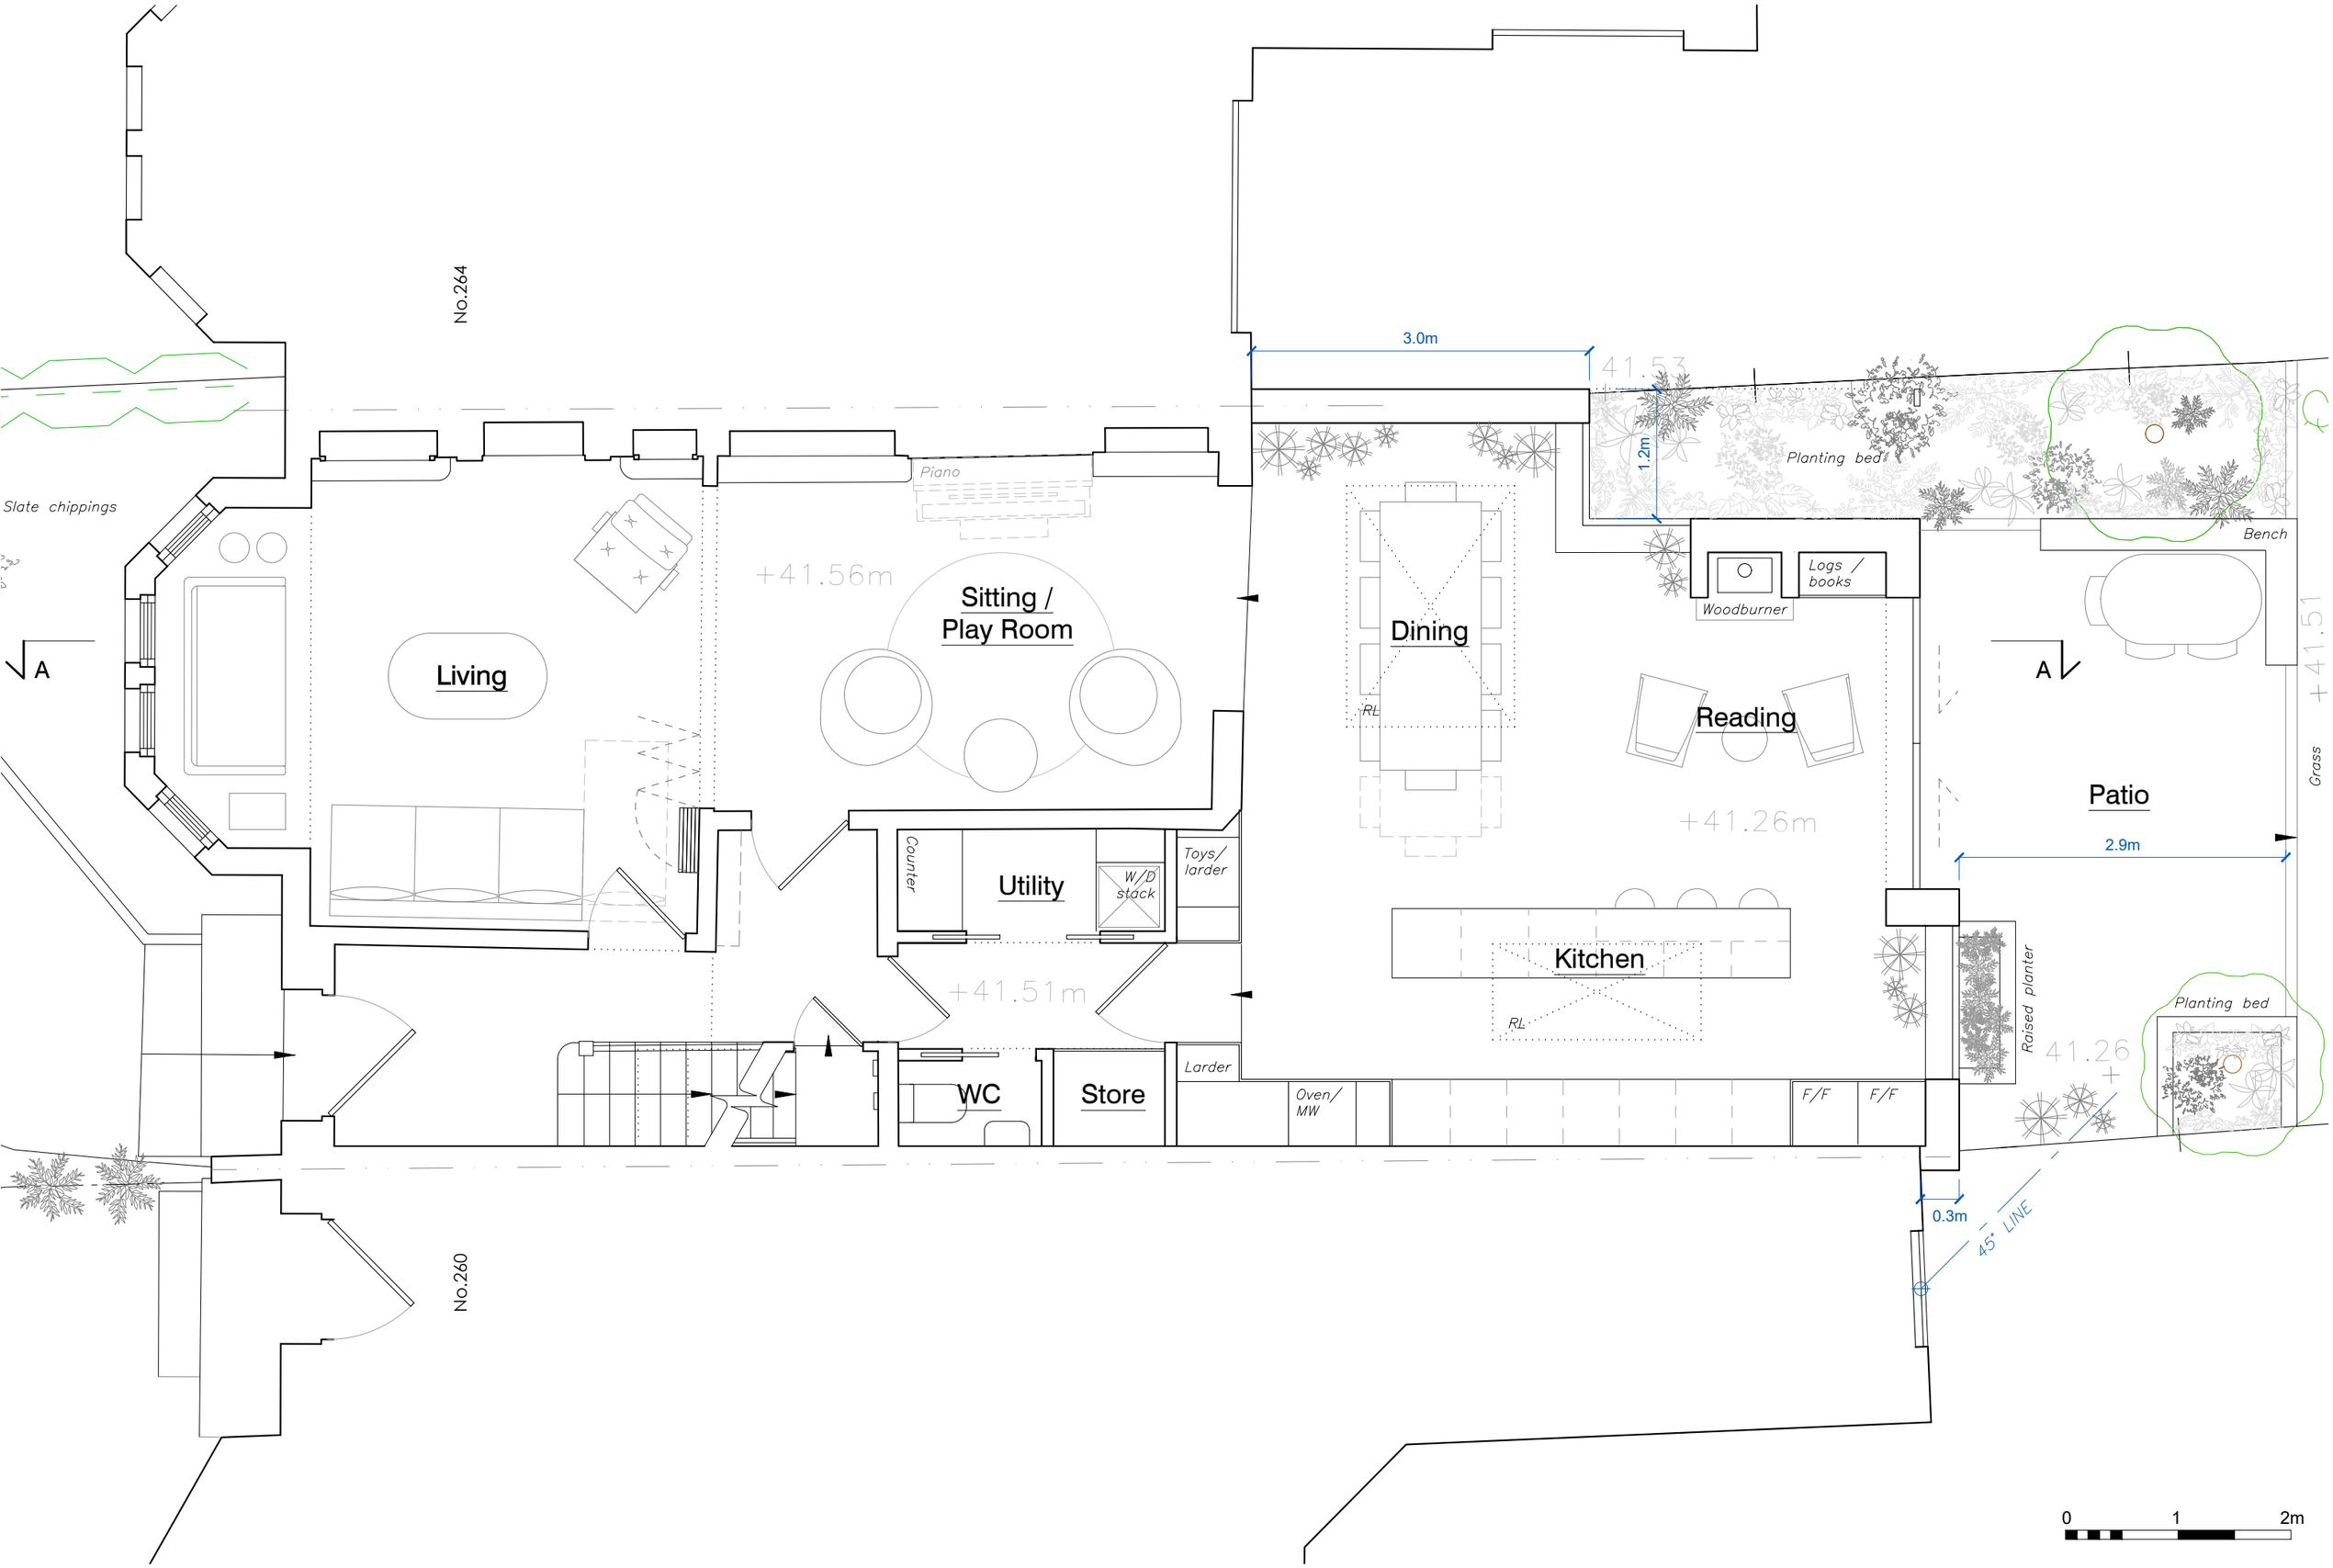

CURTAZ	STUDIO 13 Kirkstall Avenue London N17 6PH W. curtazstudio.com T. 07966904469	2302 project no.	PL.200 dwg no.	262 Park Road, London N8 8JY project	Proposed Ground Floor Plan drawing title	revision dwg status	- 	drawn checked	MC 	09/23 date	north point	1:50 @A3 unless noted otherwise scale	All dimensions in mm u.n.o. Do not scale from drawing. All dimensions, levels, and conditions to be checked/confirmed by the contractor prior to construction. Any discrepancies to be reported to the architect. To be read in conjunction with the specification and all other drawings. notes

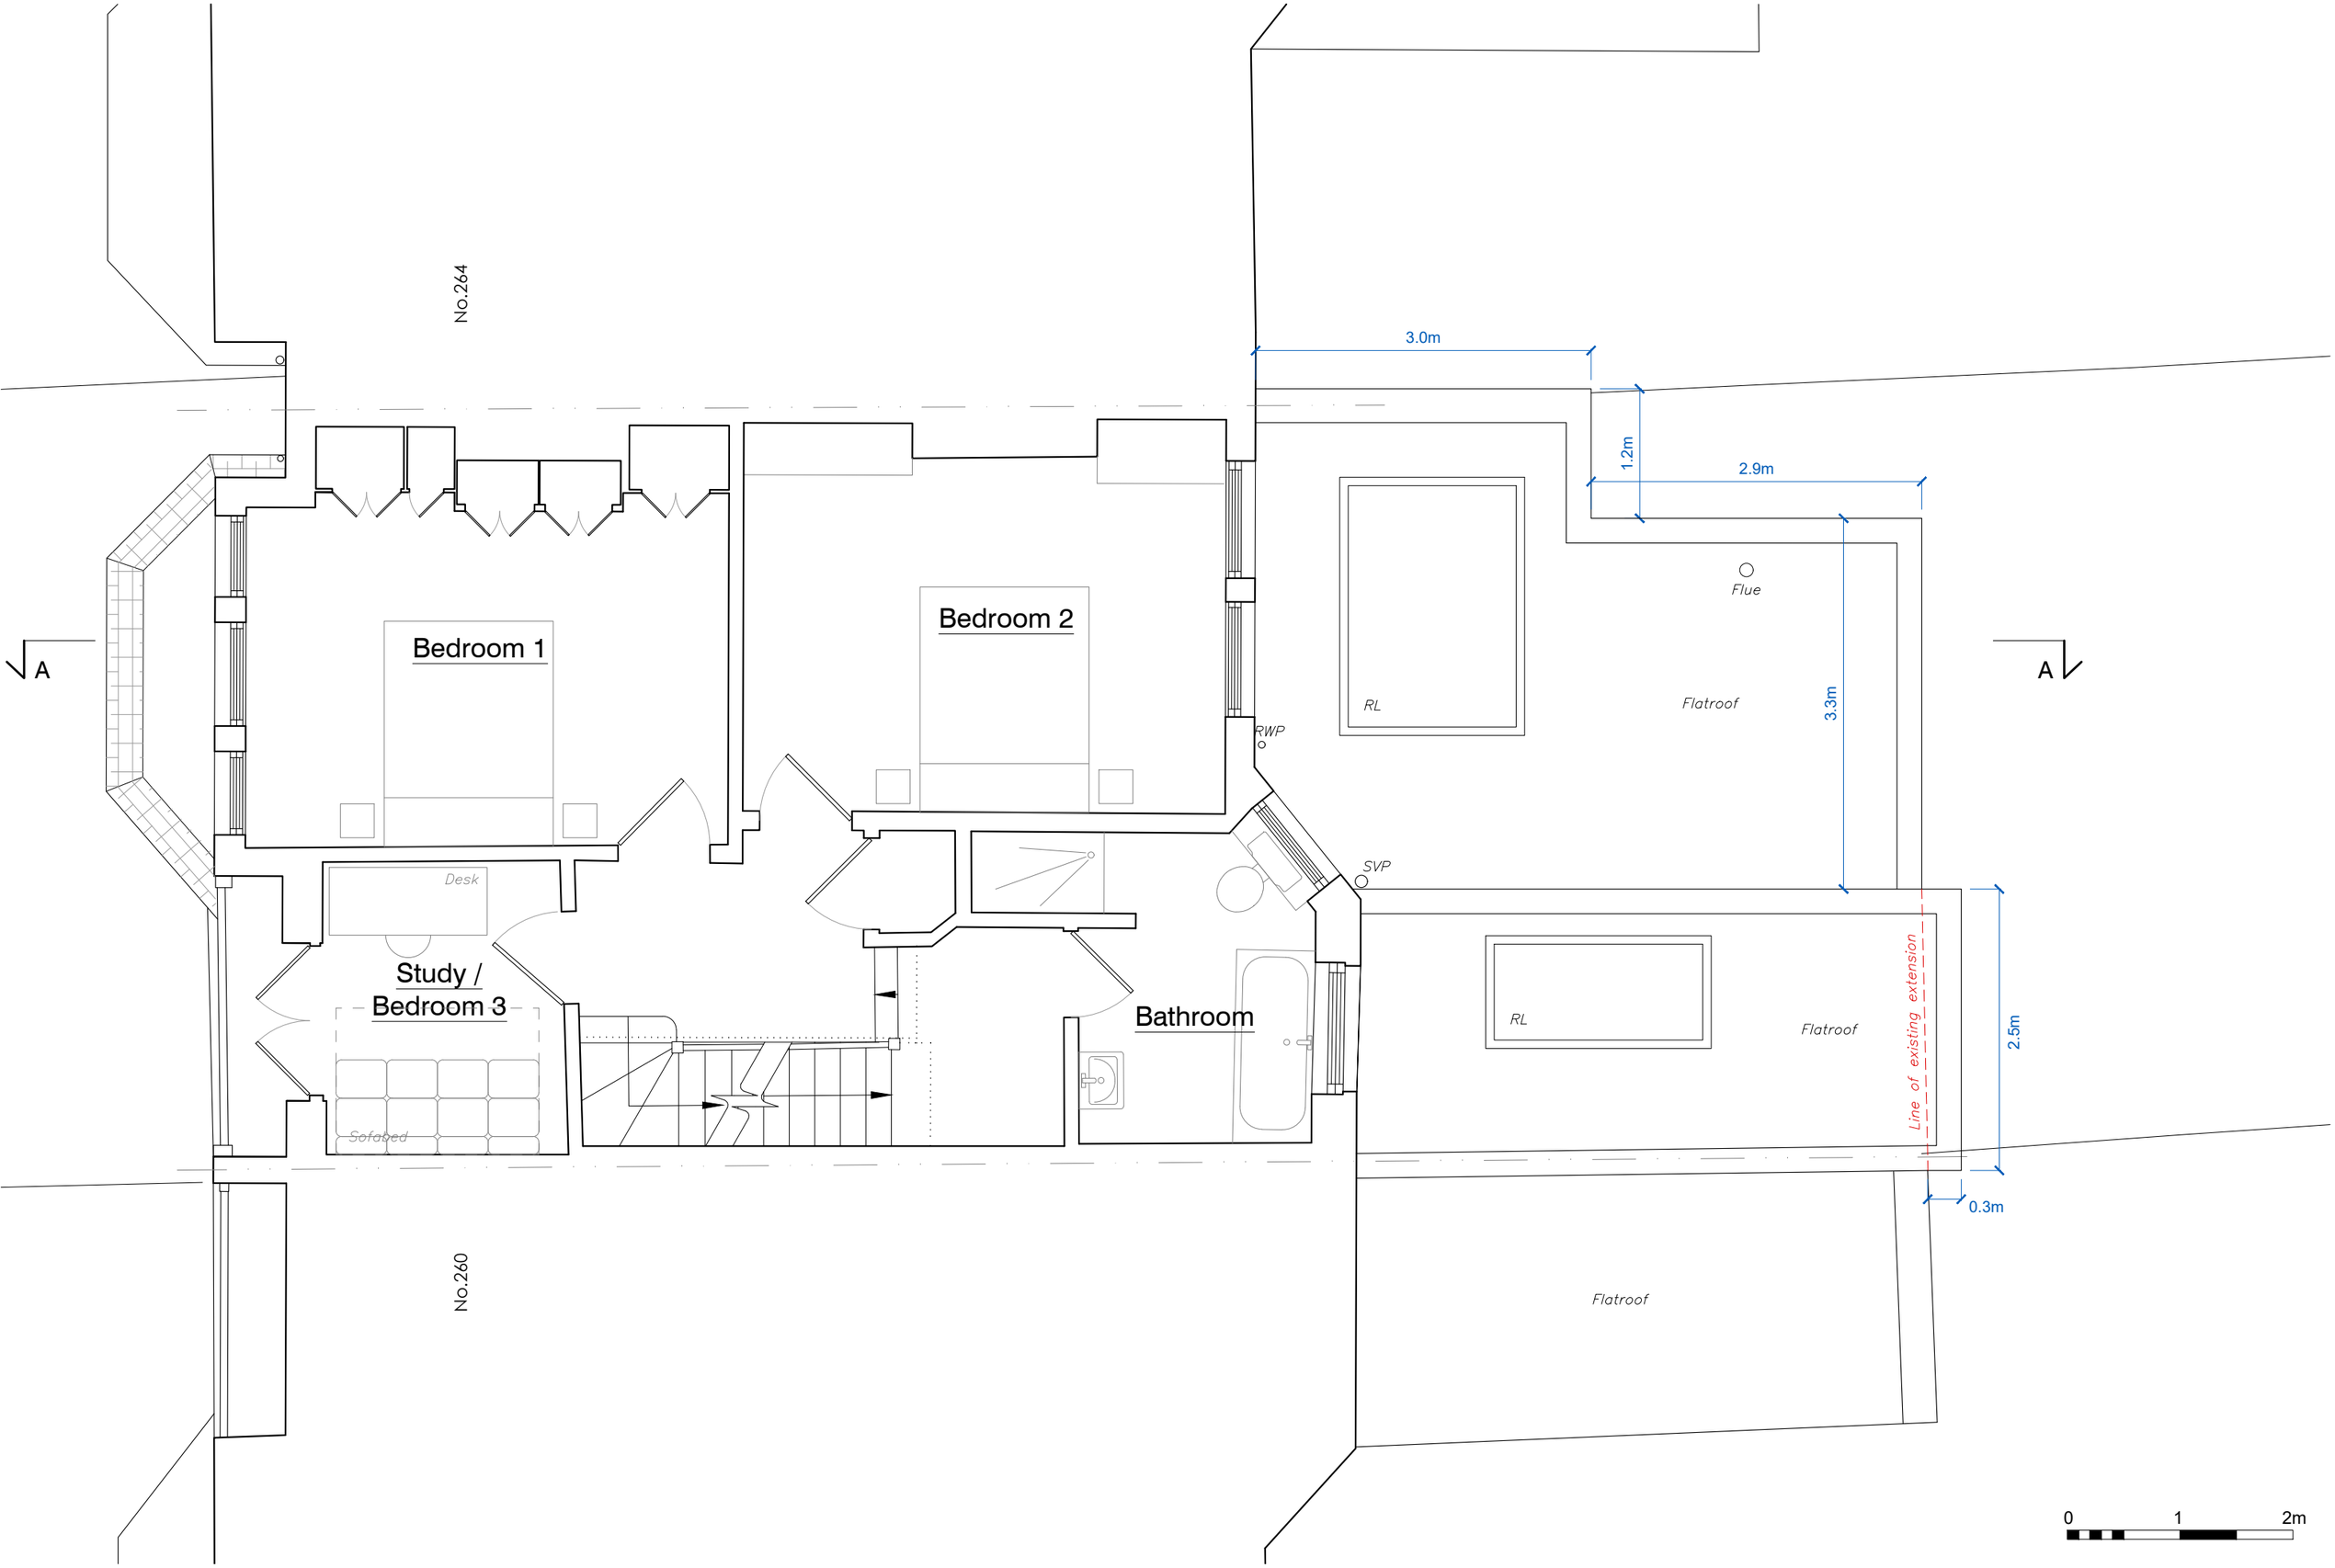

CURTAZ	STUDIO 13 Kirkstall Avenue London N17 6PH W. curtazstudio.com T. 07966904469	2302 project no.	PL.201 dwg no.	262 Park Road, London N8 8JY project	Proposed First Floor Plan drawing title	revision dwg status	- 	drawn checked	MC 	09/23 date	north point

scale: 1:50 @A3 unless noted otherwise

notes: All dimensions in mm u.n.o. Do not scale from drawing. All dimensions, levels, and conditions to be checked/confirmed by the contractor prior to construction. Any discrepancies to be reported to the architect. To be read in conjunction with the specification and all other drawings.

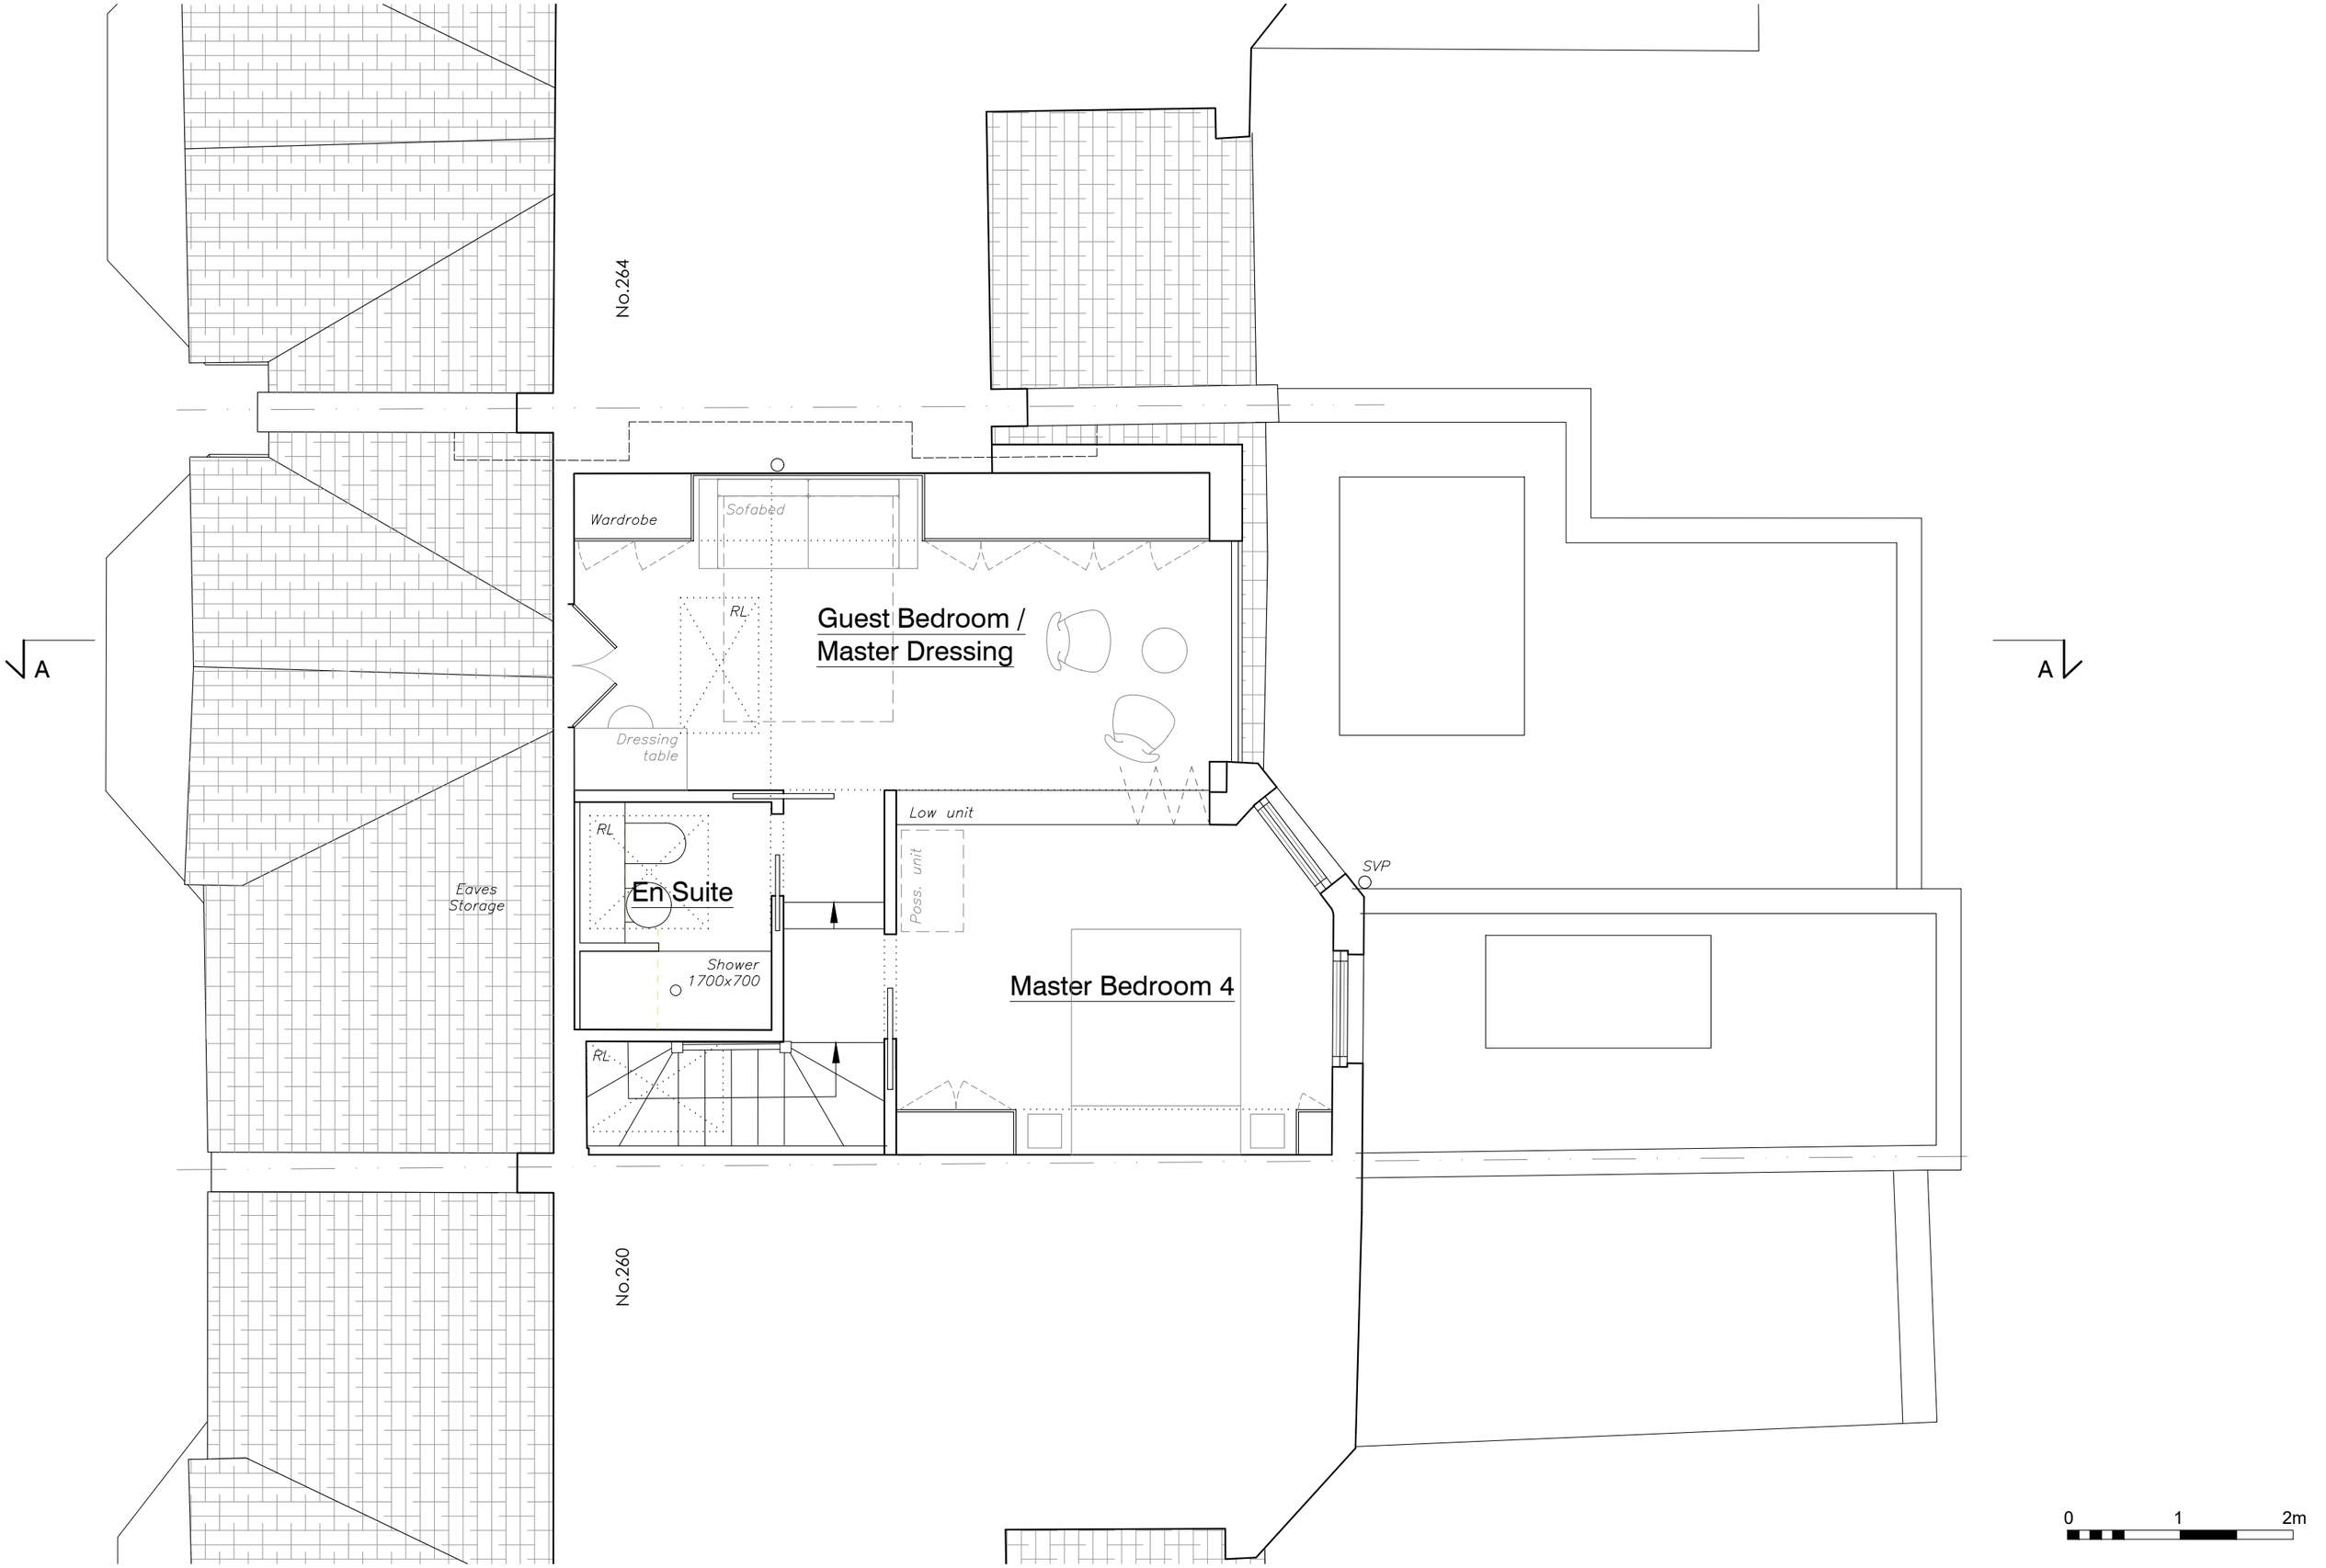

CURTAZ . STUDIO 13 Kirkstall Avenue London N17 6PH W. curtazstudio.com T. 07966904469	2302 project no.	PL.202 dwg no.	262 Park Road, London N8 8JY project	Proposed Second Floor Plan drawing title	revision dwg status	- 	drawn checked	MC 	09/23 date	north point	1:50 @A3 unless noted otherwise scale

notes: All dimensions in mm u.n.o. Do not scale from drawing. All dimensions, levels, and conditions to be checked/confirmed by the contractor prior to construction. Any discrepancies to be reported to the architect. To be read in conjunction with the specification and all other drawings.

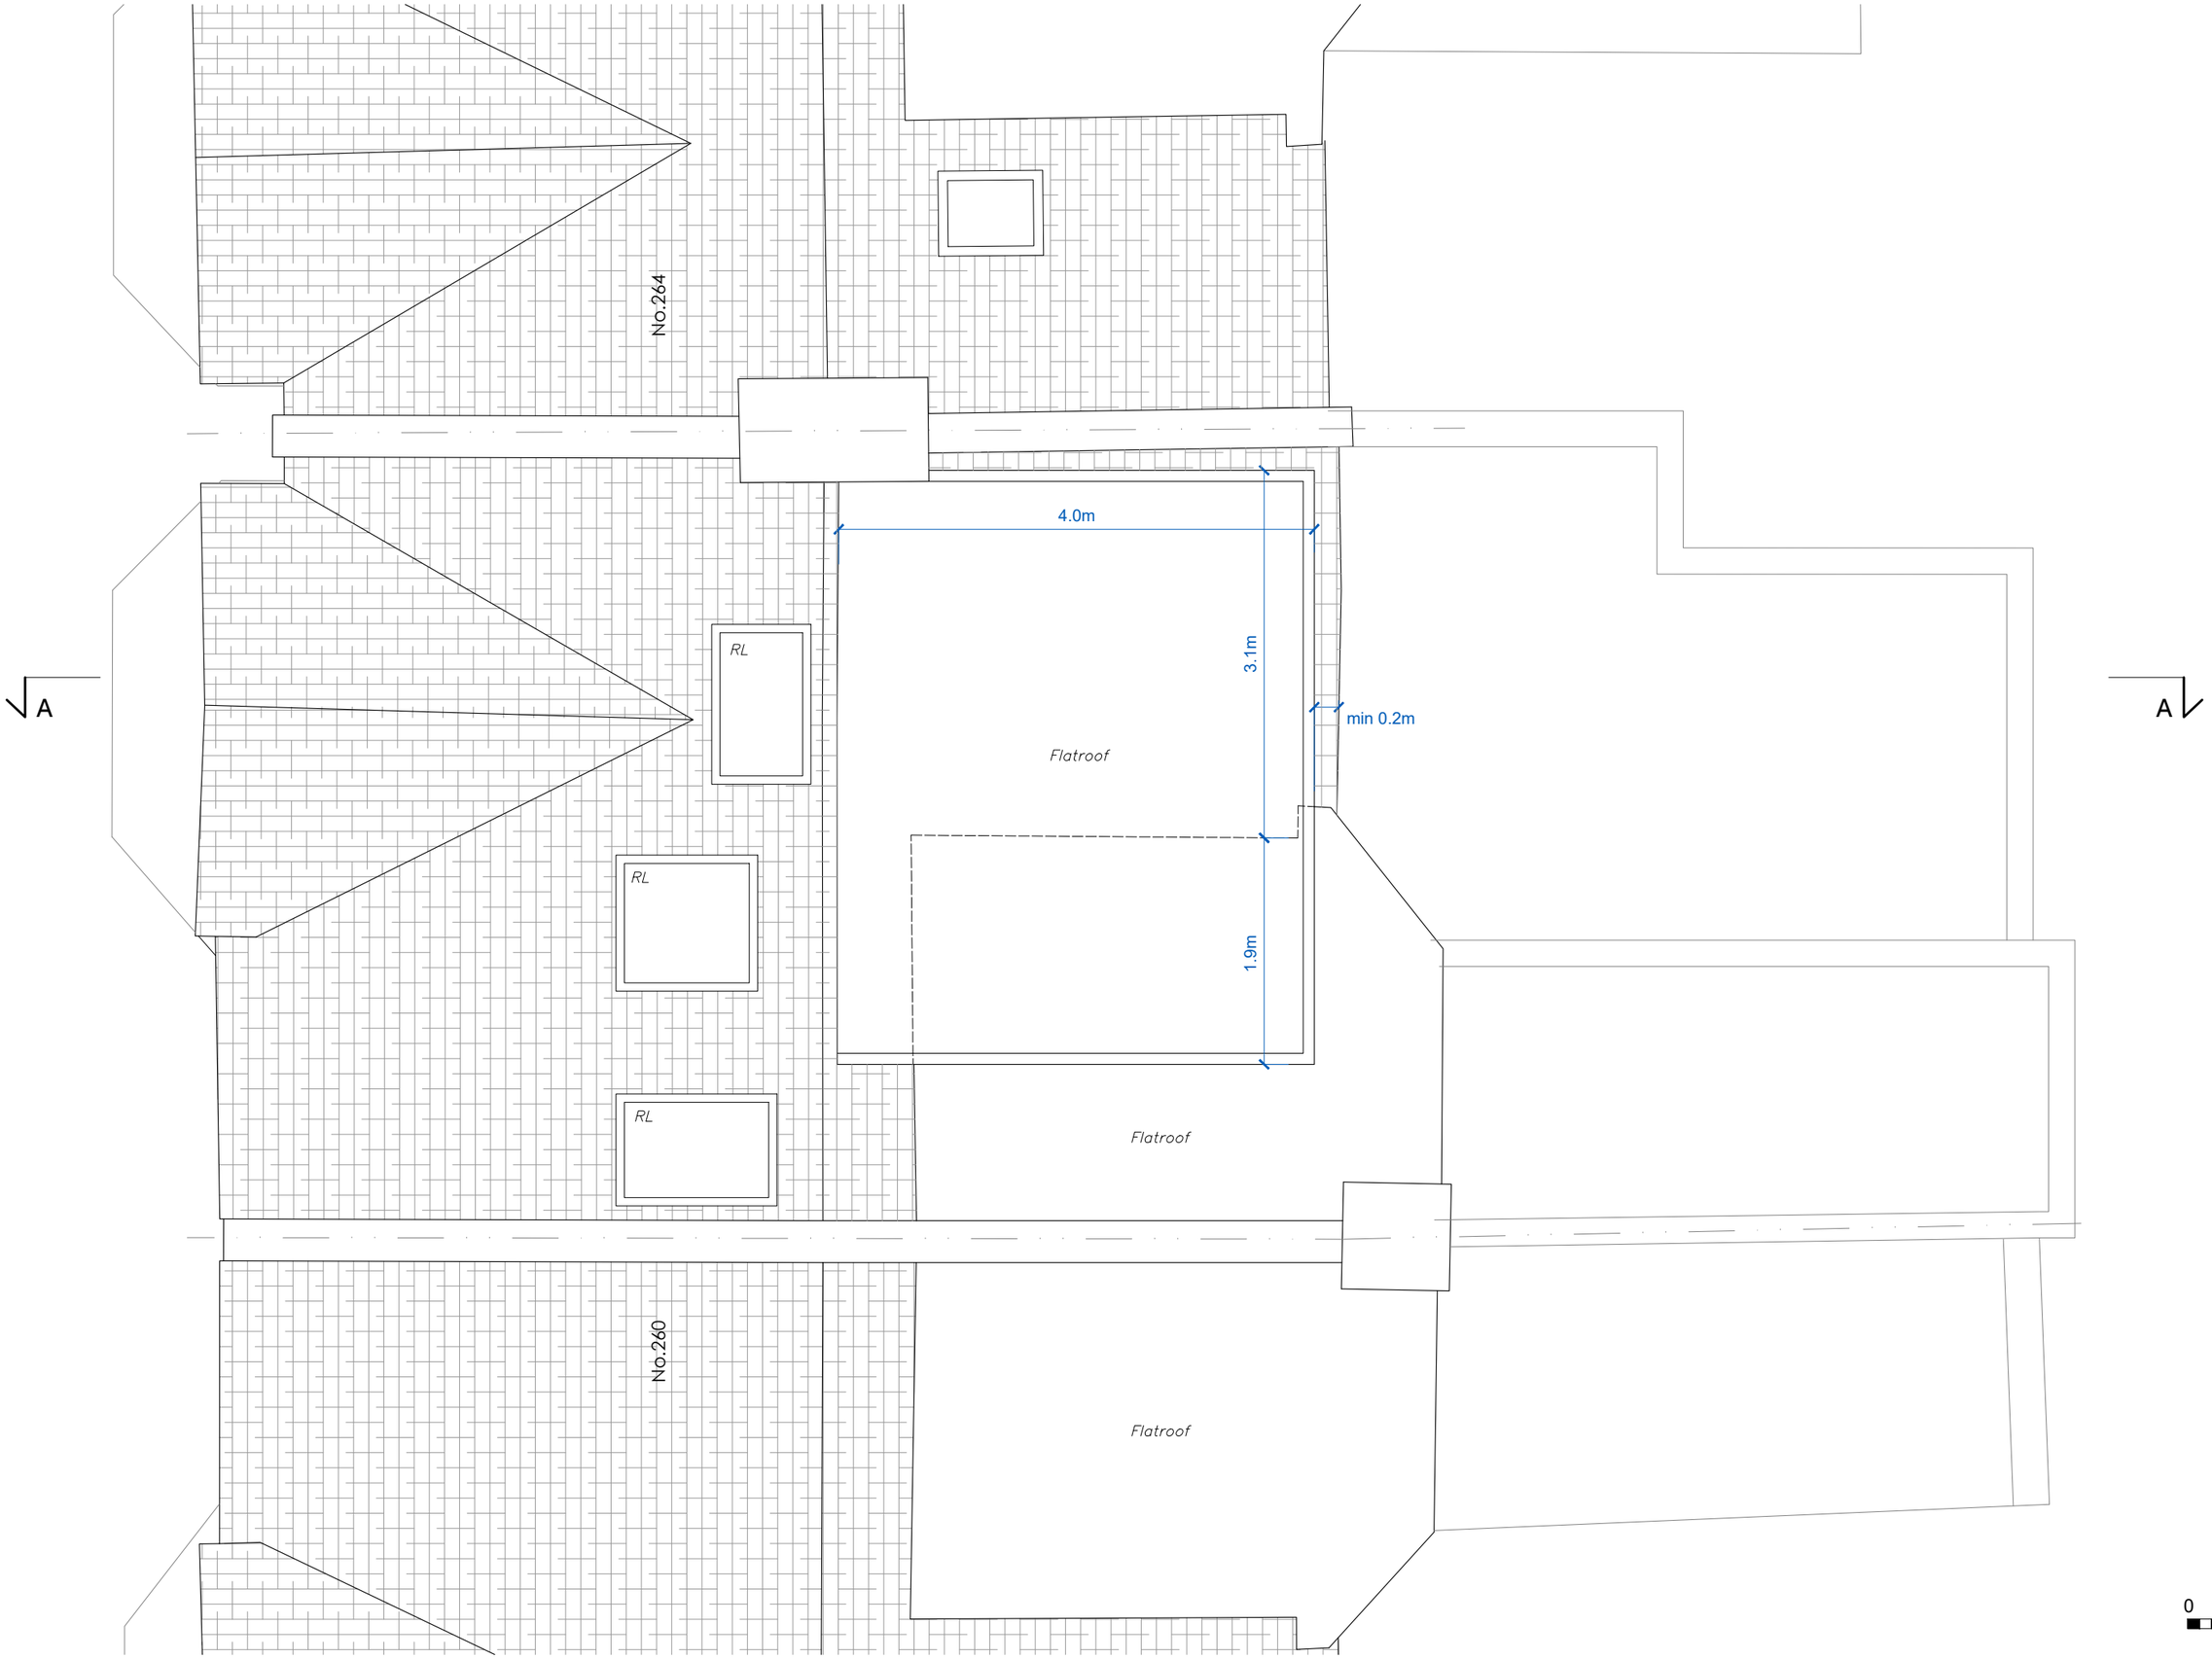

CURTAZ | STUDIO 13 Kirkstall Avenue London N17 6PH W. curtazstudio.com T. 07966904469	2302 project no.	PL.203 dwg no.	262 Park Road, London N8 8JY project	Proposed Roof Plan drawing title	revision dwg status	- 	drawn checked	MC 	09/23 date	north point	1:50 @A3 unless noted otherwise scale

notes: All dimensions in mm u.n.o. Do not scale from drawing. All dimensions, levels, and conditions to be checked/confirmed by the contractor prior to construction. Any discrepancies to be reported to the architect. To be read in conjunction with the specification and all other drawings.

0 1 2m

CURTAZ	STUDIO 13 Kirkstall Avenue London N17 6PN W. curtazstudio.com T. 07966904469	2302 project no.	PL.210 dwg no.	262 Park Road, London N8 8JY project	Proposed Section A-A drawing title	revision dwg status	- 	drawn checked	MC 	09/23 date	north point

scale: 1:50 @A3 unless noted otherwise

notes: All dimensions in mm u.n.o. Do not scale from drawing. All dimensions, levels, and conditions to be checked/confirmed by the contractor prior to construction. Any discrepancies to be reported to the architect. To be read in conjunction with the specification and all other drawings.

0 1 2m

CURTAZ	STUDIO 13 Kirkstall Avenue London N17 6PH W. curtazstudio.com T. 07966904469	2302 project no.	PL.220 dwg no.	262 Park Road, London N8 8JY project	Proposed Front Elevation drawing title	revision dwg status	- 	drawn checked	MC 	09/23 date	north point

scale: 1:50 @A3 unless noted otherwise

notes: All dimensions in mm u.n.o. Do not scale from drawing. All dimensions, levels, and conditions to be checked/confirmed by the contractor prior to construction. Any discrepancies to be reported to the architect. To be read in conjunction with the specification and all other drawings.

0 1 2m

CURTAZ STUDIO 13 Kirkstall Avenue London N17 6PH W. curtazstudio.com T. 07966904469	2302 project no.	PL.221 dwg no.	262 Park Road, London N8 8JY project	Proposed Rear Elevation drawing title	revision dwg status	- 	drawn checked	MC 	09/23 date	north point	1:50 @A3 unless noted otherwise scale

notes: All dimensions in mm u.n.o. Do not scale from drawing. All dimensions, levels, and conditions to be checked/confirmed by the contractor prior to construction. Any discrepancies to be reported to the architect. To be read in conjunction with the specification and all other drawings.

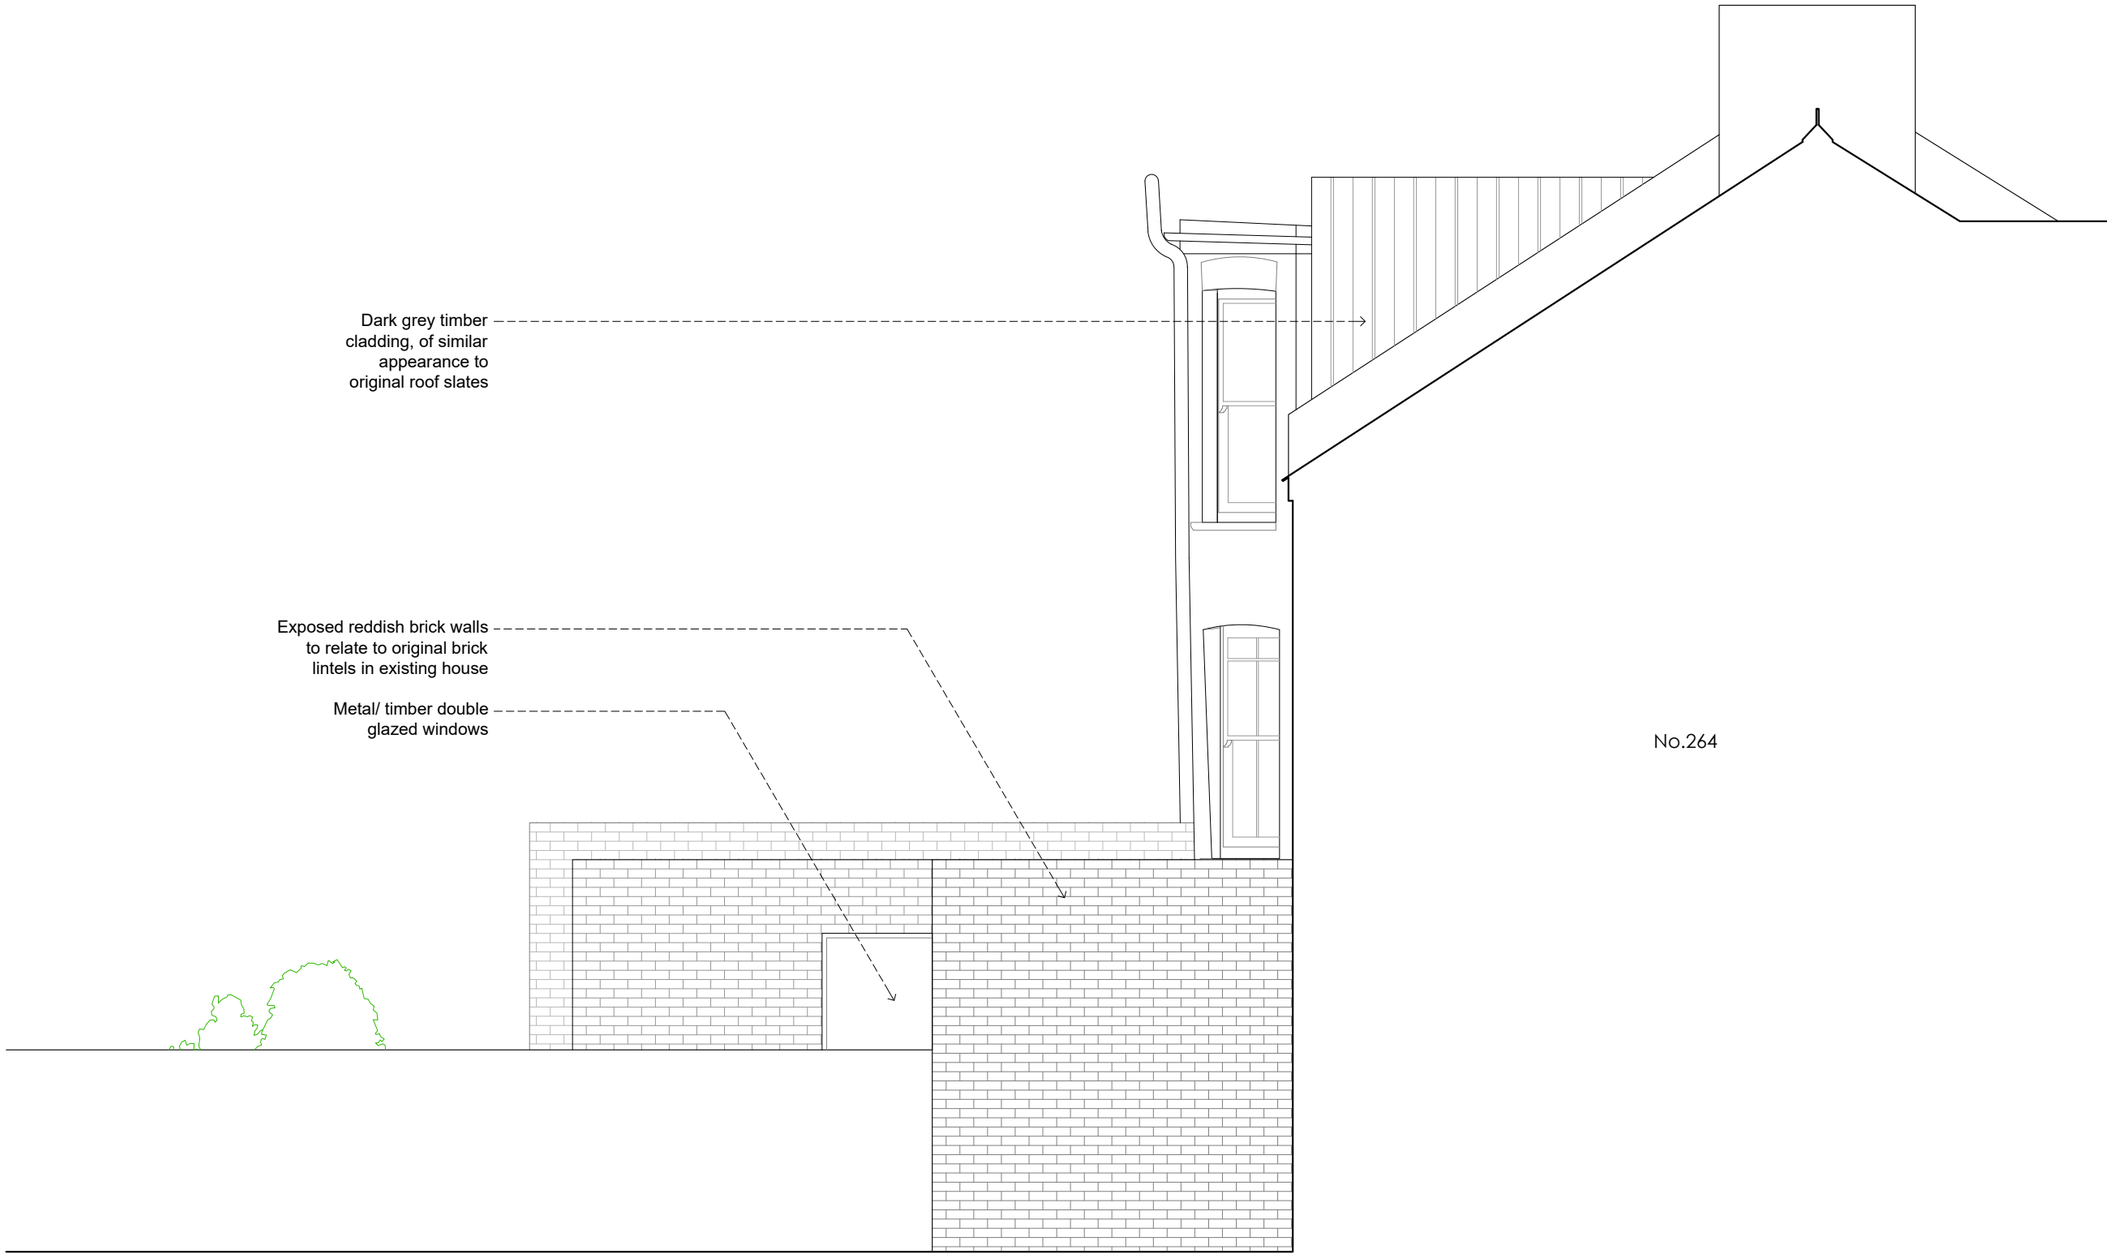

0 1 2m

CURTAZ	STUDIO 13 Kirkstall Avenue London N17 6PH W. curtazstudio.com T. 07966904469	2302 project no.	PL.222 dwg no.	262 Park Road, London N8 8JY project	Proposed Side Elevation (from No.264) drawing title	revision dwg status	- 	drawn checked	MC 	09/23 date	north point
1:50 @A3 unless noted otherwise	scale	All dimensions in mm u.n.o. Do not scale from drawing. All dimensions, levels, and conditions to be checked/confirmed by the contractor prior to construction. Any discrepancies to be reported to the architect. To be read in conjunction with the specification and all other drawings.	notes								

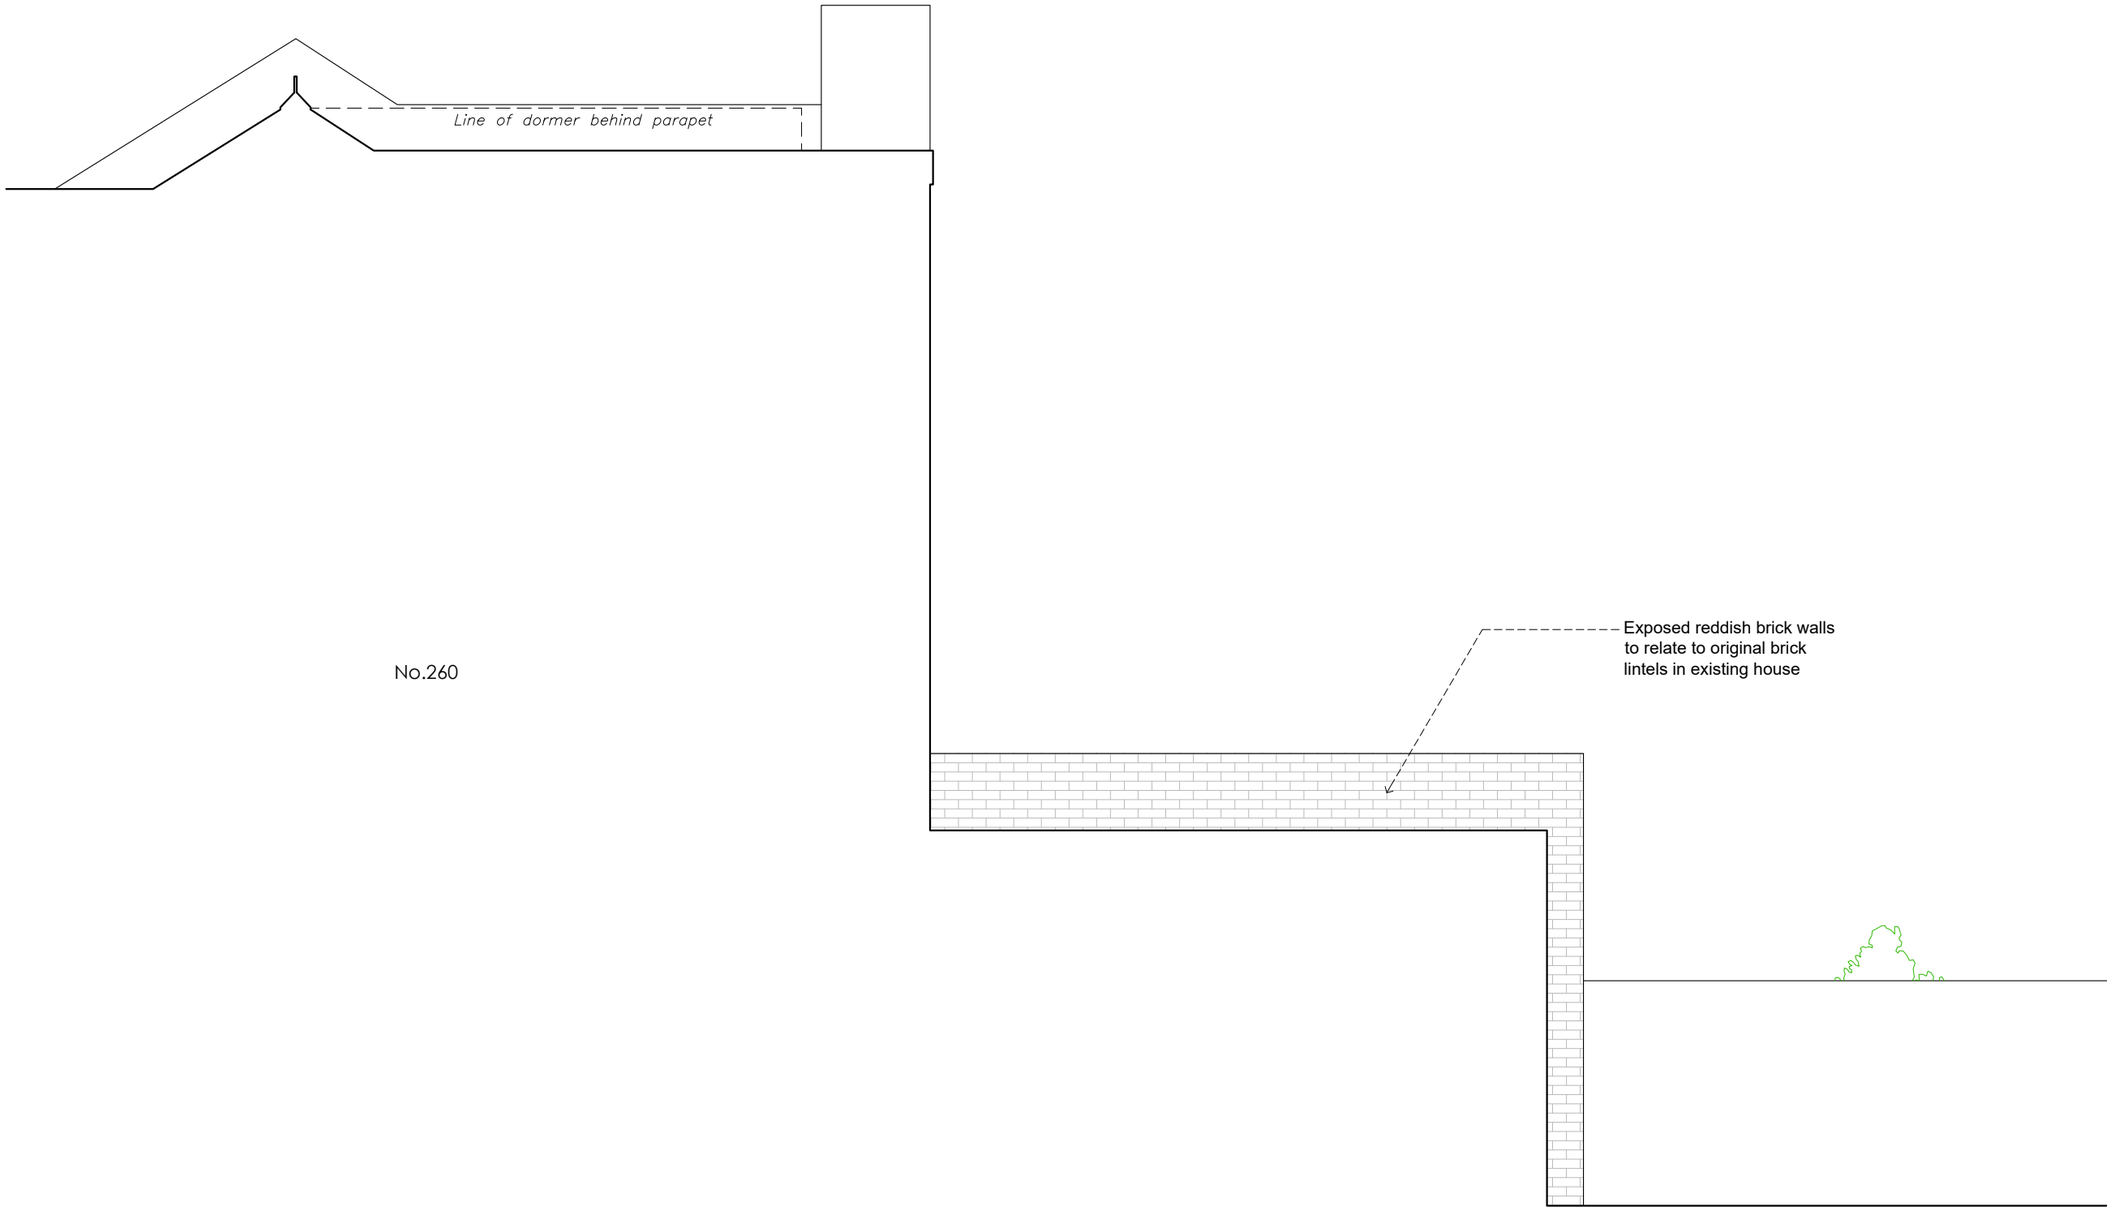

0 1 2m

CURTAZ | STUDIO 13 Kirkstall Avenue London N17 6PH W. curtazstudio.com T. 07966904469	**2302** project no.	**PL.223** dwg no.	262 Park Road, London N8 8JY project	Proposed Side Elevation (from No.260) drawing title	revision dwg status	- 	drawn checked	MC 	09/23 date	north point	1:50 @A3 unless noted otherwise scale

notes: All dimensions in mm u.n.o. Do not scale from drawing. All dimensions, levels, and conditions to be checked/confirmed by the contractor prior to construction. Any discrepancies to be reported to the architect. To be read in conjunction with the specification and all other drawings.