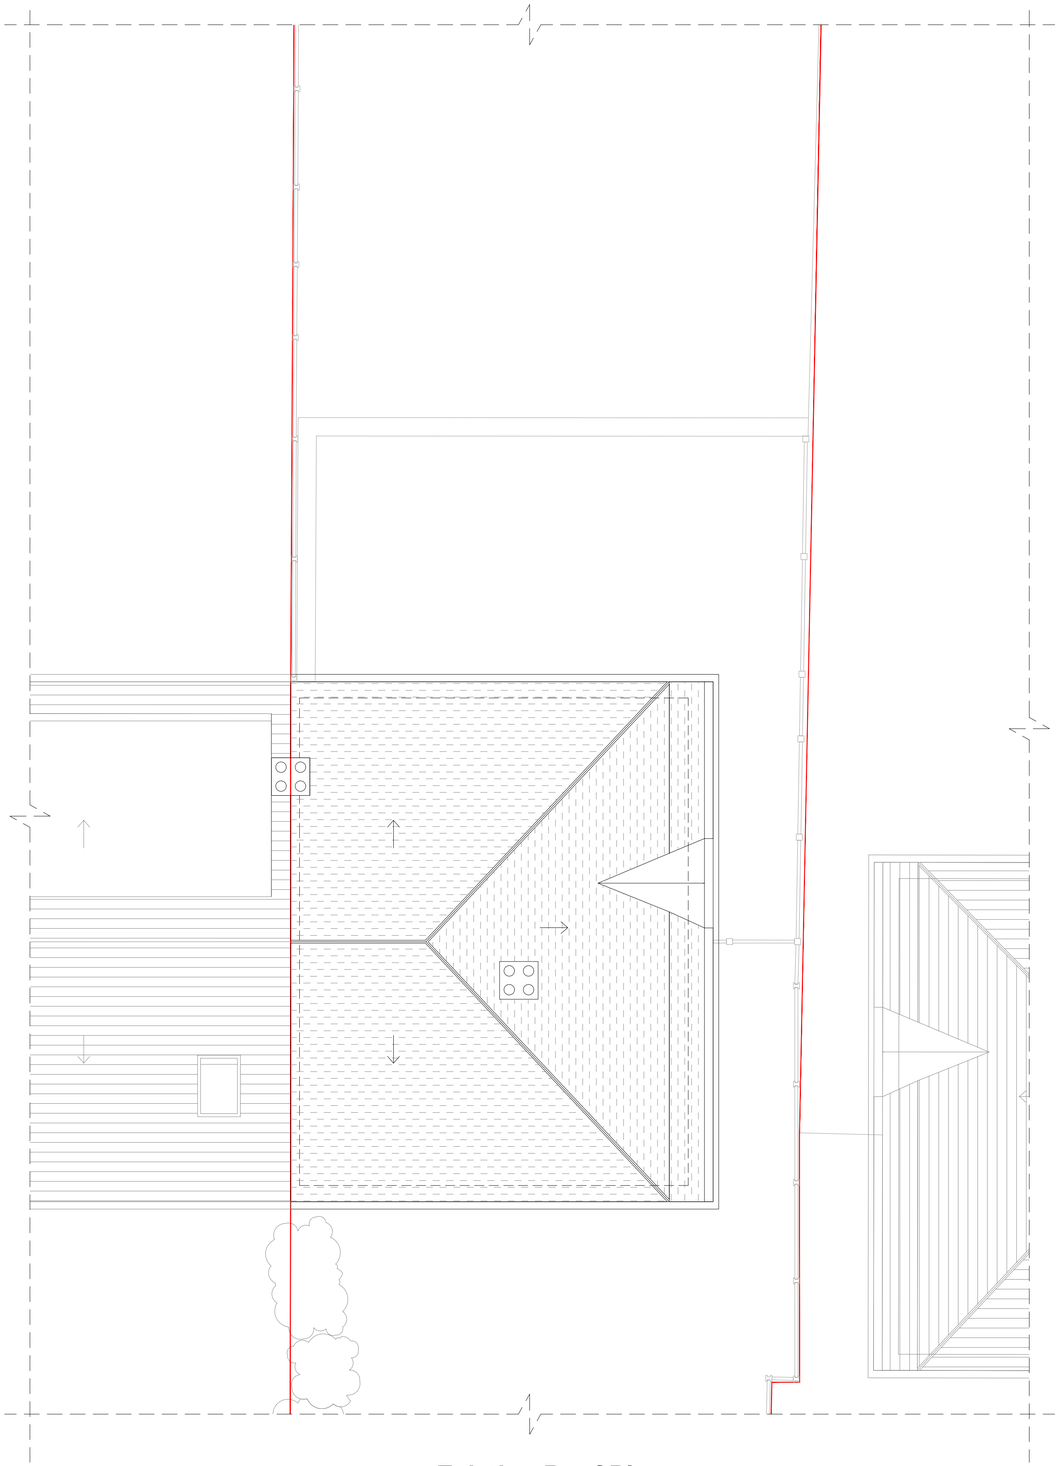

Existing Roof Plan
scale 1:50

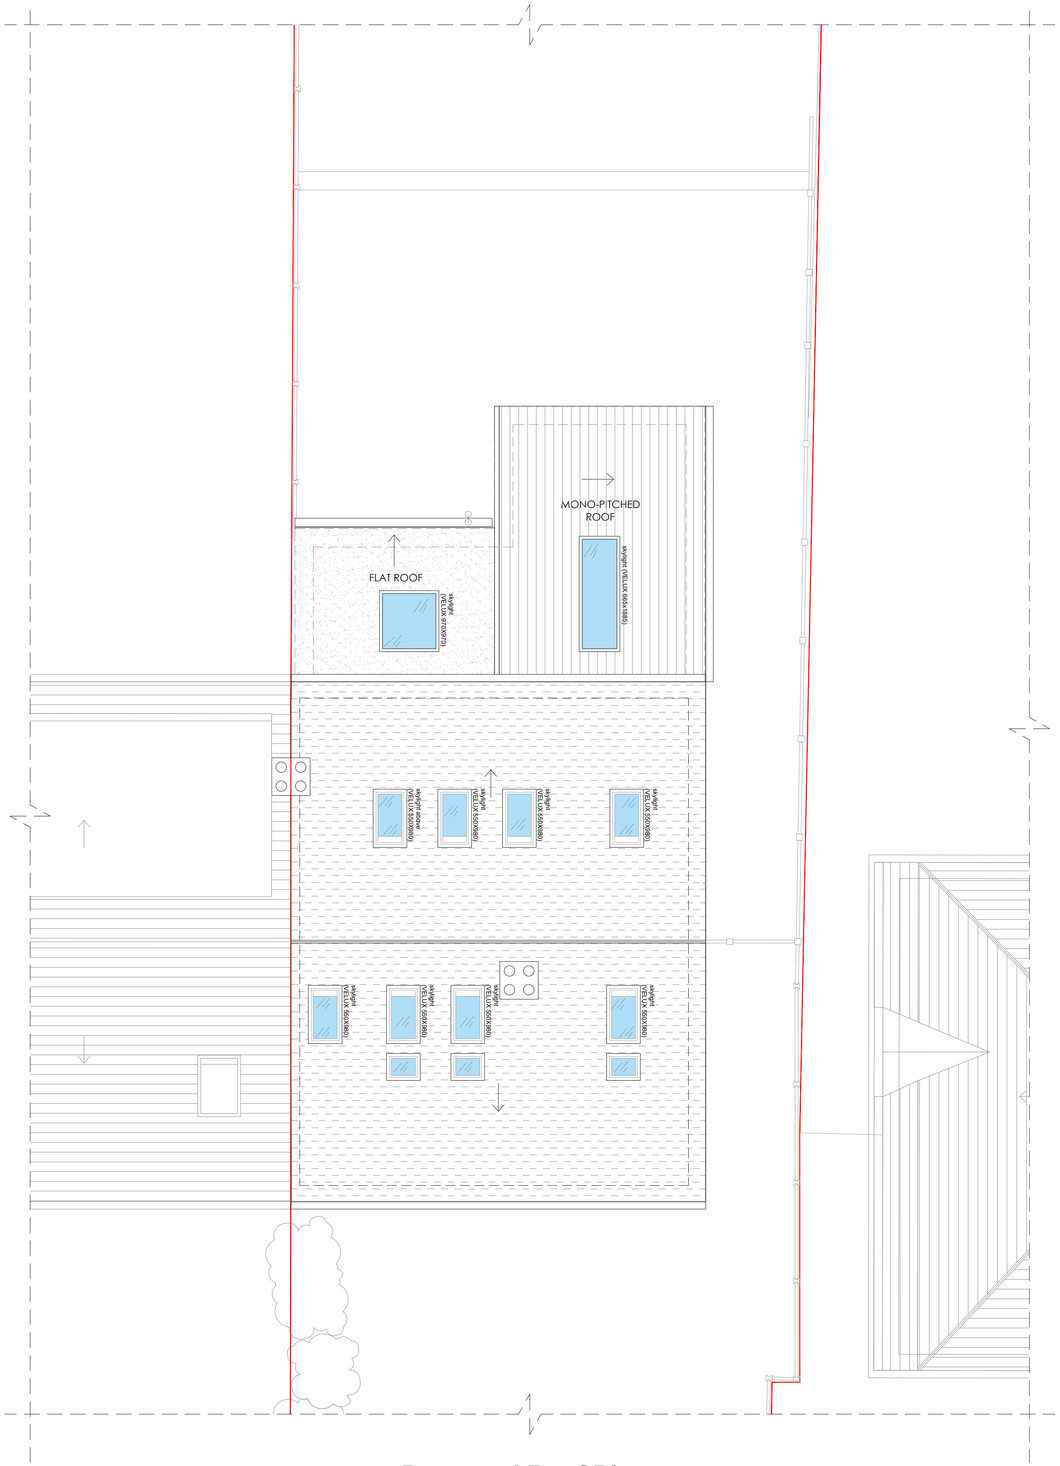

Proposed Roof Plan
scale 1:50

NOTES:

1. All dimensions must be checked on site and any discrepancies verified with the architect.
2. Unless shown otherwise, all dimensions are to structural surfaces.
3. Drawing to be read with all other issued information. Any discrepancies to be brought to the attention of the architect.

This is not a construction drawing, it is unsuitable for the purpose of construction and must on no account be used as such.

north point

Key Plan
scale 1:250

graphic scale 0 0.5m 1m 1.5m 2m 1:50 @ A1

date	description	drawn	checked	rev no.
	PLANNING APPLICATION			
16/01/24	Rev 01- Eaves height lowered			
03/08/23	Issued for planning	-	ST	-

satobe
architecture & drafting

25 Horsell Road. N5 1XJ Highbury, London
info@satobead.com
+44 (0)75 112 442 11

client
Mr. Brian Sharpe

project
82 Durnsford Road, N11 2EJ

title
Existing & Proposed Roof Plan

scale	project no	drawing no	page	stage
1:50@A1	P24	100	04	A

© 2023 this drawing is copyright.