


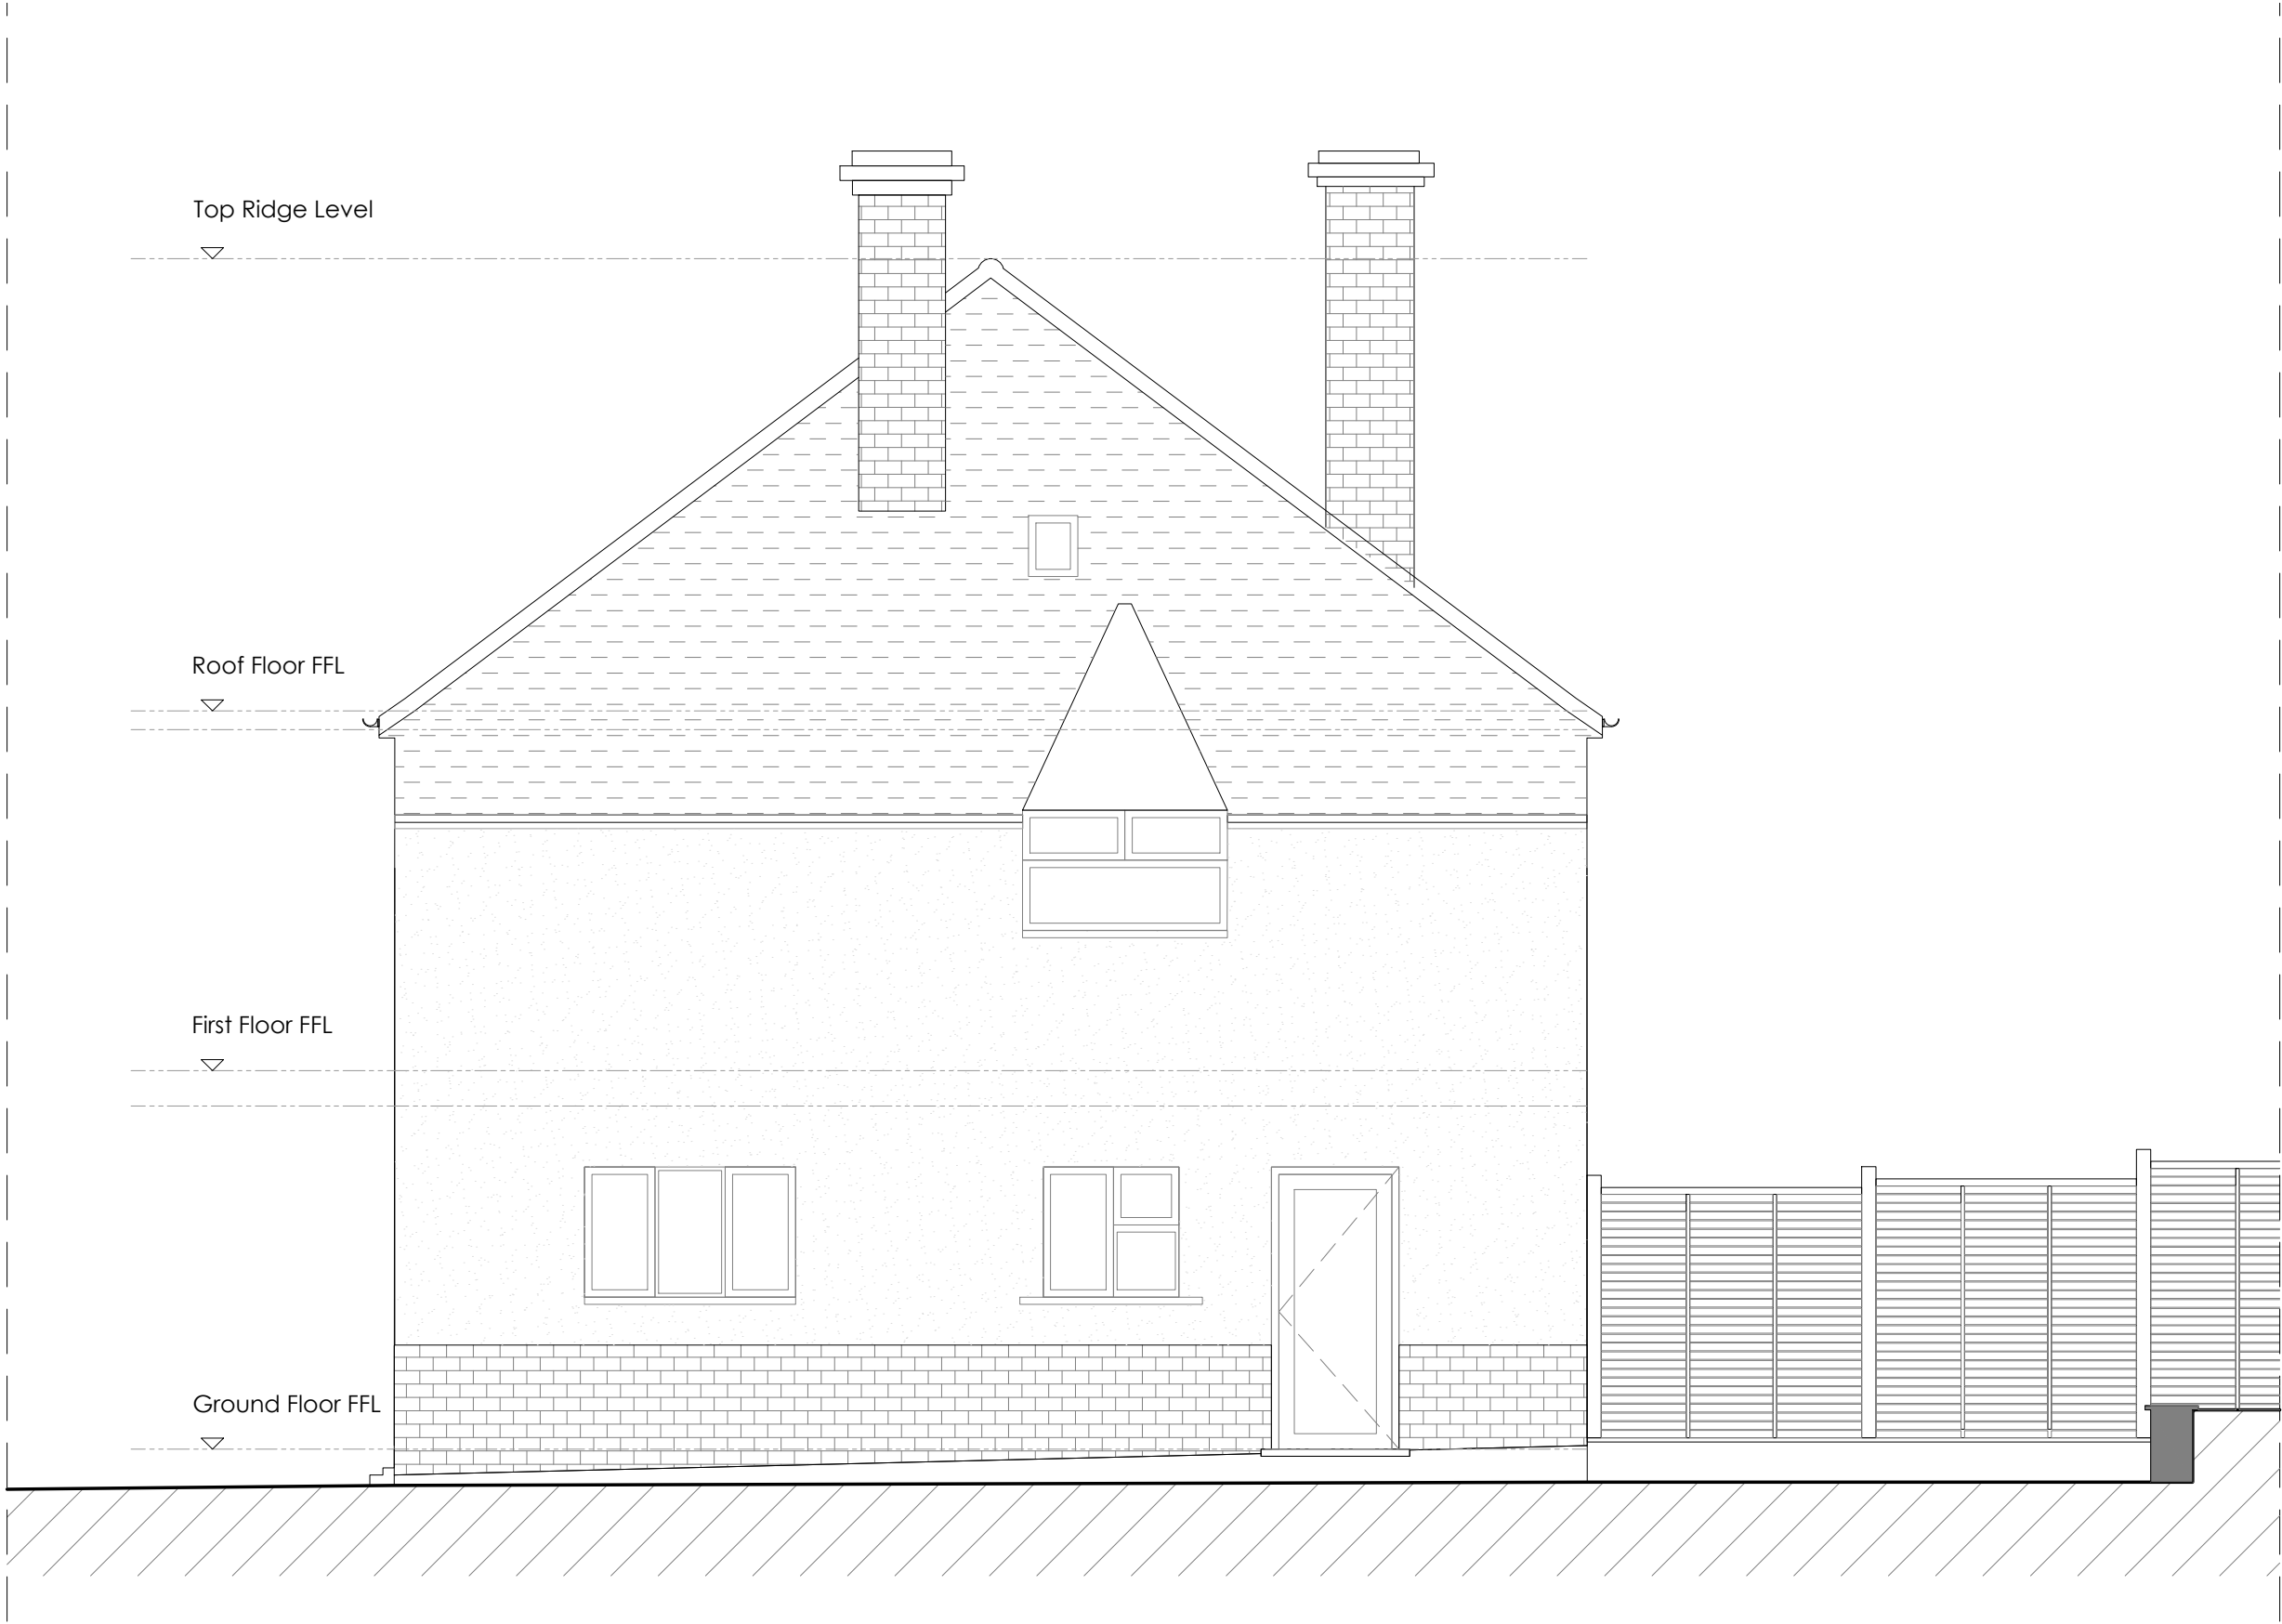

Existing Side Elevation
(North East)
scale 1:100





Proposed Side elevation
(North East)
scale 1:50

NOTES:

1. All dimensions must be checked on site and any discrepancies verified with the architect.
2. Unless shown otherwise, all dimensions are to structural surfaces.
3. Drawing to be read with all other issued information. Any discrepancies to be brought to the attention of the architect.


This is not a construction drawing, it is unsuitable for the purpose of construction and must on no account be used as such.

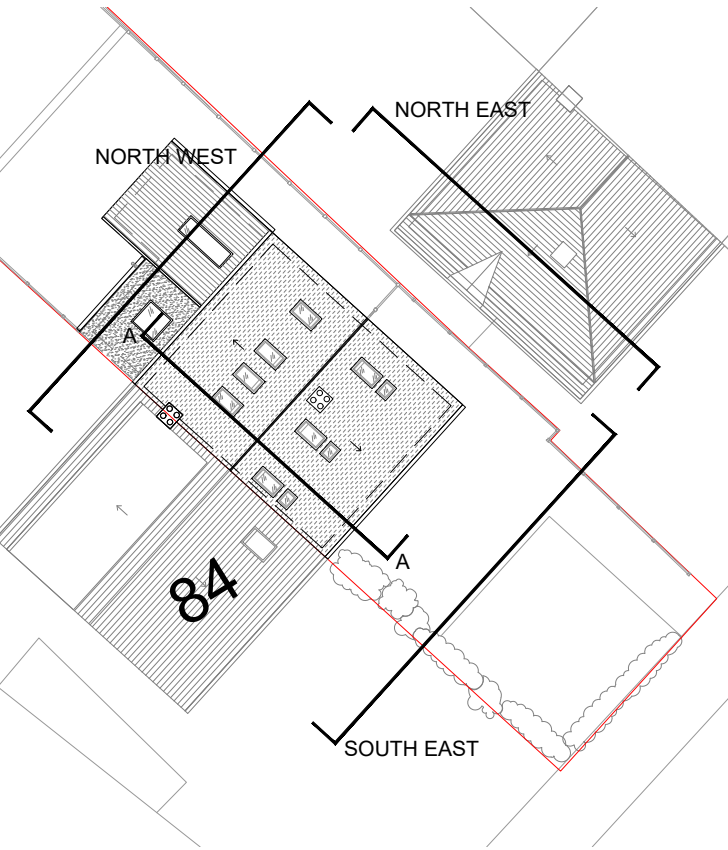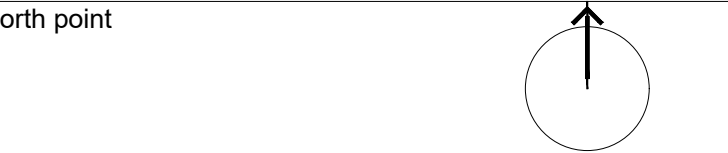

Key Plan
scale 1:250

MATERIAL SCHEDULE

①	Velux conservation sky-light, or similar. Will not protrude more than 150mm
②	Dark grey or Black PVC rainwater goods
③	New glazing door/window U-value 1.6W/m layout and configuration to be confirmed by client. Colour to match existing
④	External render, to match existing
⑤	New roof tiles. Interlocking slate effect concrete or similar to match existing in colour
⑥	Timber horizontal strips cladding

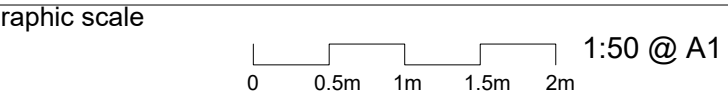

PLANNING APPLICATION				
16/01/24	Rev 01- Eaves height lowered			
03/08/23	Issued for planning	-	ST	-
date	description	drawn	checked	rev no.

satobe
architecture & drafting

25 Horsell Road, N5 1XJ Highbury, London
info@satobead.com
+44 (0)75 112 442 11

client
Mr. Brian Sharpe

project
82 Durnsford Road, N11 2EJ

title
**Existing & Proposed
Side Elevation**

scale	project no	drawing no	page	stage
1:50@A1	P24	100	07	A